


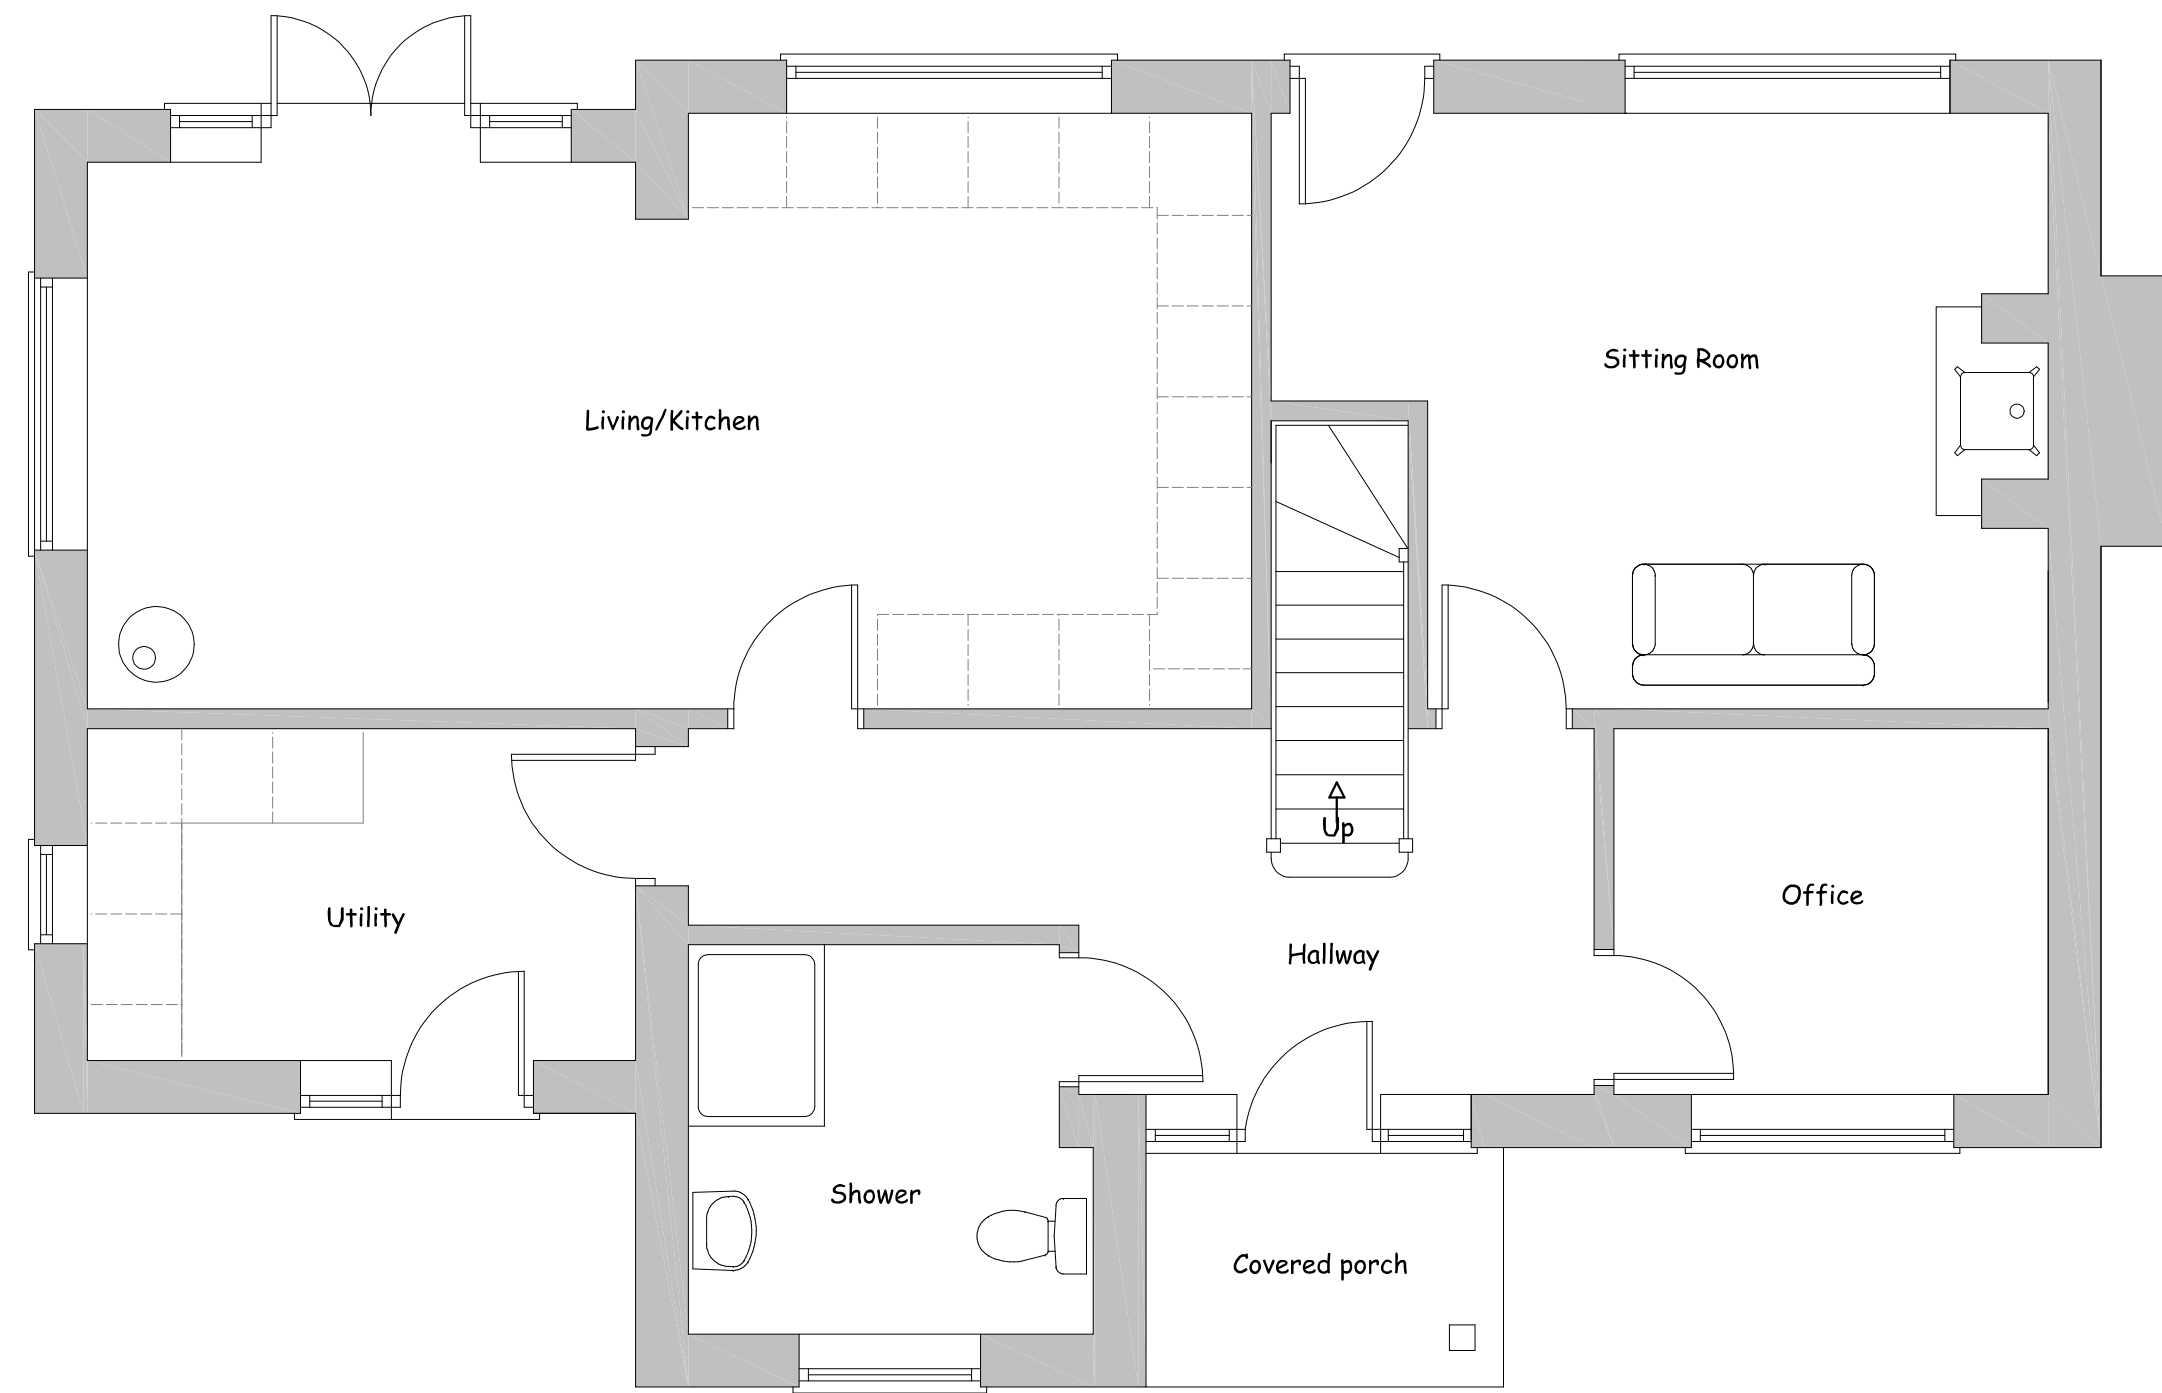
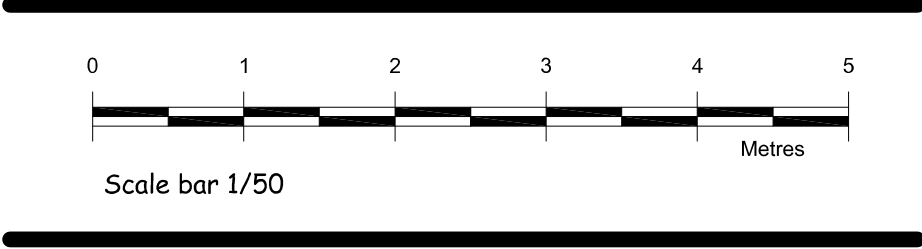


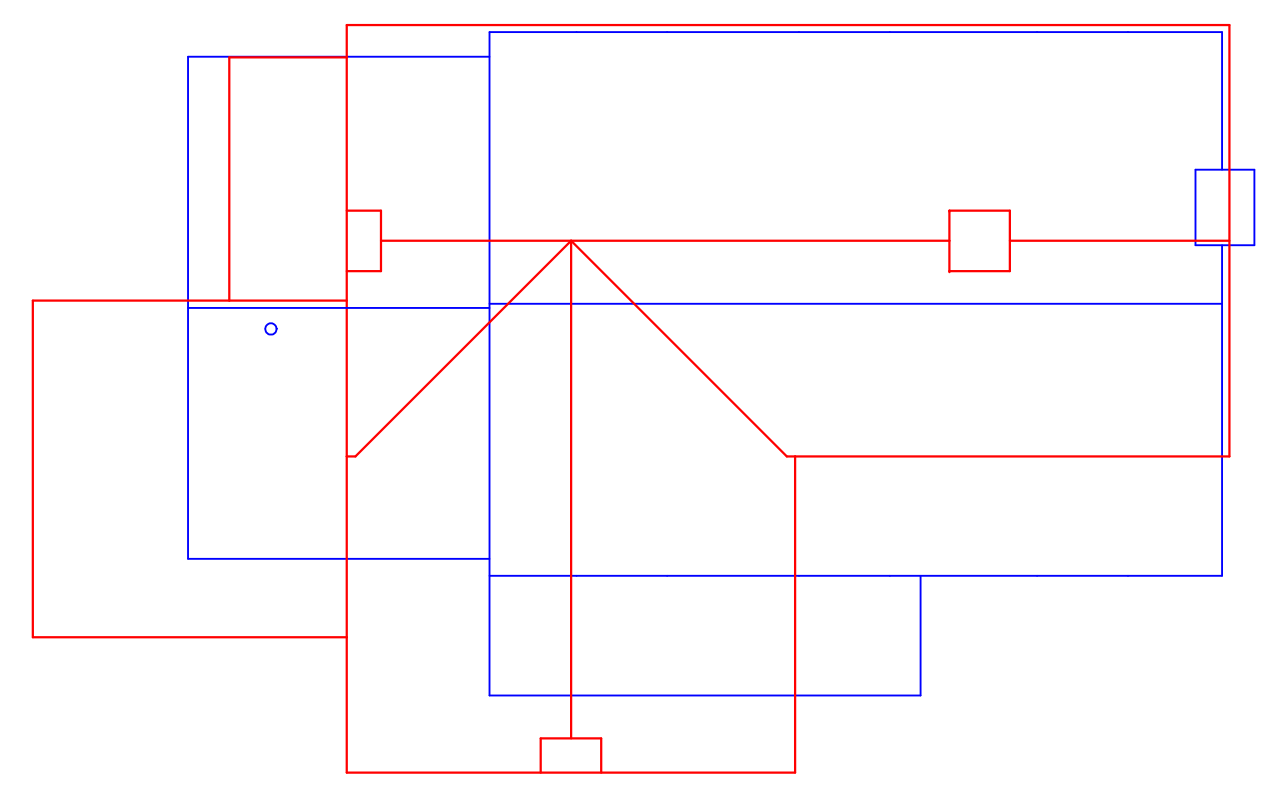

GROUND FLOOR PLAN
87m2

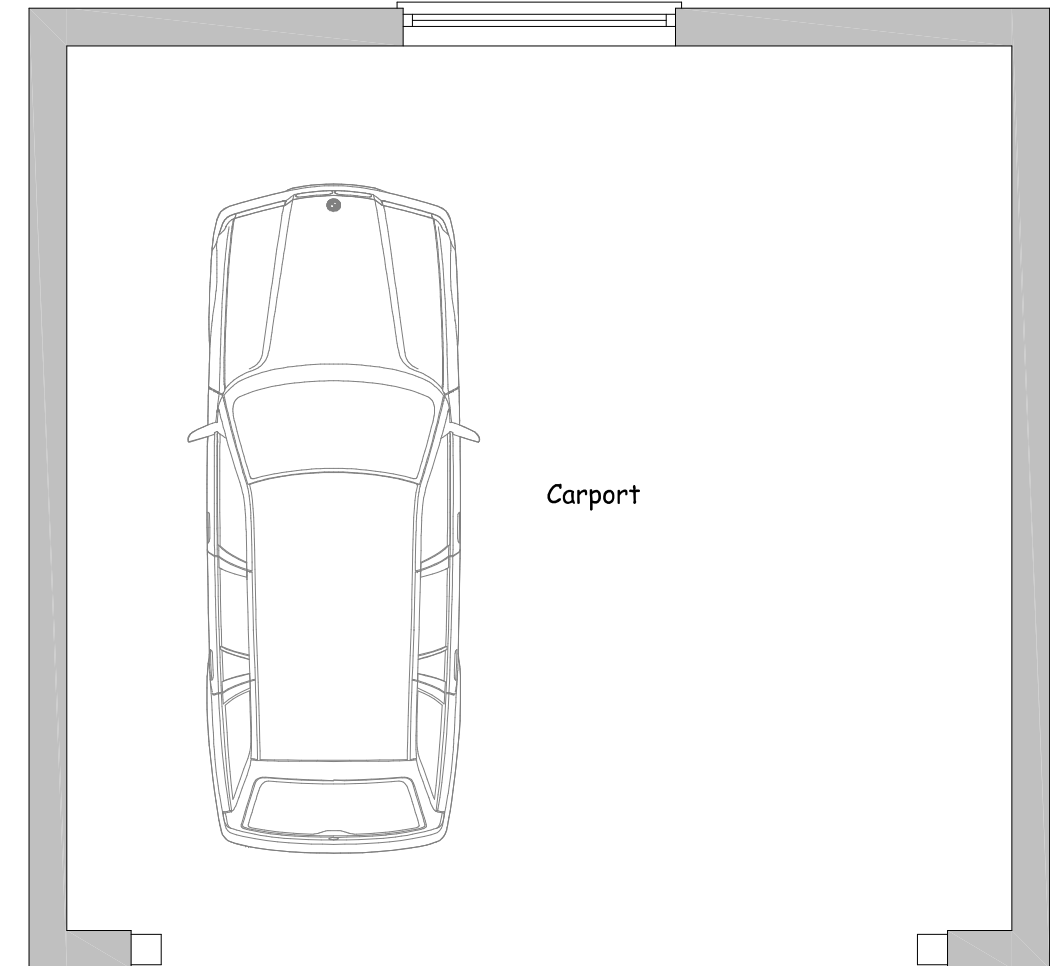


PROPOSED ROOFPLAN OVERLAID ON EXISTING

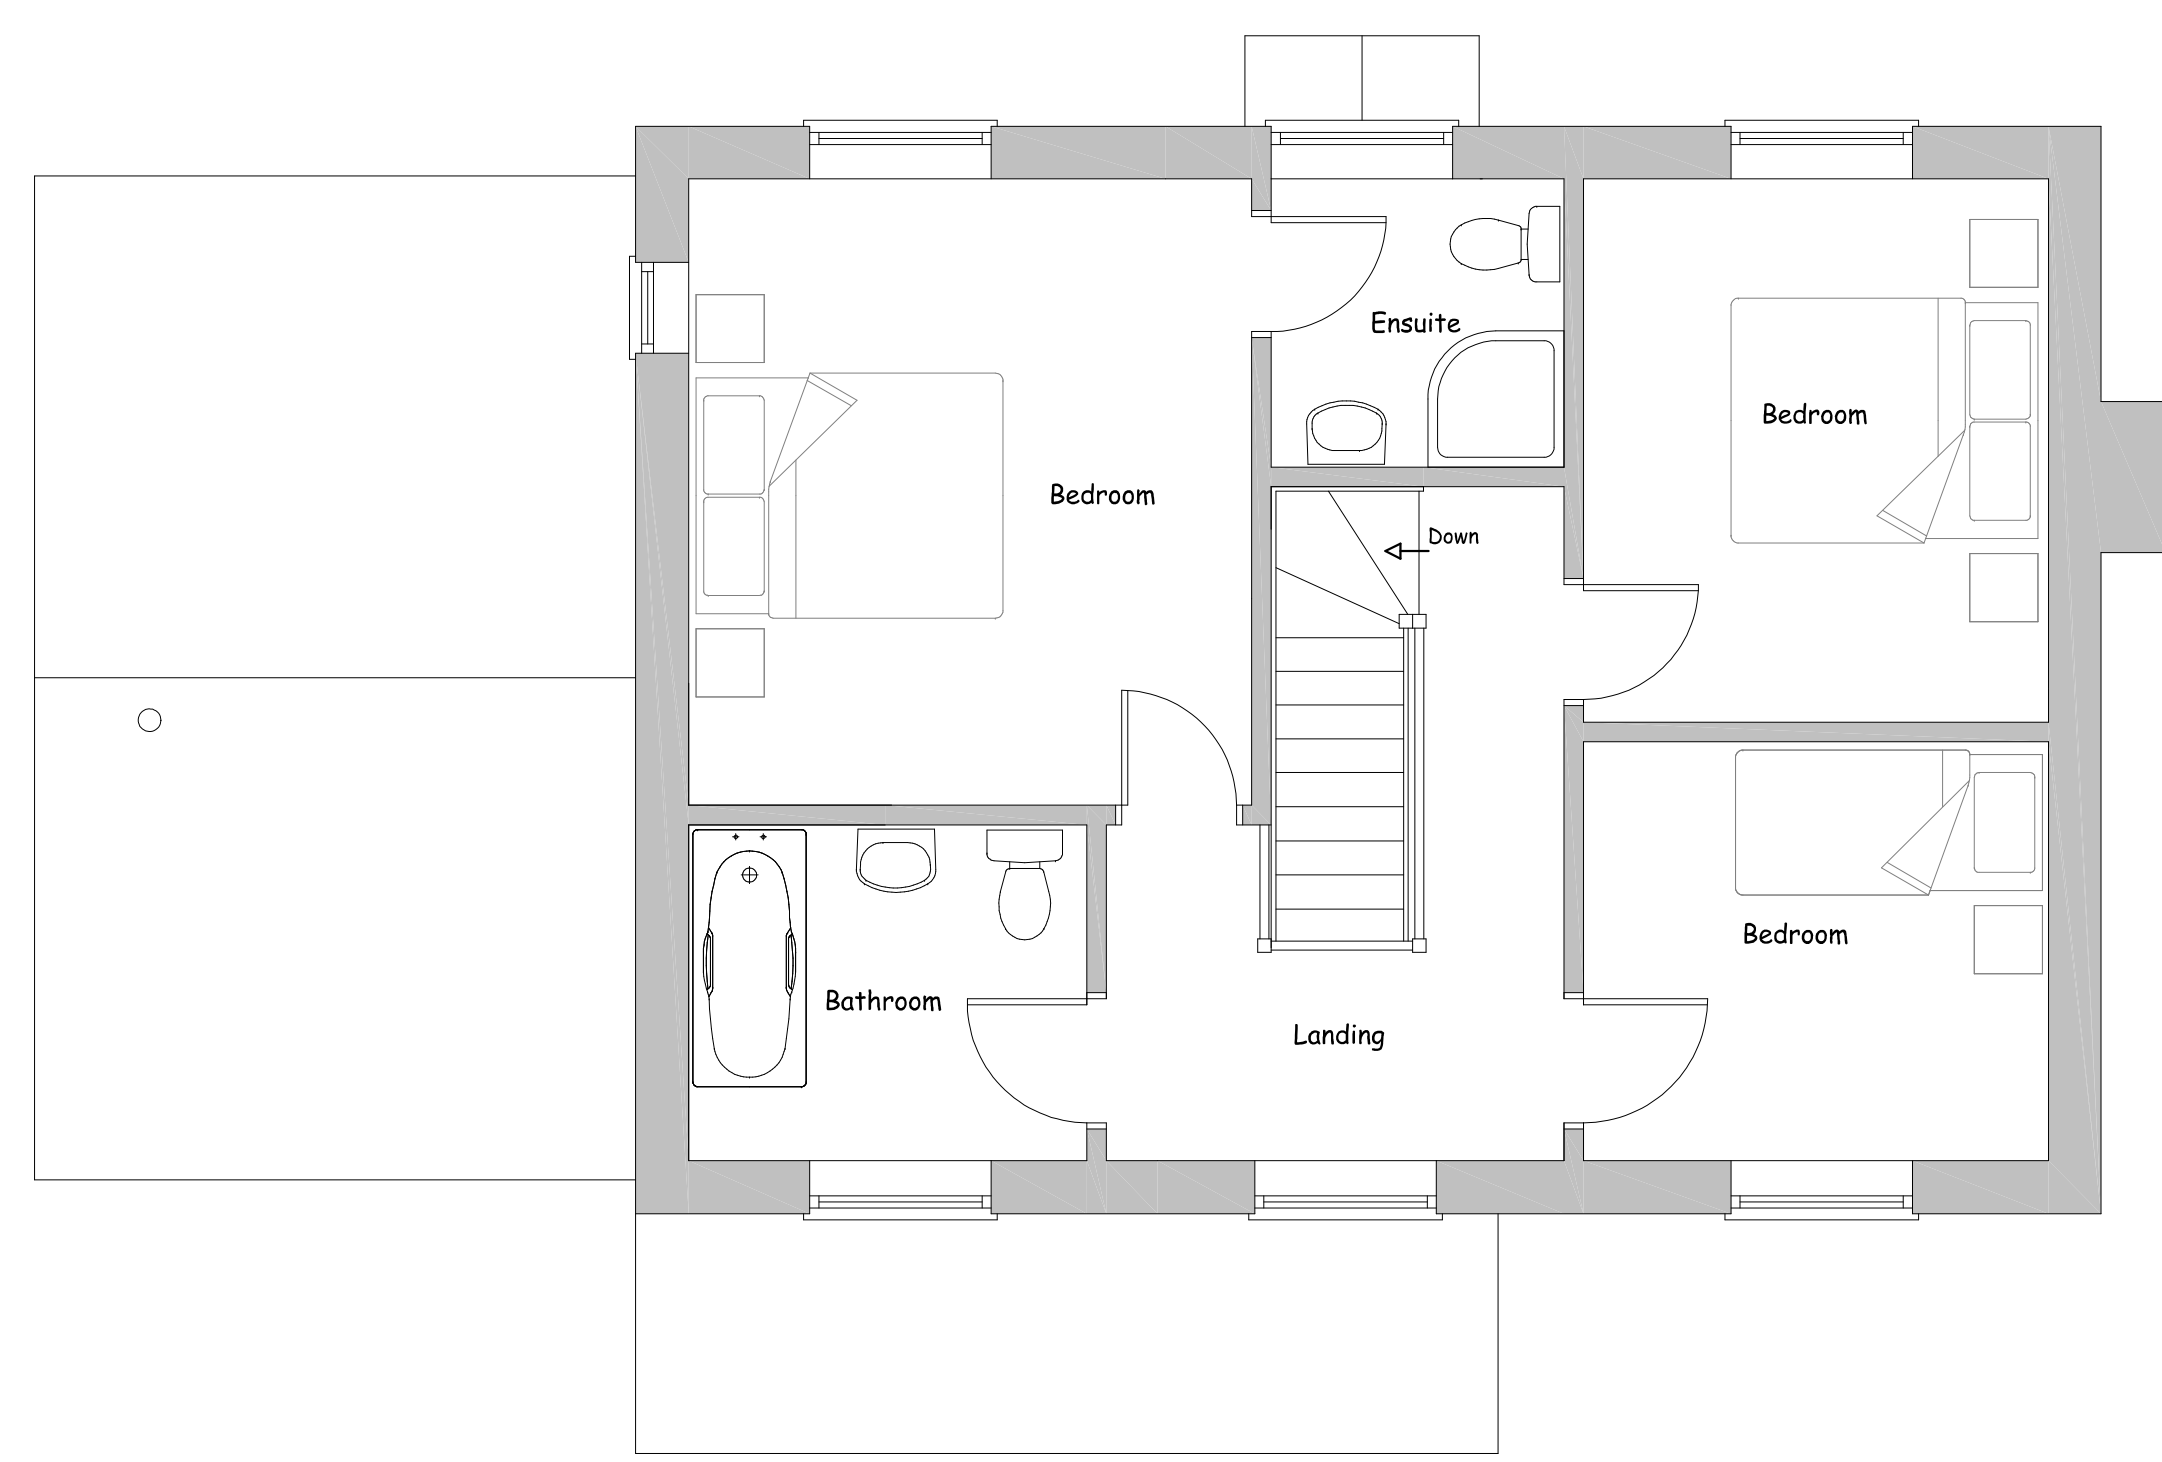

FIRST FLOOR PLAN
58m2



Drawing Status: Planning

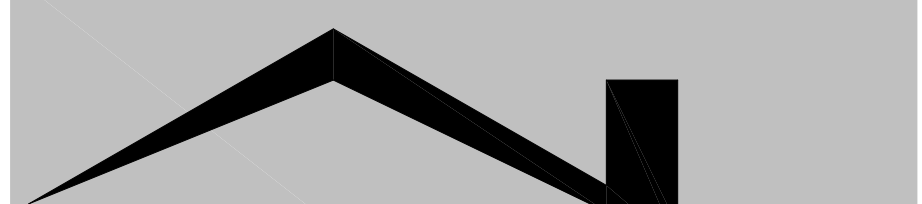

Nigel Forrester MCIQB
Building Design Services

ILETT HOUSE, SMITHY BANK, ALTON, STAFFS, ST10 4AD
TEL 01538 702164
www.nigelforrester.co.uk www.sap-calc.co.uk

CLIENT

Mr R & Mrs H Stevenson

PROJECT

Replacement dwelling
at
Gorsty Hill Farm
Gorsty Hill Road
Upper team
Staffordshire
ST10 4EL

DRAWING NUMBER 23/682/05/C

Proposed floor plans

SCALES 1/50 @ A1