

PLANNING PROPOSAL

It is proposed to install 5 no. rooflights over the existing dining area of the Public House/Club where shown on plan and on elevation.

The rooflights are to be The Rooflight Company, black finish metal windows, ref. CR10-2, 717mm wide x 1180mm high. The existing roof tiles shall be removed in locations where rooflights are to be installed and relaid after installation. Rafter shall be trimmed out to suit rooflight dimensions. Plasterboard and insulation to roof are to be made good after installation.




3 no. rooflights to be installed on north elevation with a further 2 installed on southern roof slope behind


North Elevation



Sectional West Elevation

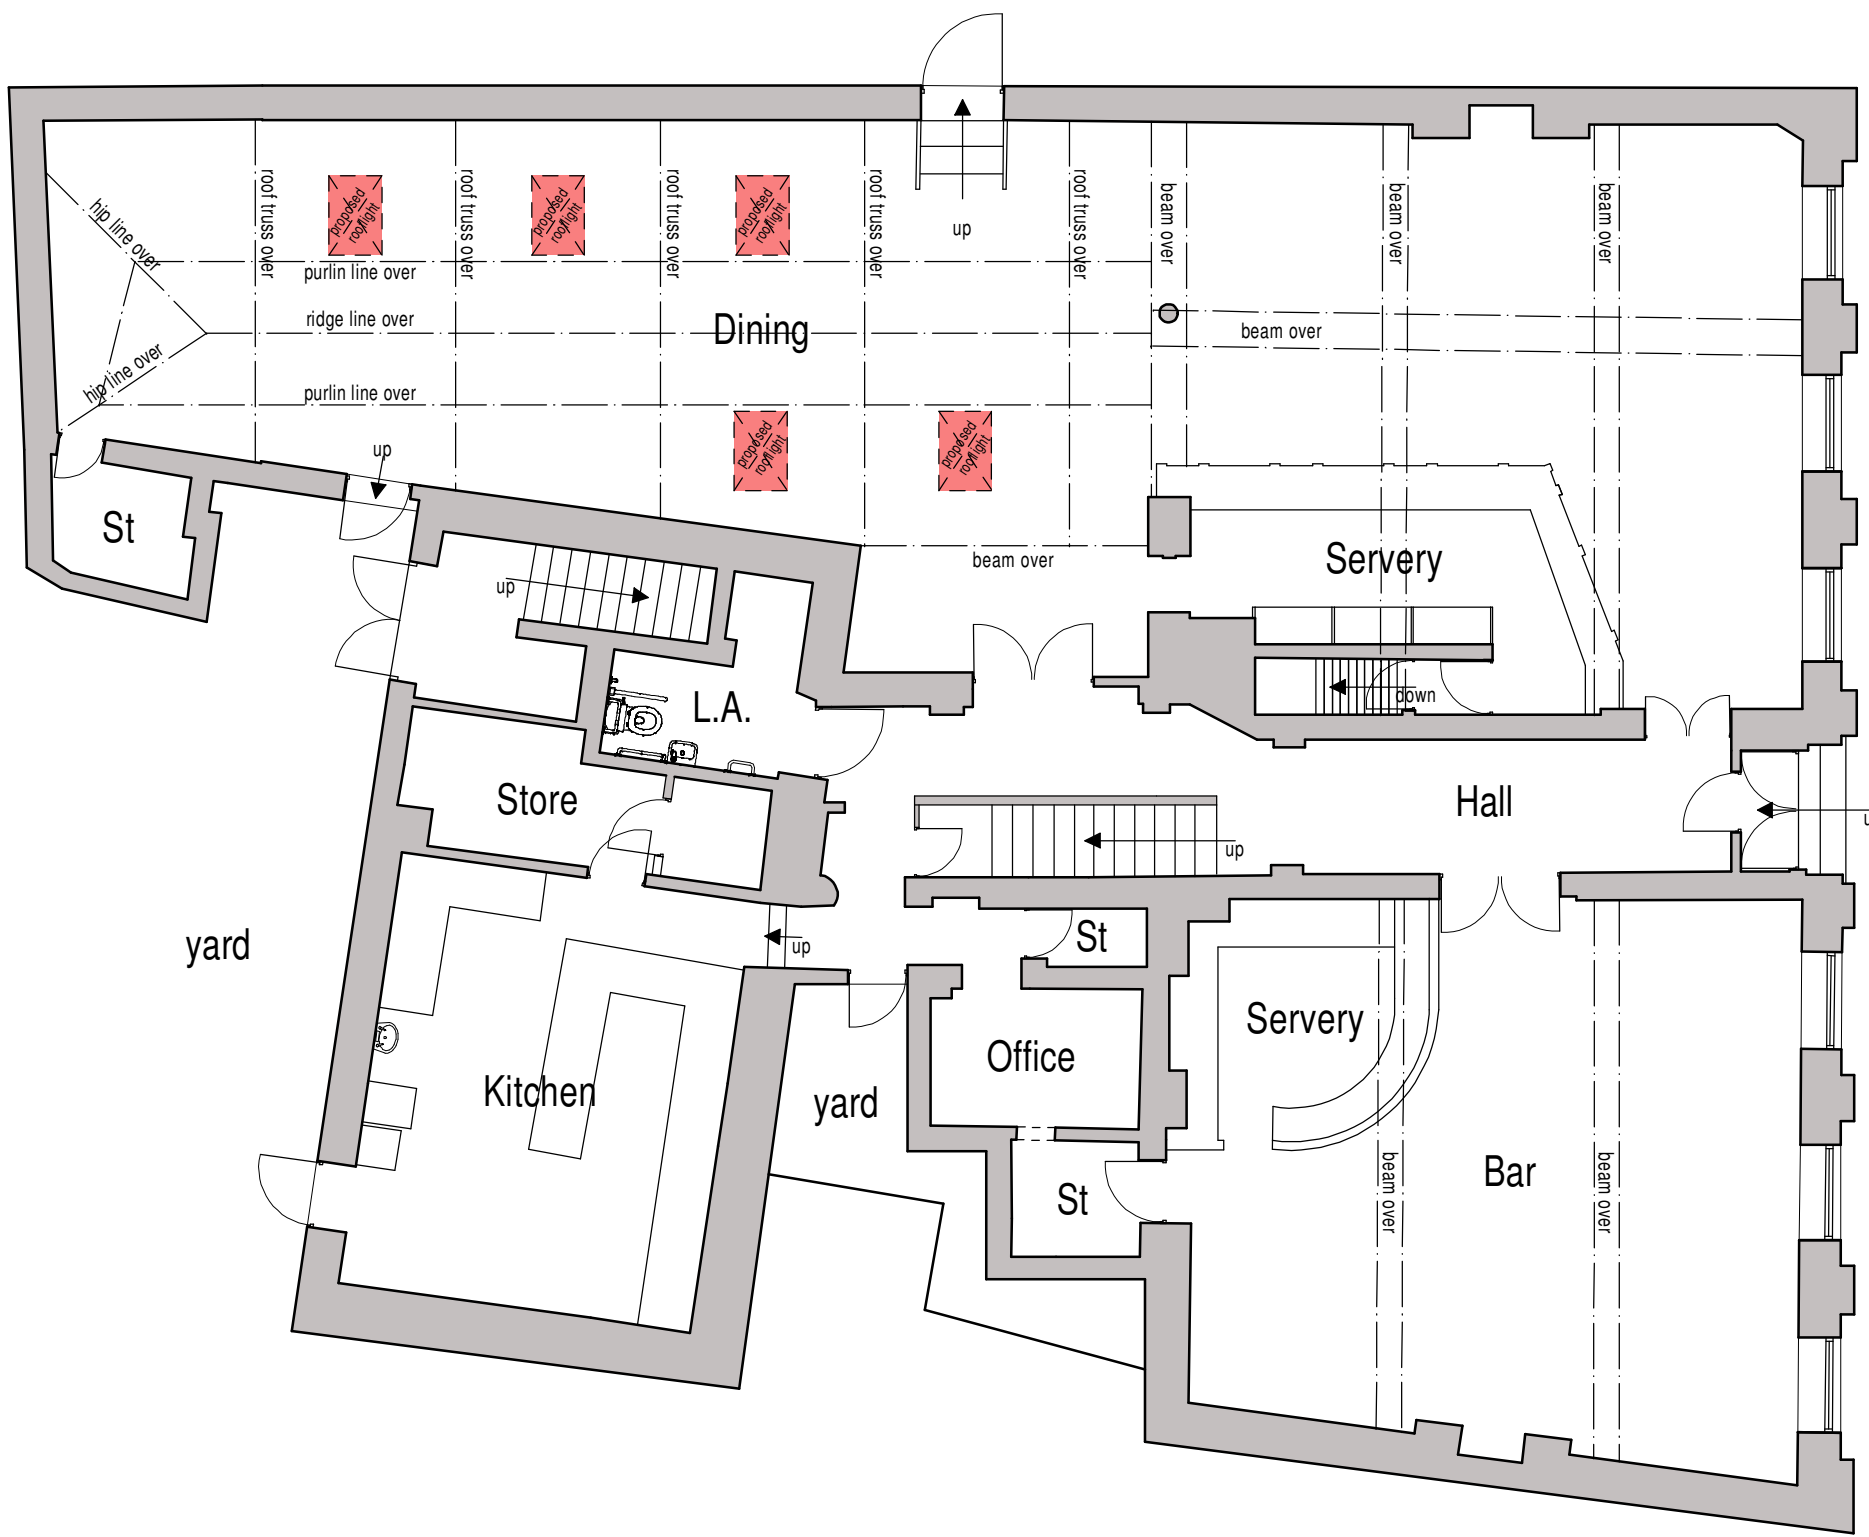

Ground Floor Plan

 

Silk Mill

Proposed Addition of Rooflights to Dining Area @ Silk Mill, 3, Market Street, Leek, Staffordshire, ST13 6HX

Planning Proposal
Floor Plan and Elevations

Date	Sheet	Scale
April 2024	A1	1:100
Dwg No	Rev.	Drawn
2023-2829-07	B	RG

A: 13/05/2024 - PLAN UPDATED FOR PLANNING SUBMISSION
B: 27/09/2024 - ROOFLIGHTS REDUCED FROM 4 TO 3 ON NORTH ELEVATION



10 Cawdry Buildings, Fountain Street, Leek, ST13 6JP
Telephone: 01538 386002
E-mail: info@sammonsltd.co.uk
Web: www.sammonsltd.co.uk

This drawing is copyright.
All dimensions must be checked prior to commencement.