
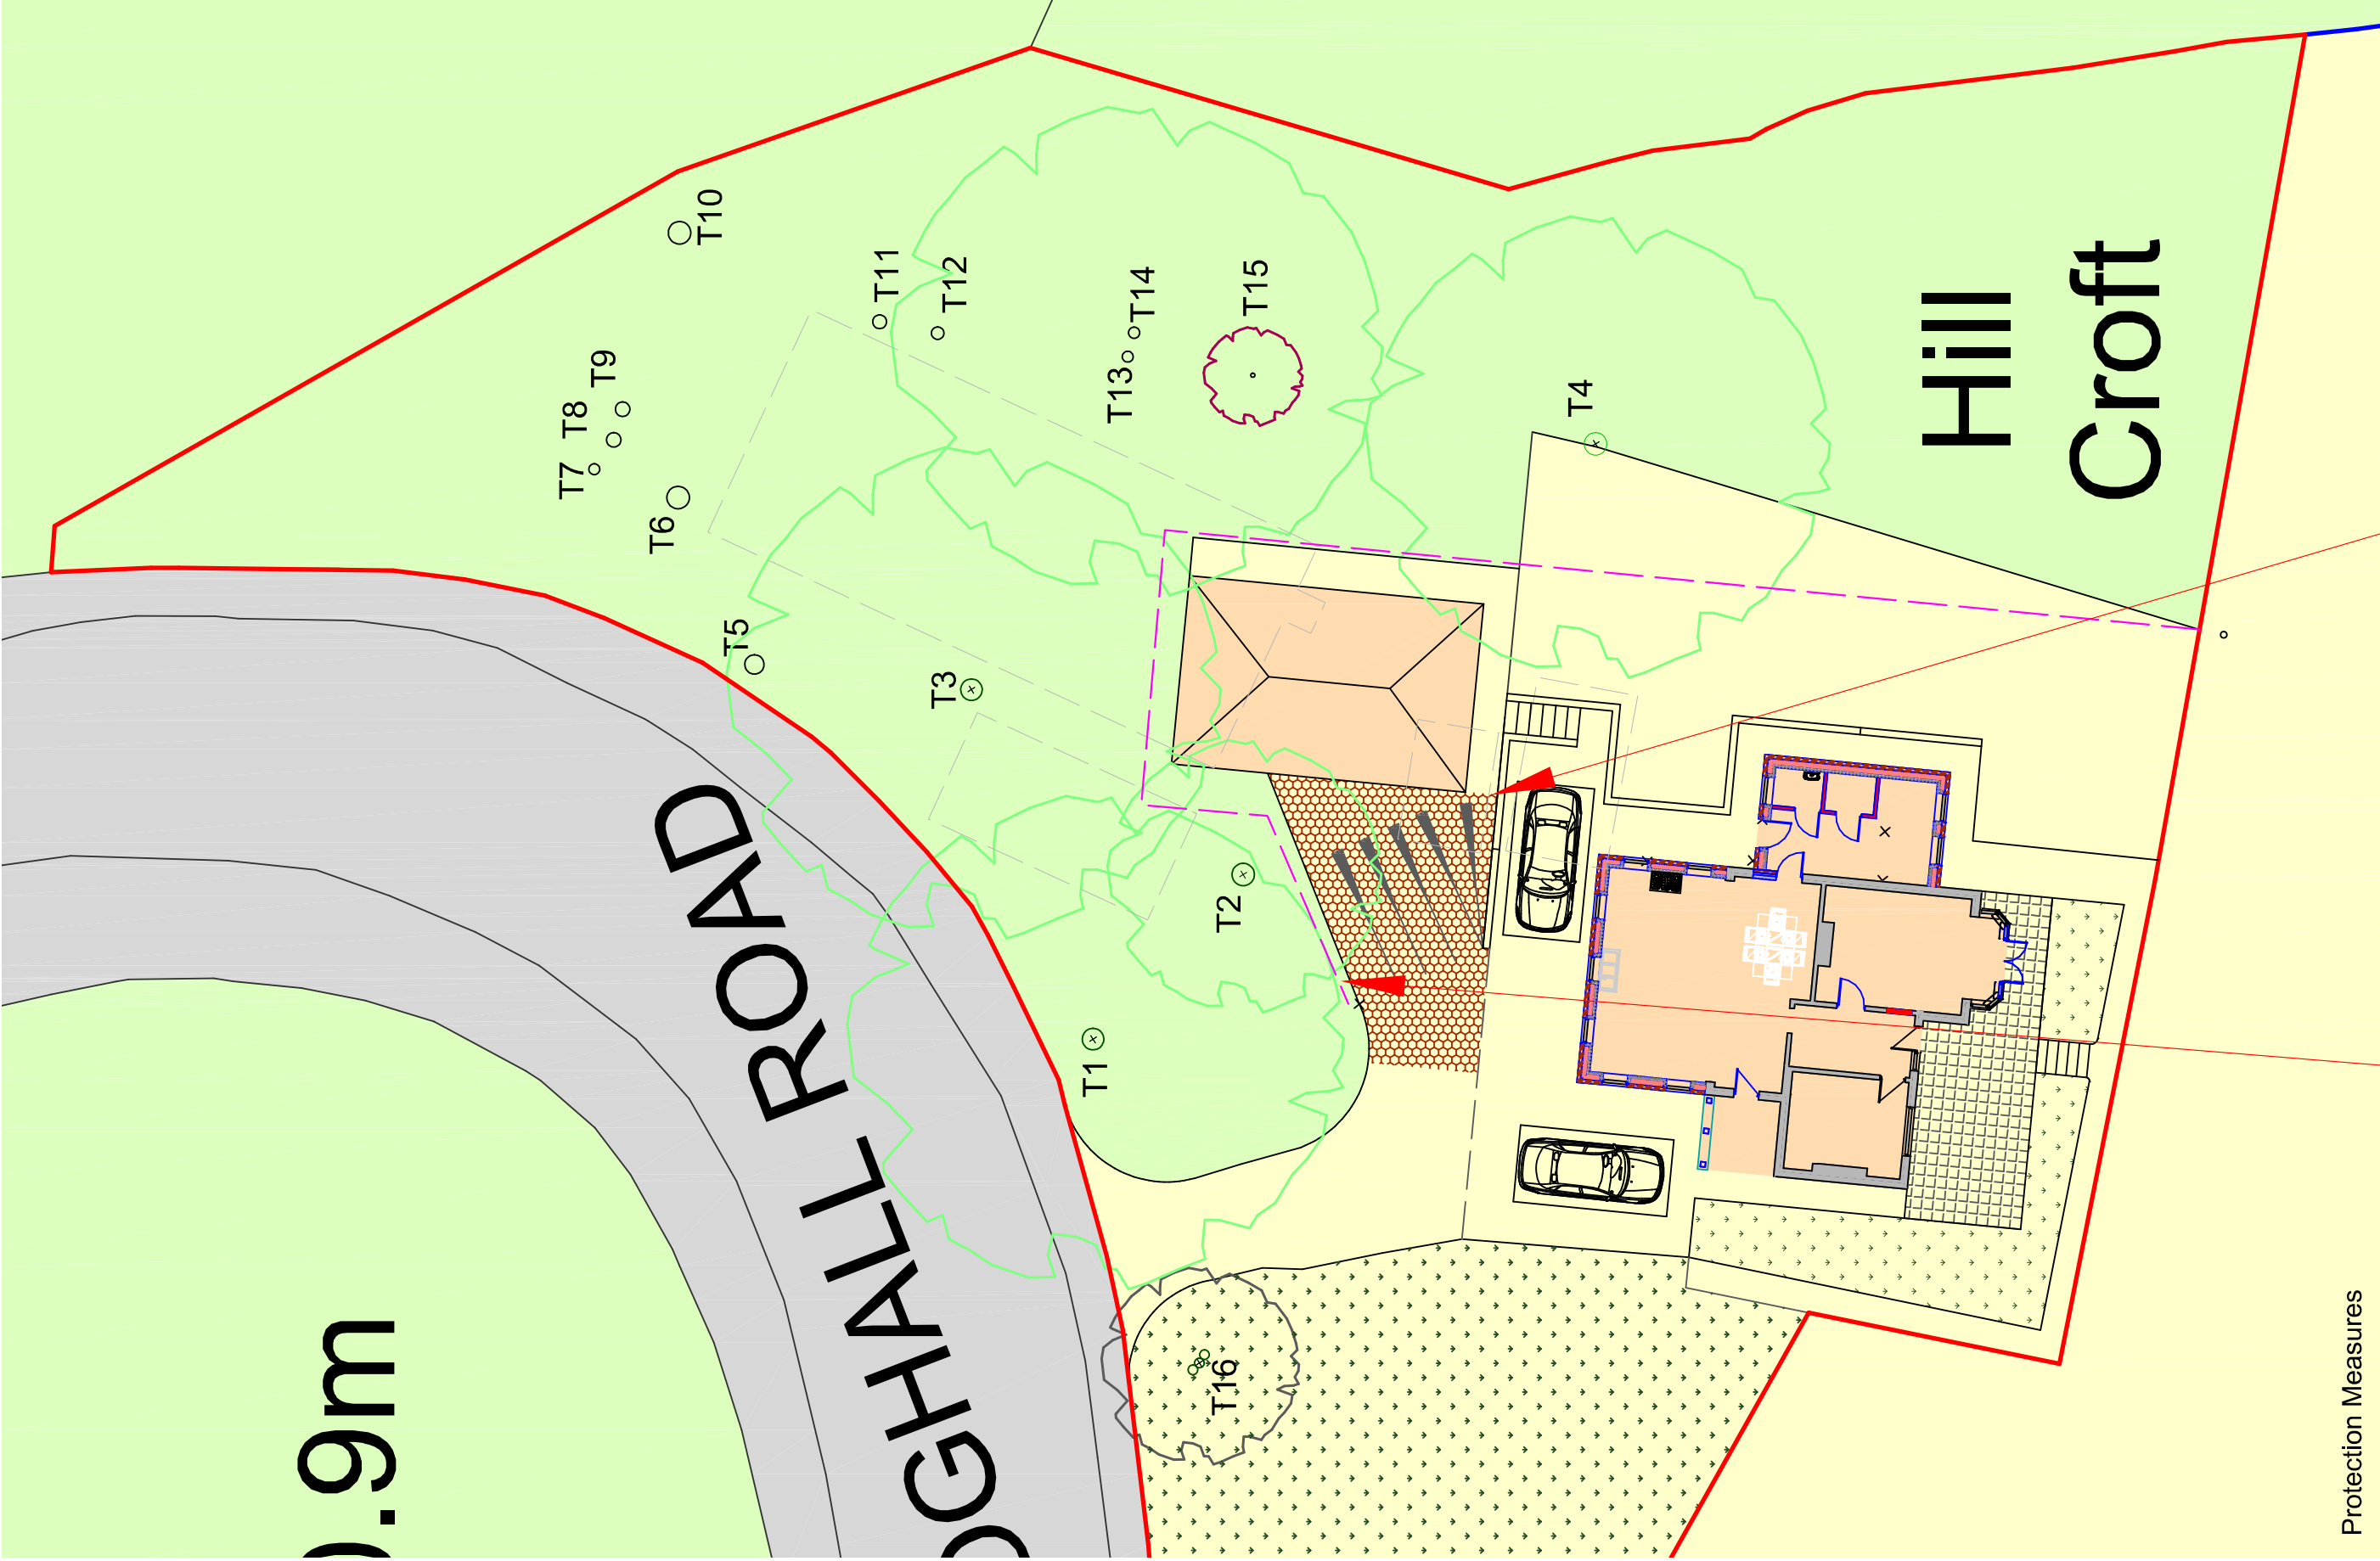
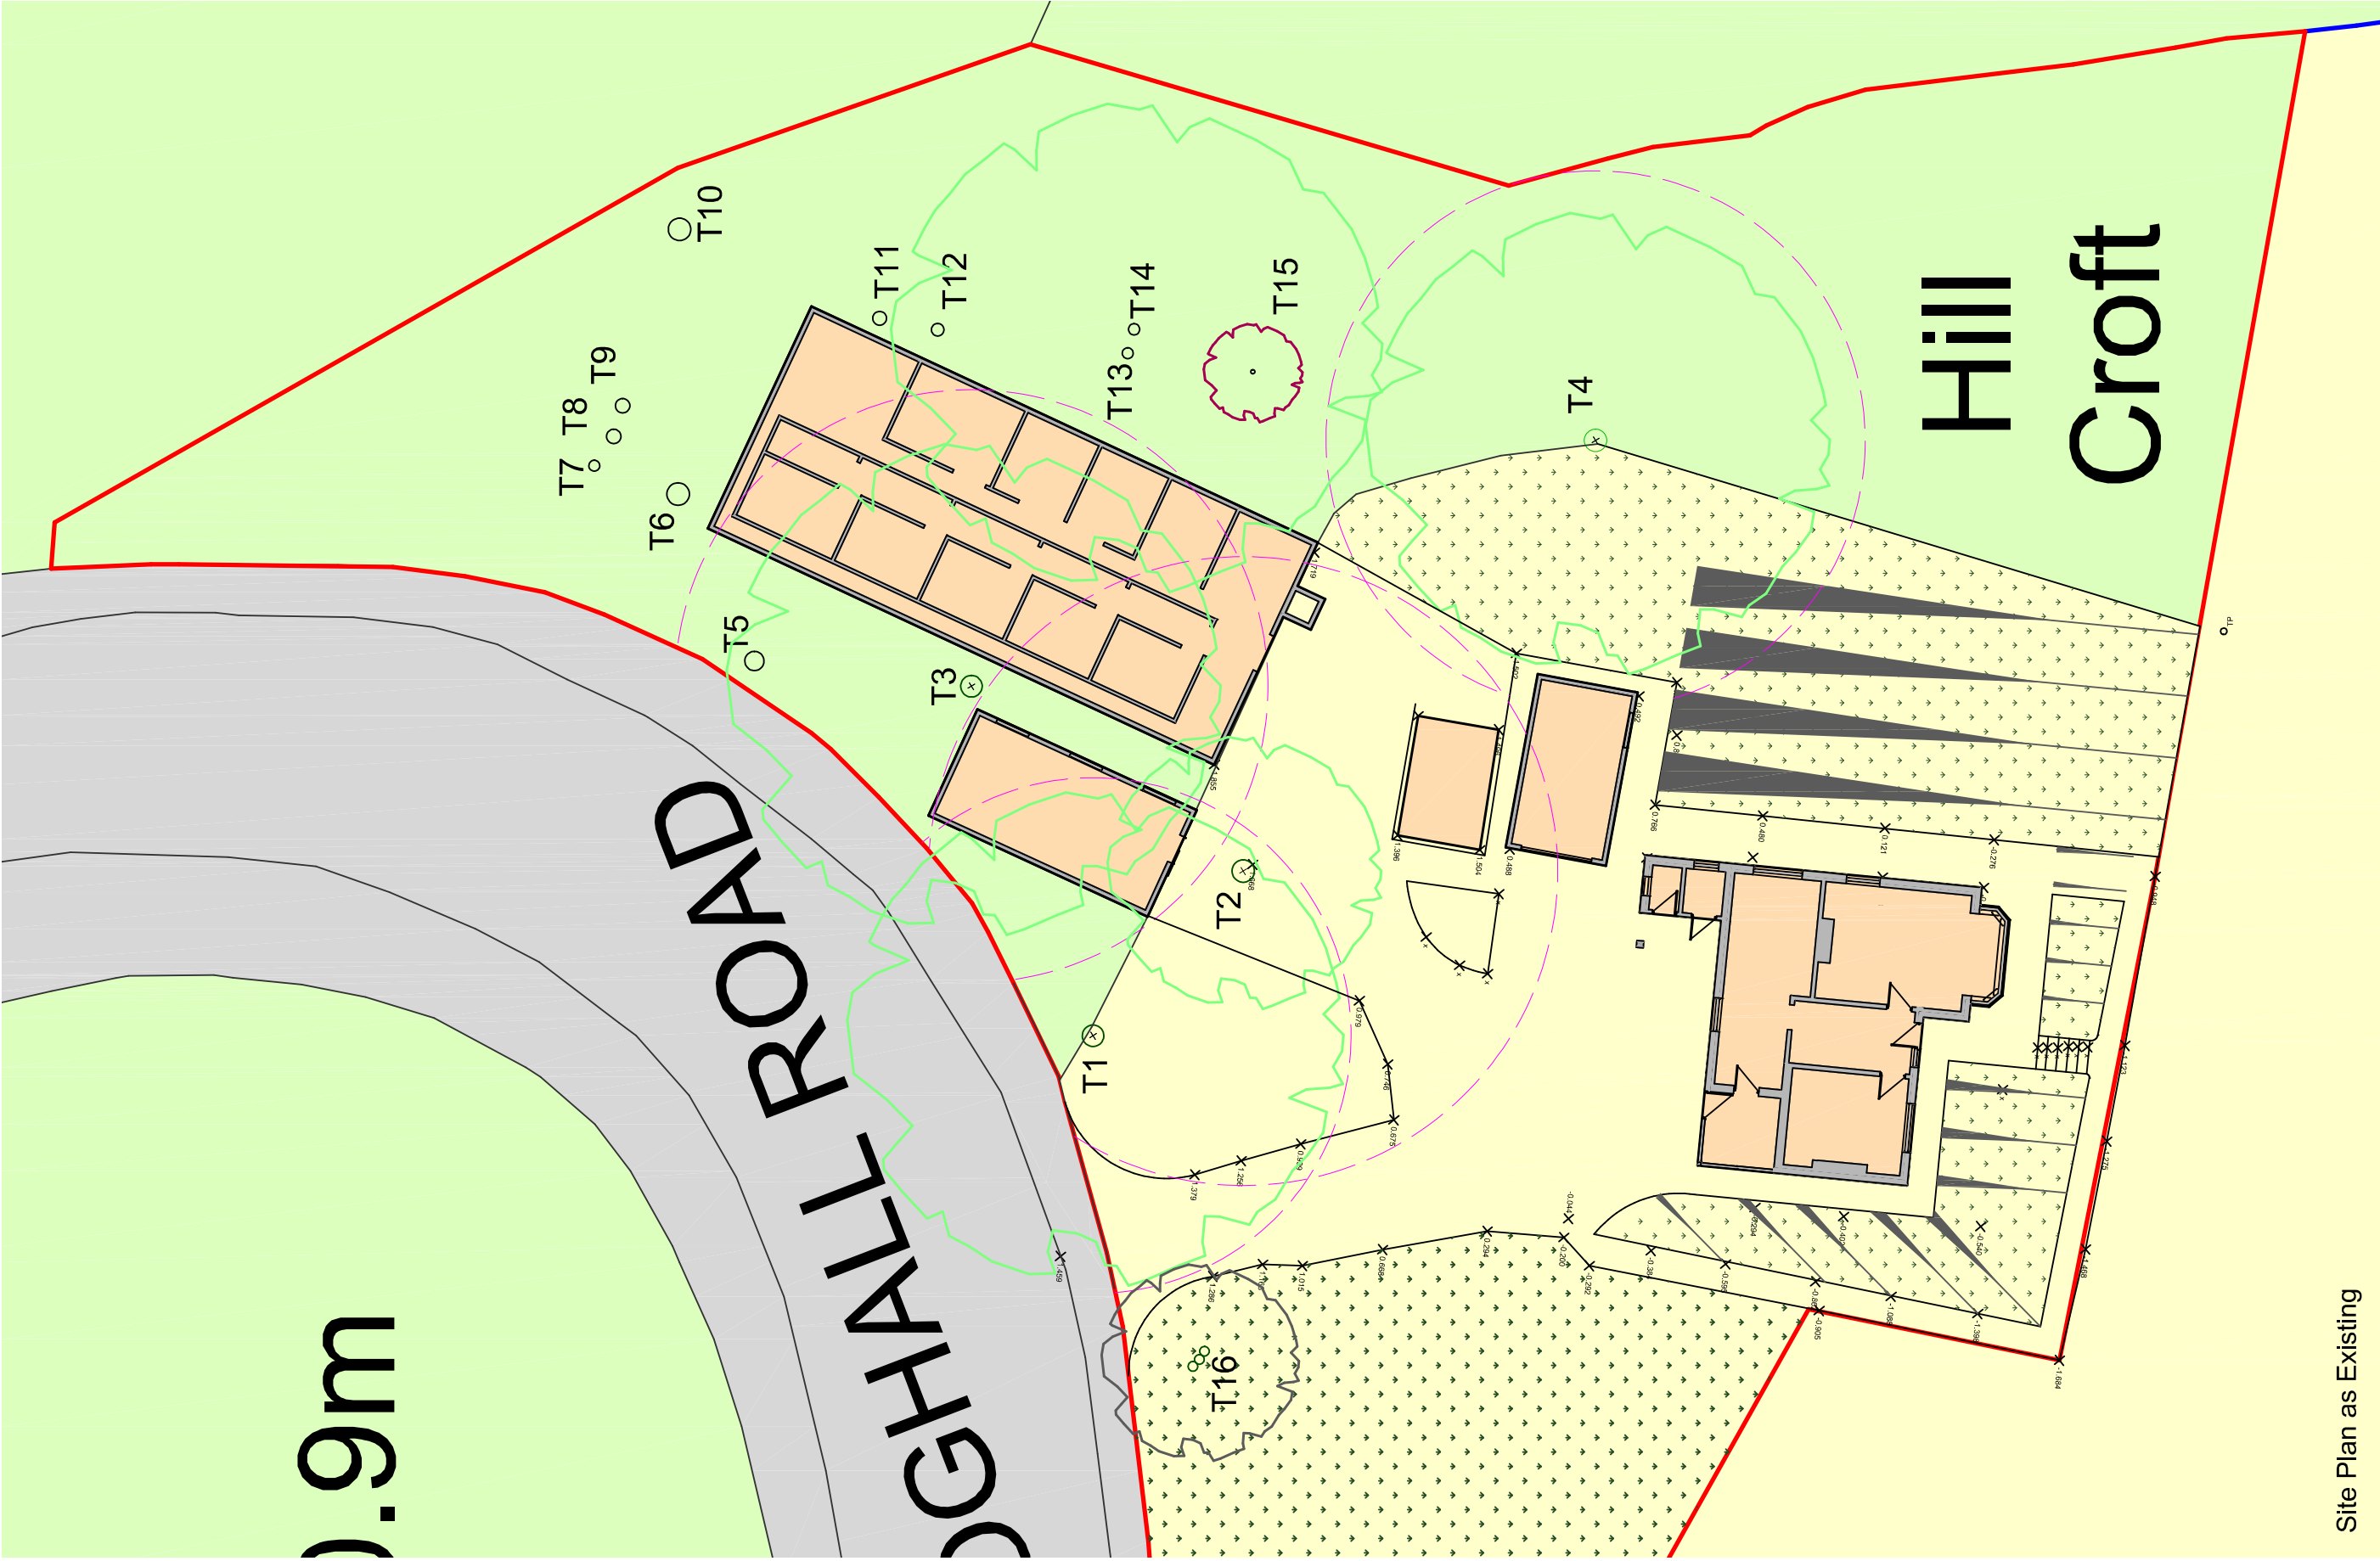


DBD Architectural
Consultancy Ltd ©2024

- 1. All drawings are the property of DBD Architectural Consultancy Ltd.
- 2. All drawings to be checked on site before proceeding.
- 3. The drawings are for the design of new work only and are not to be used for any other purpose without the written consent of DBD Architectural Consultancy Ltd.
- 4. Contractor must verify the accuracy of all dimensions before proceeding.
- 5. All work must be carried out in accordance with all other relevant regulations and standards.

1	2	
---	---	---	---	---	---	---	---	---	----	----	-----

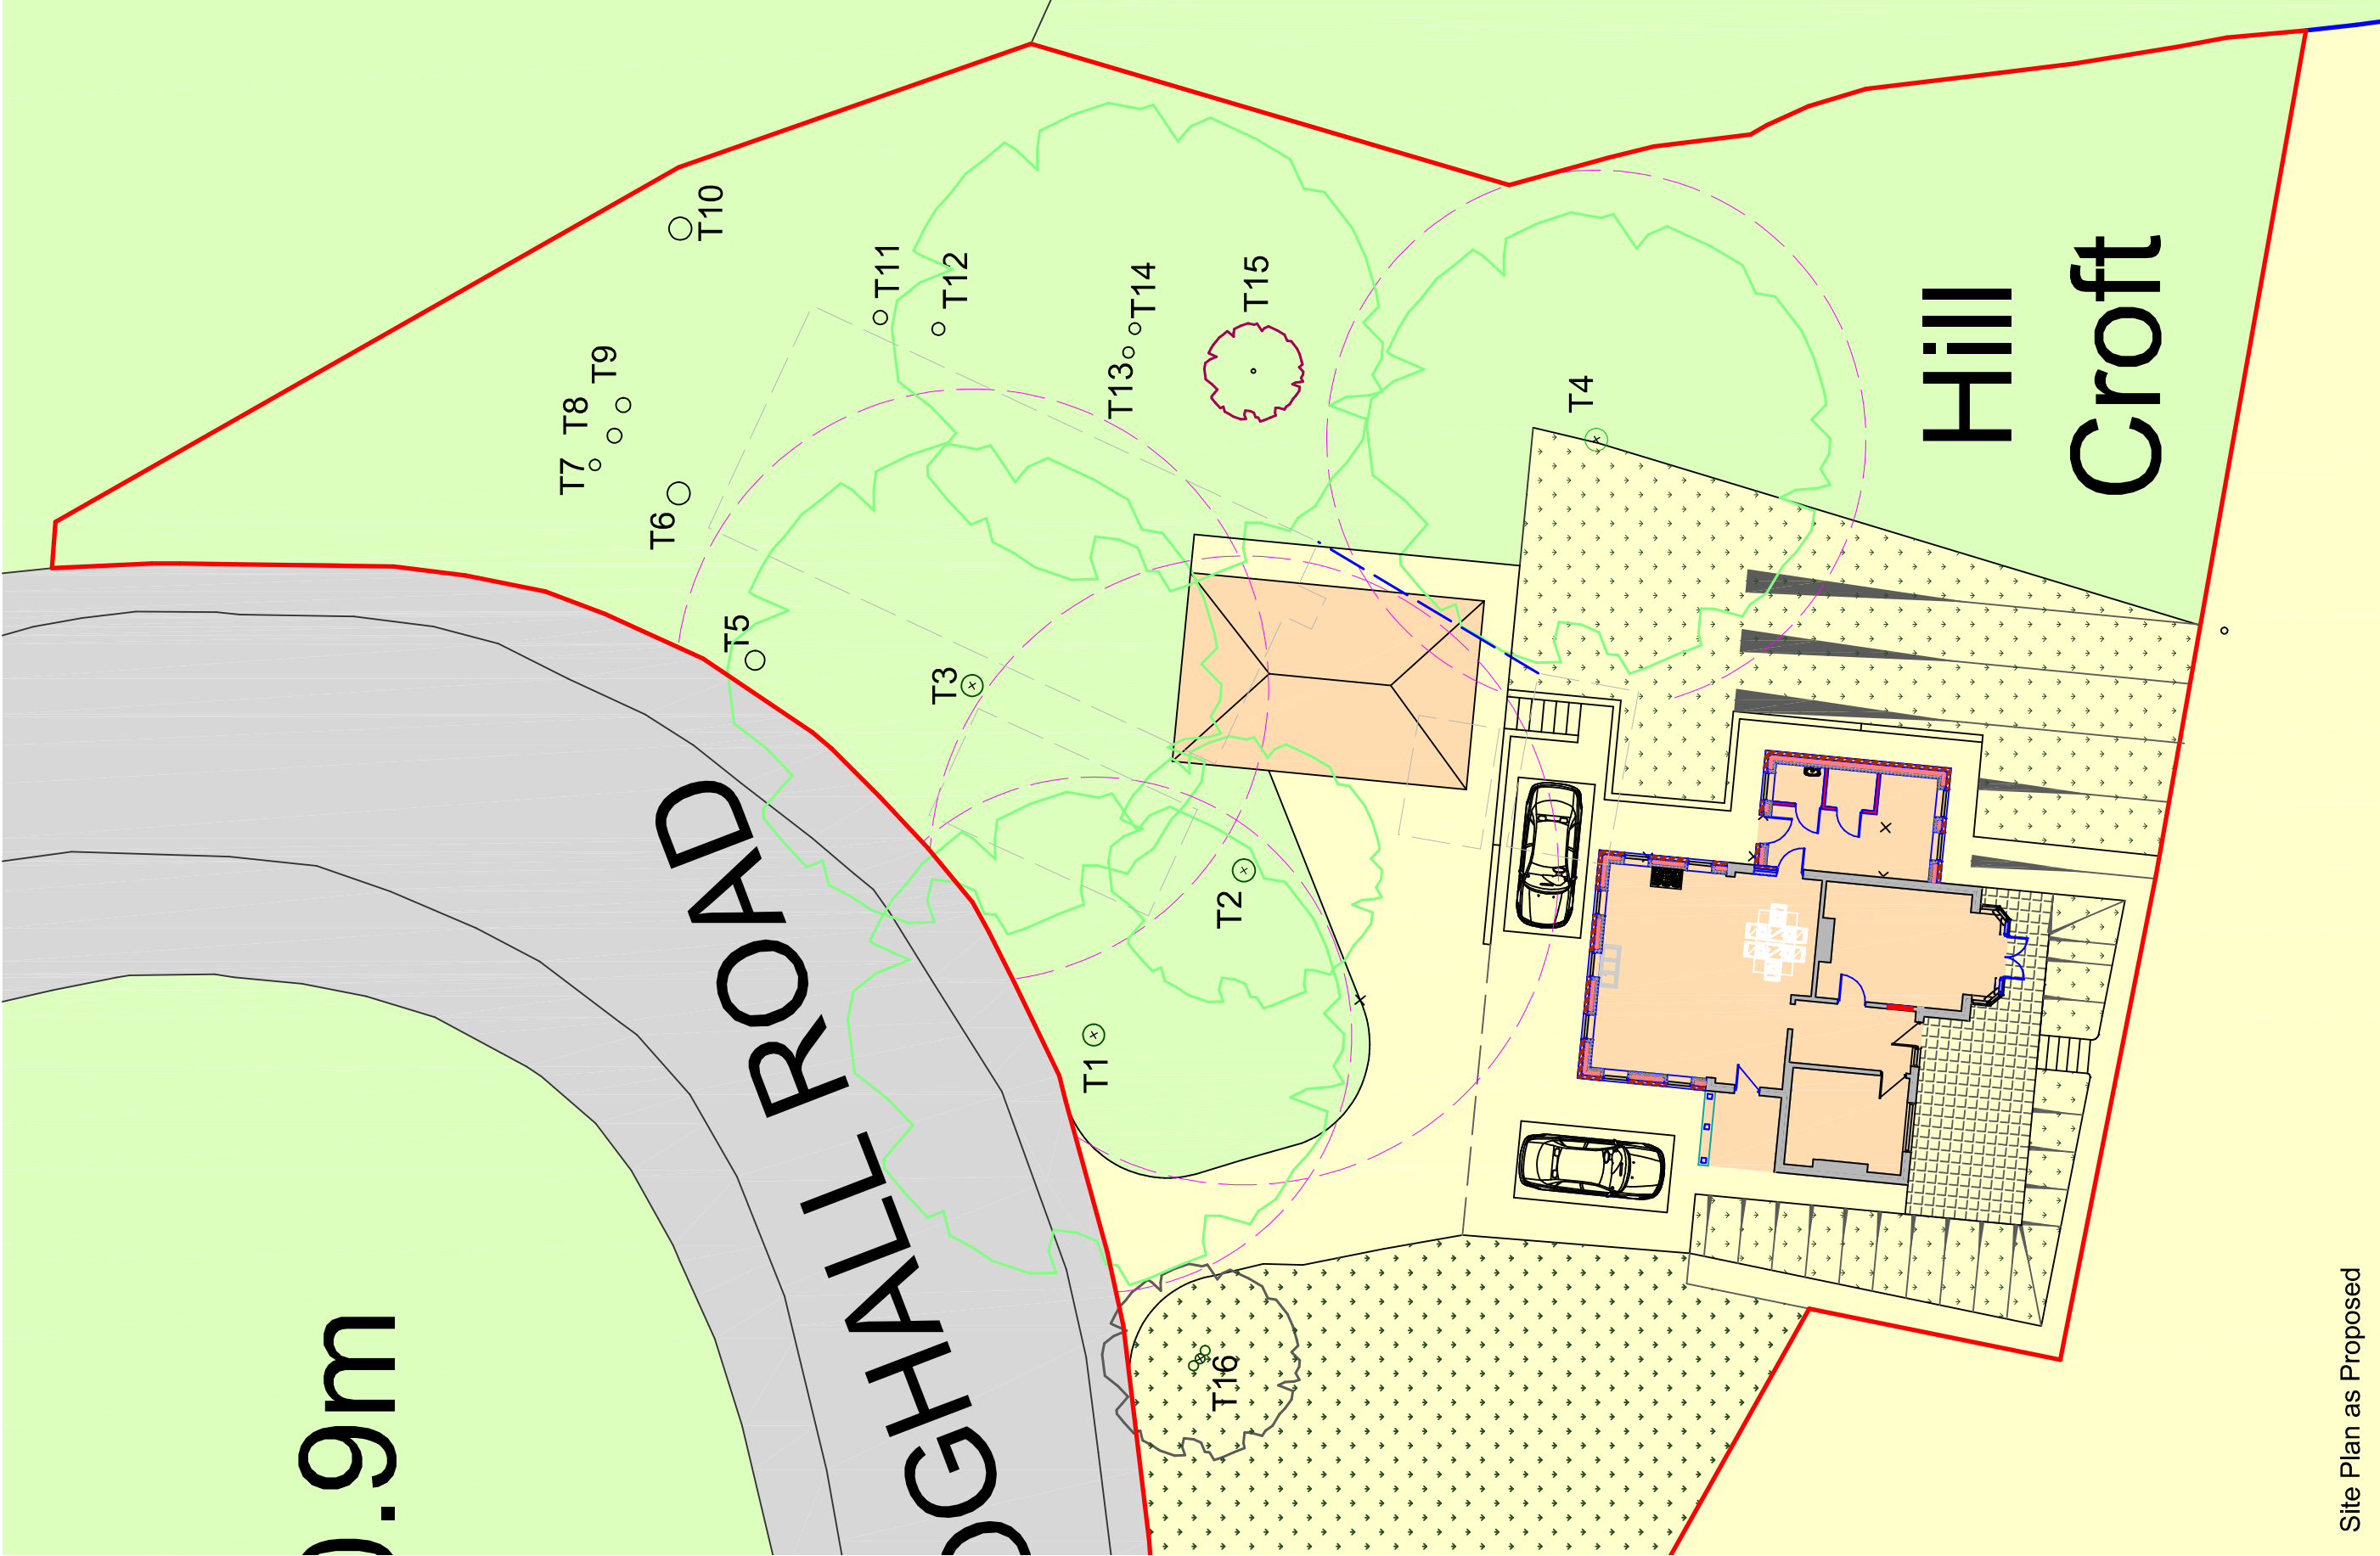

DBD Architectural
Consultancy Ltd
100, 101, 102,1000

Site Plans	Drawing Number		PL 06B
	Scale	Job No.	
	03.10.23	2344	
Sheets: Planning			
Sheet: A1			
Inside: 1/200			