



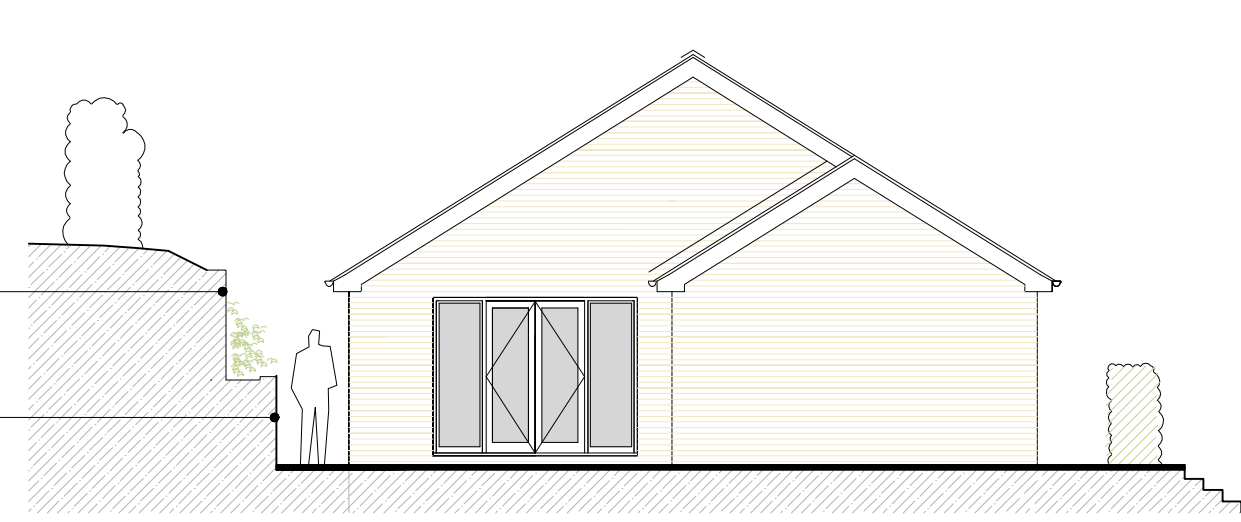

North West Elevation



South East Elevation

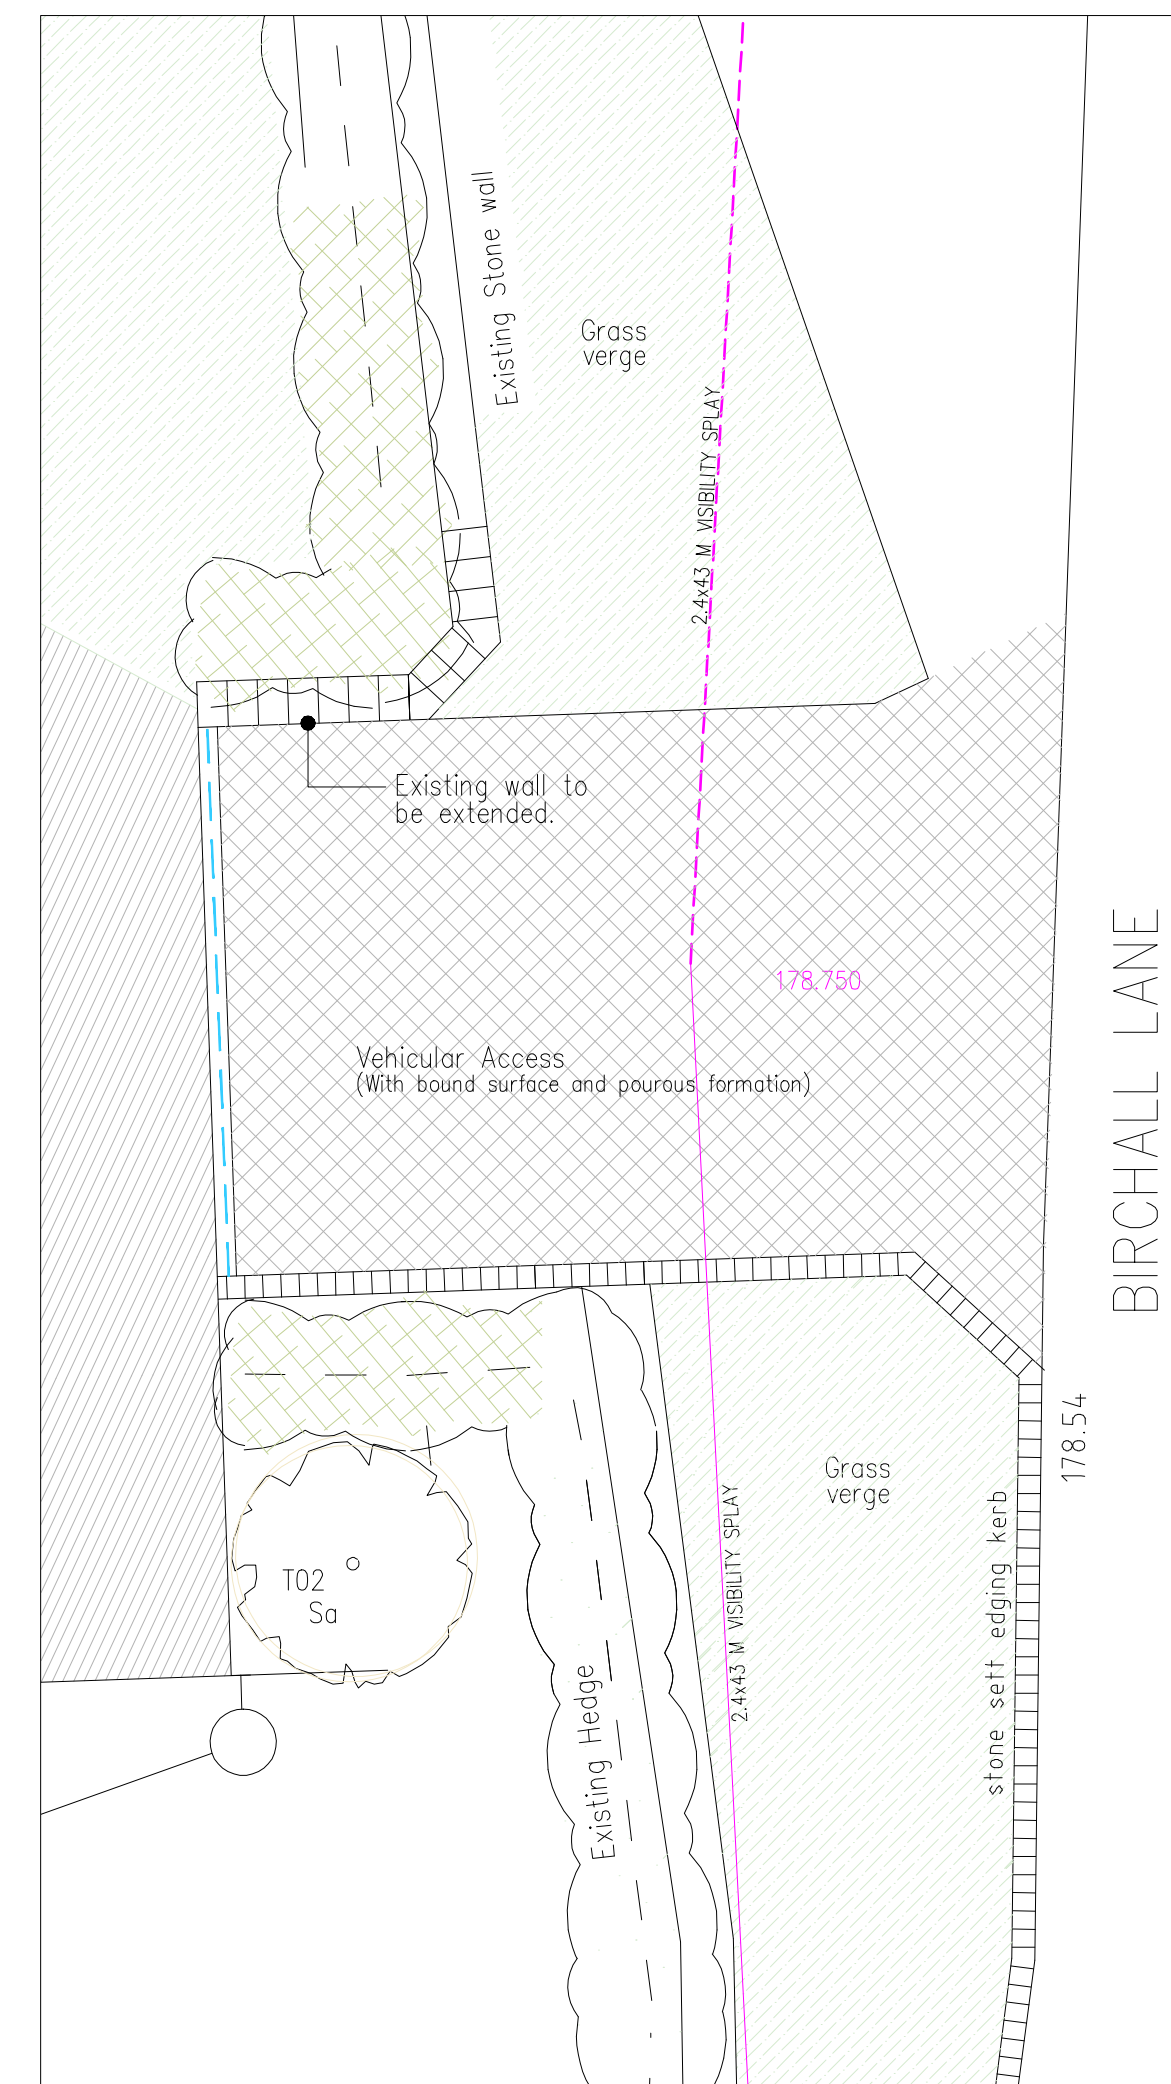

Site Access Scale 1:50

© MAC ARCHITECTURAL DESIGN LTD. All rights reserved.
This Drawing and its contents has been produced for the Client only and is not intended for any other person or for any other purpose than the Drawing Status. No part of this drawing and associated graphical contents may be reproduced, copied, modified or distributed, without the prior written consent of MAC Architectural Design Ltd.

Rev.	Drawn	Comments.	Date

MAC
ARCHITECTURAL DESIGN LTD
Moorland House, 123 Moorland Road, Burslem, ST6 1JD.
T:01782 503302 E:admin@mac-arch.co.uk

Client:
Birchendel Holdings Ltd

Project:
Proposed Dwelling on Land off
Birchall Lane, Birchall, Leek.
Staffordshire. ST13 5RA.

Title:
Plans & Elevations.

Status:
Planning. Conditions 5, 6 & 7.

A1: Drawn: ACB August 2024 Drawing Ref: 1797-06