
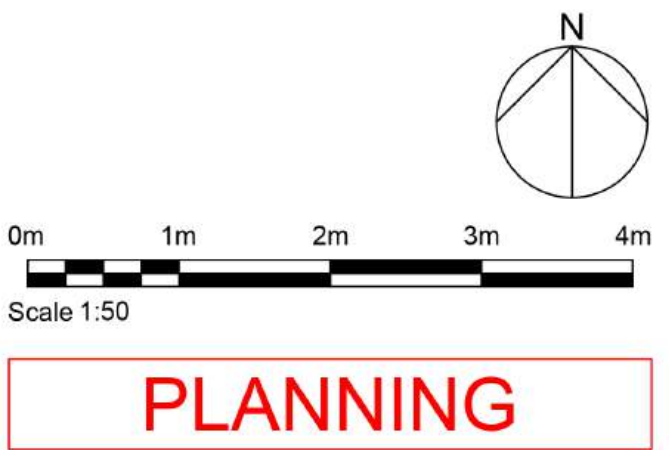
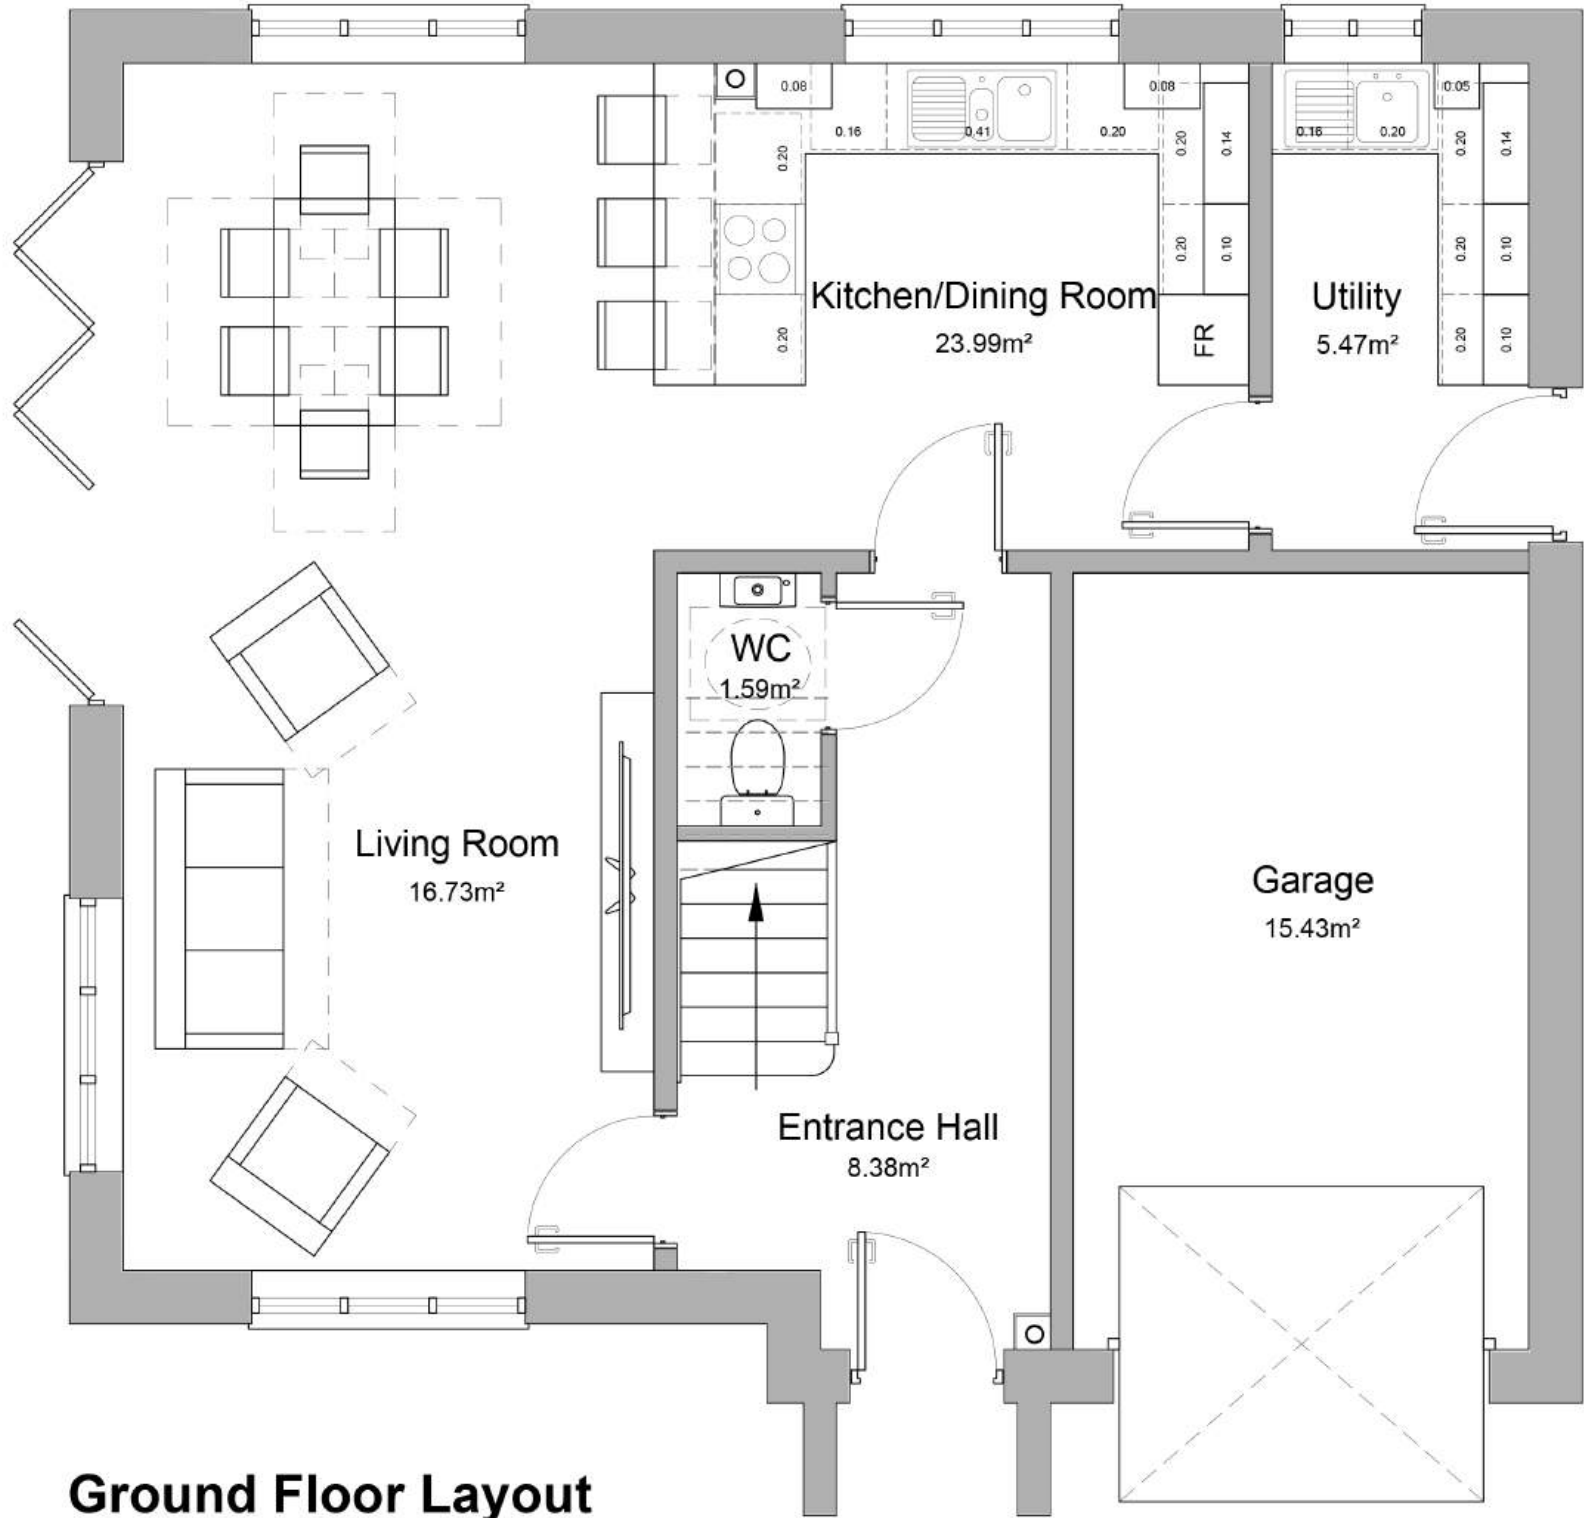


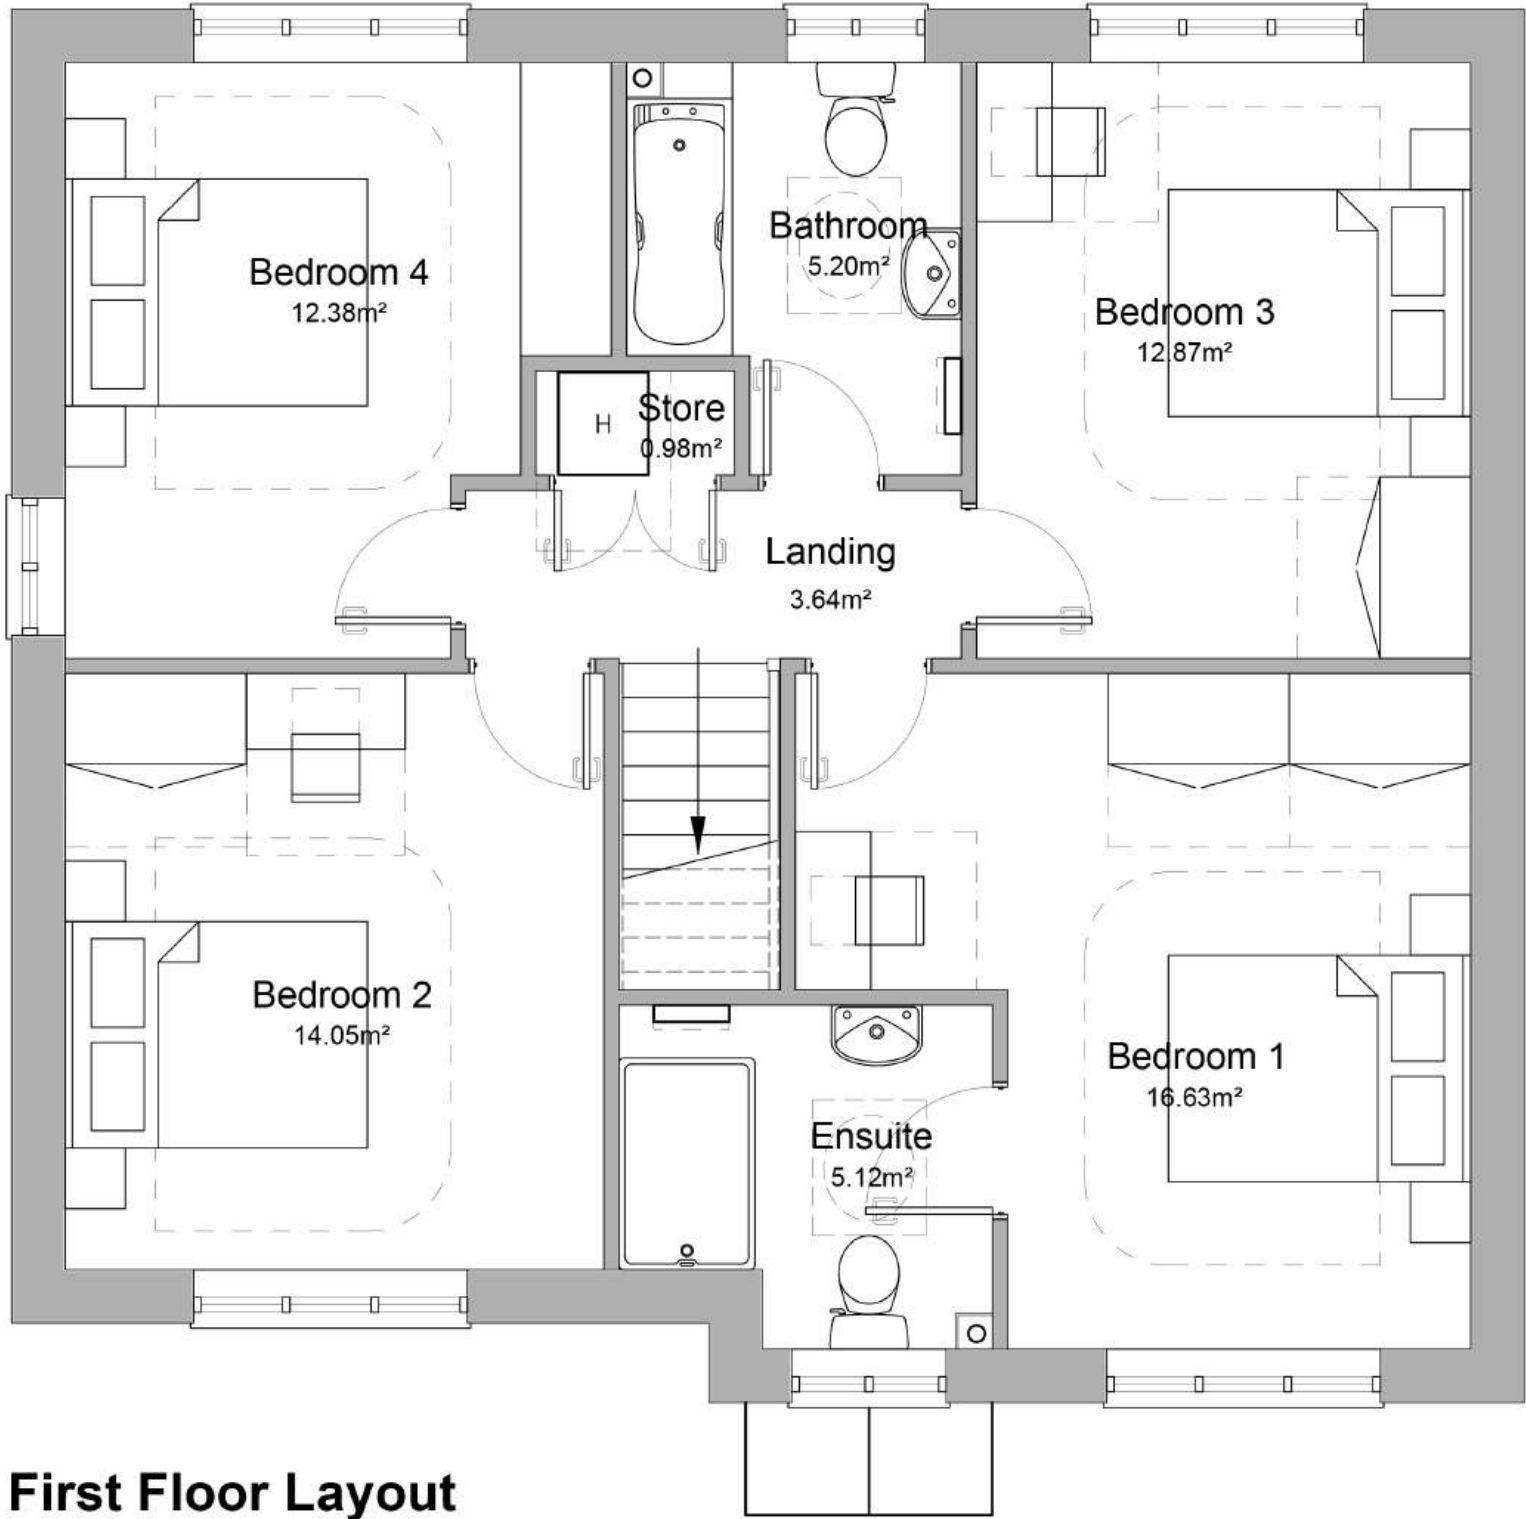

P3	05.06.24	Do not scale not removed as per LPA request	NR	DAG
P2	23.04.24	Updated to Client Comments	HM	DAG
P1	09.04.24	First Issue	HM	DAG
Rev:	Date:	Description:	Ckd:	App:
Drawing Title:		Proposed Floor Plans & Elevations		
Client:		Mia Construct & Build		
Project:		100 Congleton Road, Biddulph, Staffordshire, ST9 6EG		
Scale:		1:50@A1		
Date:		April 24		
Drawing Number:		24-060-700		
Revision:		P3		
Purpose of Issue:		Planning		

All information contained in this drawing is confidential and may not be used for any purpose other than that which the drawing is stated for without authorisation from Ayan Studios Ltd.

All dimensions to be verified on site by Main Contractor before the start of any drawings or work, either on their own behalf or that of sub-contractors. Report any discrepancies to the Contract Administrator at once. This drawing is to be read with all relevant Architecture, Consultants and Engineers drawings and other relevant information.