




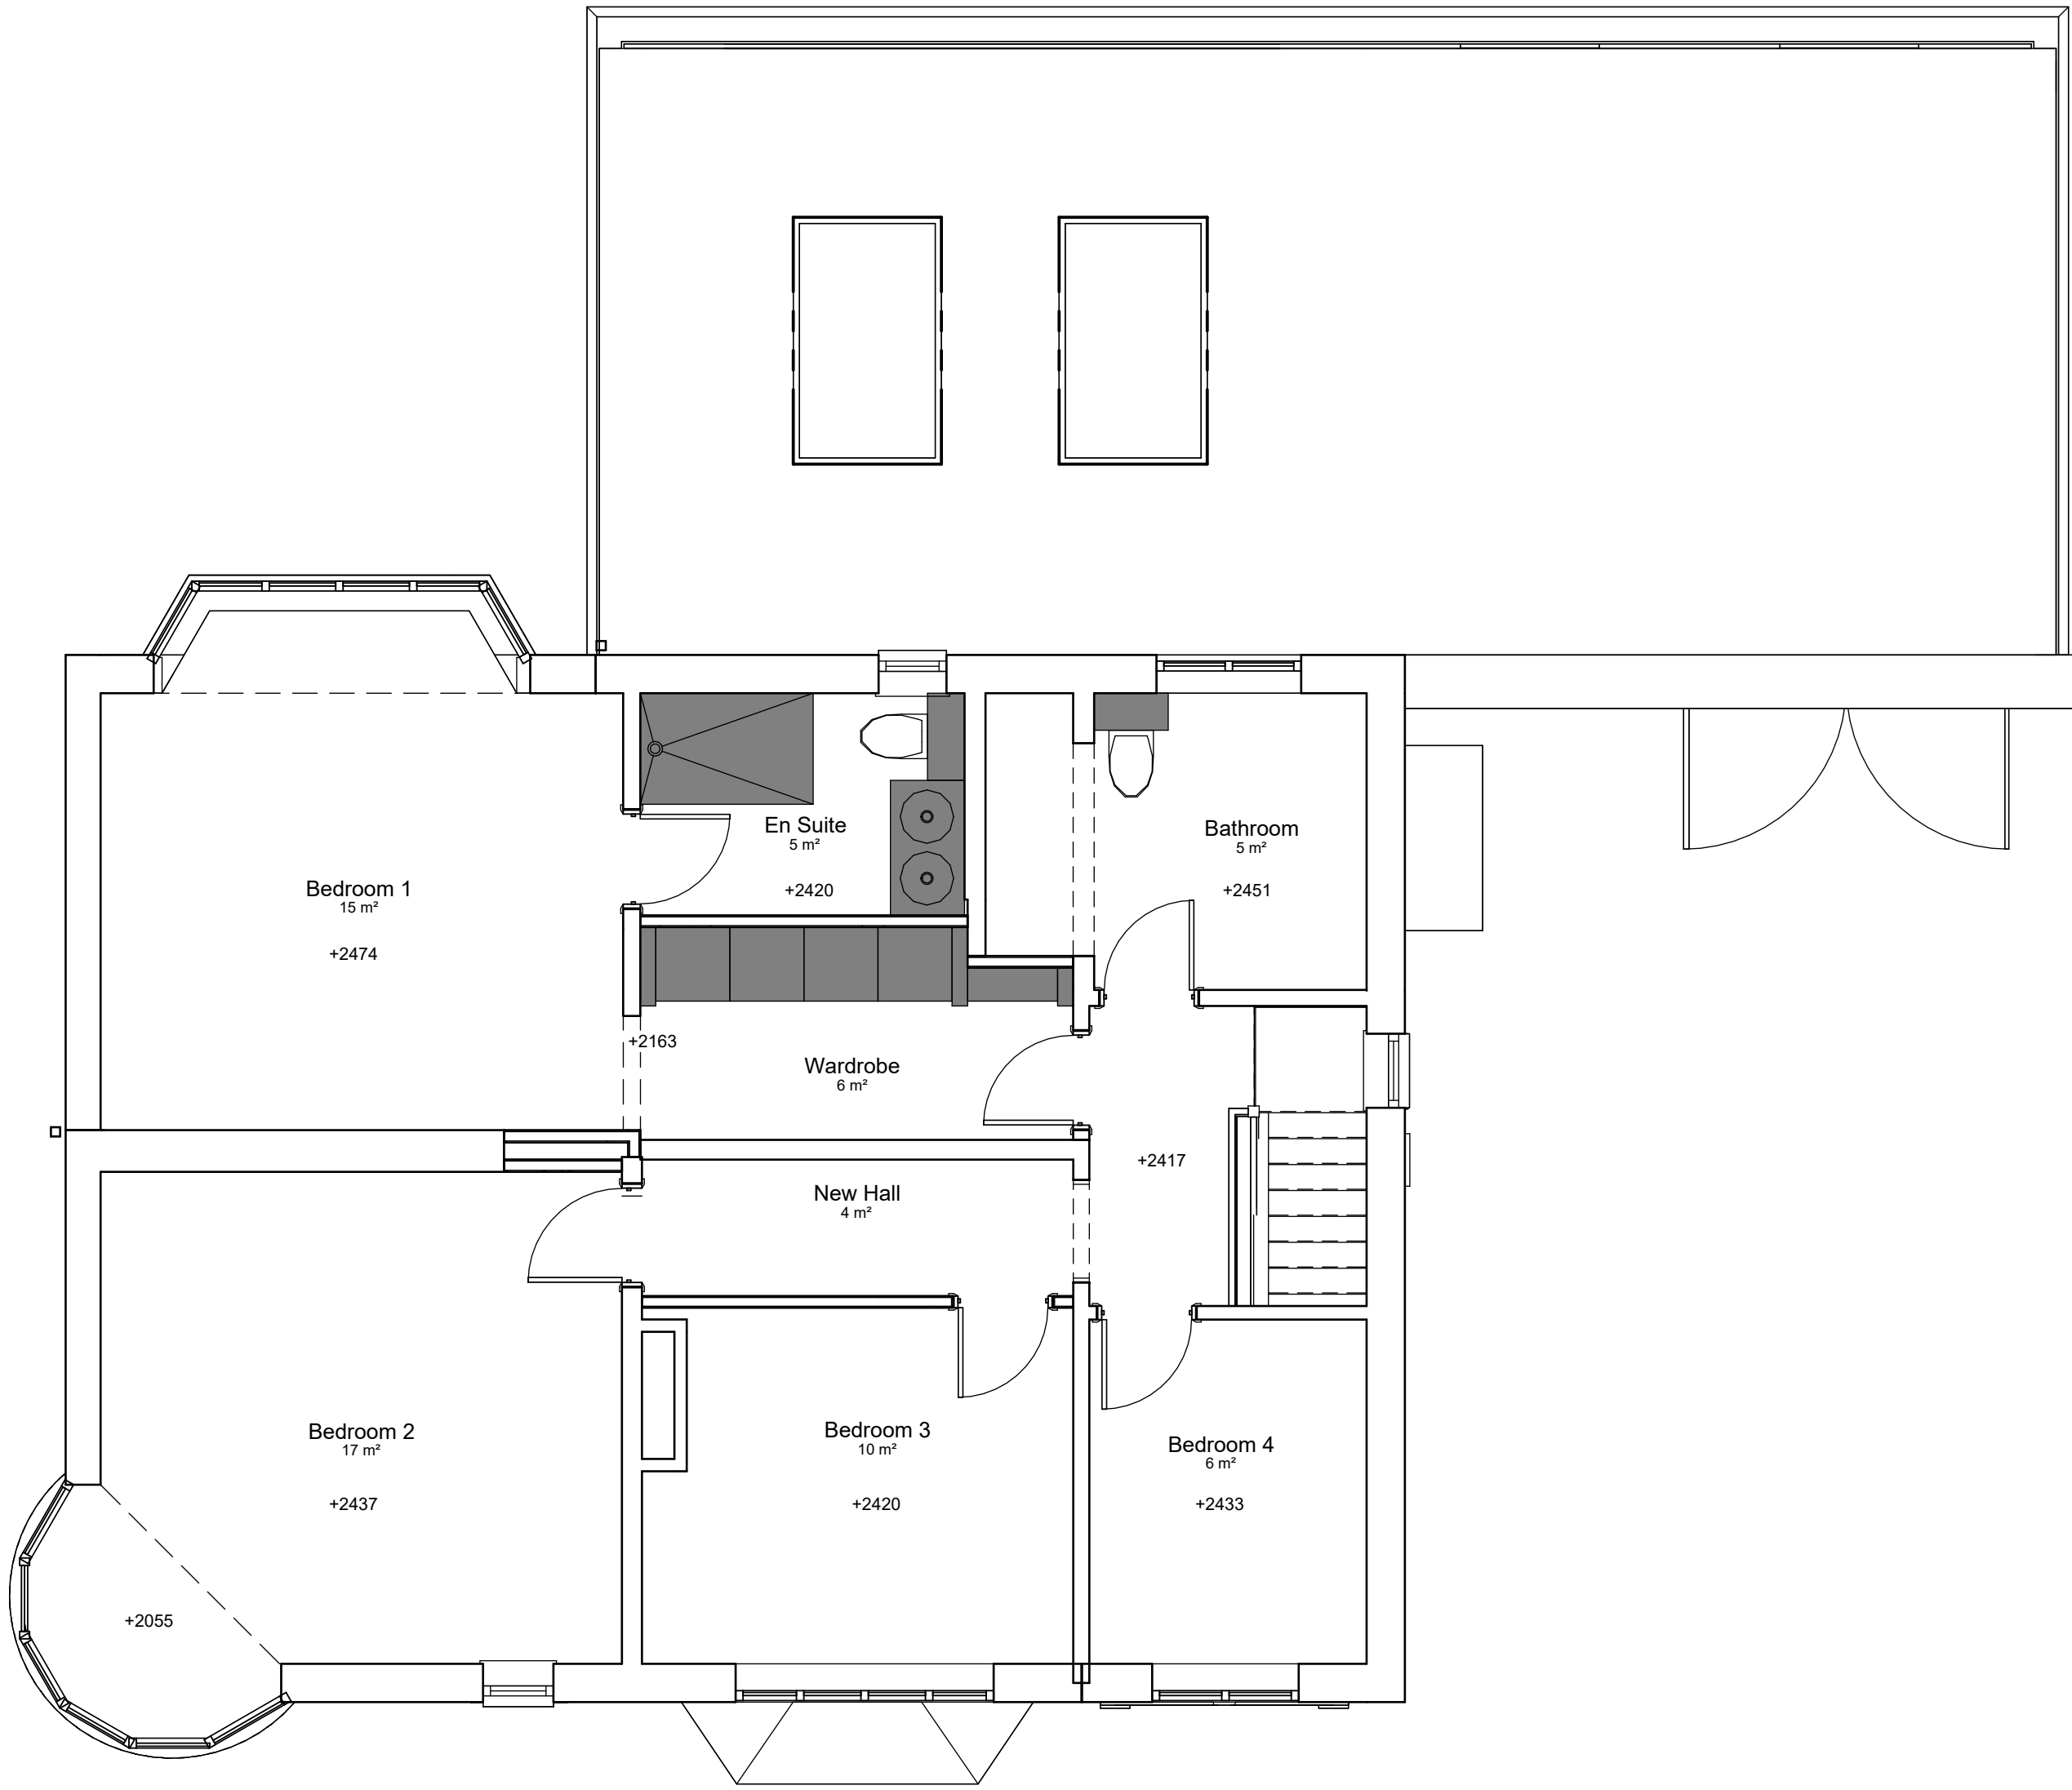


2 First Floor Plan as Proposed
0202 SCALE 1 : 50

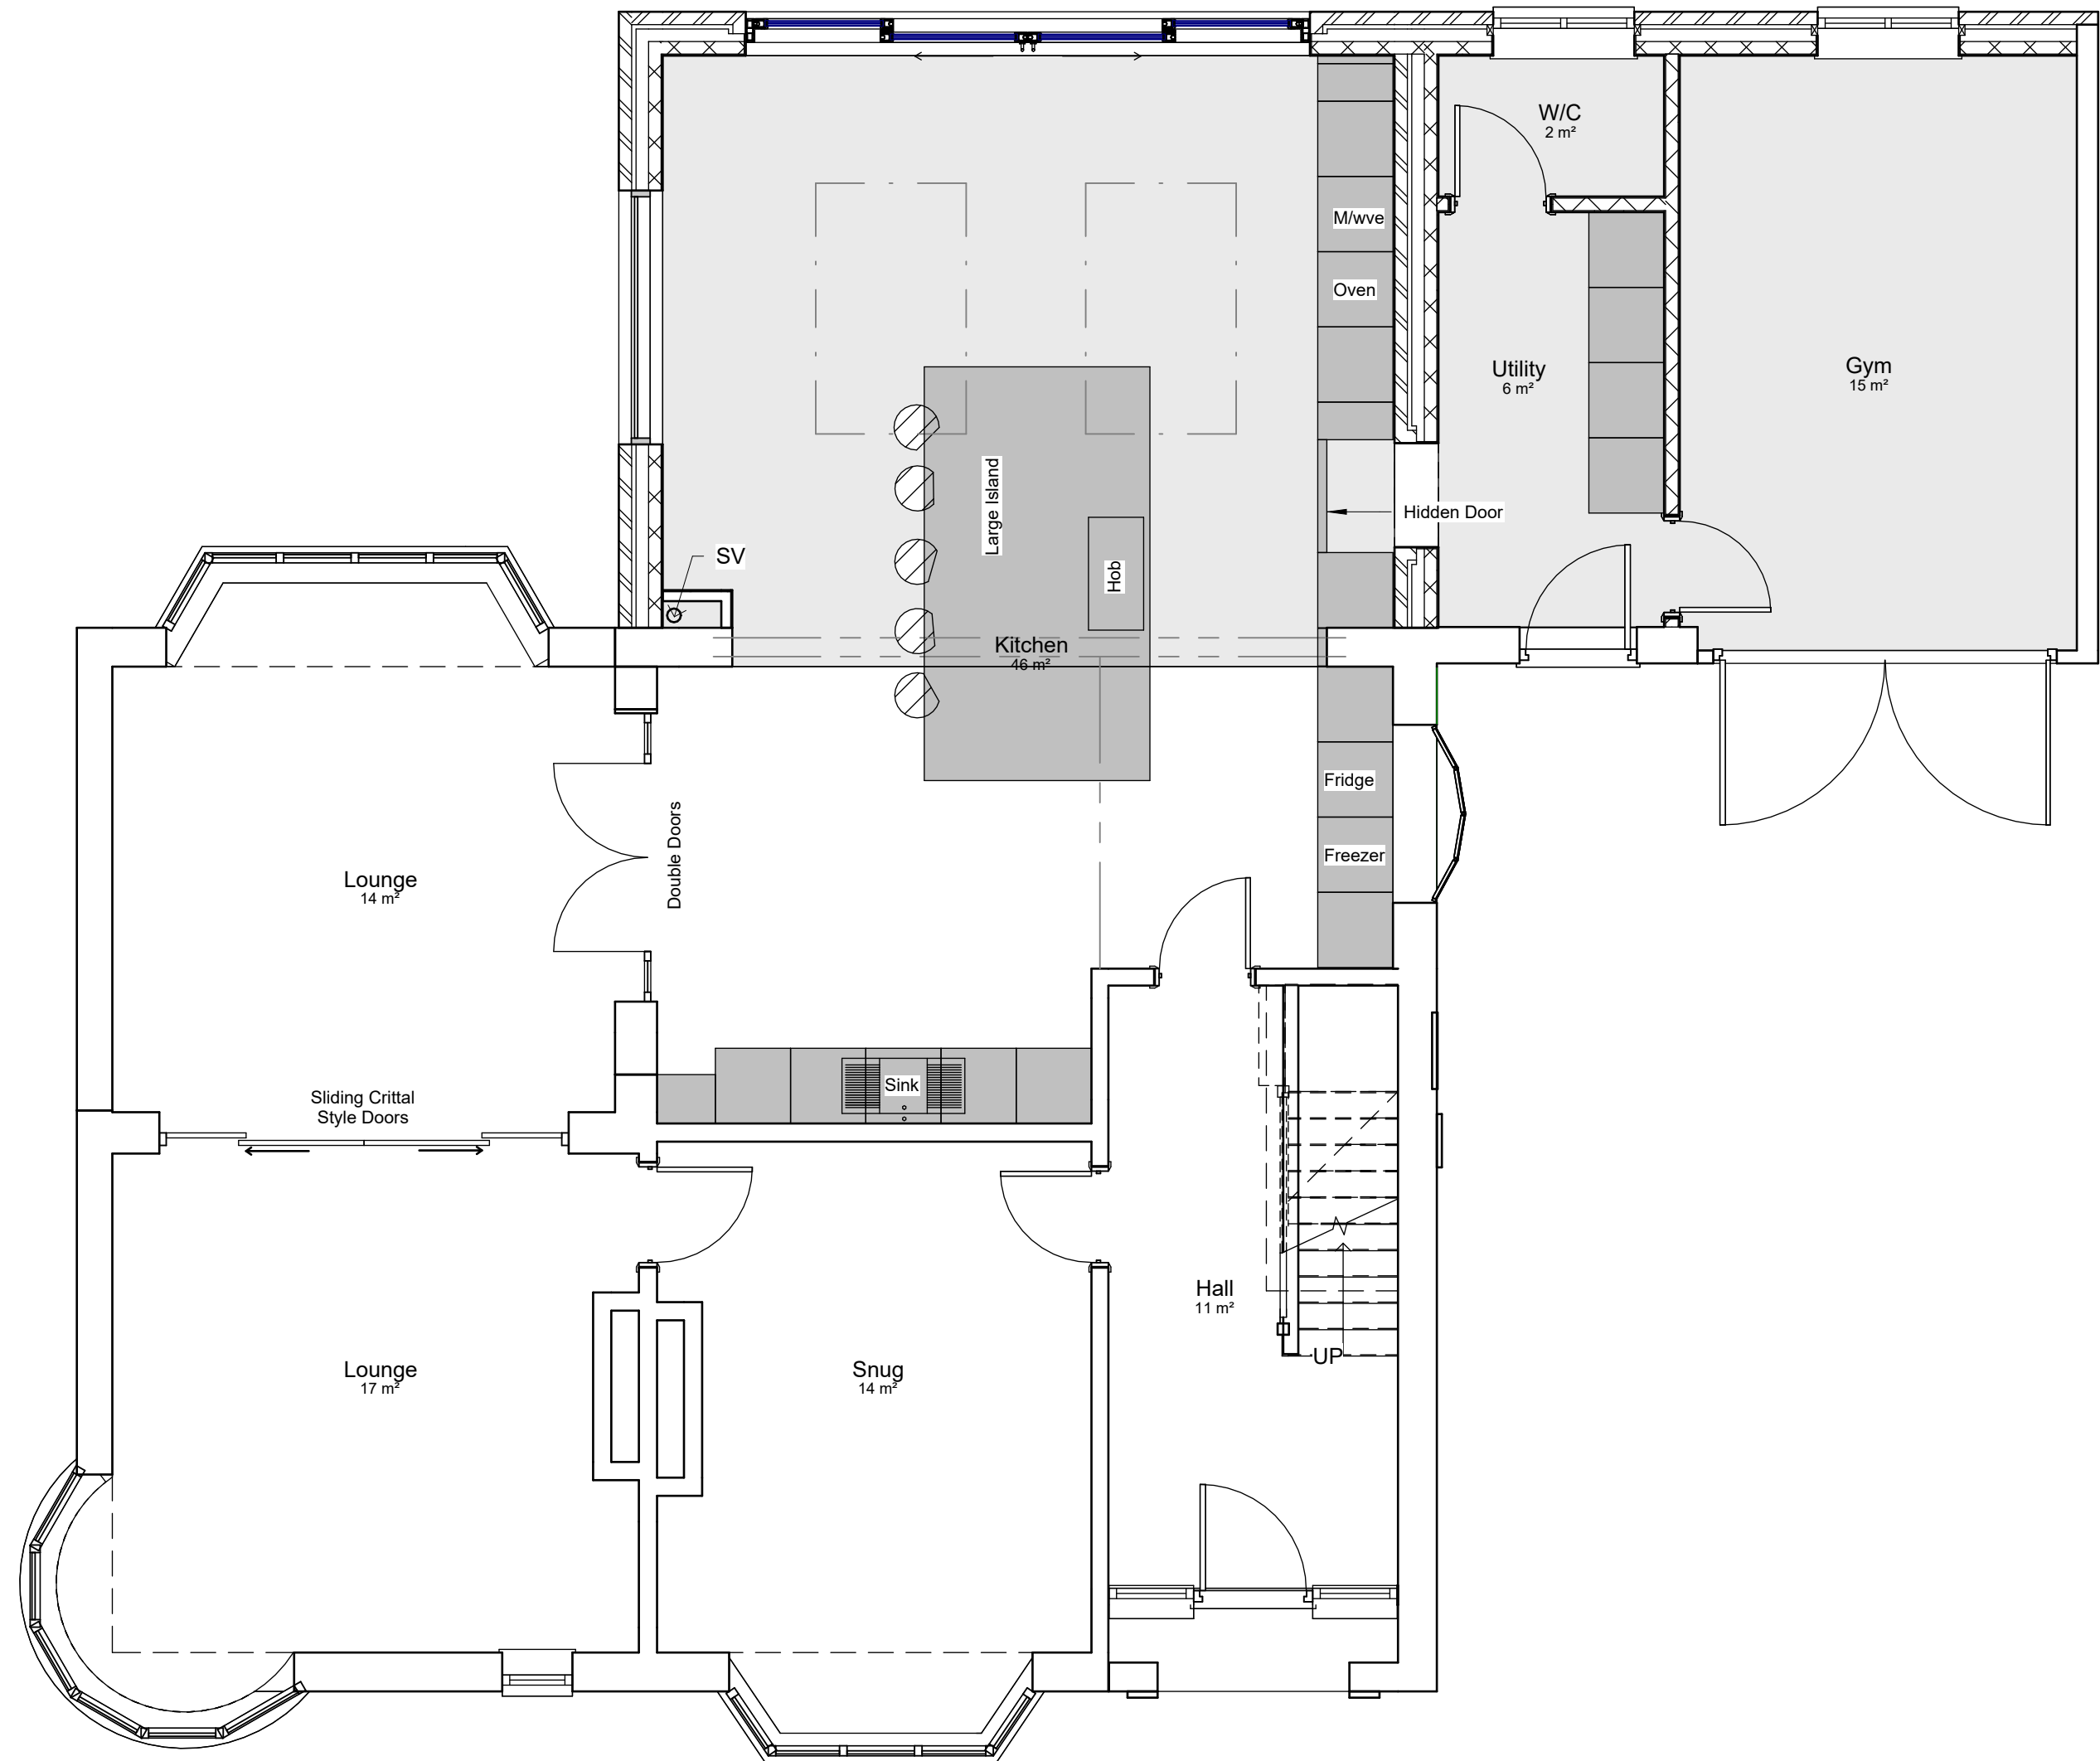

1 Ground Floor Plan as Proposed
0202 SCALE 1 : 50

No.	Date	By	Revision
Drawing status			
S4			
Client			
Byatt			
Project/Location			
297 Draycott Old Road			
Draycott			
Stoke on Trent			
Staffordshire			
ST11 9AH			
Drawing title			
Proposed Floorplans			
Date	Drawn	Checked	Job No.
09/10/24	AD	-	
Scale			
1 : 50 @A1			
Drawing number		Revision	
1019-DRBS-10-ZZ-DR-A-0202			

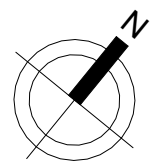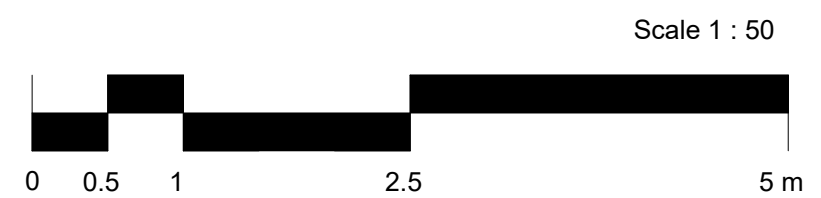

0202