




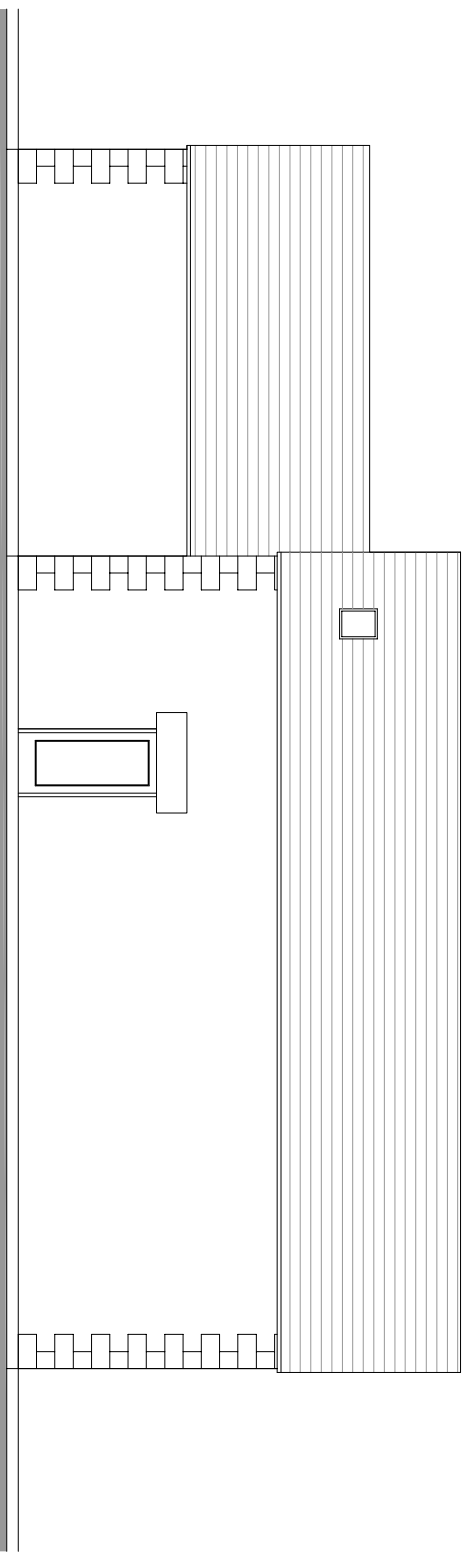


Existing / Proposed North East Elevation
Scale 1:100 @ A1

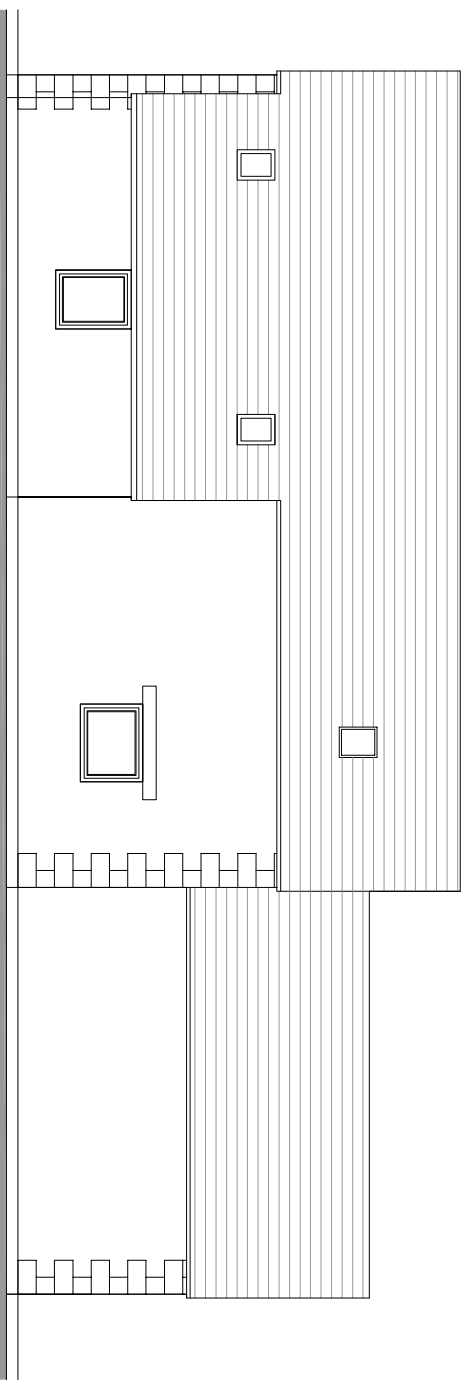


Existing / Proposed South West Elevation
Scale 1:100 @ A1

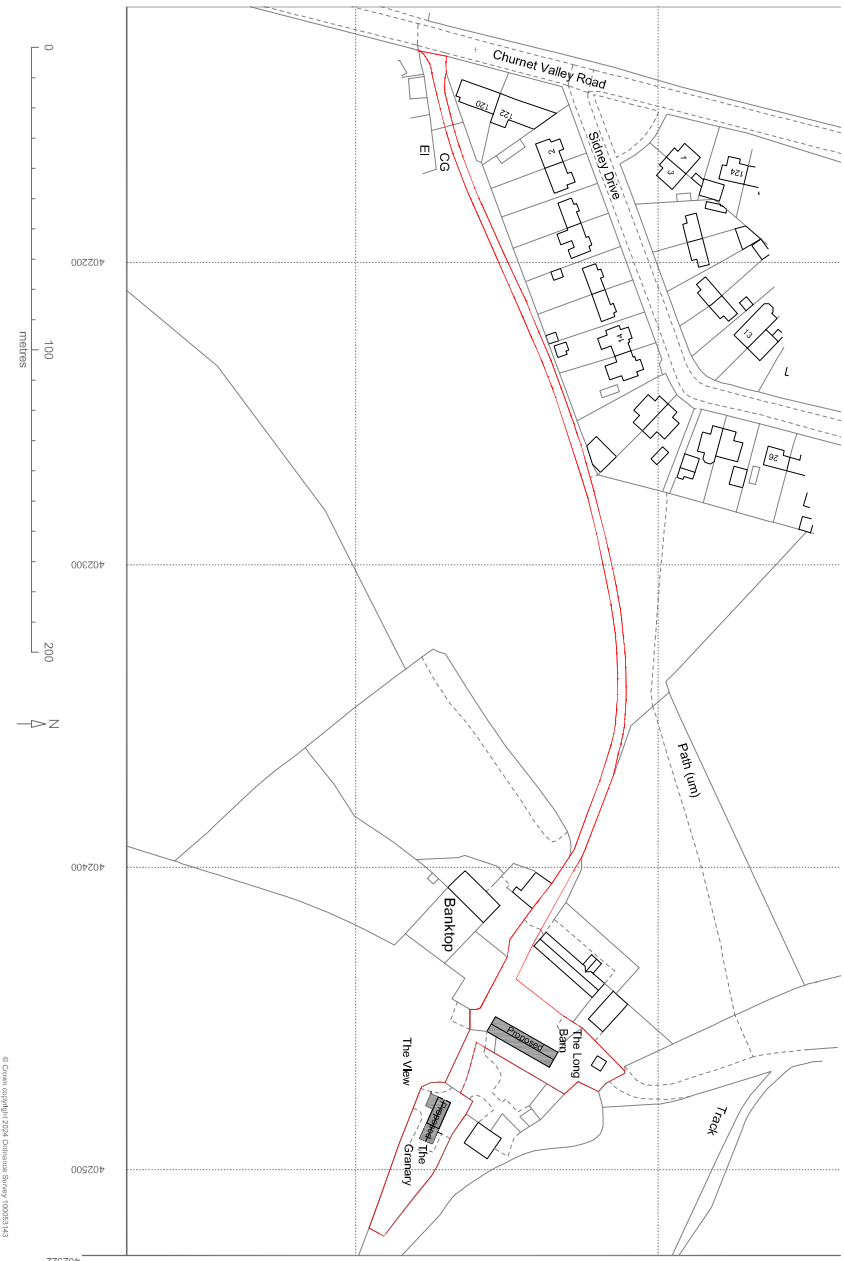


Location Plan
Scale 1:2500 @ A1

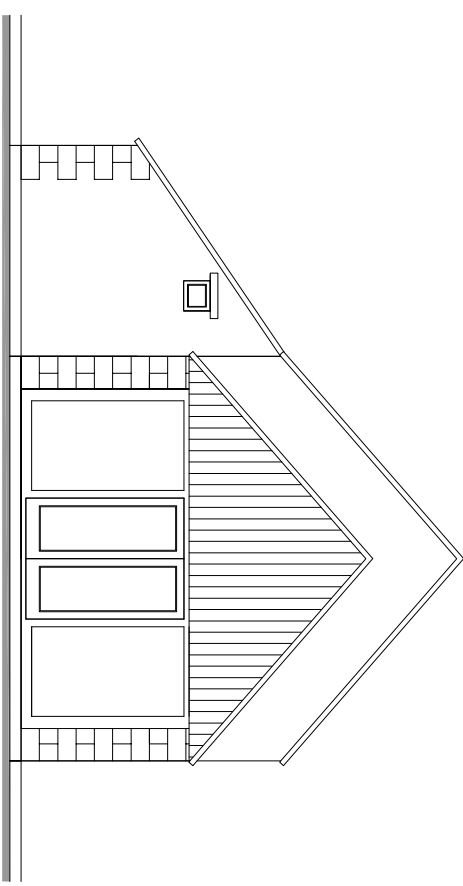


Existing / Proposed South East Elevation
Scale 1:100 @ A1

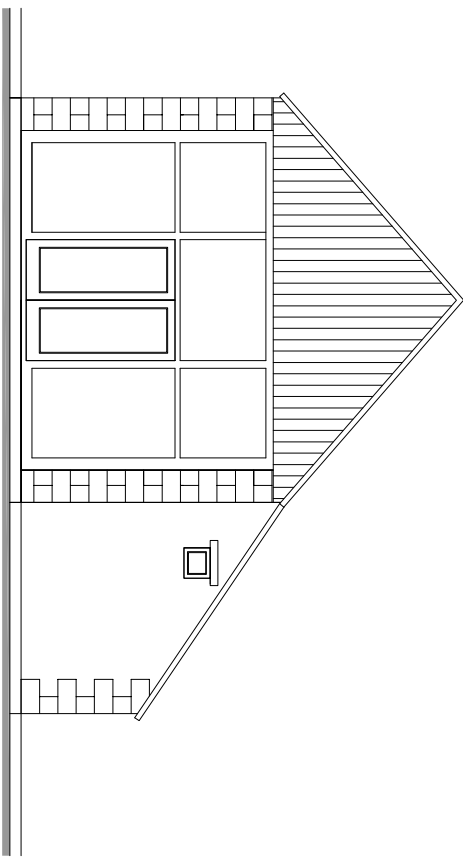


Existing / Proposed North West Elevation
Scale 1:100 @ A1

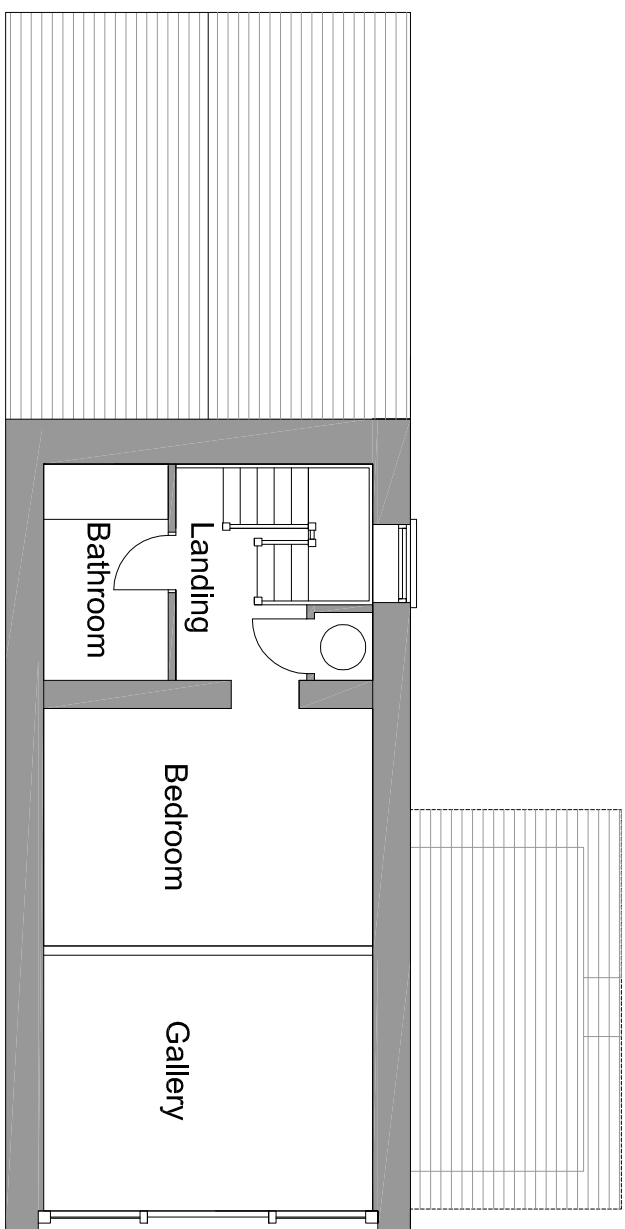

Existing / Proposed First Floor Plan
Scale 1:100 @ A1

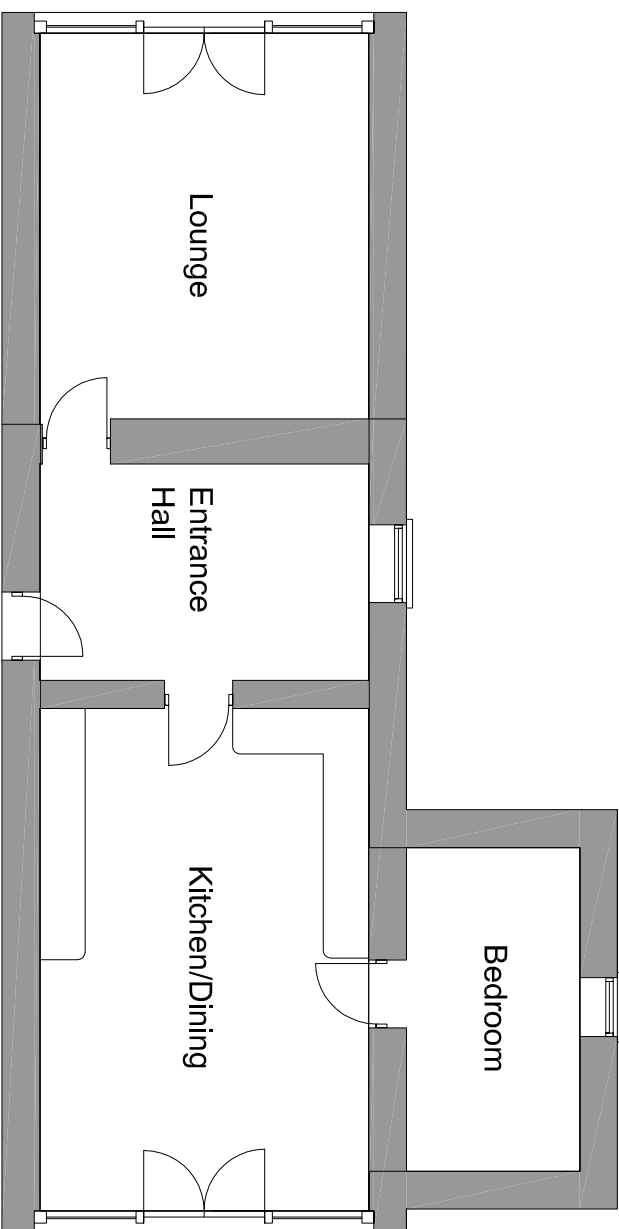


Existing / Proposed Ground Floor Plan
Scale 1:100 @ A1

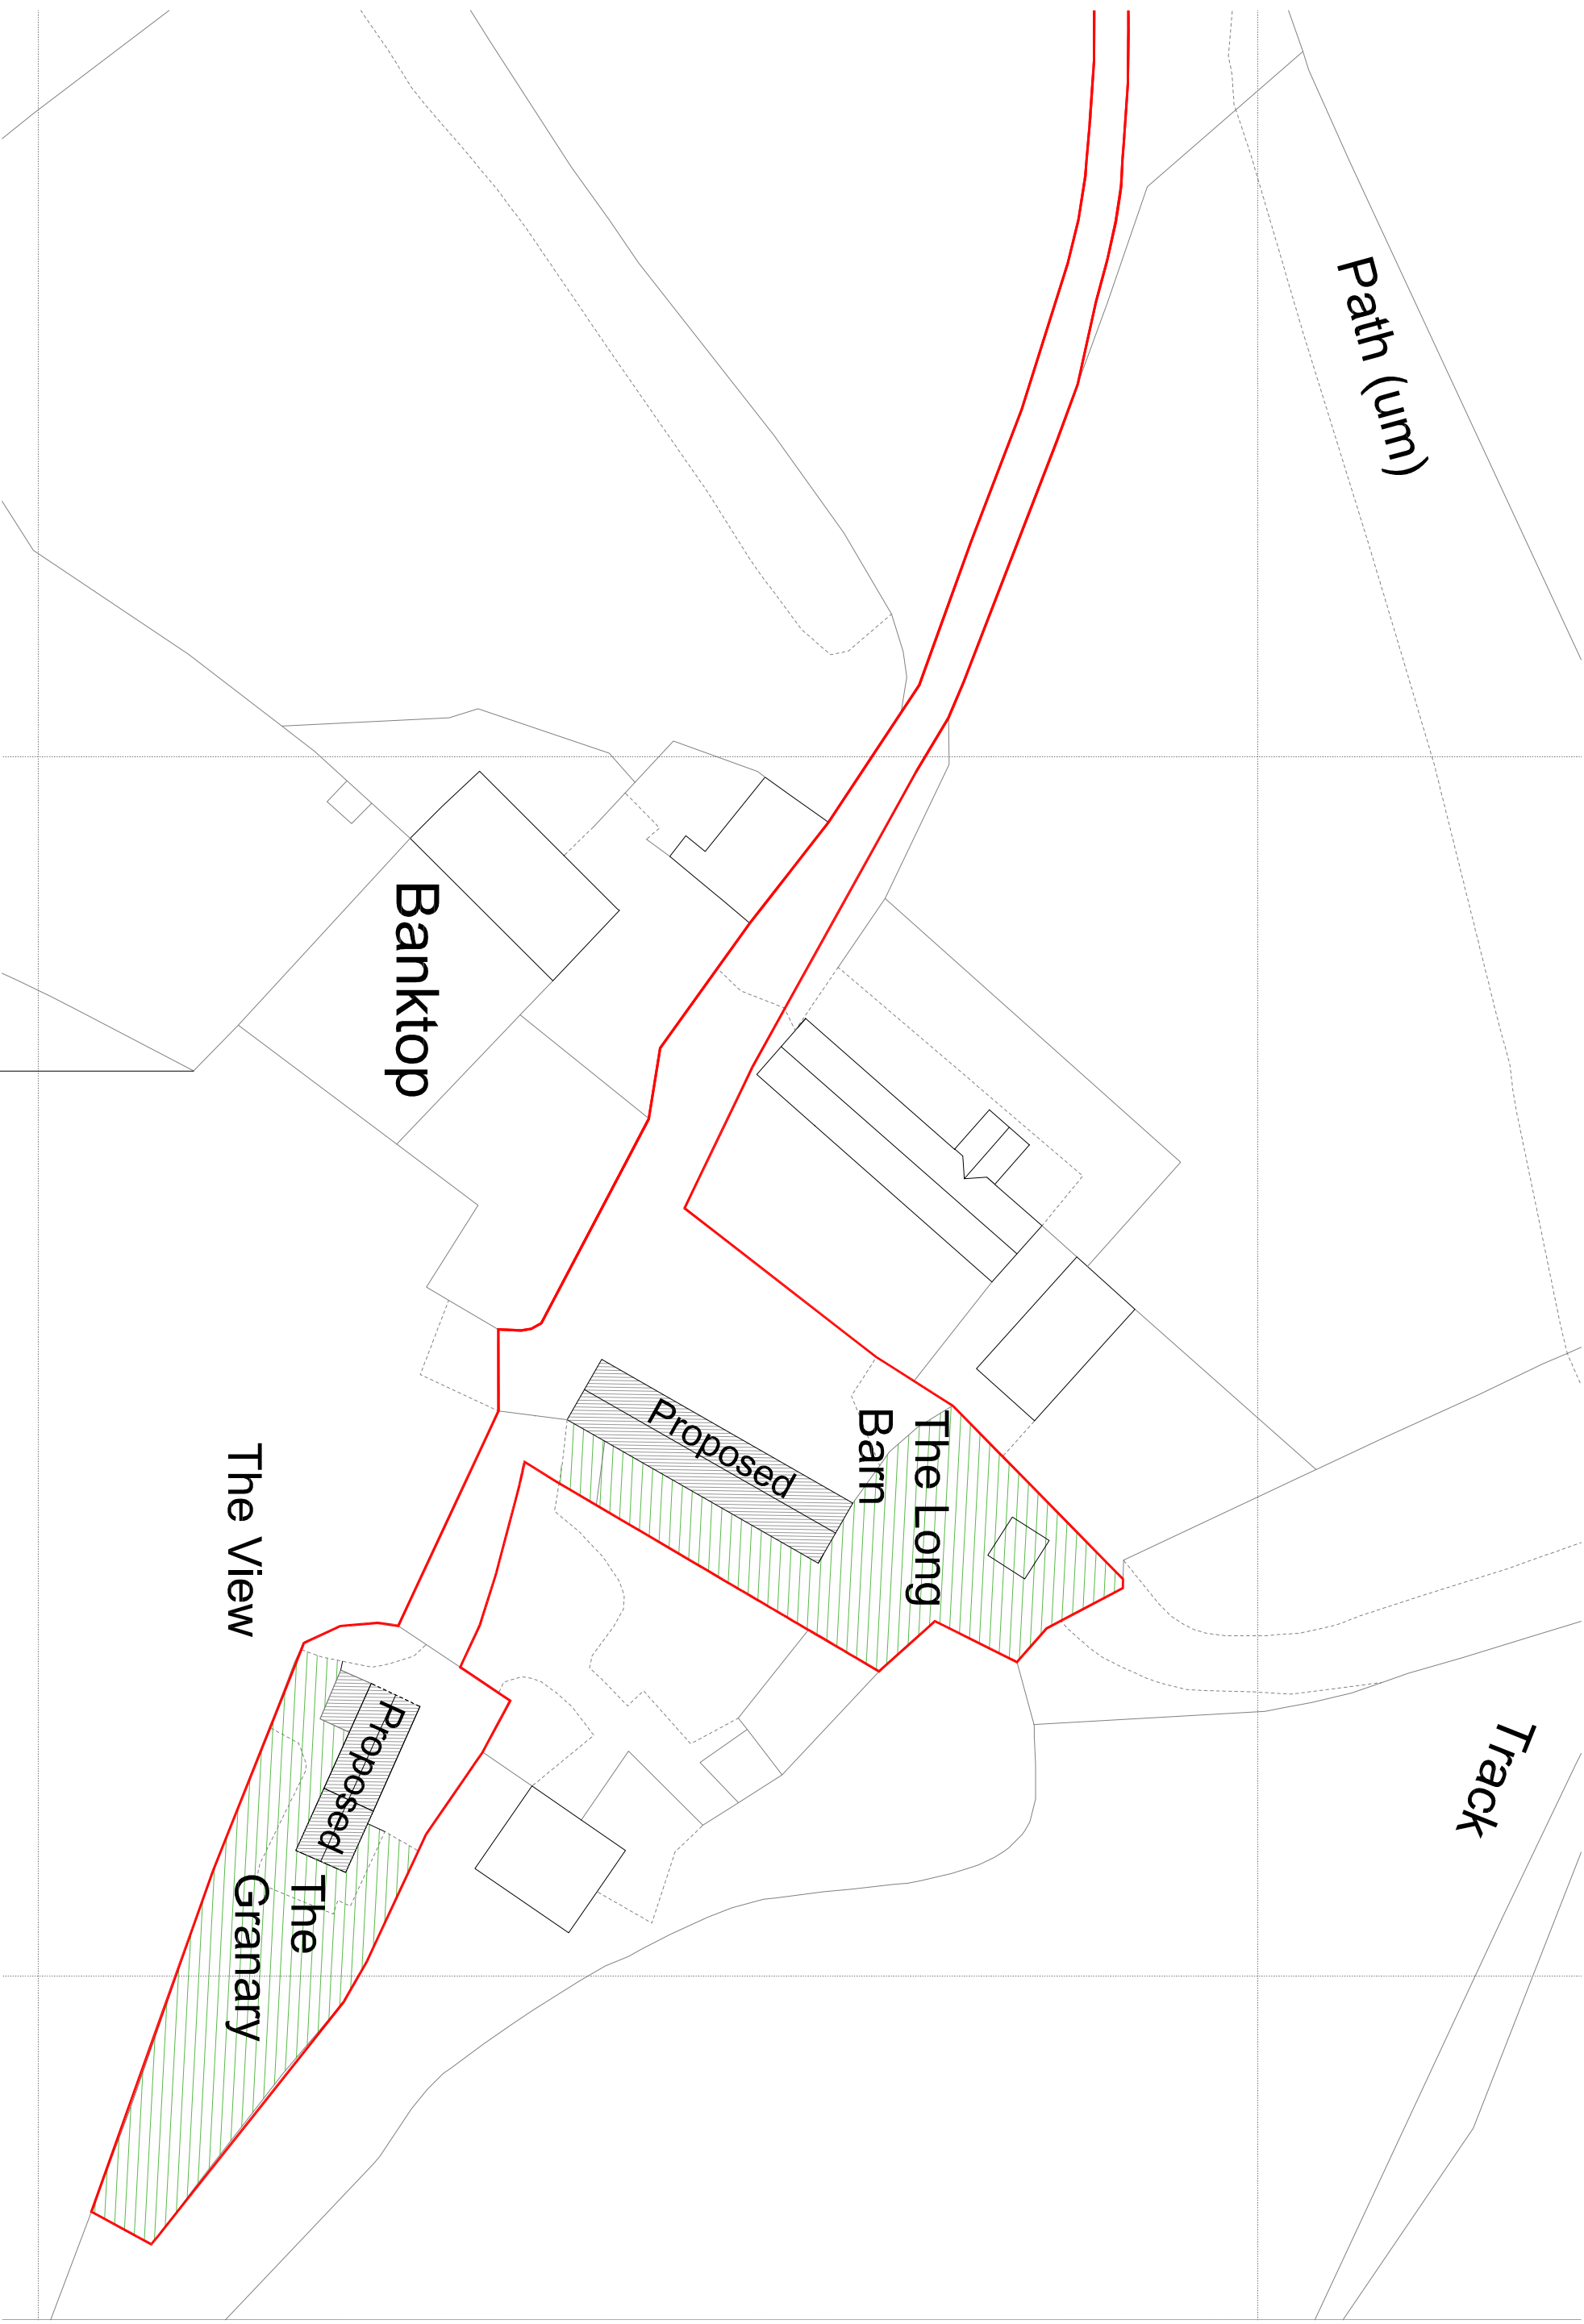

Block Plan
Scale 1:500 @ A1

Rev./Drawn	Comments	Date

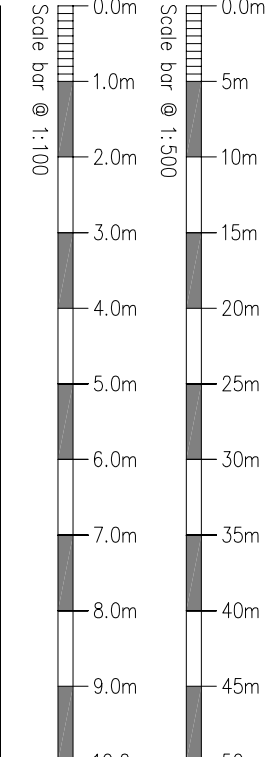

MAC
ARCHITECTURAL DESIGN LTD
Moortland House, 123 Moortland Road, Burnham, ST6 1JD.
T:01782 503302 E:adam@mac-arch.co.uk

Client:
Mr A Thorley

Project:
The Granary, Bank Top Farm,
Churnet Valley Road, Kingsley
Holt, Staffs. ST10 2BQ

Title: Existing / Proposed
Floor Plans and Elevations.

Status:
Planning