




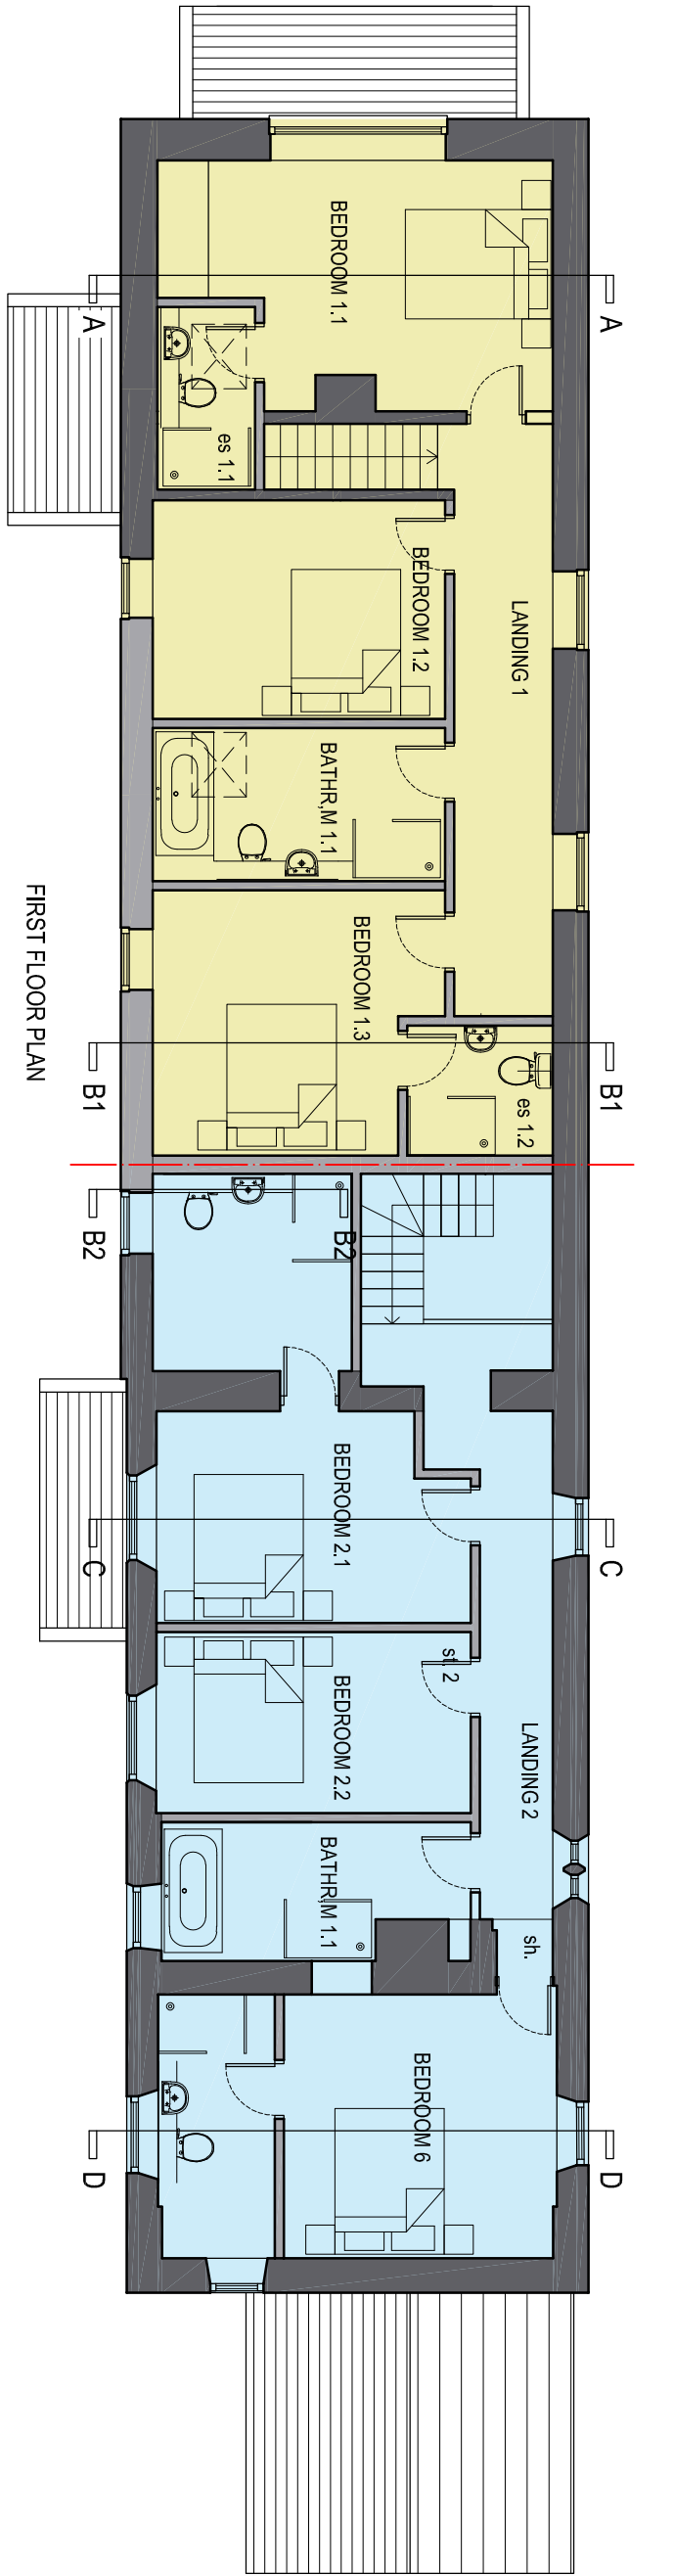


FIRST FLOOR PLAN

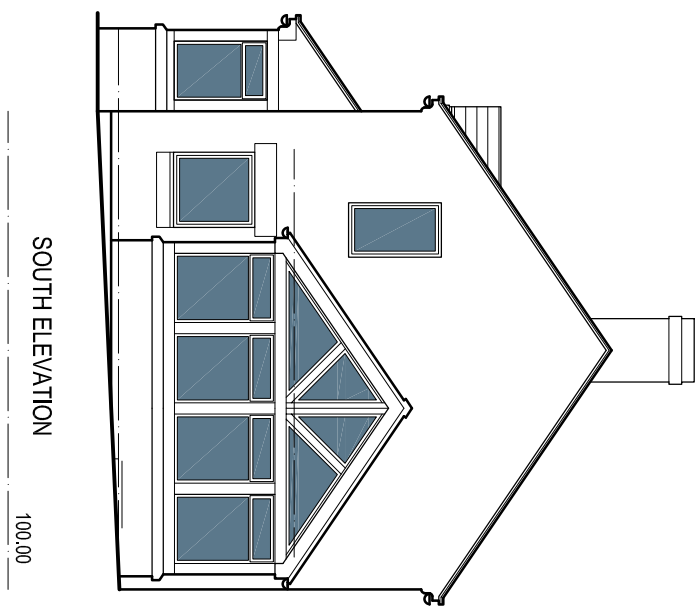


SOUTH ELEVATION

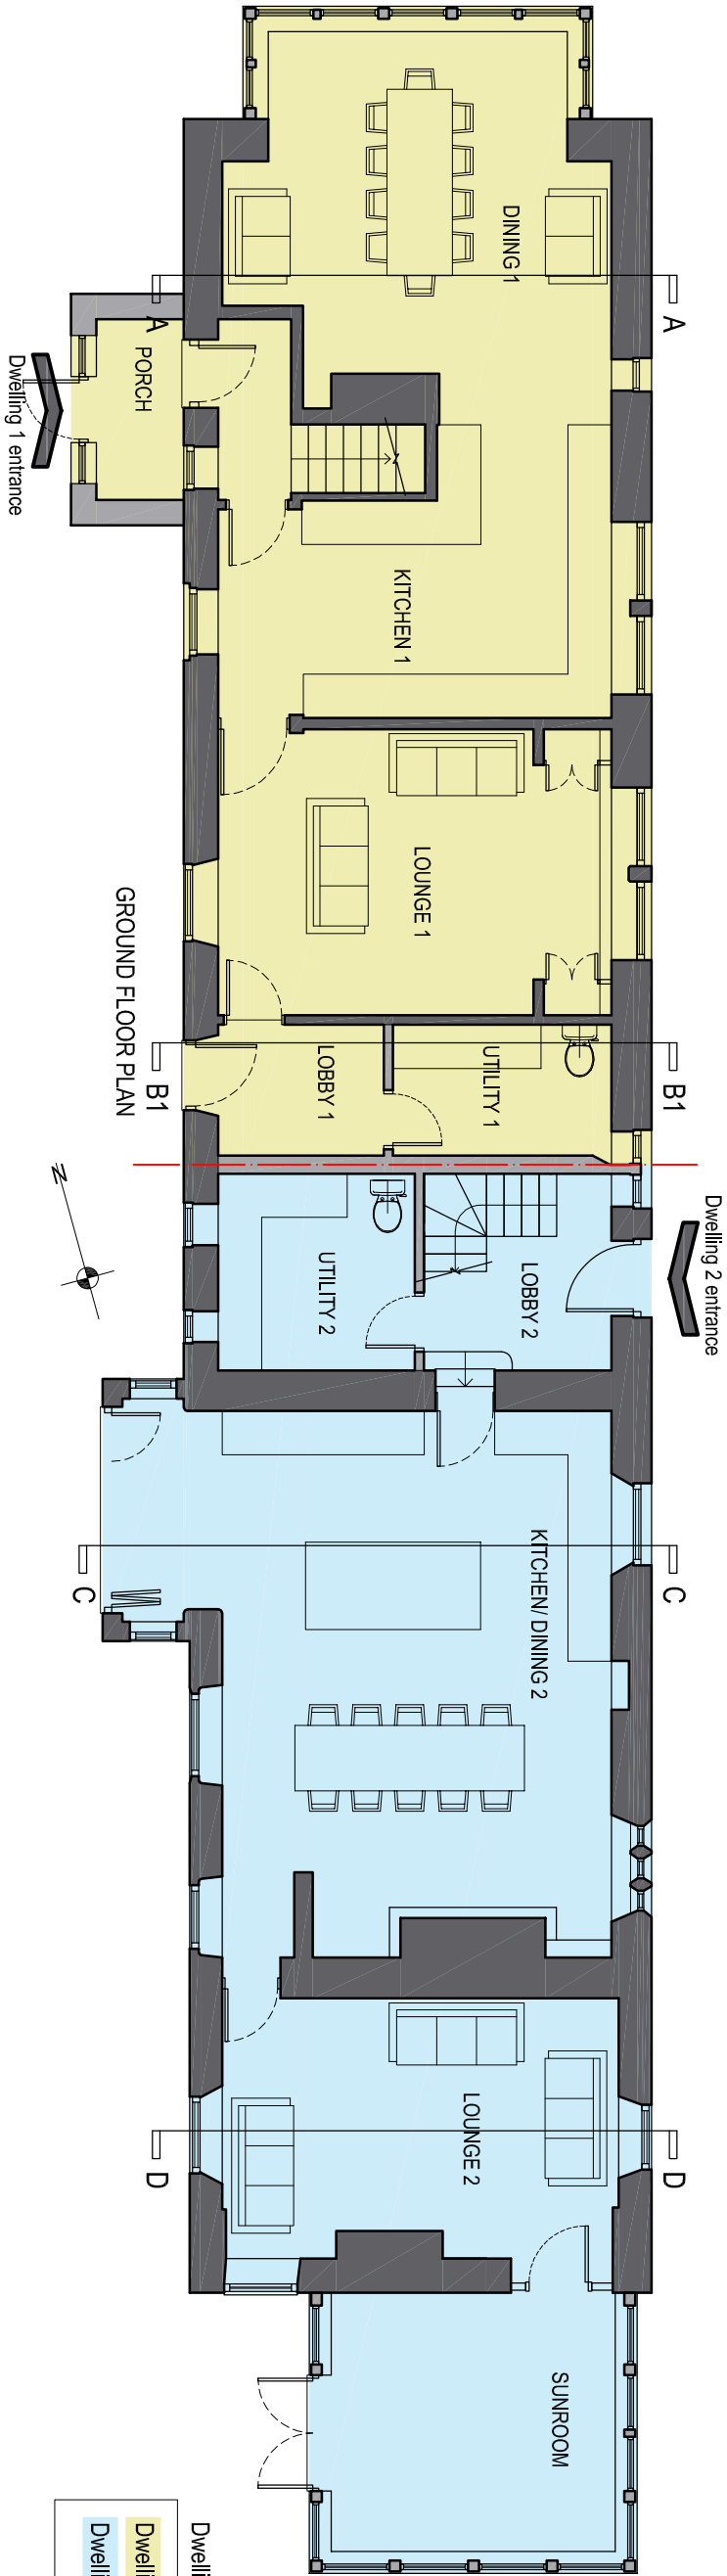


GROUND FLOOR PLAN

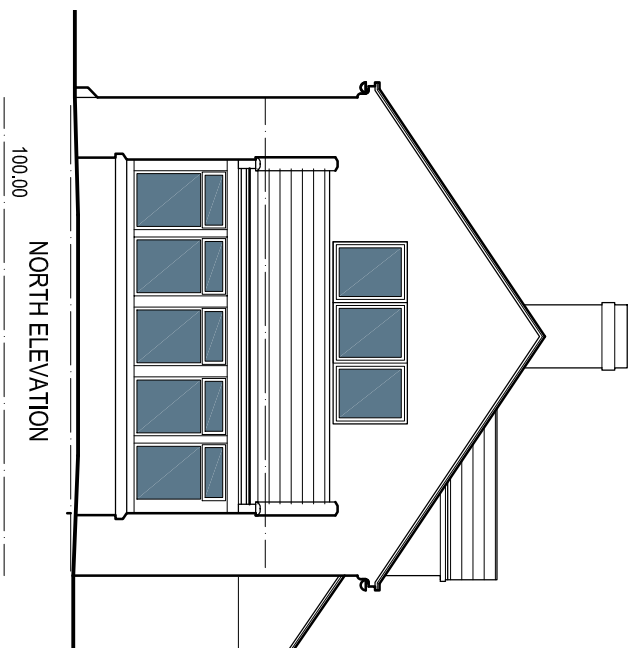

NORTH ELEVATION

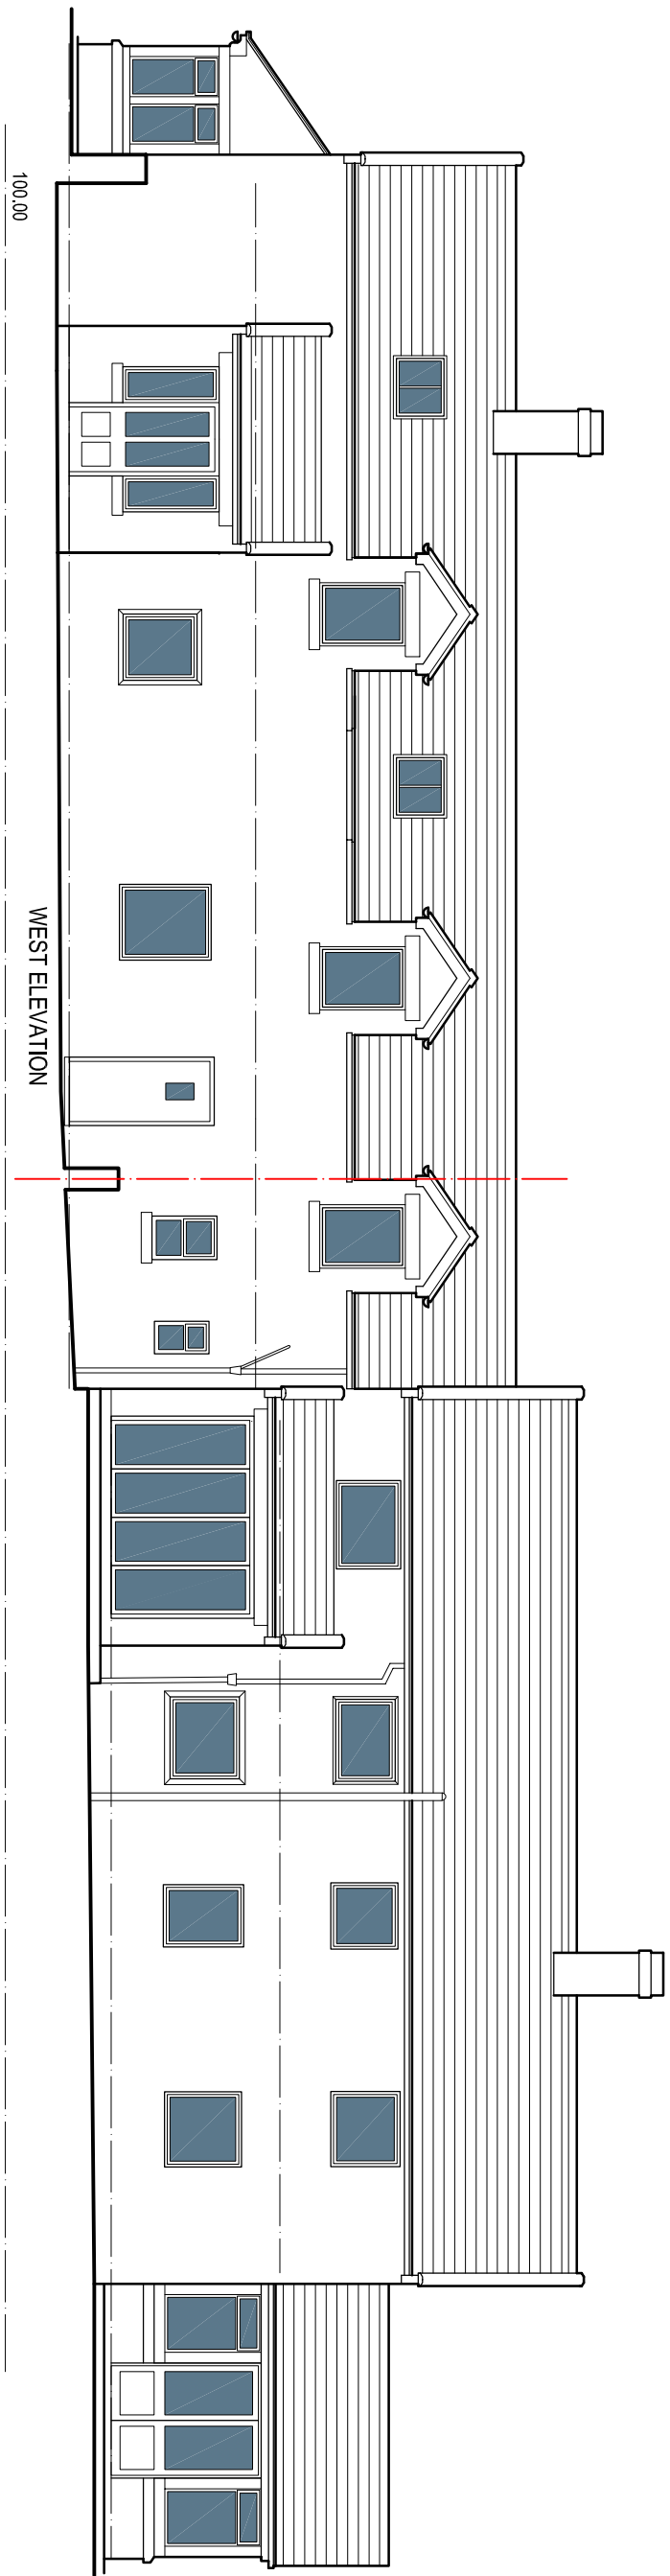


WEST ELEVATION

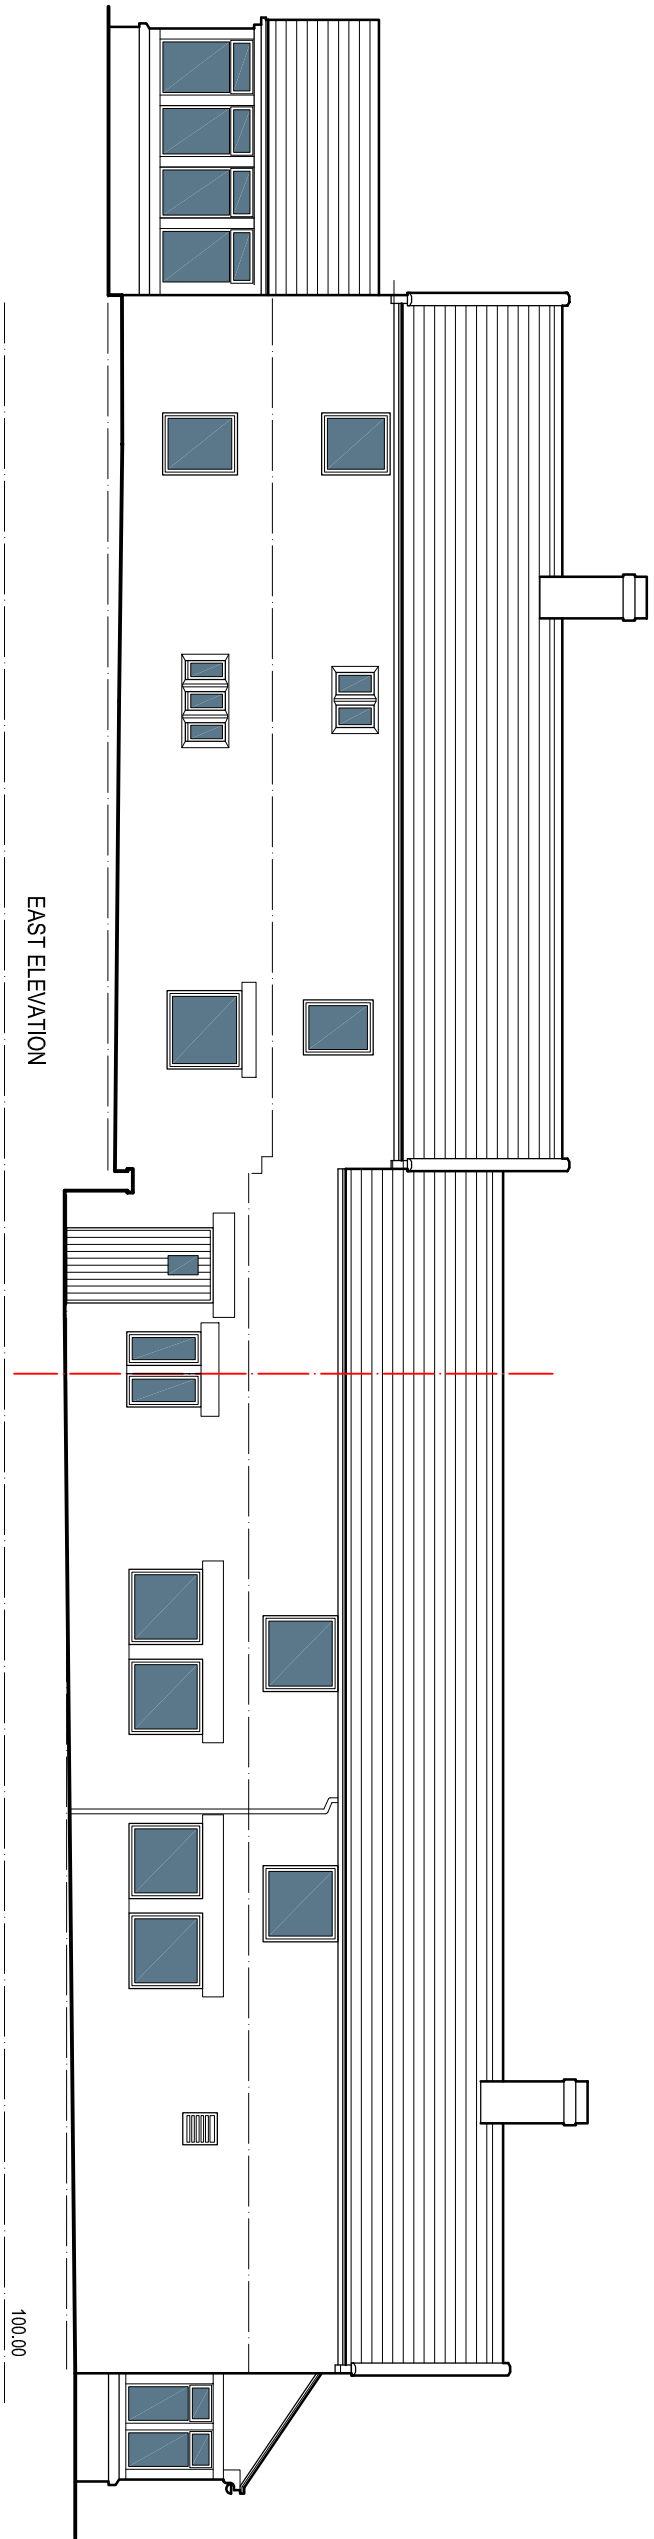

EAST ELEVATION

Revisions			04.11.22
A	Revisions to roof dormers and dwelling 1 porch		

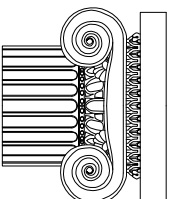Job Cloud Park Farm, Dial Lane, Congleton Division of Dwelling			
Title Floor Plans, Sections and Elevations as Proposed			
date 30.03.22	scale 1/100 @ A2	drawn by RA	dwg. no. CPFH-02
			rev. A
 Ian Ankers architecture Building and Design Consultants Ryecroft Farm, Rushton Spencer, Macclesfield, SK11 0RP t 01260 546944 e ross@ianankers.co.uk w www.ianankers.co.uk			

