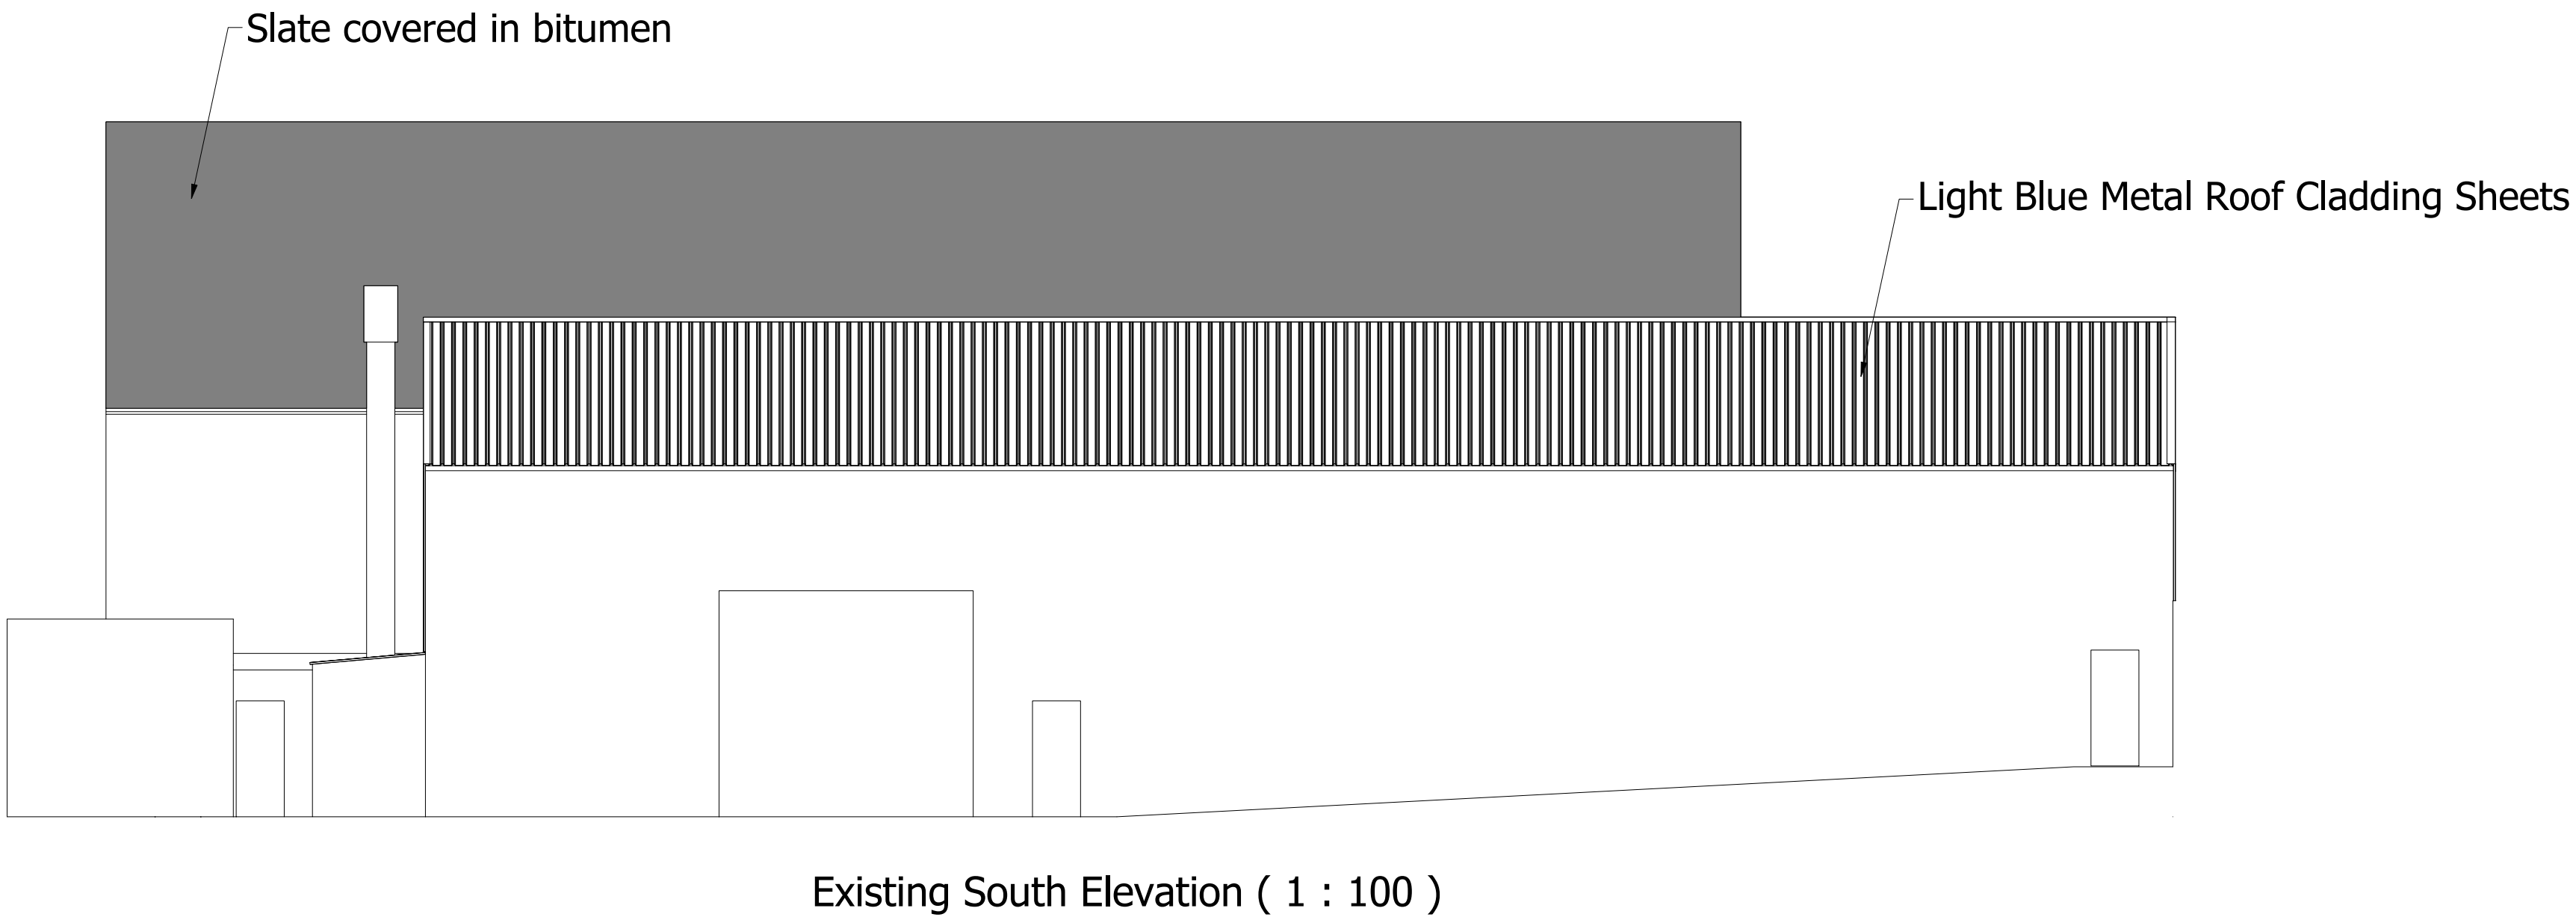
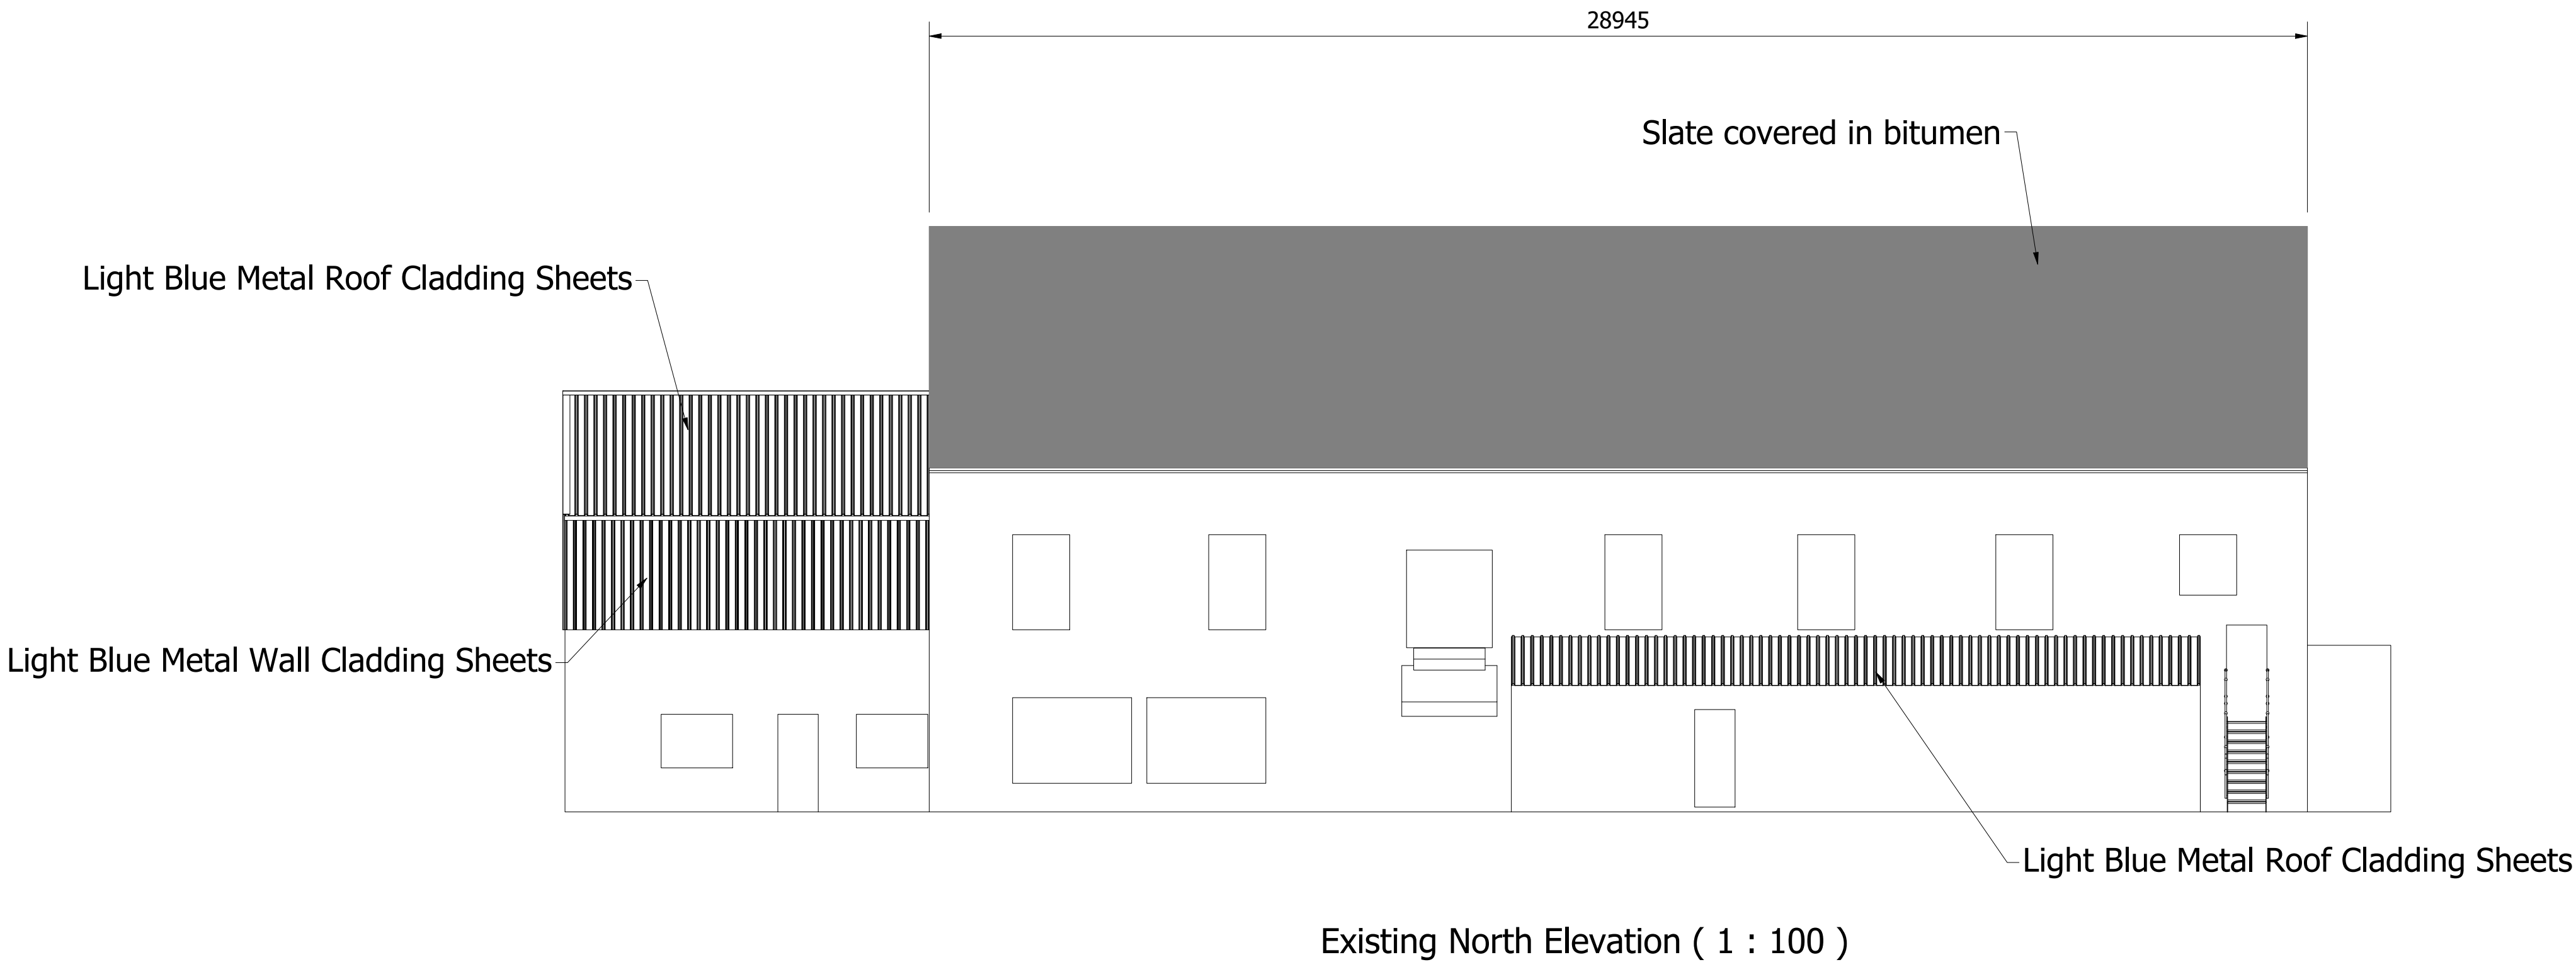


PROJECT TITLE	Roof Replacement	Drawn:	DW	DRAWING TITLE	Existing North & South Elevations
CLIENT	WS Engineering	Date:	16/09/24	 WS Engineering Limited Park Works, Park Road Leek, Staffordshire ST13 8SA	Tel: +44(0) 1530 373131 Email: info@wseng.co.uk
SCALE	1:100 (A1)	ALL DIMENSIONS IN mm		DRAWING No.	SMD/2024/0332
				REVISION	1