






Side Elevation

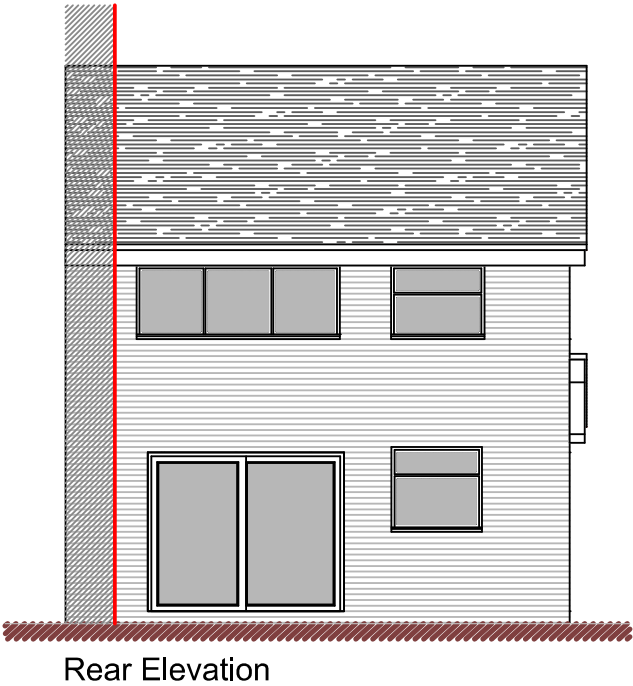

Rear Elevation

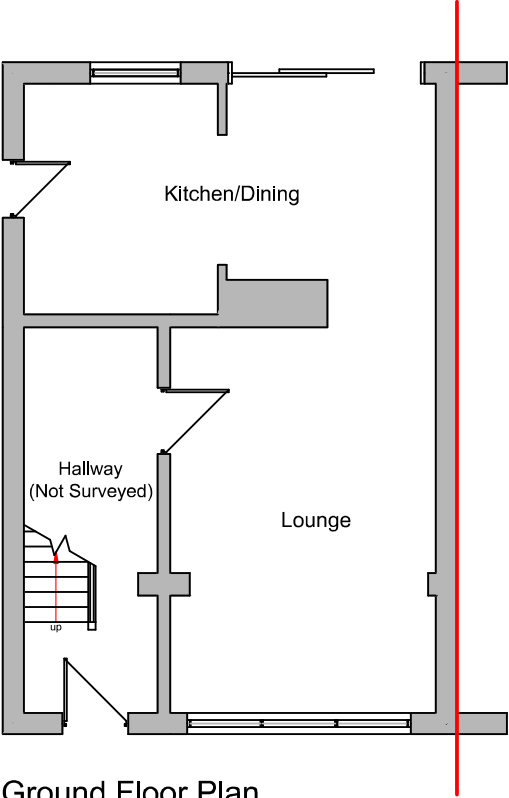

Ground Floor Plan

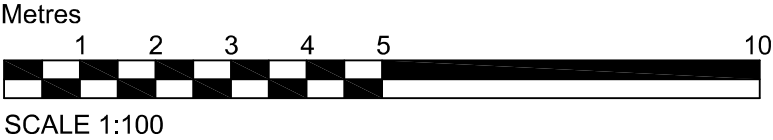

DBD Architectural Consultancy Ltd ©2024

1. Copyright Is vested with DBD Architectural Consultancy Ltd.
2. All dimensions to be checked on site before proceeding.
3. Contractor to check/adjust dimensions of new work to suit existing conditions.
Do not assume existing structure or details are plumb, square or level.
4. Contractor must notify the architect of any discrepancies before proceeding.
5. All drawings to be read in conjunction with all other consultants drawings and specs.

Rev	Date	Description

DBD Architectural Consultancy Ltd
50 Broad Street, Leek,
Staffordshire, ST13 5NS
01538 383118
mail@dbdconsultants.co.uk
www.dbdconsultants.co.uk

Mrs L Ellerington
1 Sneyd Close,
Cheddleton
ST13 7JR

Client

Single storey rear extension

Project

Title

Plans as Existing

Stage: Planning		
Size: A3	Date: 15.08.24	Job No: 2446
Scale: 1:100		
Drawing Number:		

PL 02