




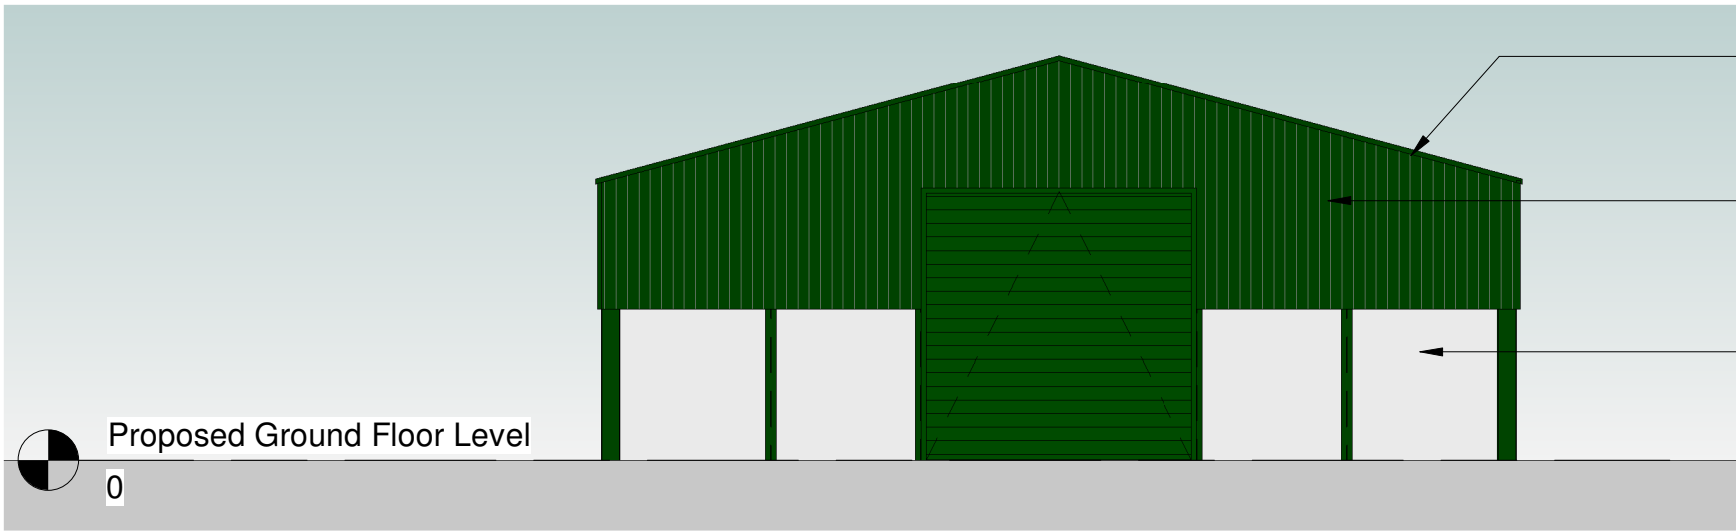


2 Proposed Front Elevation
(West Facing)
1 : 100

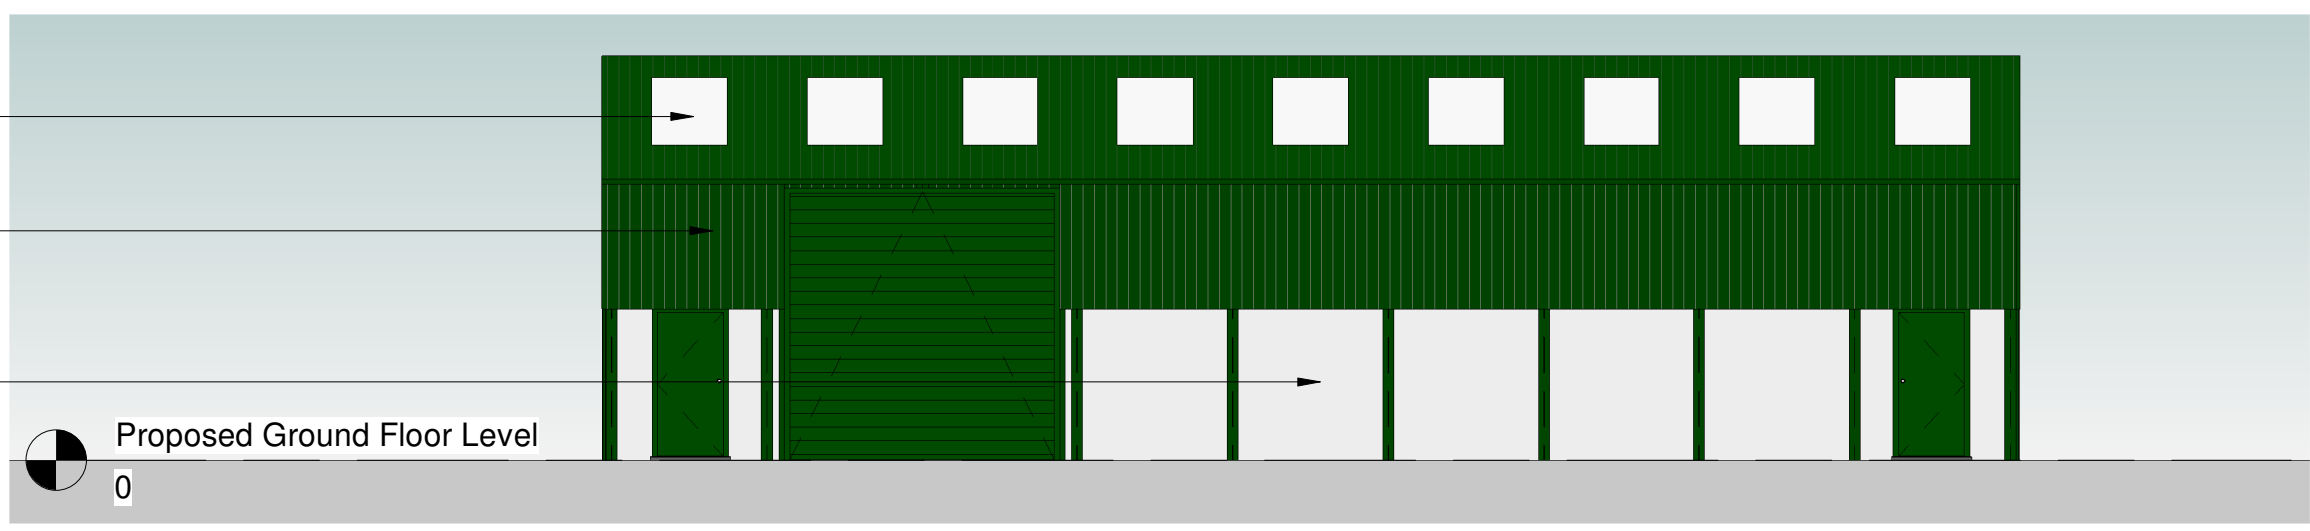

3 Proposed Side Elevation
(North Facing)
1 : 100

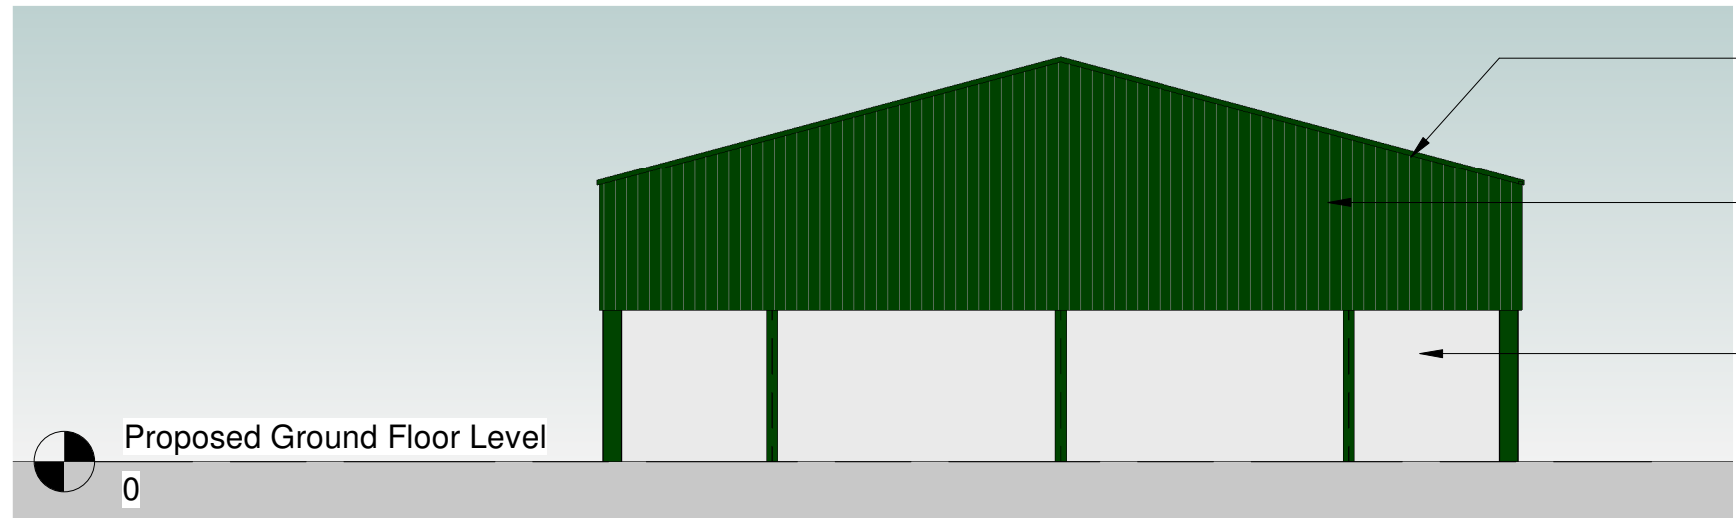


4 Proposed Rear Elevation
(East Facing)
1 : 100

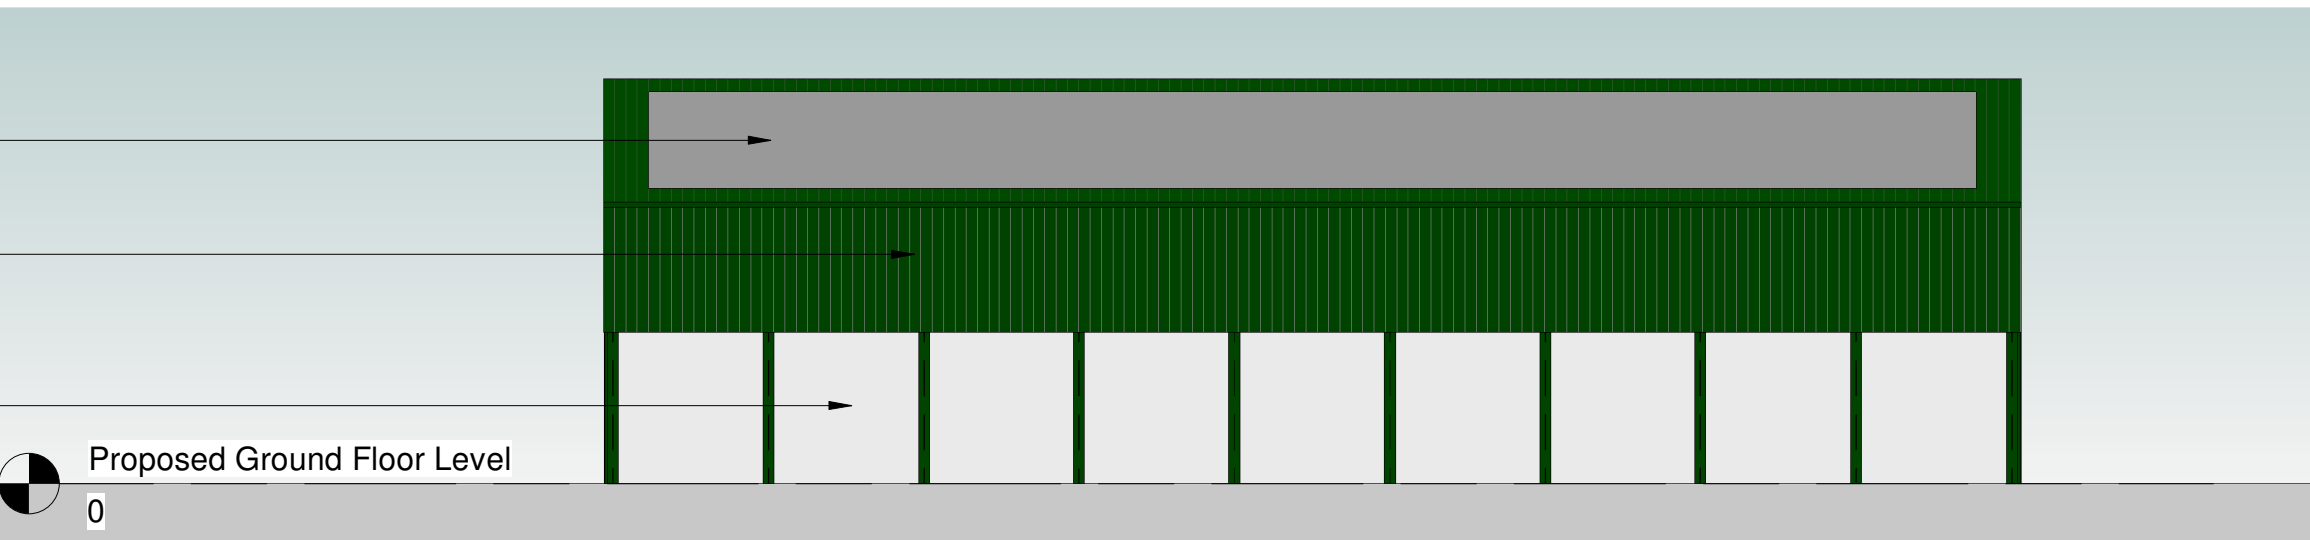

5 Proposed Side Elevation
(South Facing)
1 : 100

NOTE: PROPOSED SECTIONAL SIZES OF STEEL
FRAME INDICATED ARE INDICATIVE. SIZES AND
CENTRES/SETTING OUT TO BE CONFIRMED BY THE
FRAME SUPPLIER/FABRICATOR

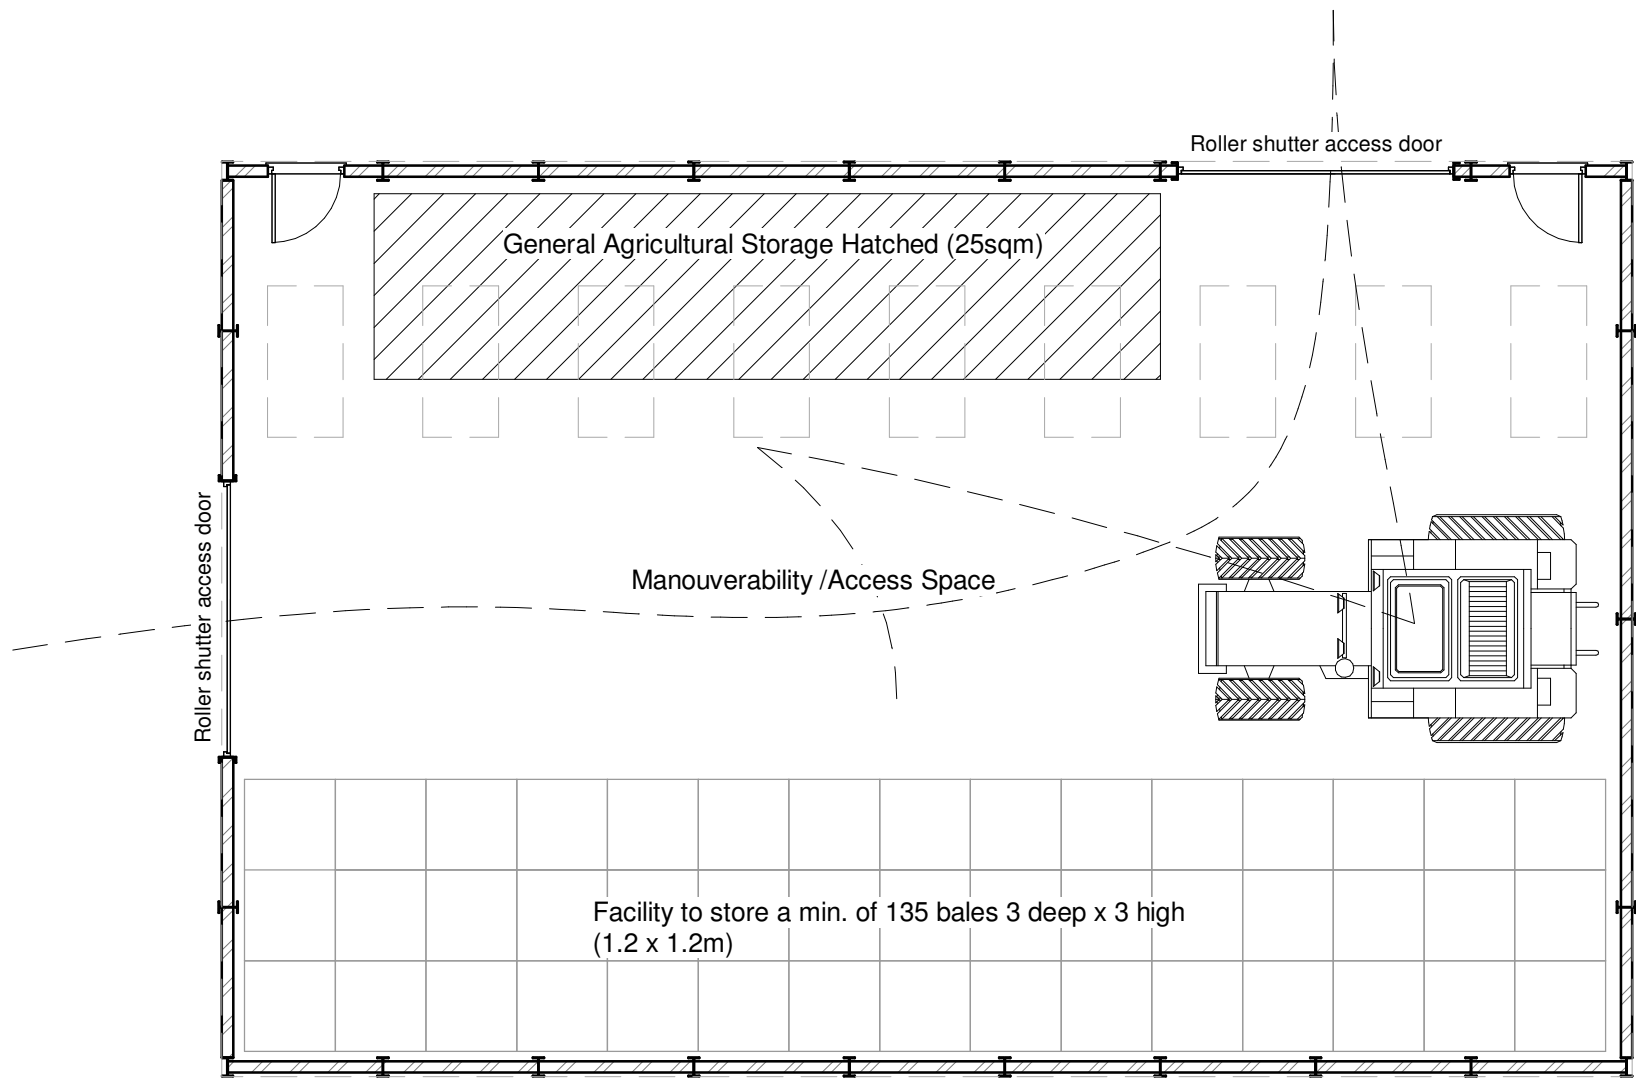

1 Proposed Floor Plan
1 : 100

GENERAL NOTES

All work is to be completed in accordance with the planning consent notice ref. All building work is to conform with the 2010 Building Regulations and all subsequent revised documents and to the satisfaction of the building control officer.

The contractor is to check all dimensions and conditions on site prior to commencing works.

Works to be completed in strict accordance with all project specific documents produced in accordance with the CDM Regulations 2015.

It remains the duty of the client and contractor to establish all legal boundaries on site. This drawing and its contents remain the copyright of EPOCH Architecture Ltd.

KEY

F.C.	-	Floor - Cill Height
C.H.	-	Head Height
D.H.	-	Door Head Height
[250]	-	Floor - Ceiling Height
ETPW.LC.#	-	Existing Four Water Inspection Chamber
ES.W.L.C.#	-	Existing Surface Water Inspection Chamber
EP.W.M.H.#	-	Existing Combined Water Inspection Chamber
ES.W.M.H.#	-	Existing Surface Water Manhole
EP.W.M.H.#	-	Existing Combined Water Manhole
Rwp.	-	Rainwater Pipe
SVP	-	Soil Vent Pipe
S.S.	-	Sub-Stack
G.	-	Gully
BIG.	-	Back Inlet Gully

DRAWING NOTES:

0m 2m 4m 6m 8m

VISUAL SCALE 1:100 @ A1

Rev:	Details:	By/Chk:	Date:
------	----------	---------	-------



EPOCH Architecture Limited
12 Robin Hill, Biddulph Moor, Staffordshire, ST8 7NN
T: 01782 505636
M: 07709 260126
E: jonathan@epocharchitecture.co.uk
W: www.epocharchitecture.co.uk

EPOCH Architecture Limited
Registered in England & Wales
10183180



Client: Mr Aston		
Project: Salters Ford Farm, Biddulph Park Proposed Agricultural Building		
Drawing Title: Proposed Plan & Elevations		
Stage:	Status:	
Drawn By: EA	Date: 12/08/24	Scale: 1 : 100
EPOCH Project Number:	Client Project Number: N/A	Sheet Size: A1
P375 - 202 PP02		Revision: