




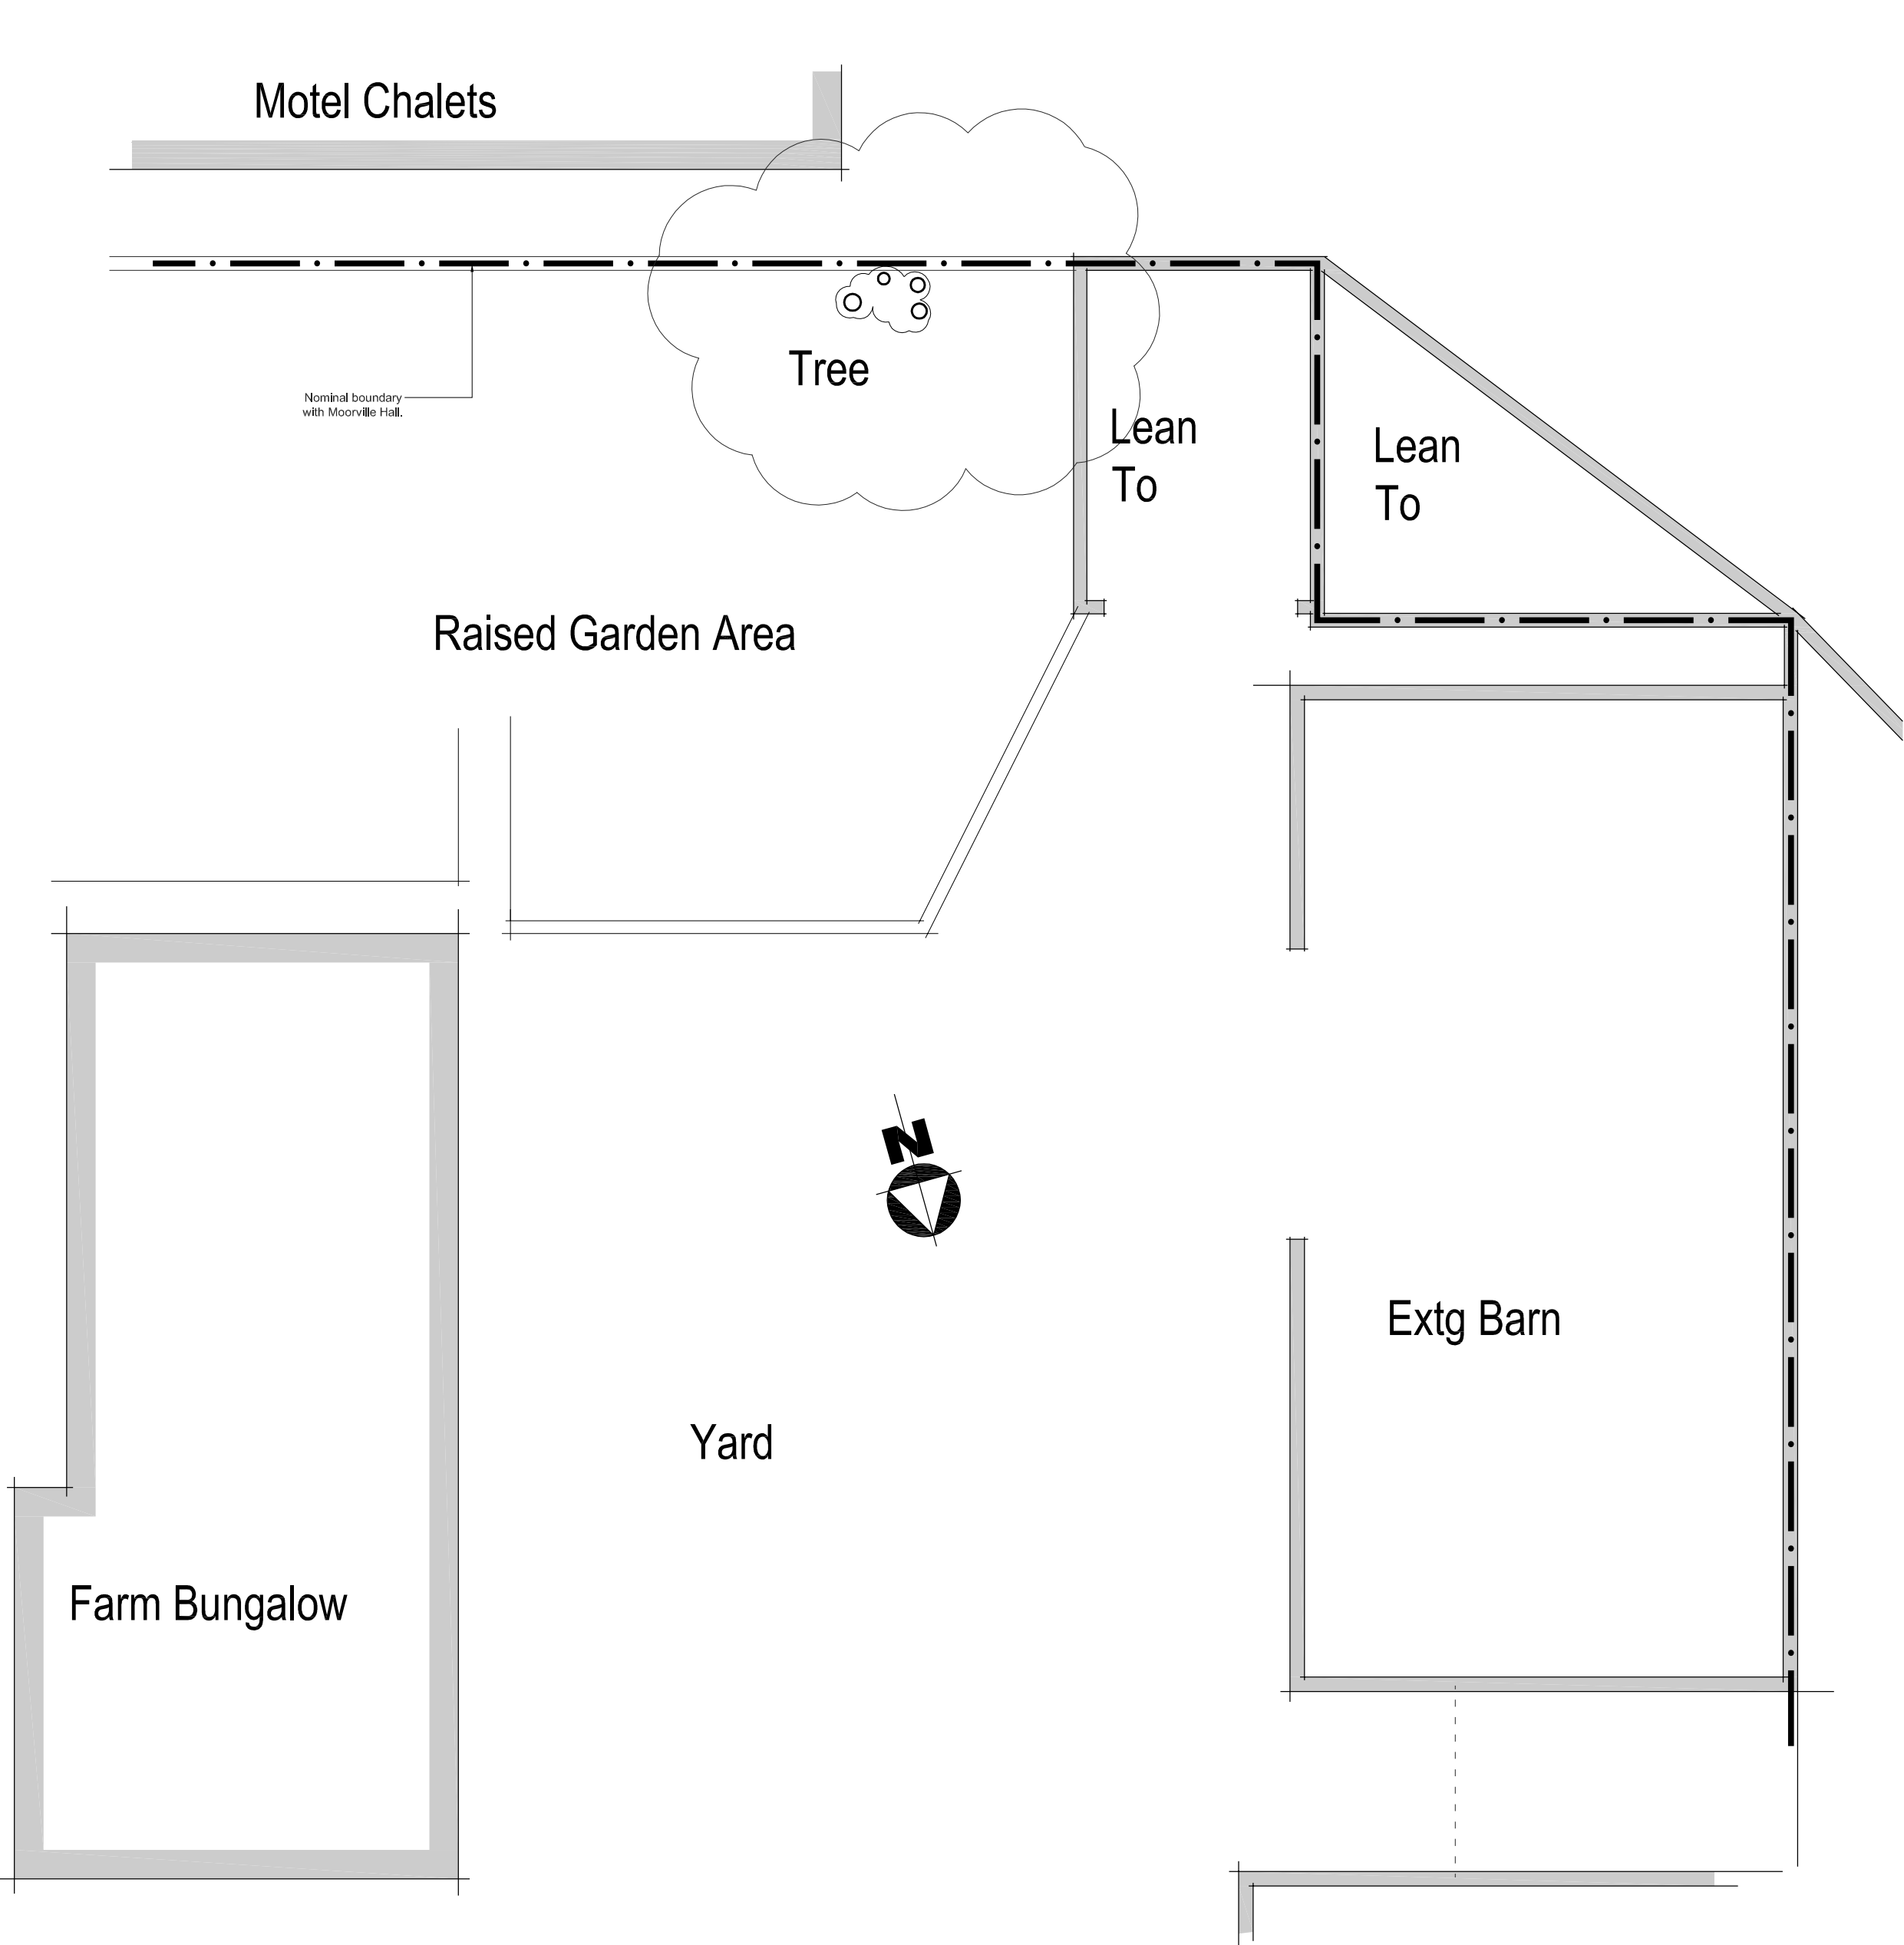


Existing Floor / Site Plan (scale 1:100)

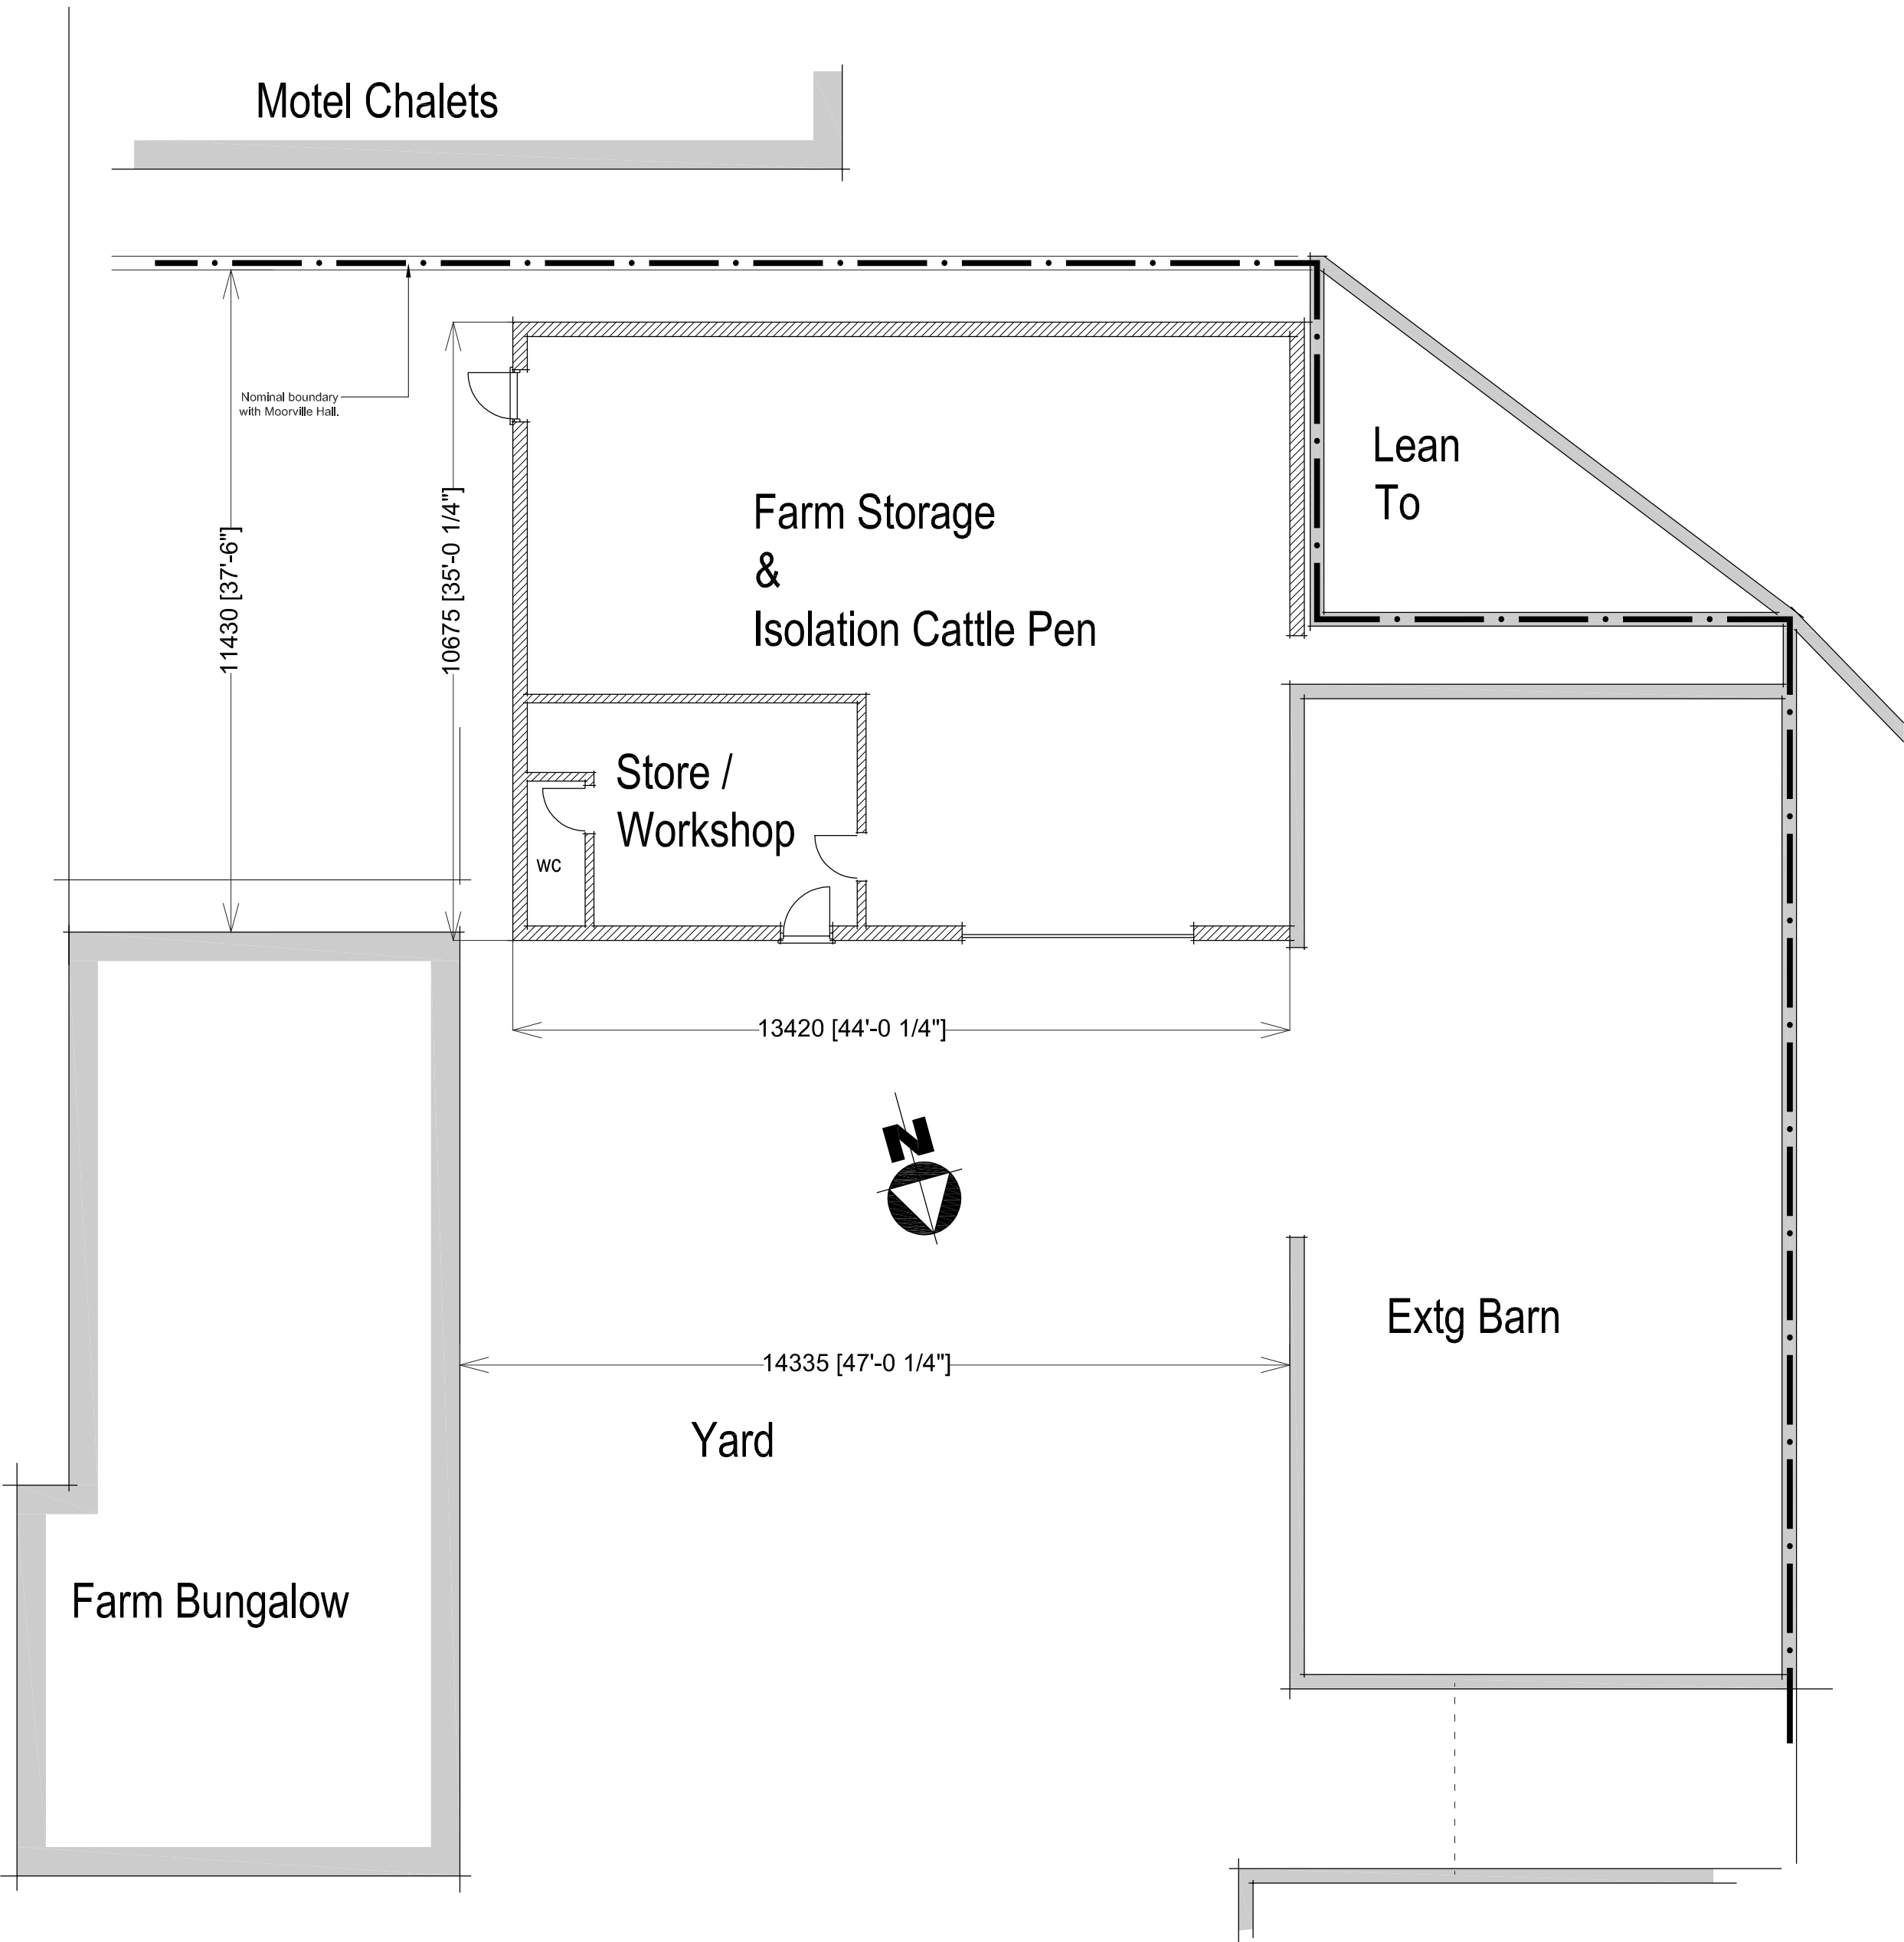


Proposed Floor / Site Plan (scale 1:100)

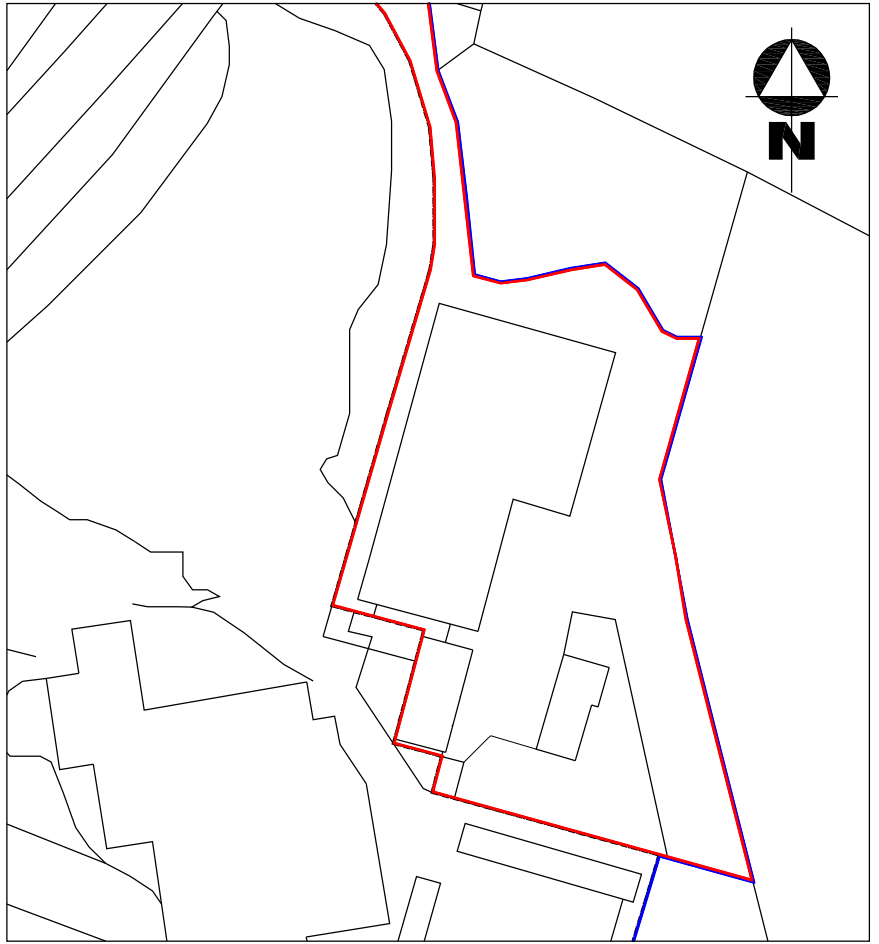


Location Plan (scale 1:1250)

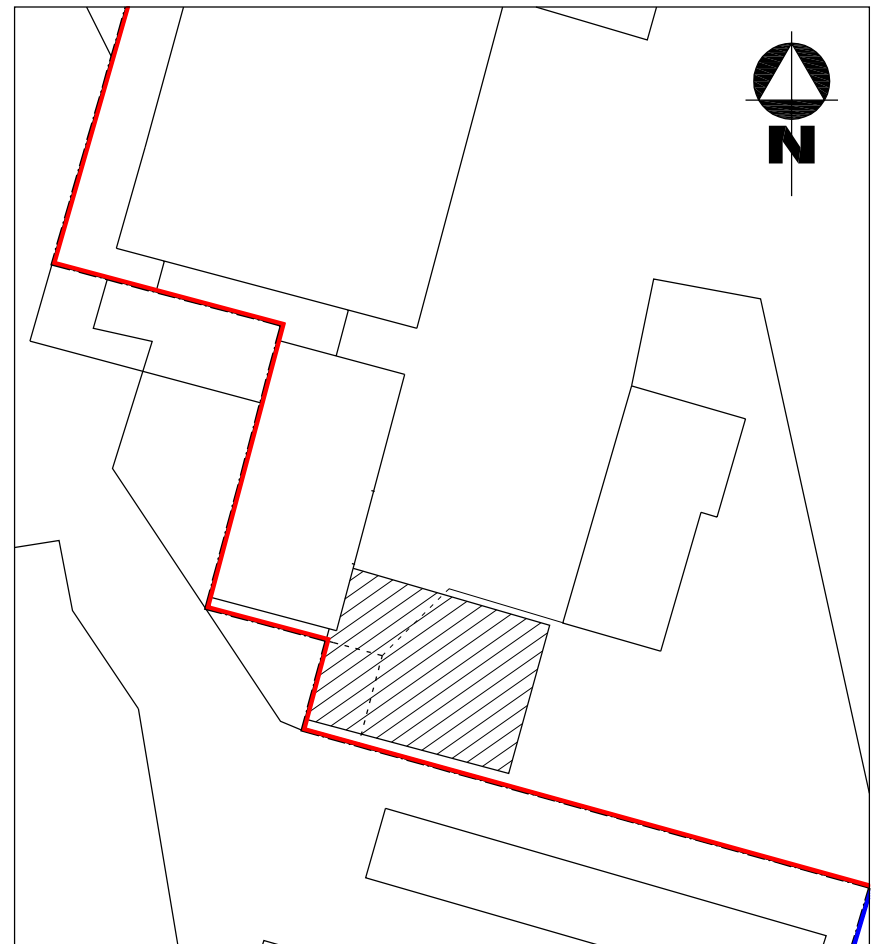


Site Plan (scale 1:500)

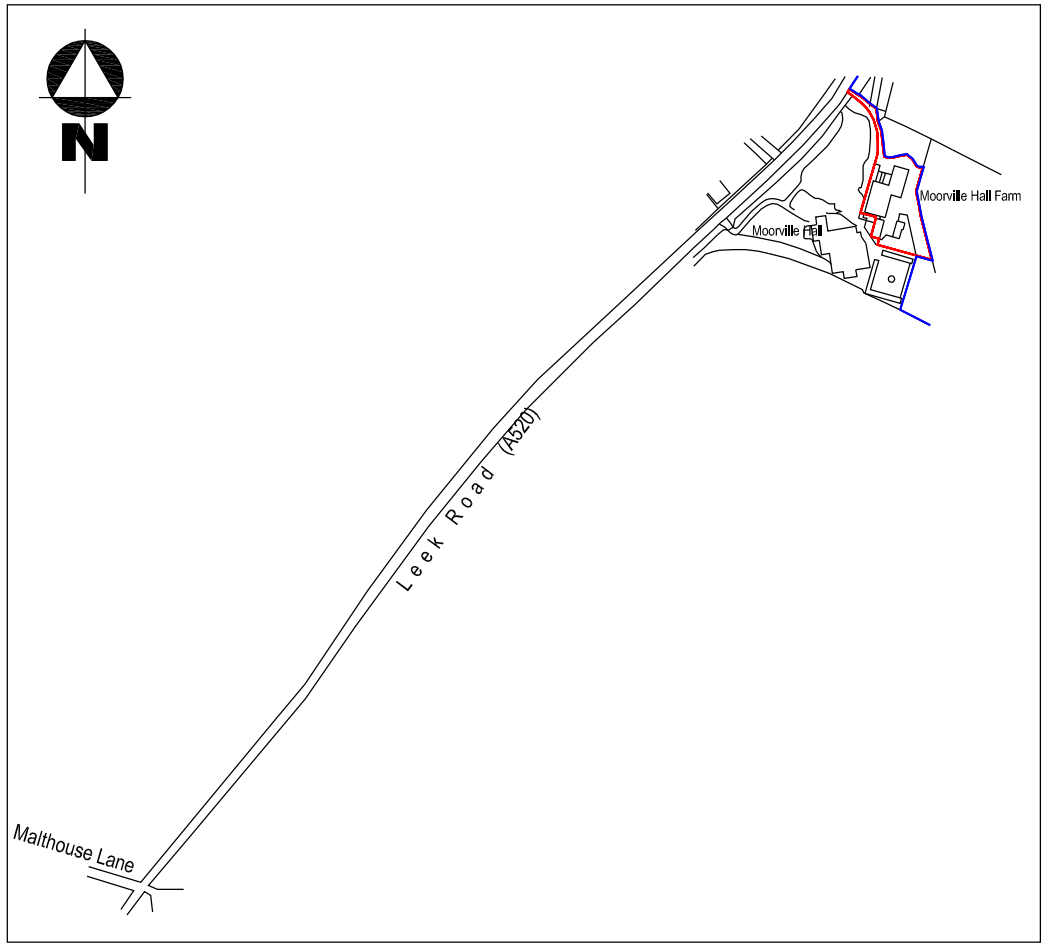


Location Plan (scale 1:10000)

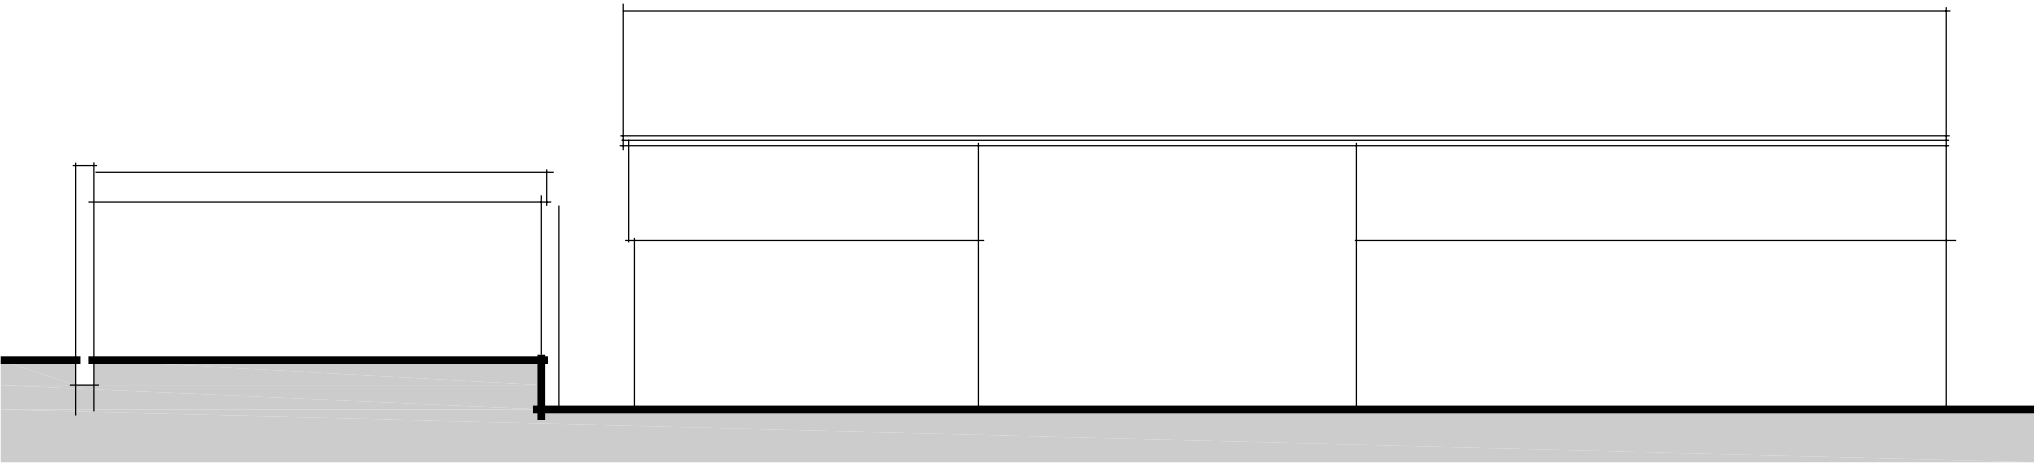


Existing Western Elevation (scale 1:100)

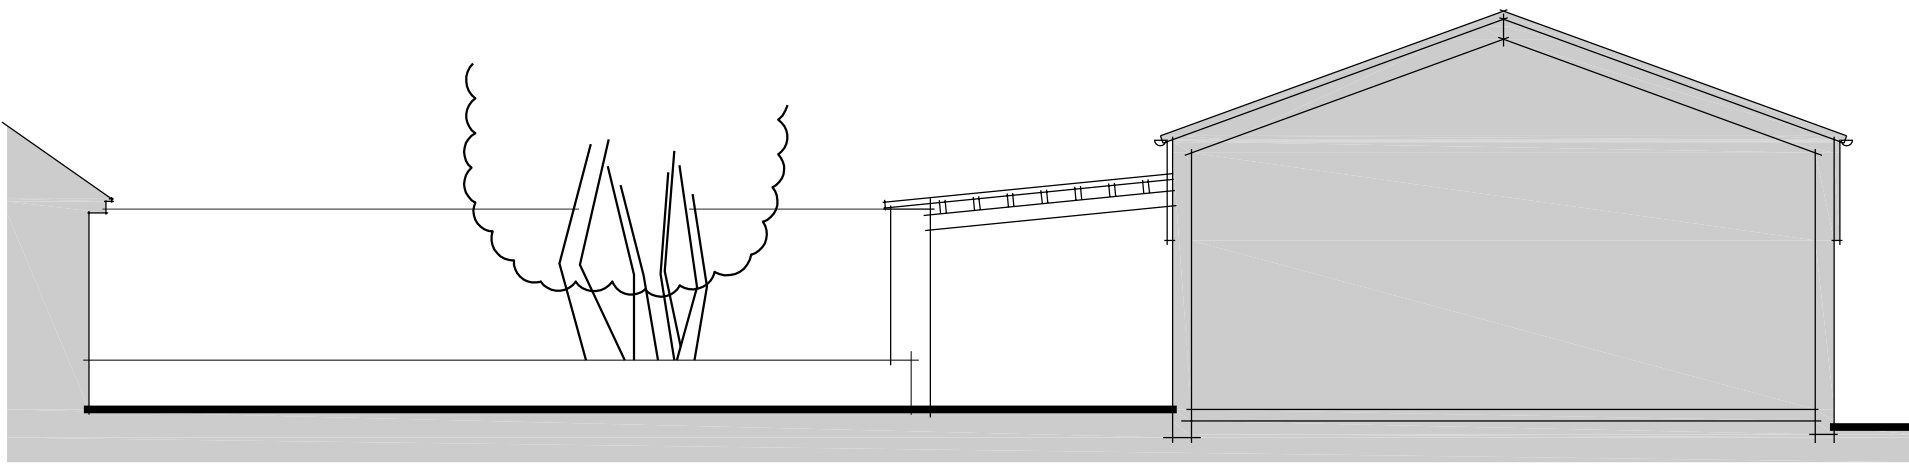

Existing Northern Elevation (scale 1:100)

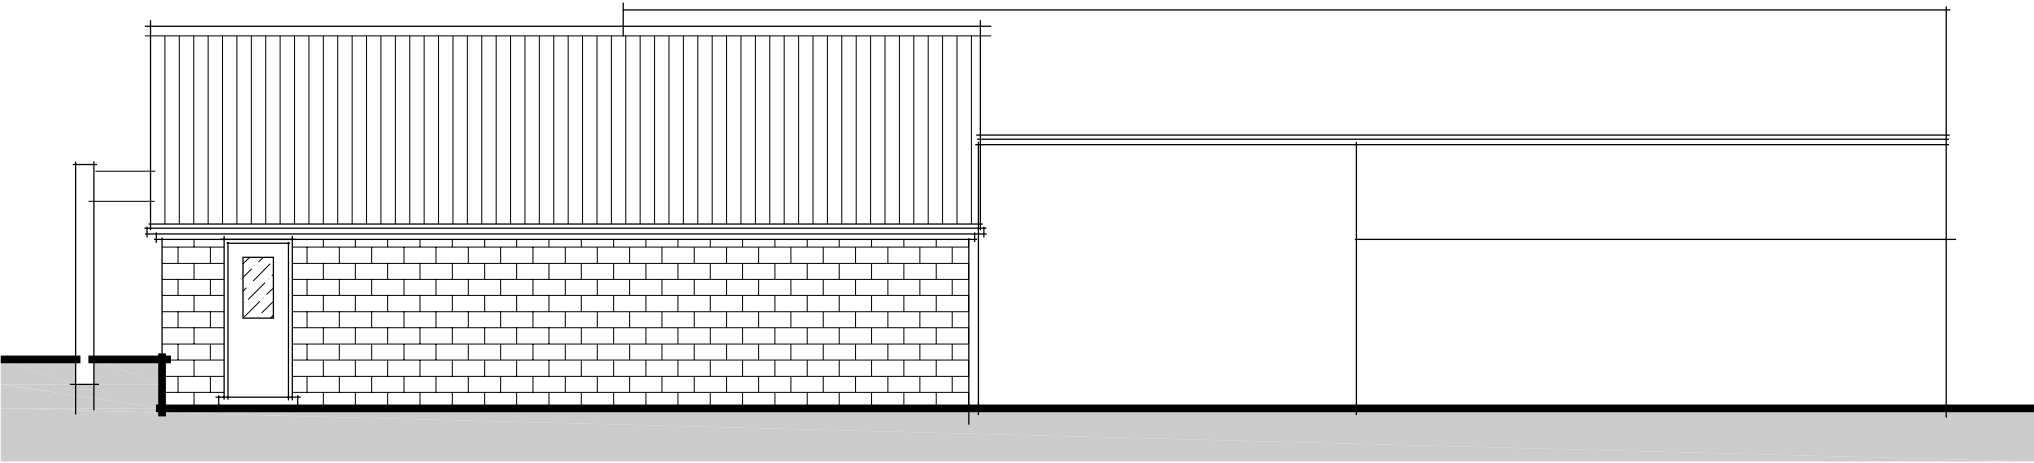

Proposed Western Elevation (scale 1:100)

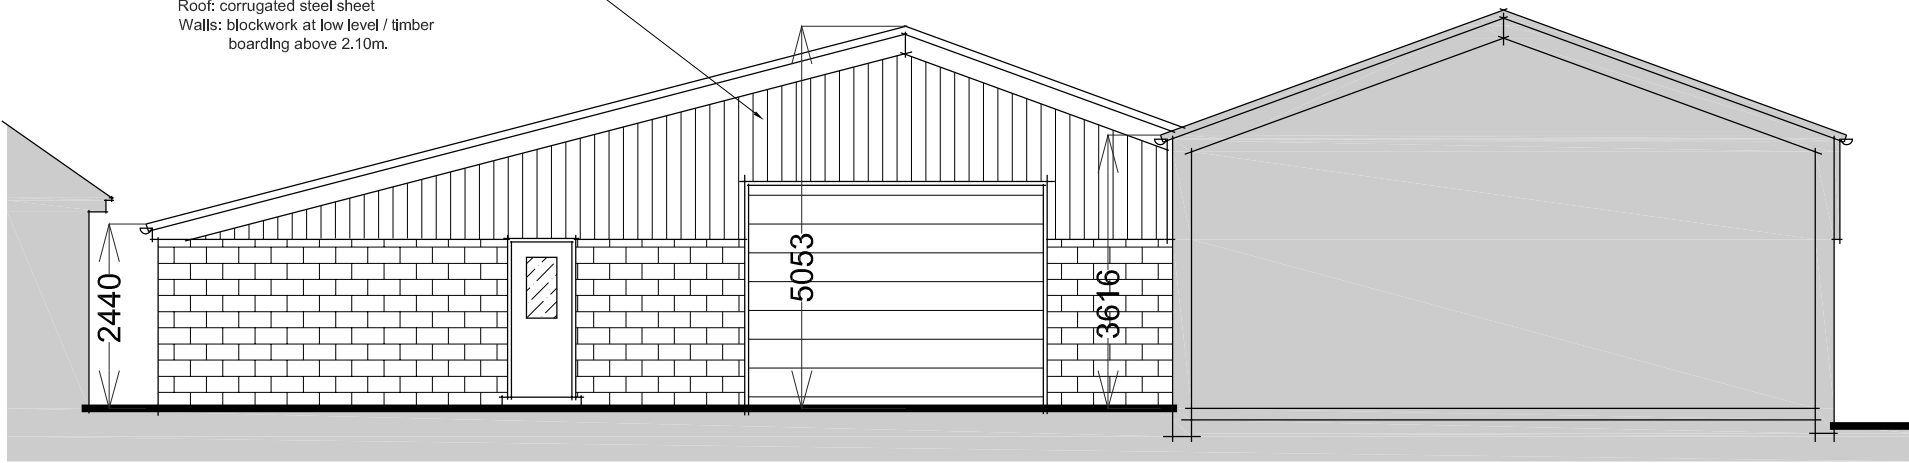

Proposed Northern Elevation (scale 1:100)

Revision:

Project:
Proposed Barn, at;
Moorville Hall Farm,
Leek Road,
Stoke on Trent,
Staffs.

Title:
Existing & Proposed
Floor Plans & Elevations.

Client:
Moorville Hall Farm,
Leek Road,
Stoke on Trent,
Staffs.

Date:
Oct
2024

Scale:
1:100, 1:500,
1:1250 &
1:10000
@ A1

Drawing No.
1623
A1/01

Rev