


Copyright of this drawing is vested in the Architect and it must not be copied or reproduced without consent. All contractors must visit the site and be responsible for taking and checking all dimensions relative to their work. Hewitt&Carr Architects Ltd are to be advised of any variation between drawings and site conditions.
THIS DRAWING IS FOR PLANNING PURPOSES ONLY AND CLIENTS/CONTRACTORS ARE ADVISED TO CLARIFY DIMENSIONS WITH THE ARCHITECT PRIOR TO SETTING OUT.


Rev.	Drawn	Comments	Date
------	-------	----------	------

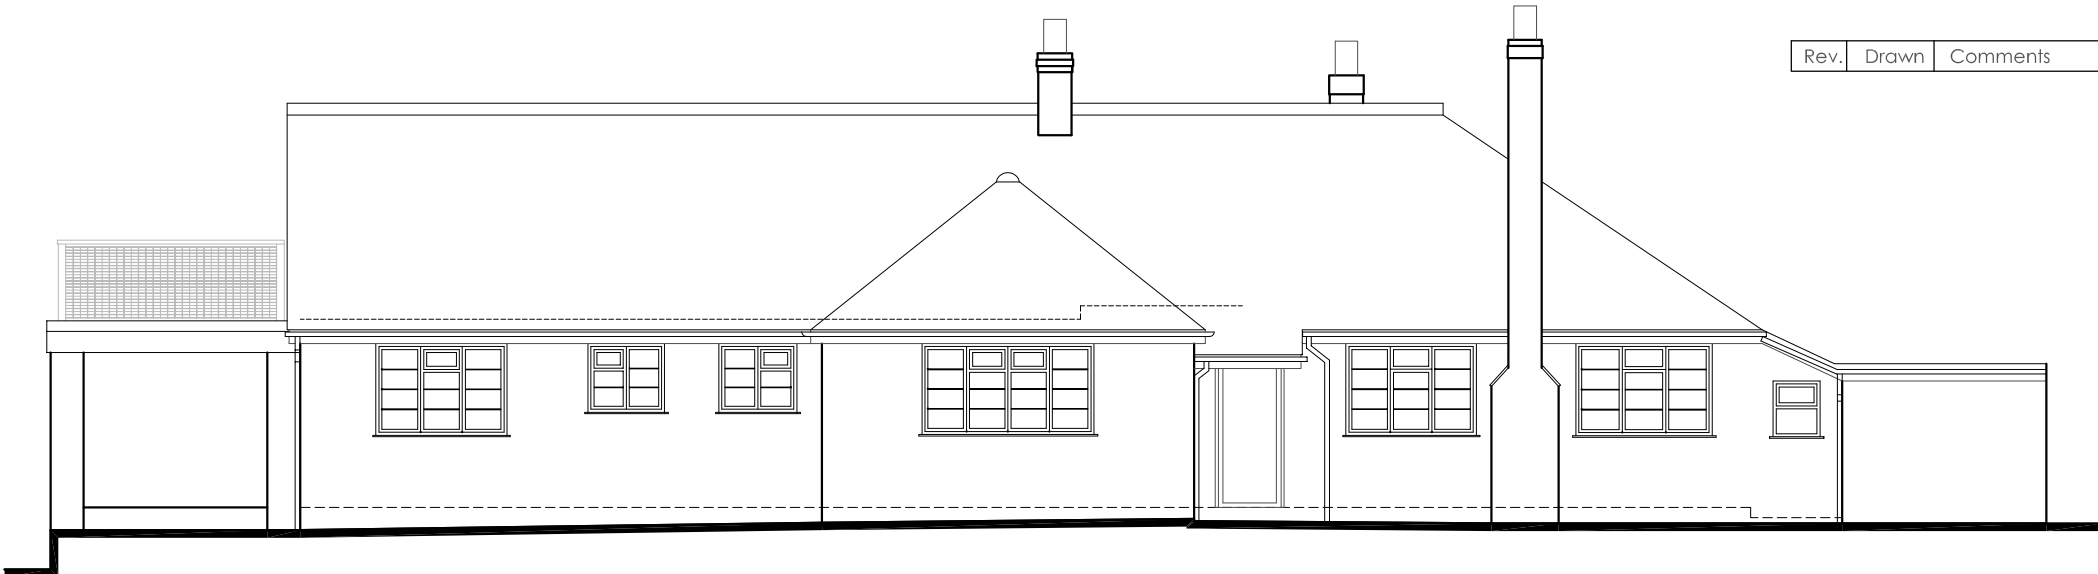


FRONT ELEVATION 1:100




REAR ELEVATION 1:50

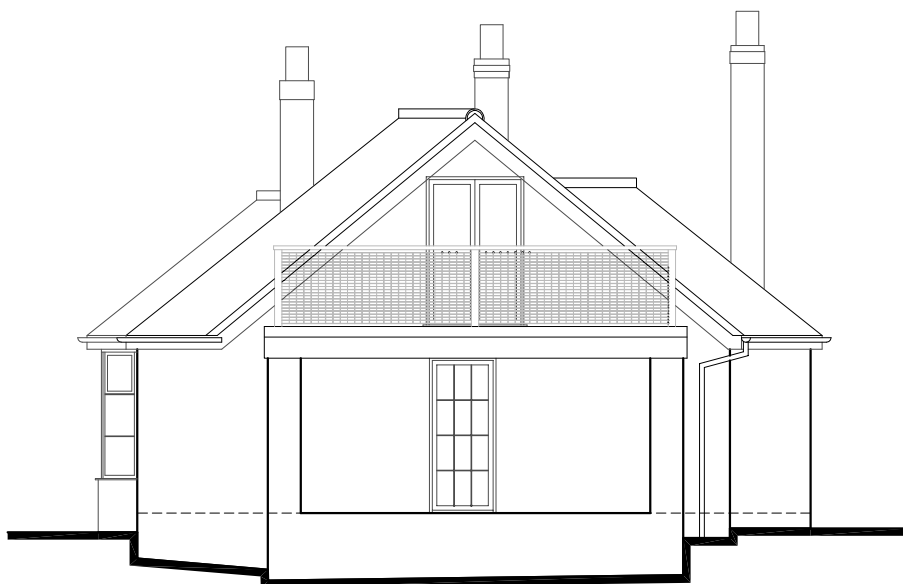

SIDE ELEVATION 1:100

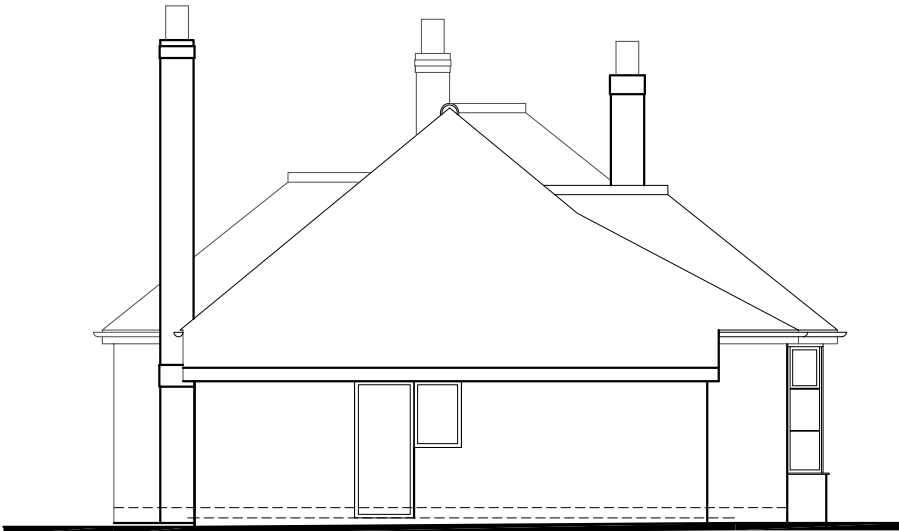

SIDE ELEVATION 1:100

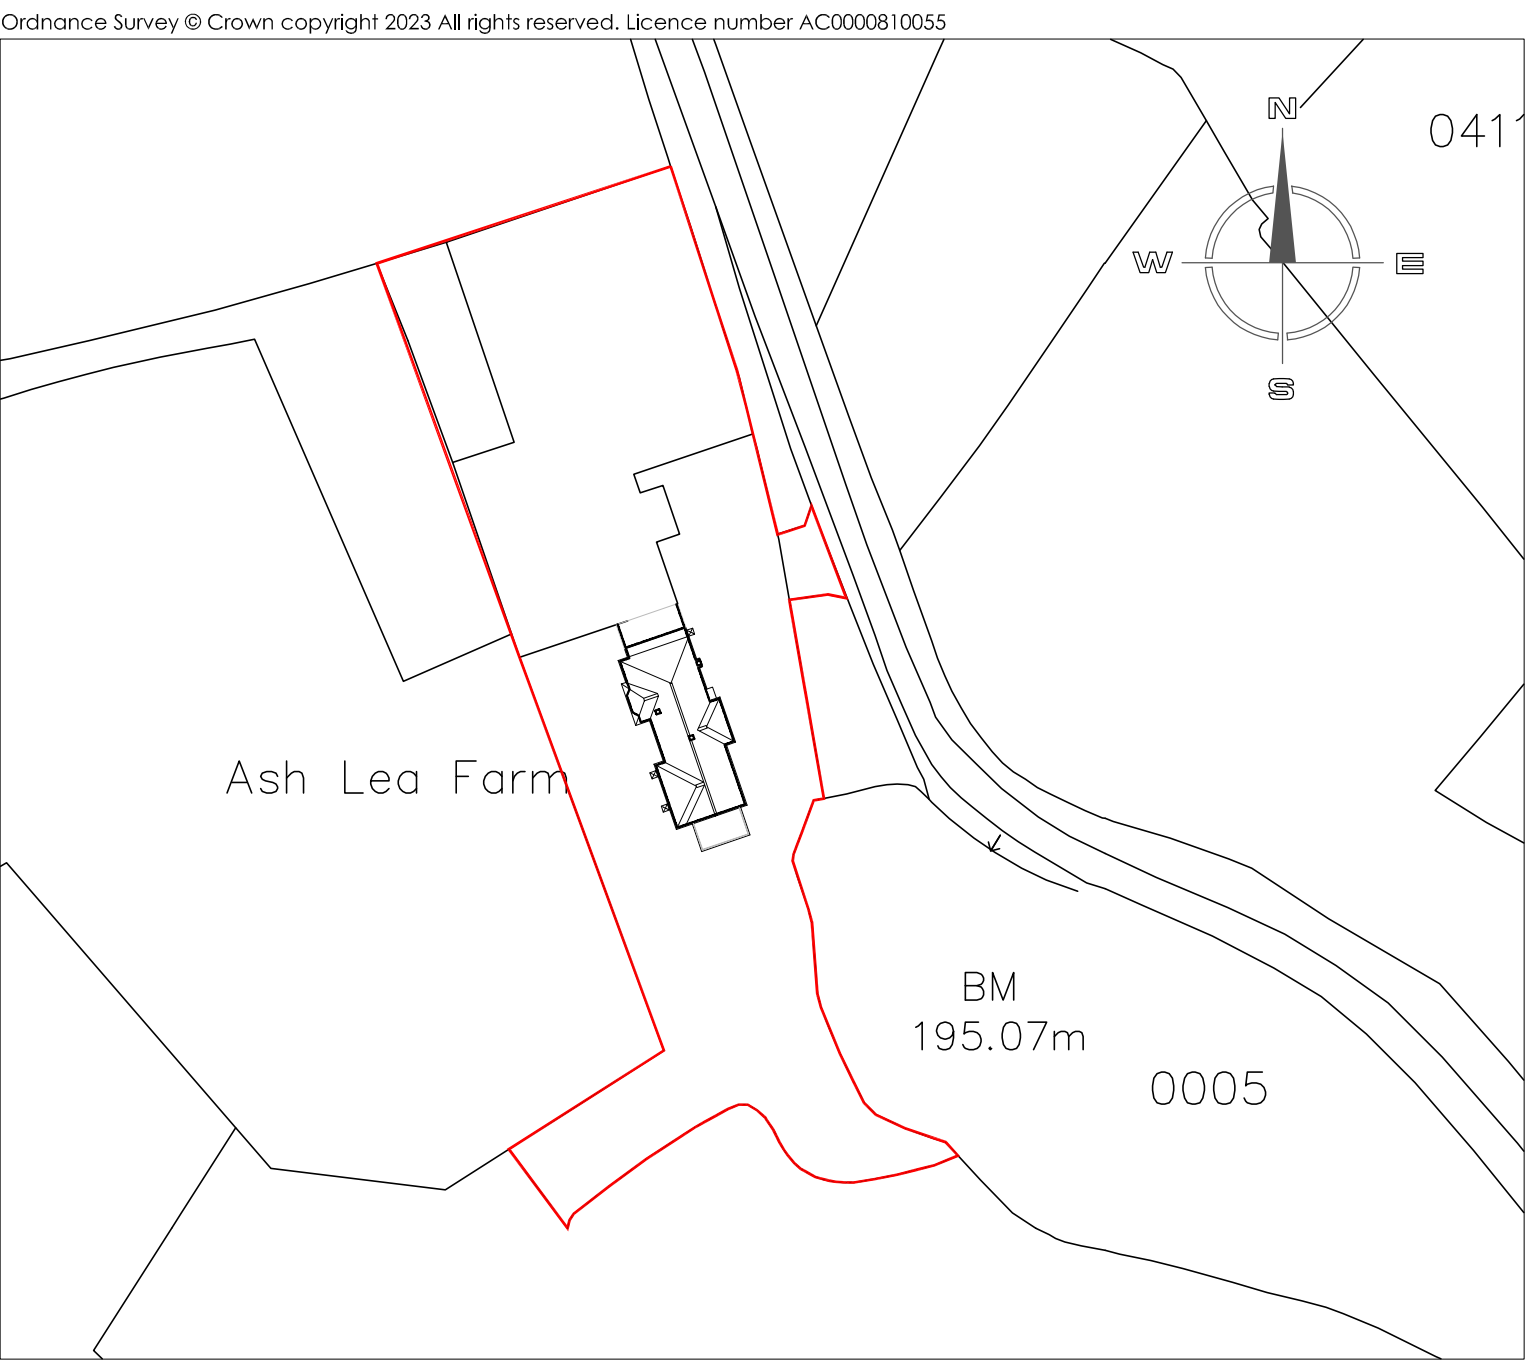

SITE LOCATION PLAN 1:1250

Hewitt&CarrArchitects

A: DaisyBank House | 17-19 Leek Road | Cheadle | ST10 1JE
T: 01538 756888
E: enquiries@hcarchitects.co.uk
W: www.hcarchitects.co.uk

Client
Mr J Tideswell

Project
Proposed Upward extension at
Ashlea Farm Bradley lane Threapwood
ST10 4DQ

Title
Plans and Elevations as Existing

Status
Survey

Date
July 2024

Scale @A1
As Noted

Project No
01404-AL(0)01


Drawing No.

Drawn
NNC



Checked

Rev

File Ref: H-REF

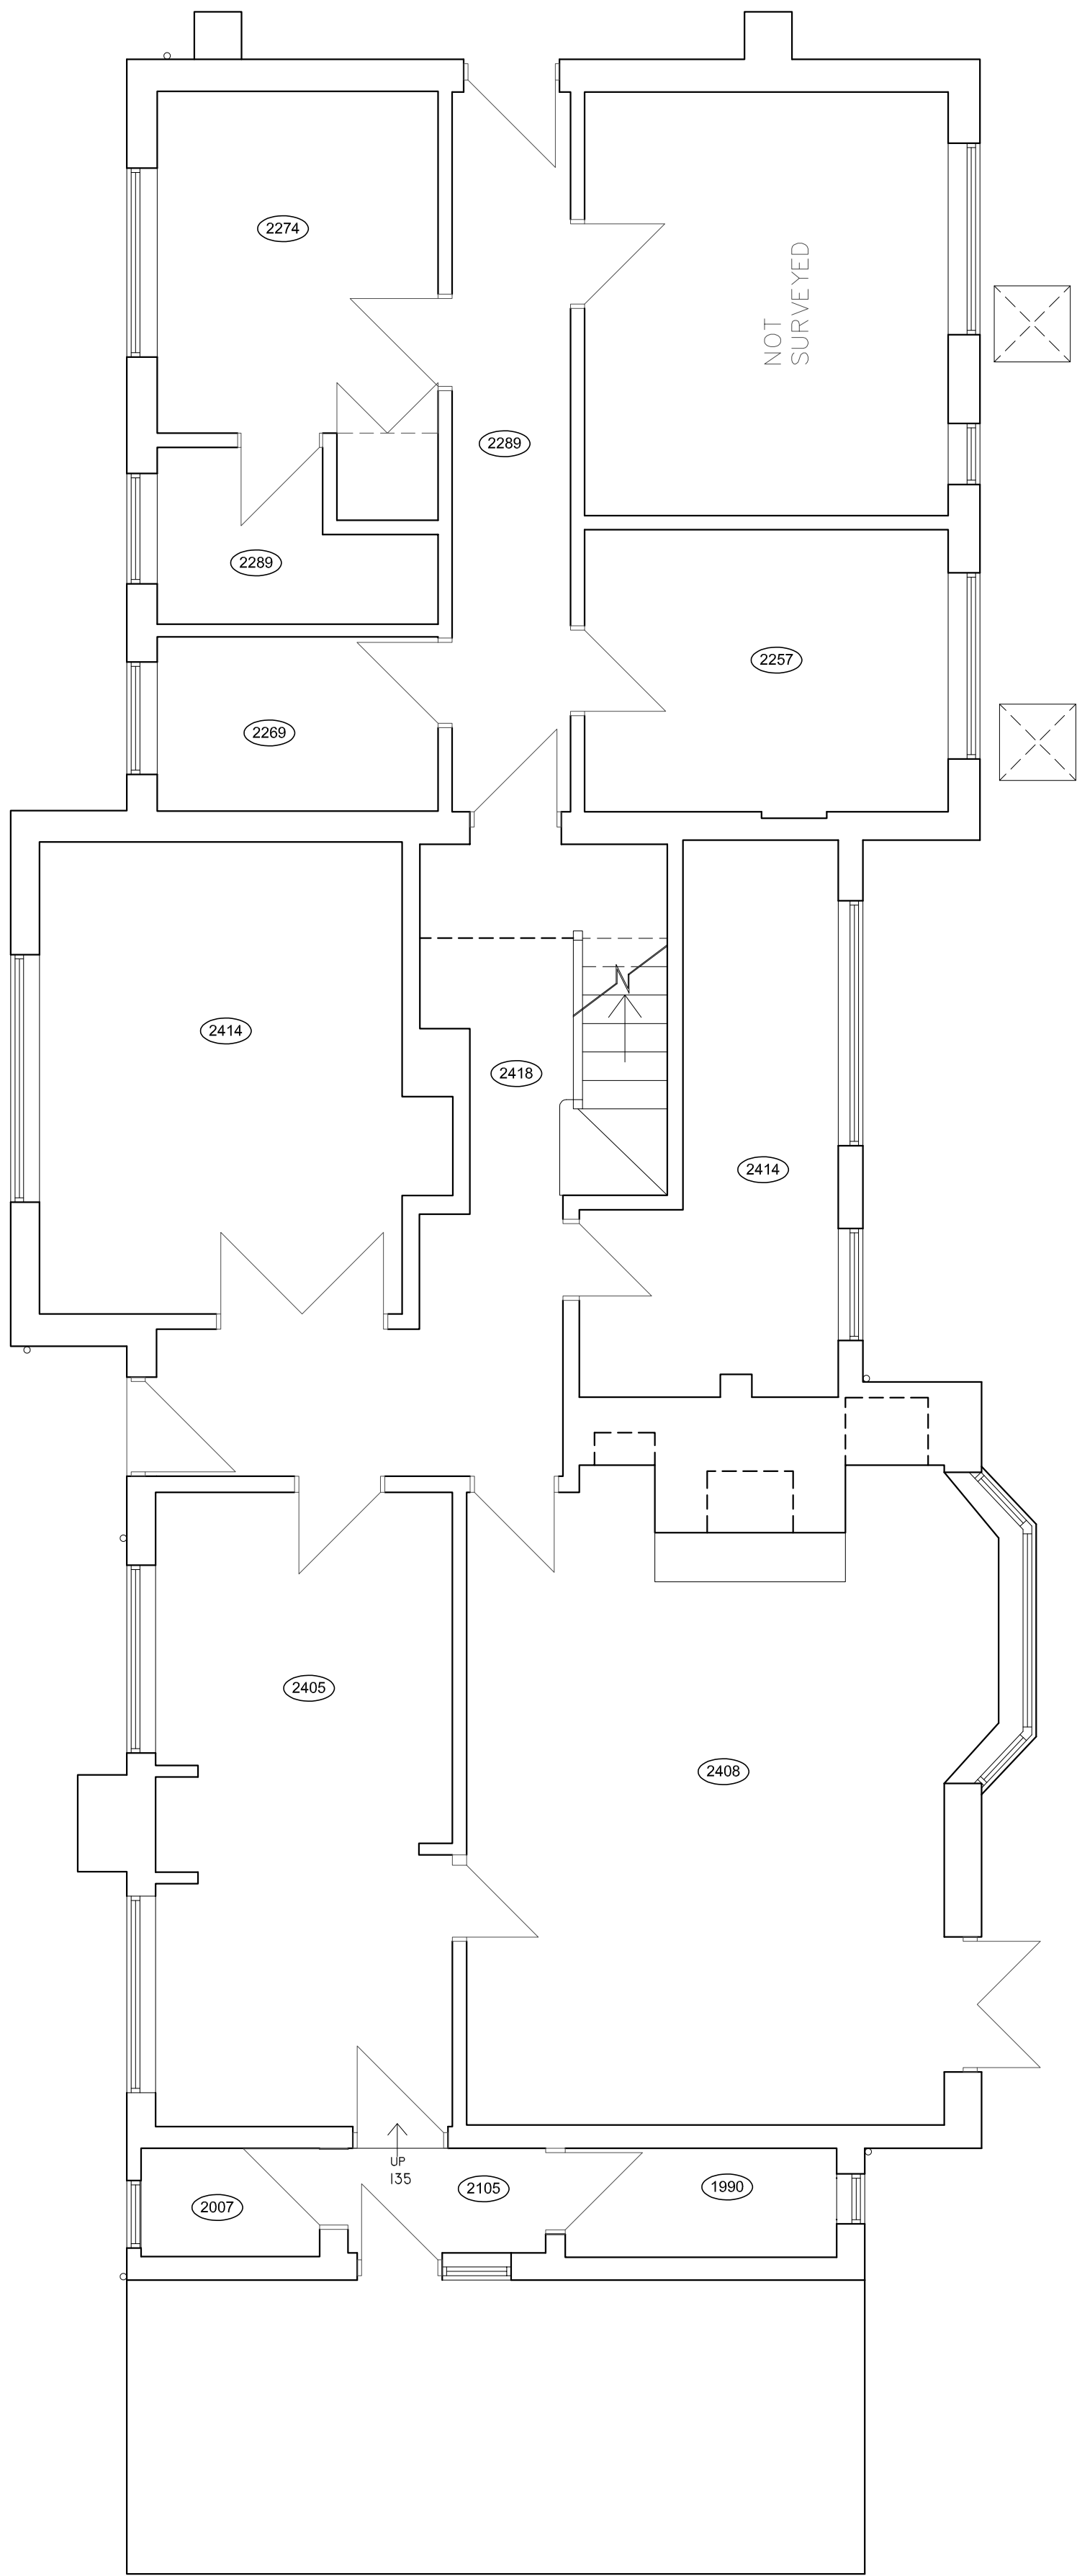

GROUND FLOOR PLAN 1:50

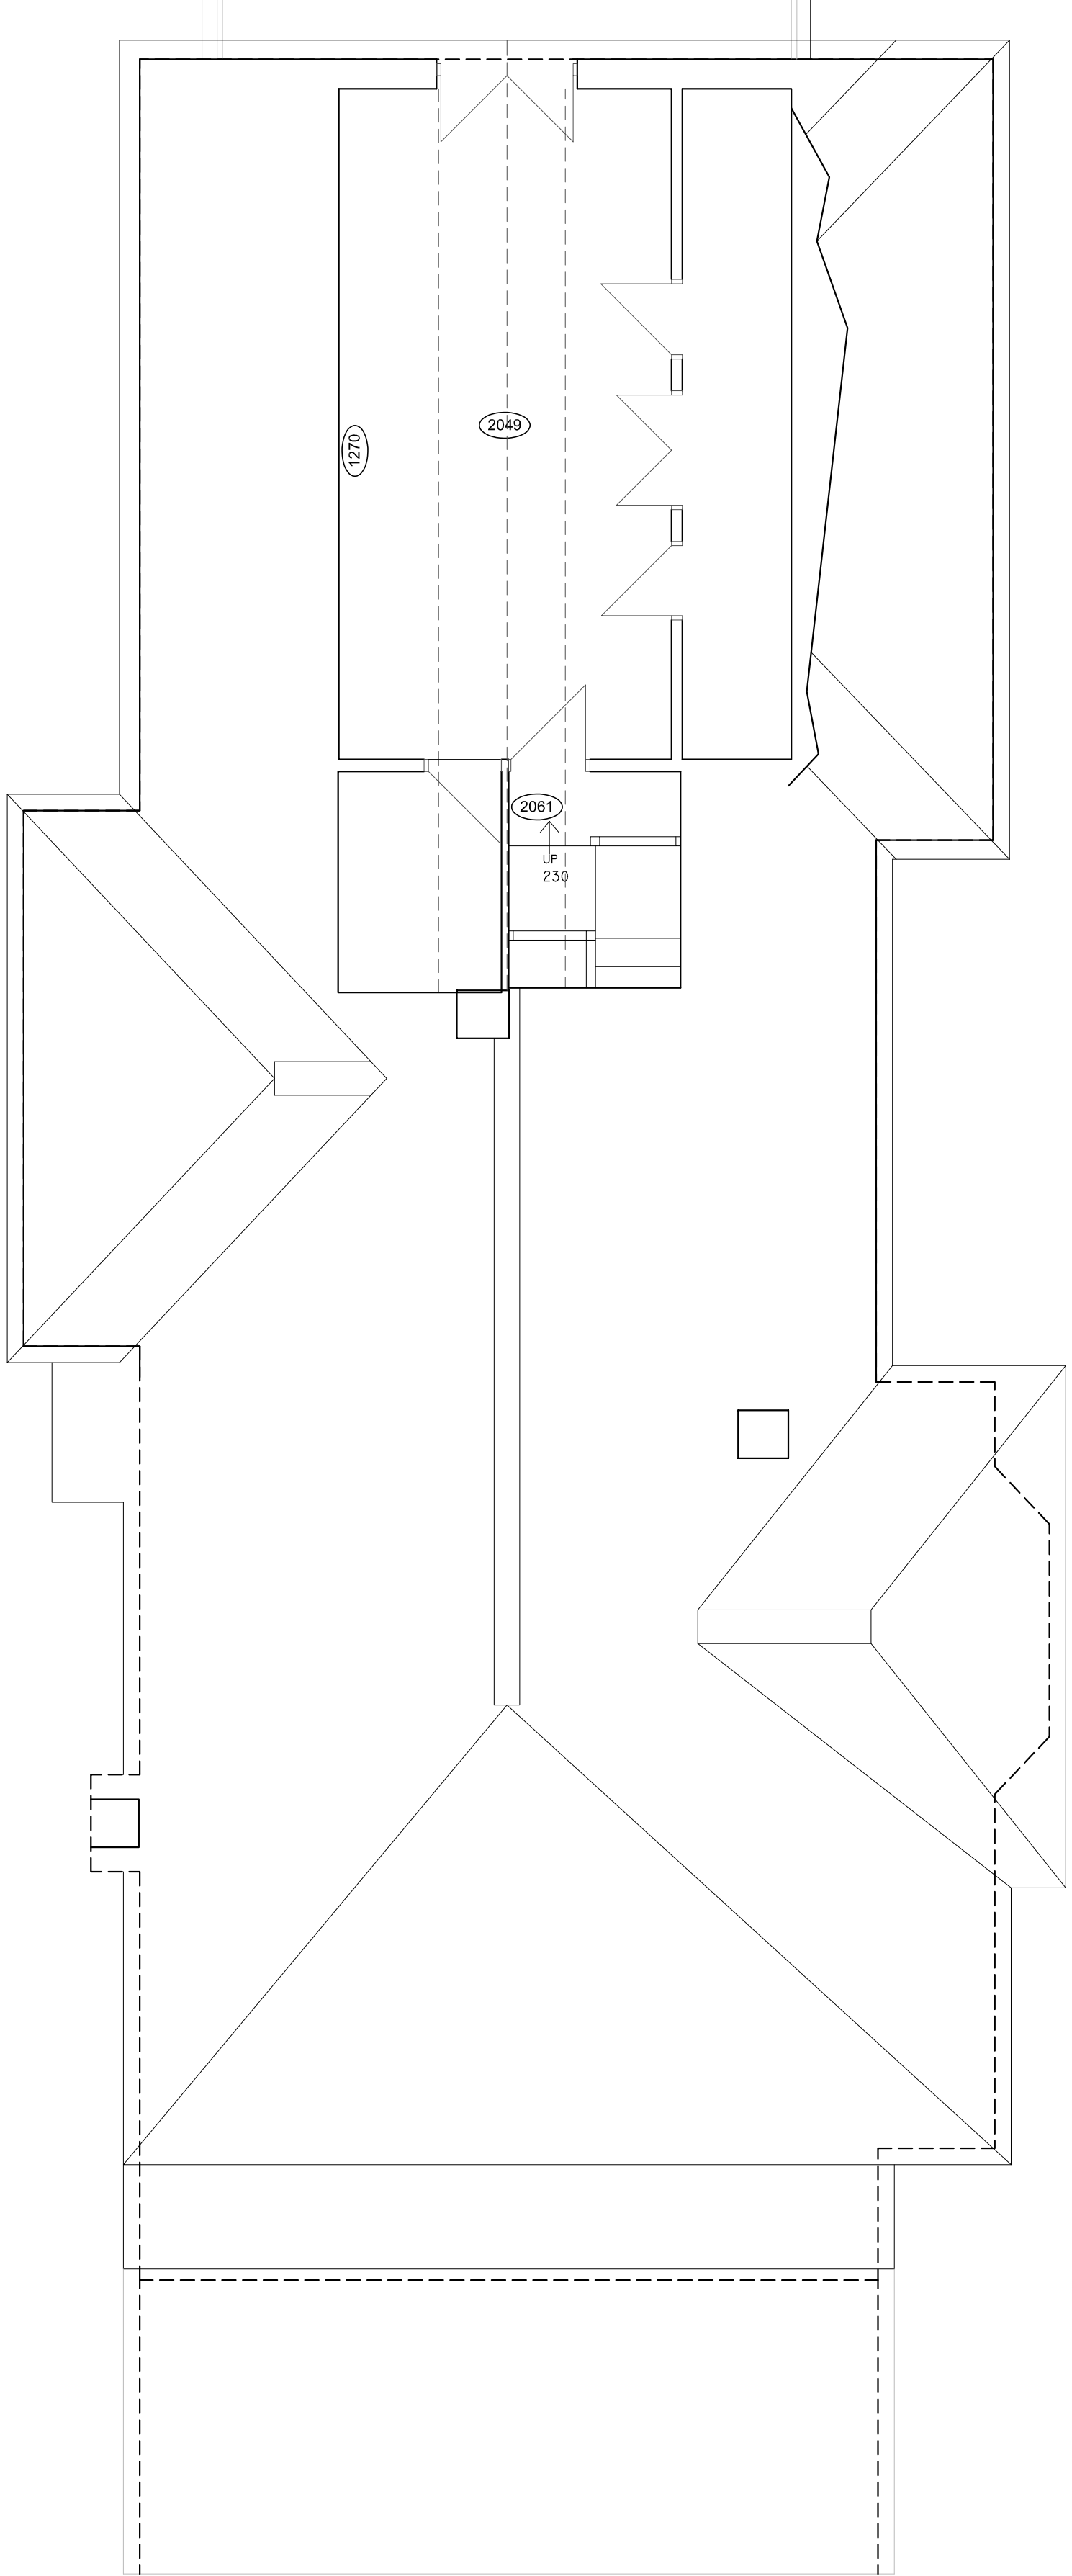 

FIRST FLOOR PLAN 1:50