



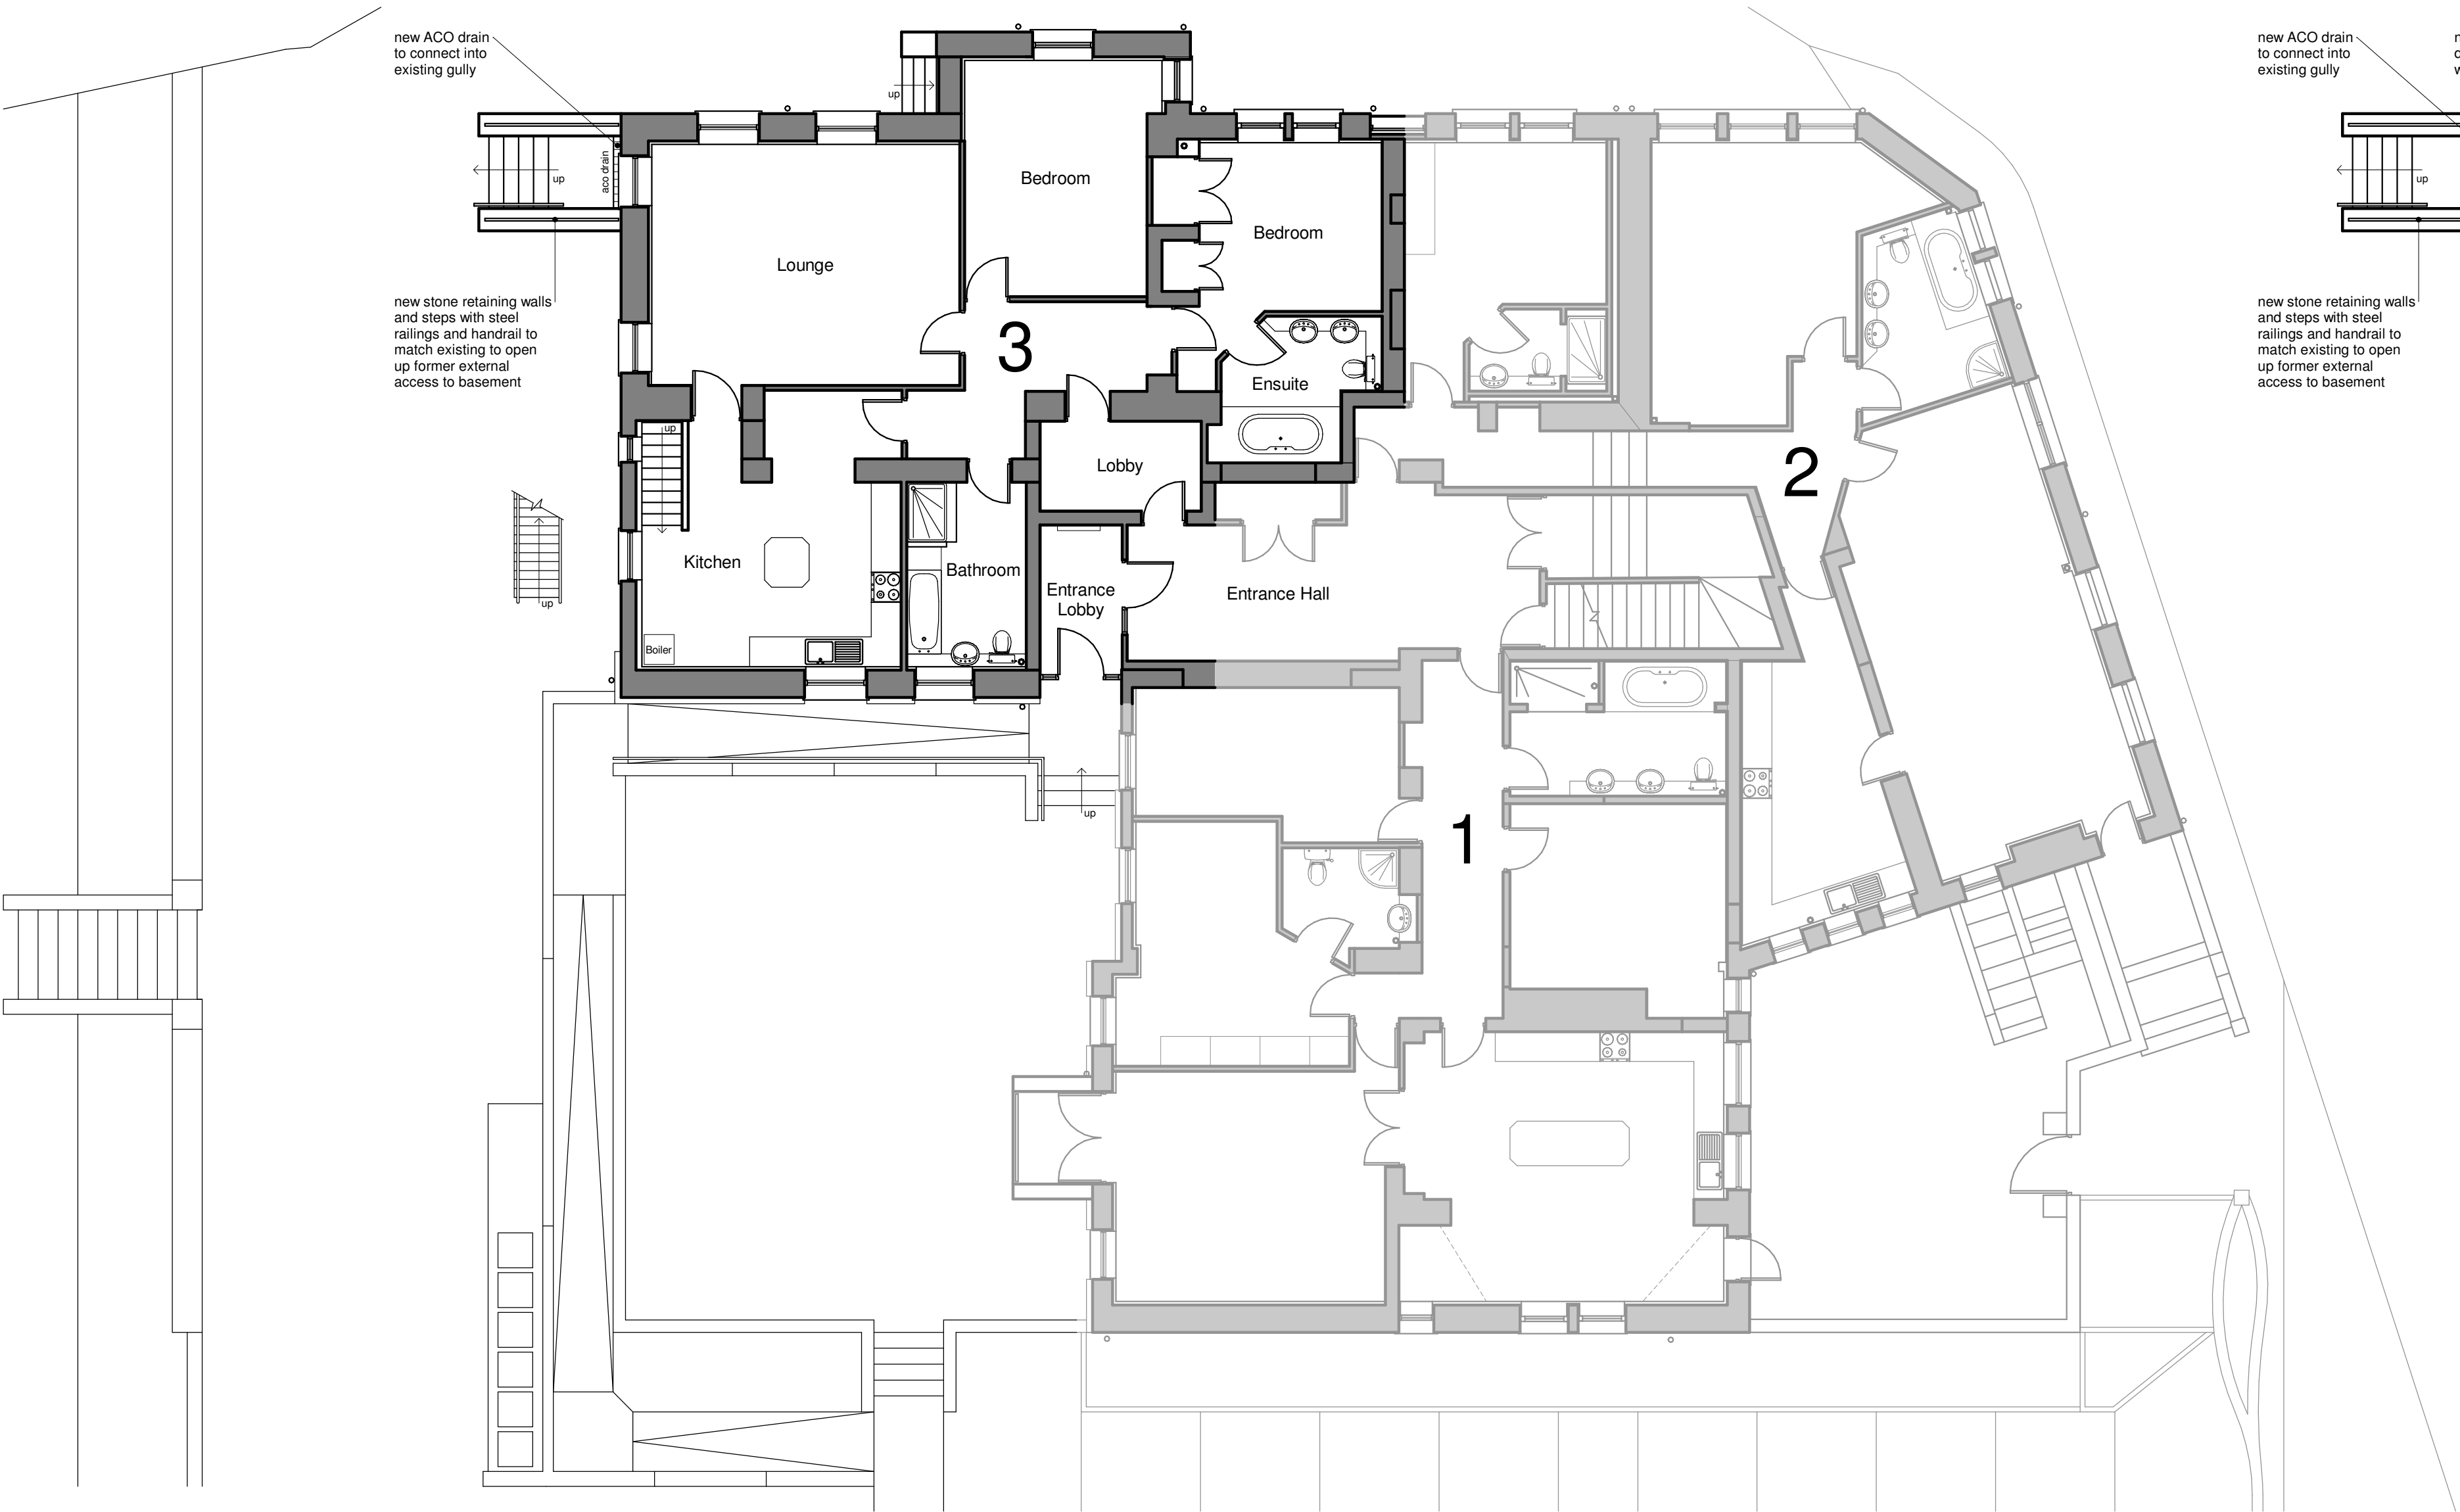

Ground Floor Plan

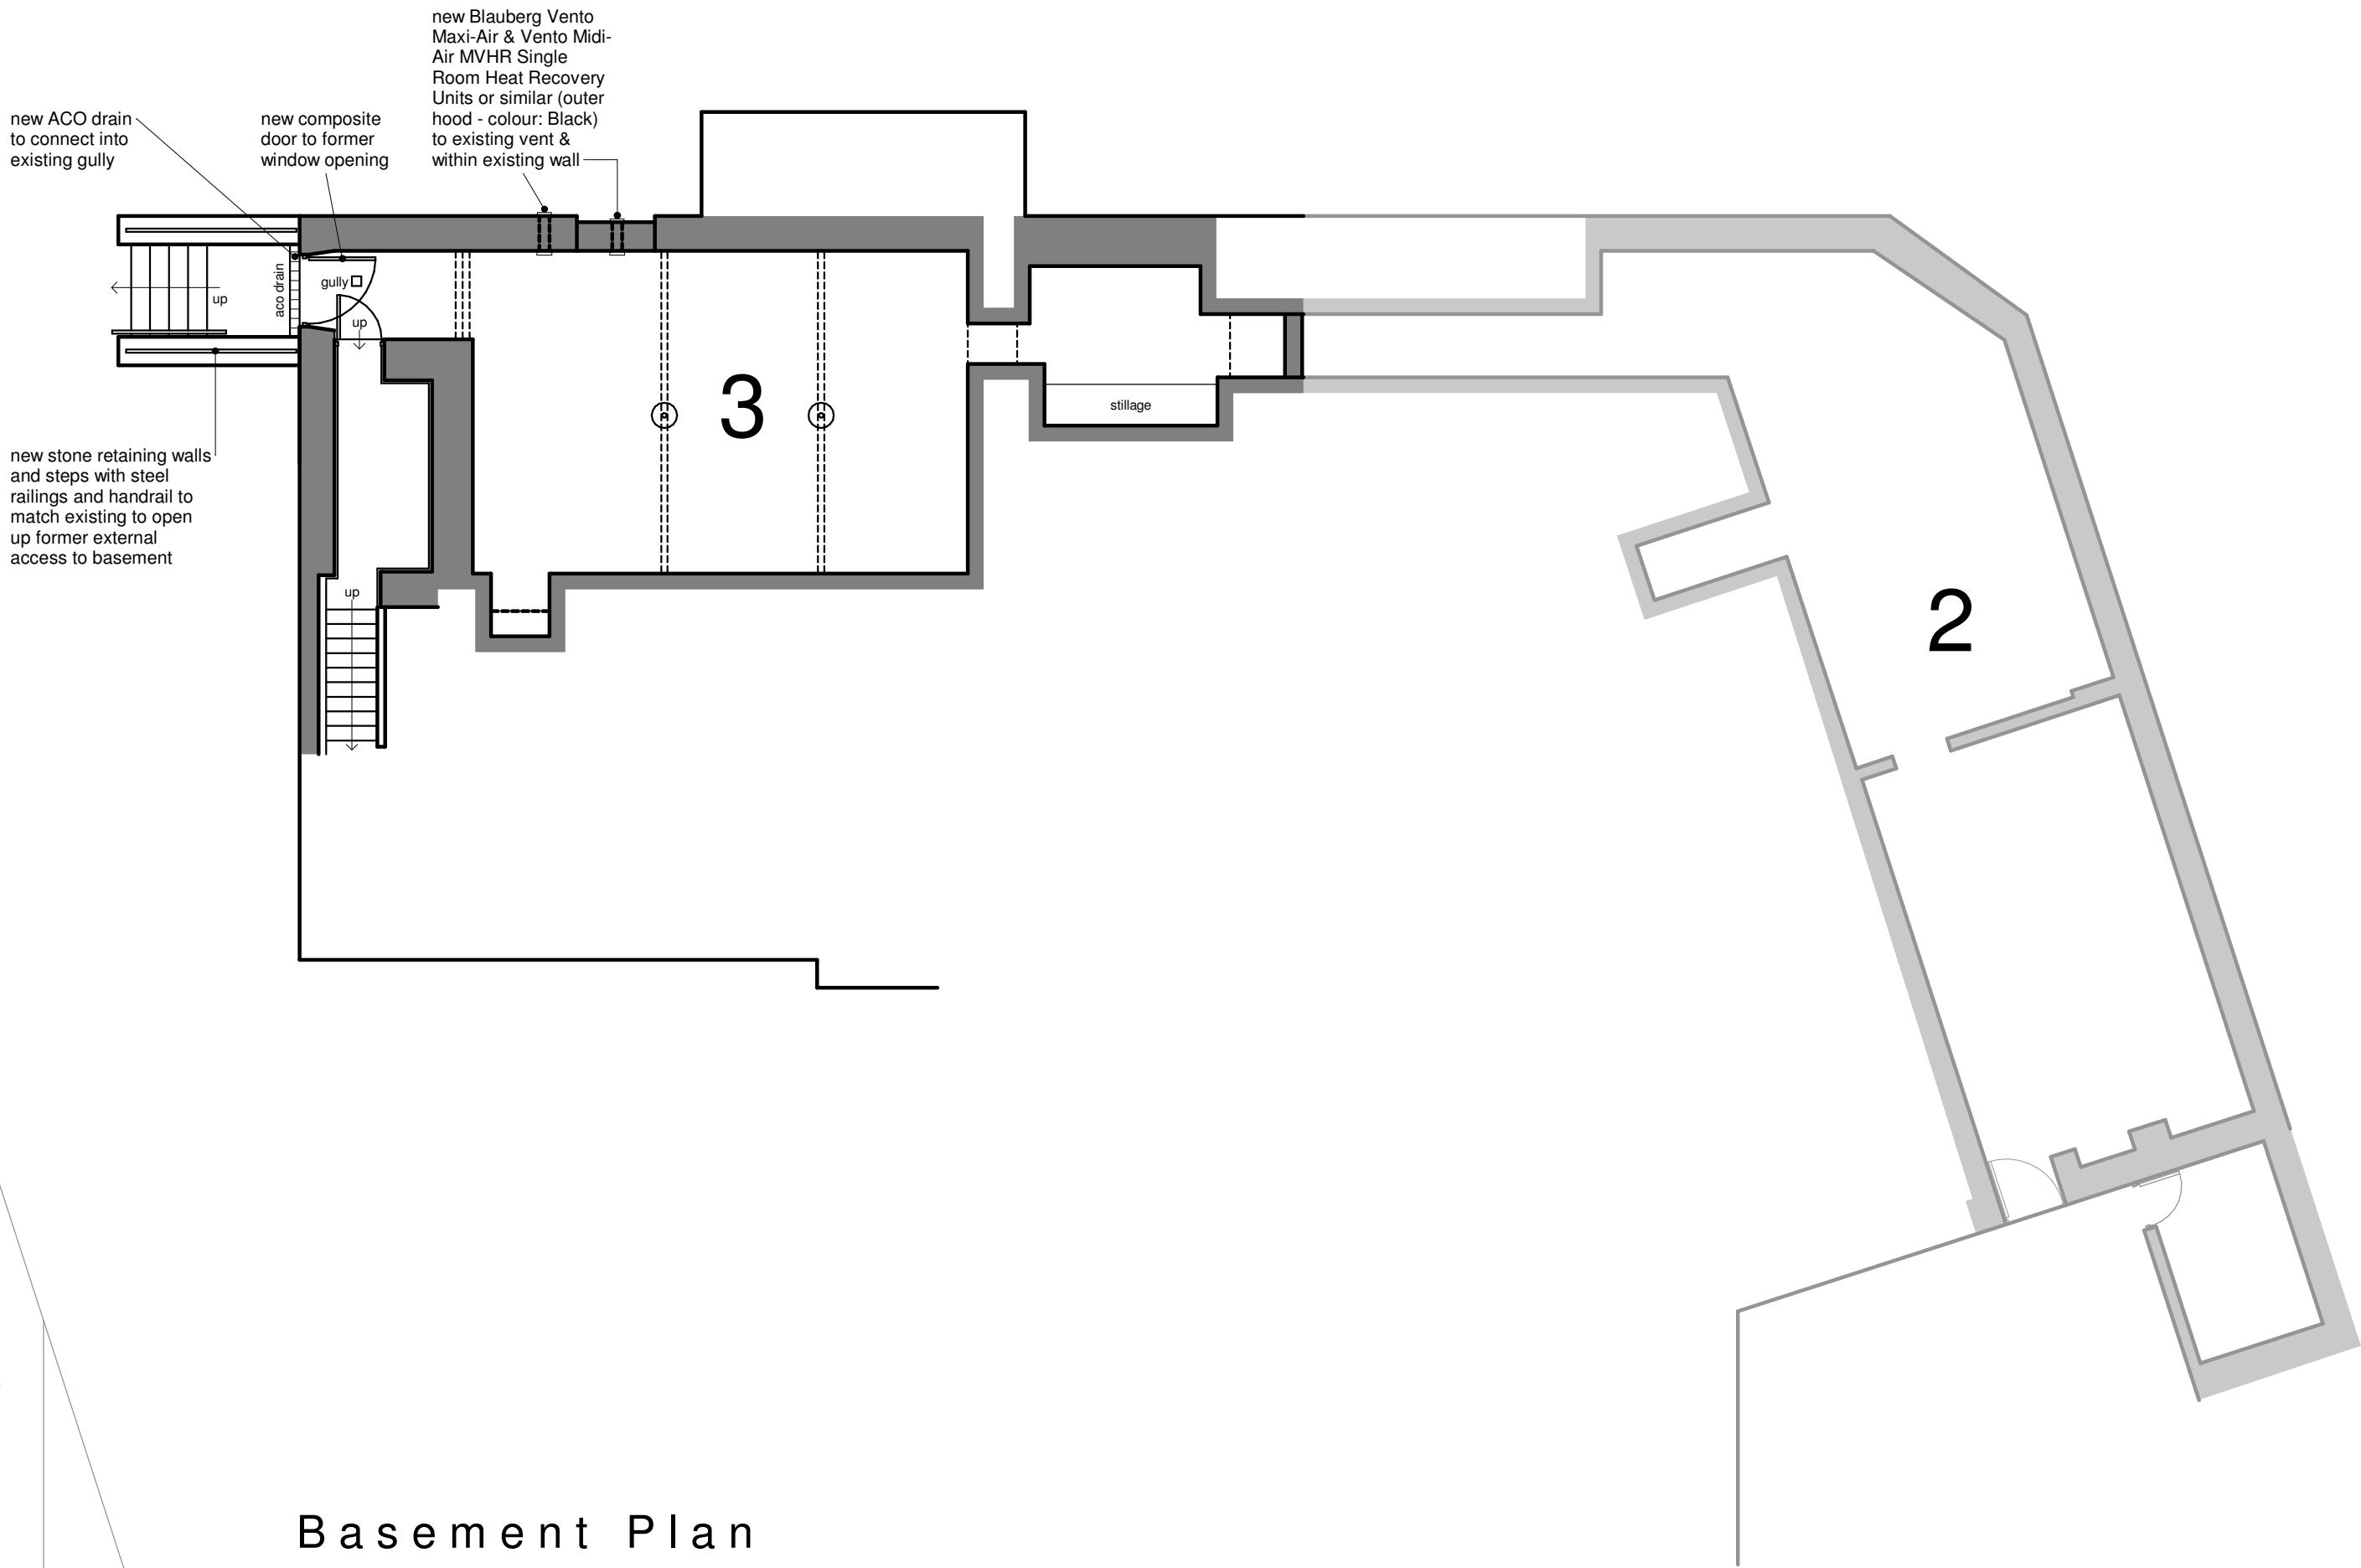

Basement Plan

Rev	Date	Drawn	Description
ctd architects Client Mr. Weetman Clerk Bank House Clerk Bank LEEK Staffordshire ST13 5HE t: 01538 373477 f: 01538 386503 e: info@ctdarchitects.co.uk w: www.ctdarchitects.co.uk ctd architects © 2024 • This drawing is copyright. • All dimensions to be checked on site before proceeding. • Contractor must notify the architect of any discrepancies before proceeding. • Contractor to check/adjust dimensions of new work to suit existing conditions. Do not assume existing structure or details are plumb, square or level. • All drawings to be read in conjunction with all other consultants drawings and specs.			
Project Proposed Alterations to Basement Plan Status Apartment 3, Lakeland Lodge, RUDYARD, Staffordshire, ST13 8PG Title Floor Plans 'as proposed' Scale 1:100 Size A1 Drawn CgH CHK'd KL Date 04/09/24 Job No 2433 Drawing No AL05 Rev.			