



South West Elevation


new Blaubeurg Vento Maxi-Air & Vento Midi-Air MVHR Single Room Heat Recovery Units or similar (outer hood - colour: Black) to existing vent & within existing wall



South East Elevation

new stone retaining walls and steps with steel railings and handrail to match existing to open up former external access to basement

new composite door to former window opening

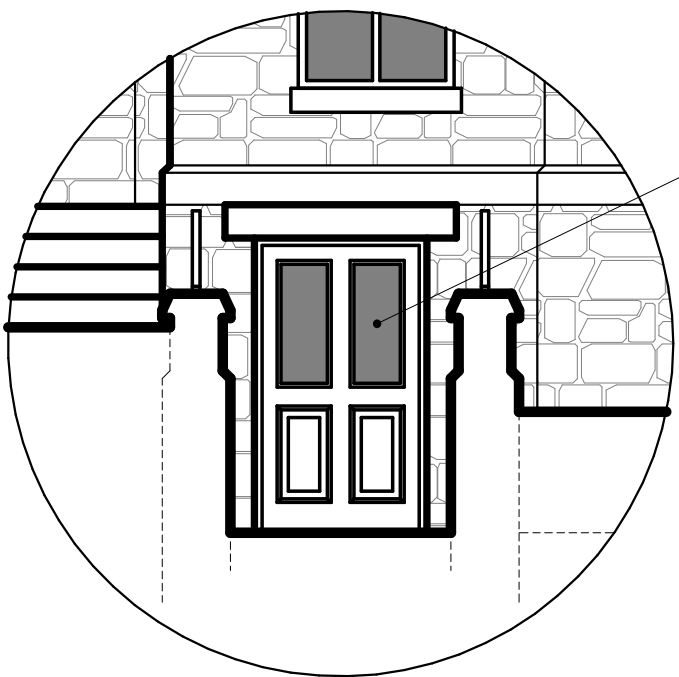

new composite door to former window opening

Door Elevation
1:50

Scale 1:100
0m 5m 10m

Scale 1:50
0m 5m

Rev	Date	Drawn	Description
			ctd architects © 2024 - This drawing is copyright. - All dimensions to be checked on site before proceeding. - Contractor must notify the architect of any discrepancies before proceeding. - Contractor to check/adjust dimensions of new work to suit existing conditions. Do not assume existing structure or details are plumb, square or level. - All drawings to be read in conjunction with all other consultants drawings and specs.
ctd architects Client Mr. Weetman			Clerk Bank House Clerk Bank LEEK Staffordshire ST13 5HE t: 01538 373477 f: 01538 386503 e: info@ctdarchitects.co.uk w: www.ctdarchitects.co.uk
Project Proposed Alterations to Basement Plan Apartment 3, Lakeland Lodge, RUDYARD, Staffordshire, ST13 8PG Title Elevations 'as proposed'			Scale 1:100/50 Size A2 Drawn CgH Chkd KL Date 04/09/24 Status PLANNING Job No. 2433 Drawing No. AL06 Rev.