




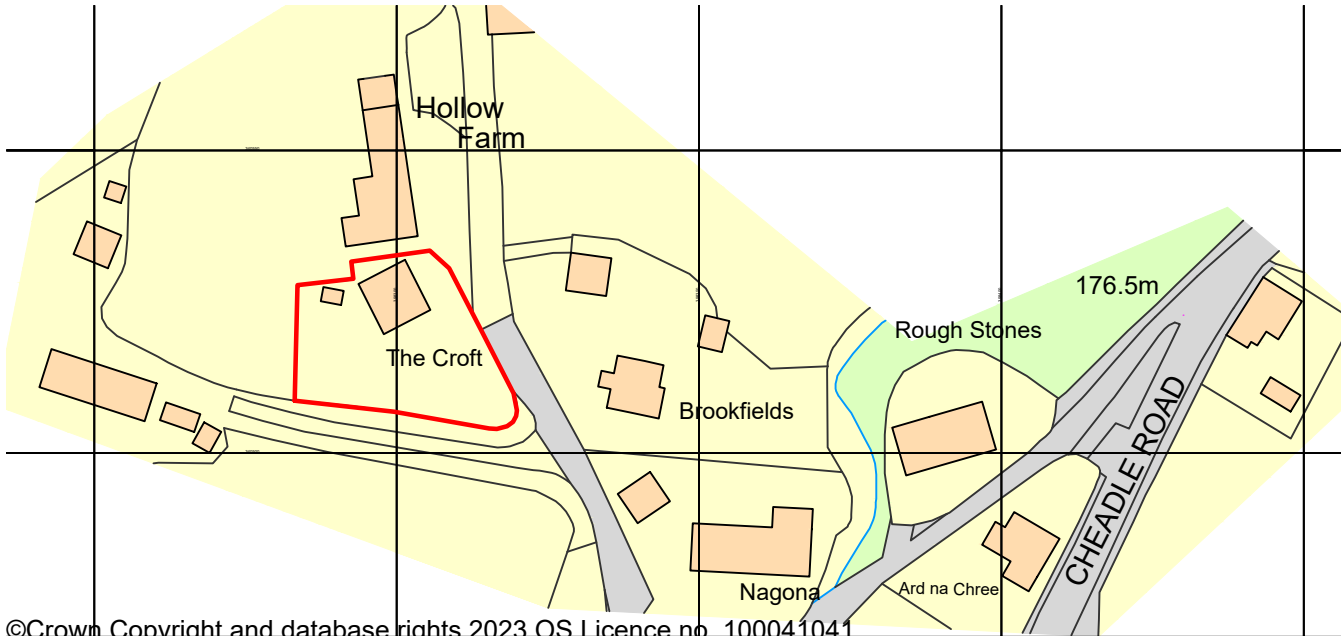


LOCATION PLAN
Scale 1:1250

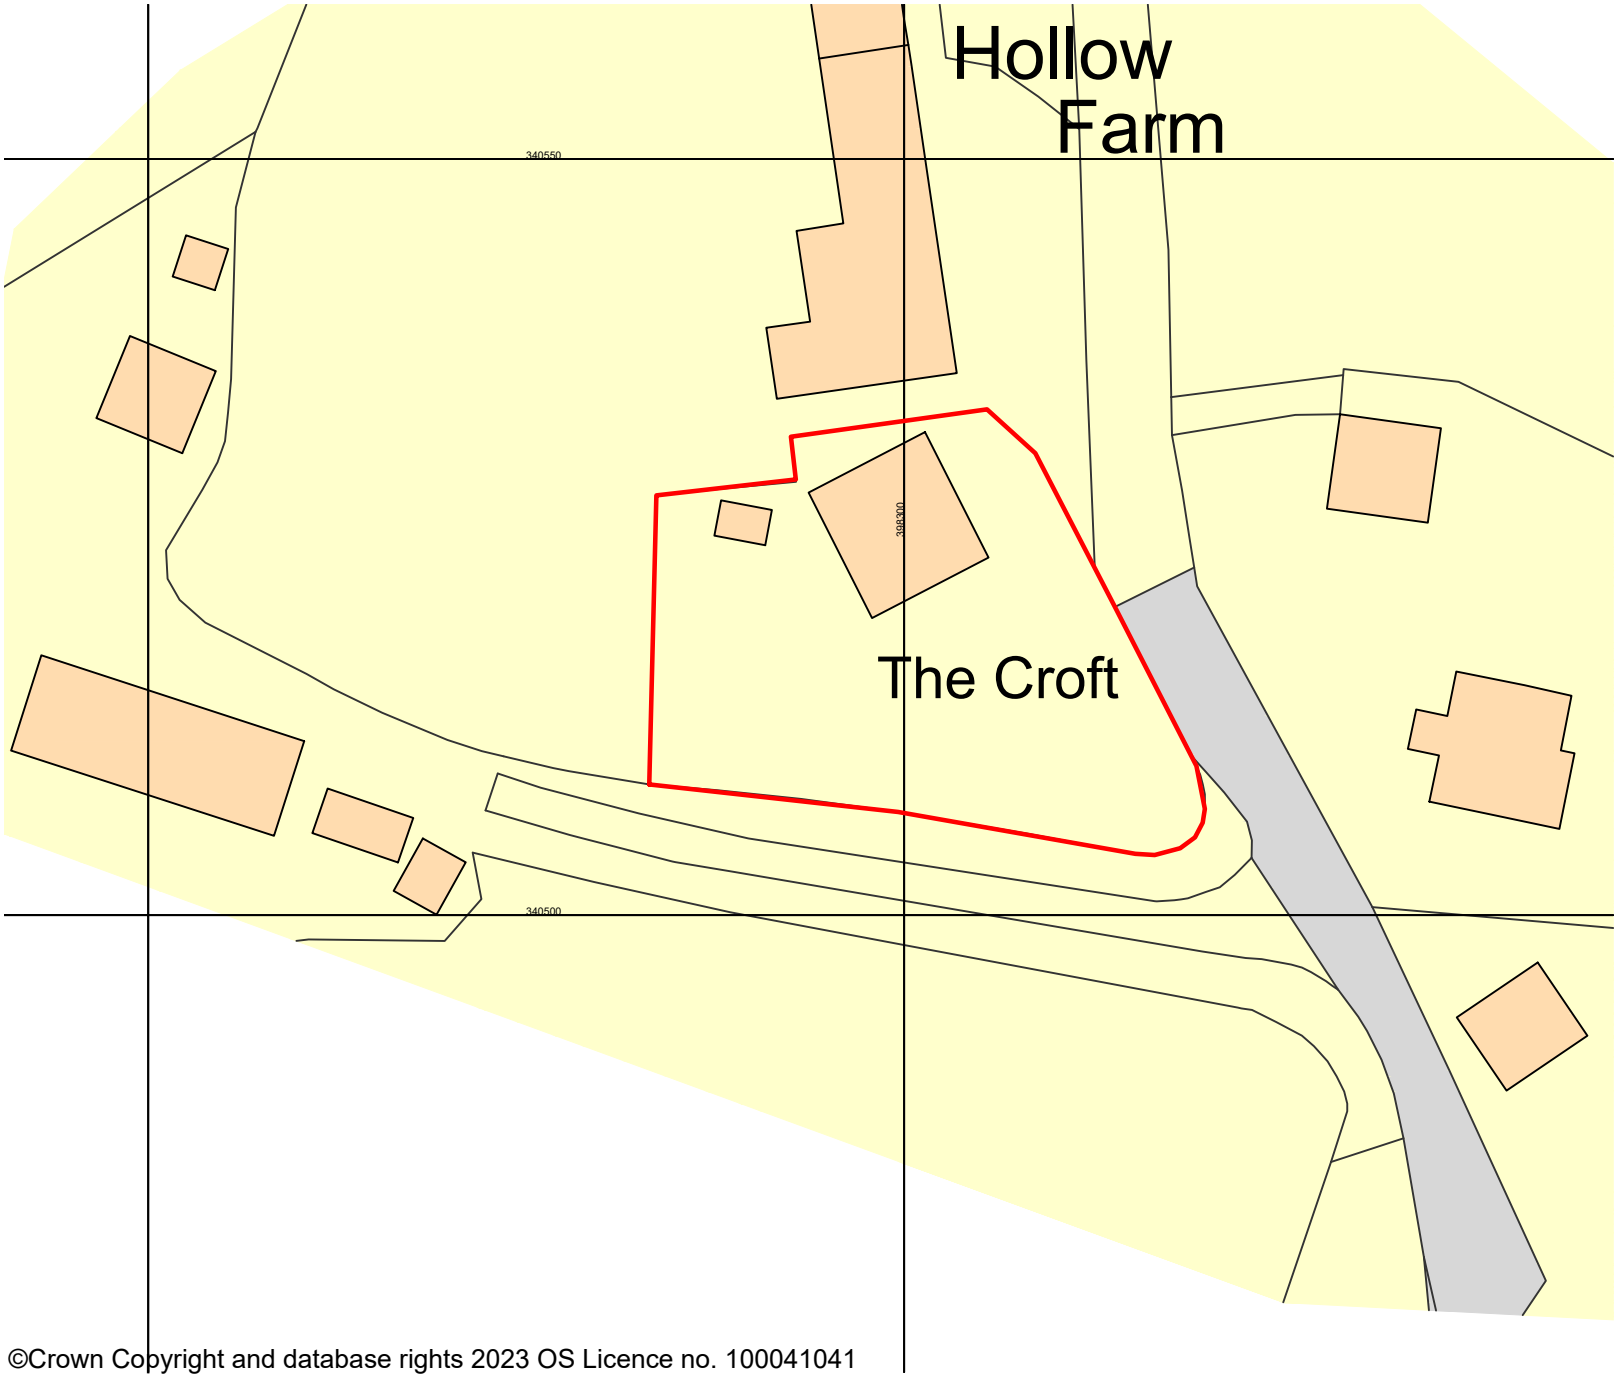

BLOCK PLAN
Scale 1:500

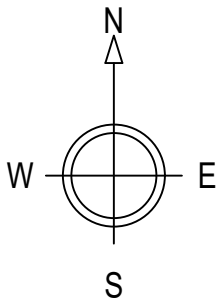

1:1250

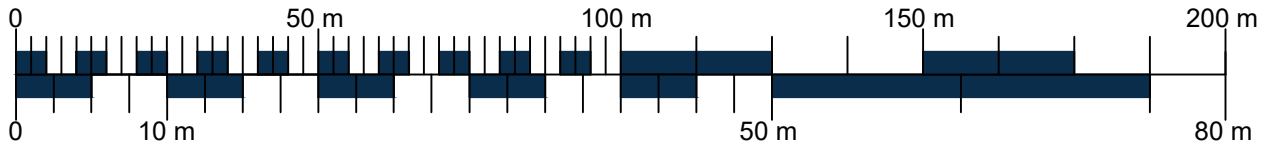

1:500



- NOTES:
1. Use written dimensions only. All dimensions to be checked on site and any discrepancies reported to ACORUS immediately. If in doubt ask.
 2. Where relevant, significant hazards have been identified on the drawing. Hazards which should be obvious to a competent contractor or unforeseeable have not been identified.
 3. This drawing remains the exclusive property of ACORUS.

© ACORUS Rural Property Services Ltd.

Rev	Date	Description	Dwn	Chk
Rev.	Date.	Amendment.	Drawn.	Checked.
PROJECT				
BEECH				
THE CROFT				
BROOKSIDE, ST11 9RQ				
TITLE				
SITE PLAN				
SCALE				
AS SHOWN @A3	DATE	DRAWN BY	CHECKED BY	
	07/24	CF	AA	
JOB NO.		DRAWING NO.	REVISION	
BTC/AA24/01		100_01		



acorus

Planning. Design. Property.

acorus.co.uk