




Front Elevation

scale 1:100




Rear Elevation

scale 1:100

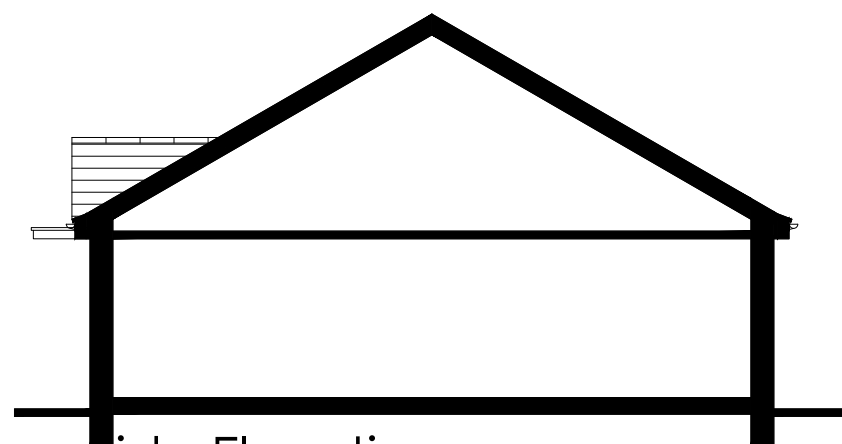


Side Elevation

scale 1:100

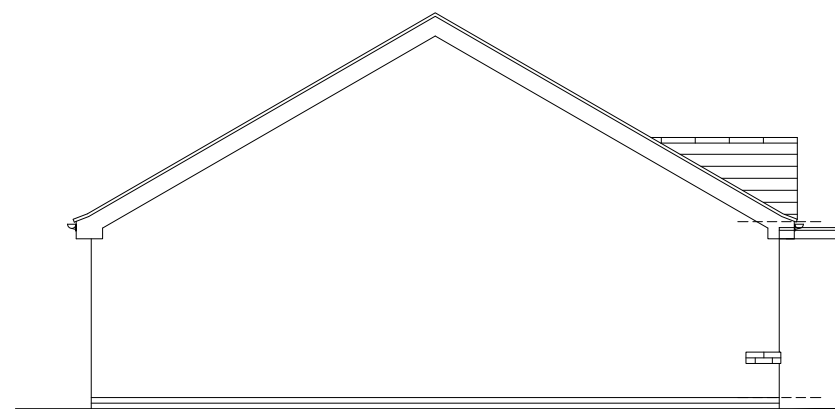

Side Elevation

scale 1:100

 

Persimmon

Project Title
The Wentwood - End
National Group Portfolio
Total Floor Area - 63.2m² [680sq.ft]

Drawing Title
Proposed Traditional Elevation - T009

Date
15.08.2022

Scale
1:100 @ A3


Drawn
GdD

Drawing Status
Planning


Dwg. Ref.
We_End_R25

Rev.
- T009

Rev.
-

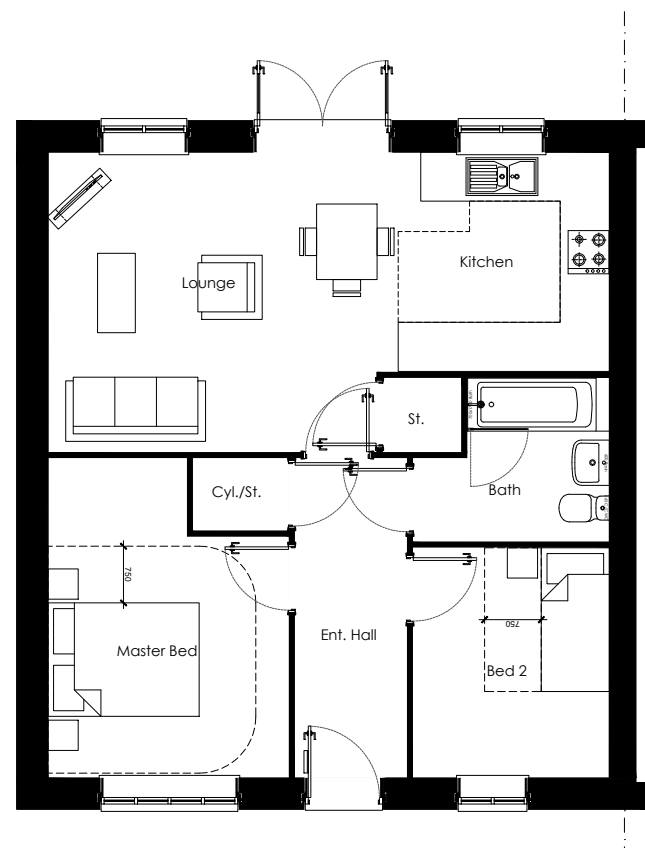

Ground Floor Plan
scale 1:100

 

s:\group_shared\group design\03_group house types\02_traditional\09_r25 house types\wentwood\rev00\00_working drawing\00_planning dwg\00_standard dwg\01_end\00_plans\wentwood_plans_end_r25_xref.dwg



Persimmon

Project Title
The Wentwood - End
National Group Portfolio
Total Floor Area - 63.2m² [680sq.ft]

Drawing Title
Proposed Plans

Date
15.08.2022

Scale
1:100 @ A3


Drawn
GdD

Drawing Status
Planning

Dwg. Ref.
We_End_R25

- 901

Rev.
-

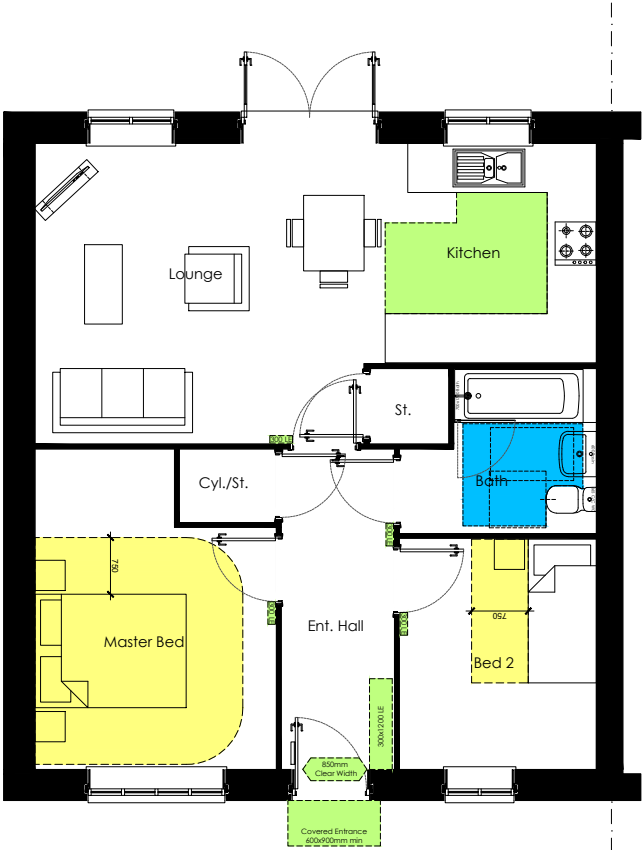

Ground Floor Plan
scale 1:100

Compliance Notes:

Credentials:

Regulation	Compliance
NDSS	Yes
M4(2)	Yes
M4(3)	No

Particulars:

Type:	1 Storey Dwelling
Bedrooms:	2 Bedroom (1 Double, 1 Single)
Storage allocation:	2.1m ²
Occupation:	3 Person

Gross Areas:	m ²	ft ²
Ground Floor	61.40m ²	660ft ²


Total	61.40m ²	660ft ²
-------	---------------------	--------------------

Nationally Described Space Standard [NDSS]

Description	Min Standards	Compliance
Criteria	2Bed 3Person	-
Min Gross Area	61m ²	Yes
Min Storage	2.0m ²	Yes

Manoeuvring and Activity Legend:

- Ground Floor Circulation Zone.
(Approved Document Part M4.2)
- First Floor Circulation Zone.
(Approved Document Part M4.2)
- Sanitary Activity Zone.
(Approved Document Part M4.2)

 

Project Title

The Wentwood - End
National Group Portfolio
Total Floor Area - 63.2m² [680sq.ft]

Drawing Title Compliance_Plans	Date 15.08.2022	Scale 1:100 @ A3	Drawn GdD
Drawing Status Planning	Dwg. Ref. We_End_R25	- 902	Rev. -