


ROBERT L FORD

private architectural practitioner and rural development consultant

PARKSIDE PARK ROAD LEEK STAFFORDSHIRE ST13 8JT

roblford@phonecoop.coop 01538 389290 / 07969 68 68 86

NORTH

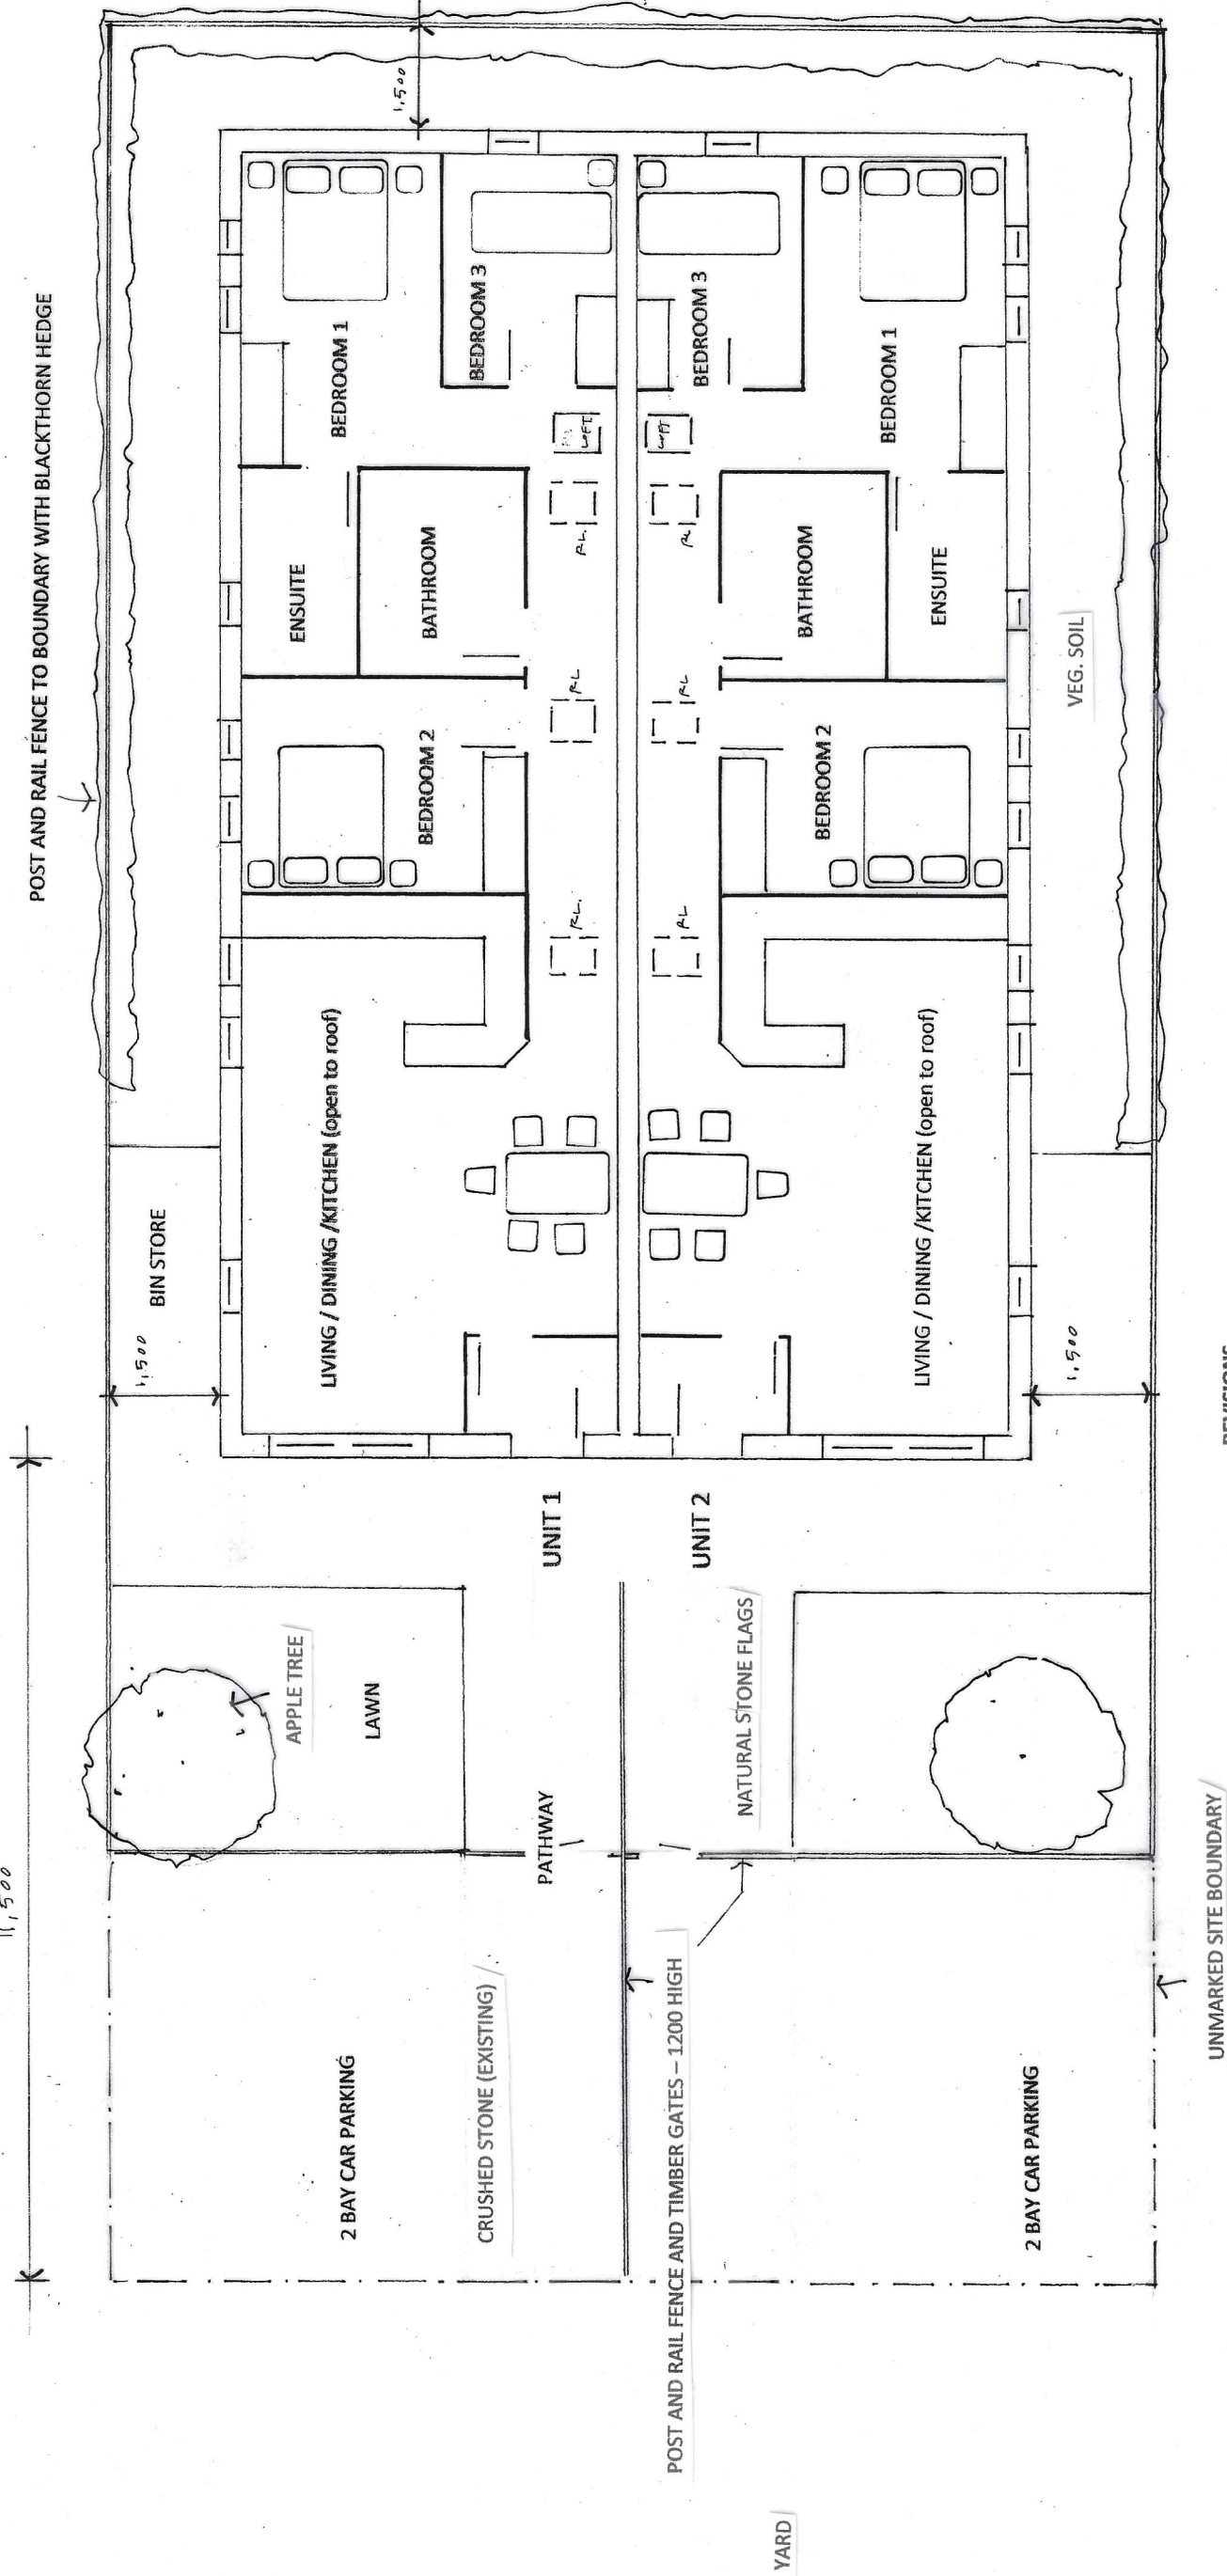

REVISIONS

A 10 2024 EXTERNAL SURFACES AND SITE BOUNDARY TREATMENT NOTES AND DIMENSIONS ADDED

DRAWING NO. WAB 05 FLOOR PLAN AS PROPOSED SCALE 1:100 AT A3

PROPOSED CONVERSION OF AN AGRICULTURAL BUILDING TO PROVIDE SHORT STAY RESIDENTIAL ACCOMMODATION AT WYLDE GOOSE FARM ASHBOURNE ROAD BRADNAP STAFFORDSHIRE

08 2024

1 METRE X 5 METRES AT 1:100 SCALE

--	--	--	--	--	--