


ROBERT L FORD

private architectural practitioner and rural development consultant

PARKSIDE PARK ROAD LEEK STAFFORDSHIRE ST13 8JT

roblford@phoncoop.coop 01538 389290 / 07969 68 68 86

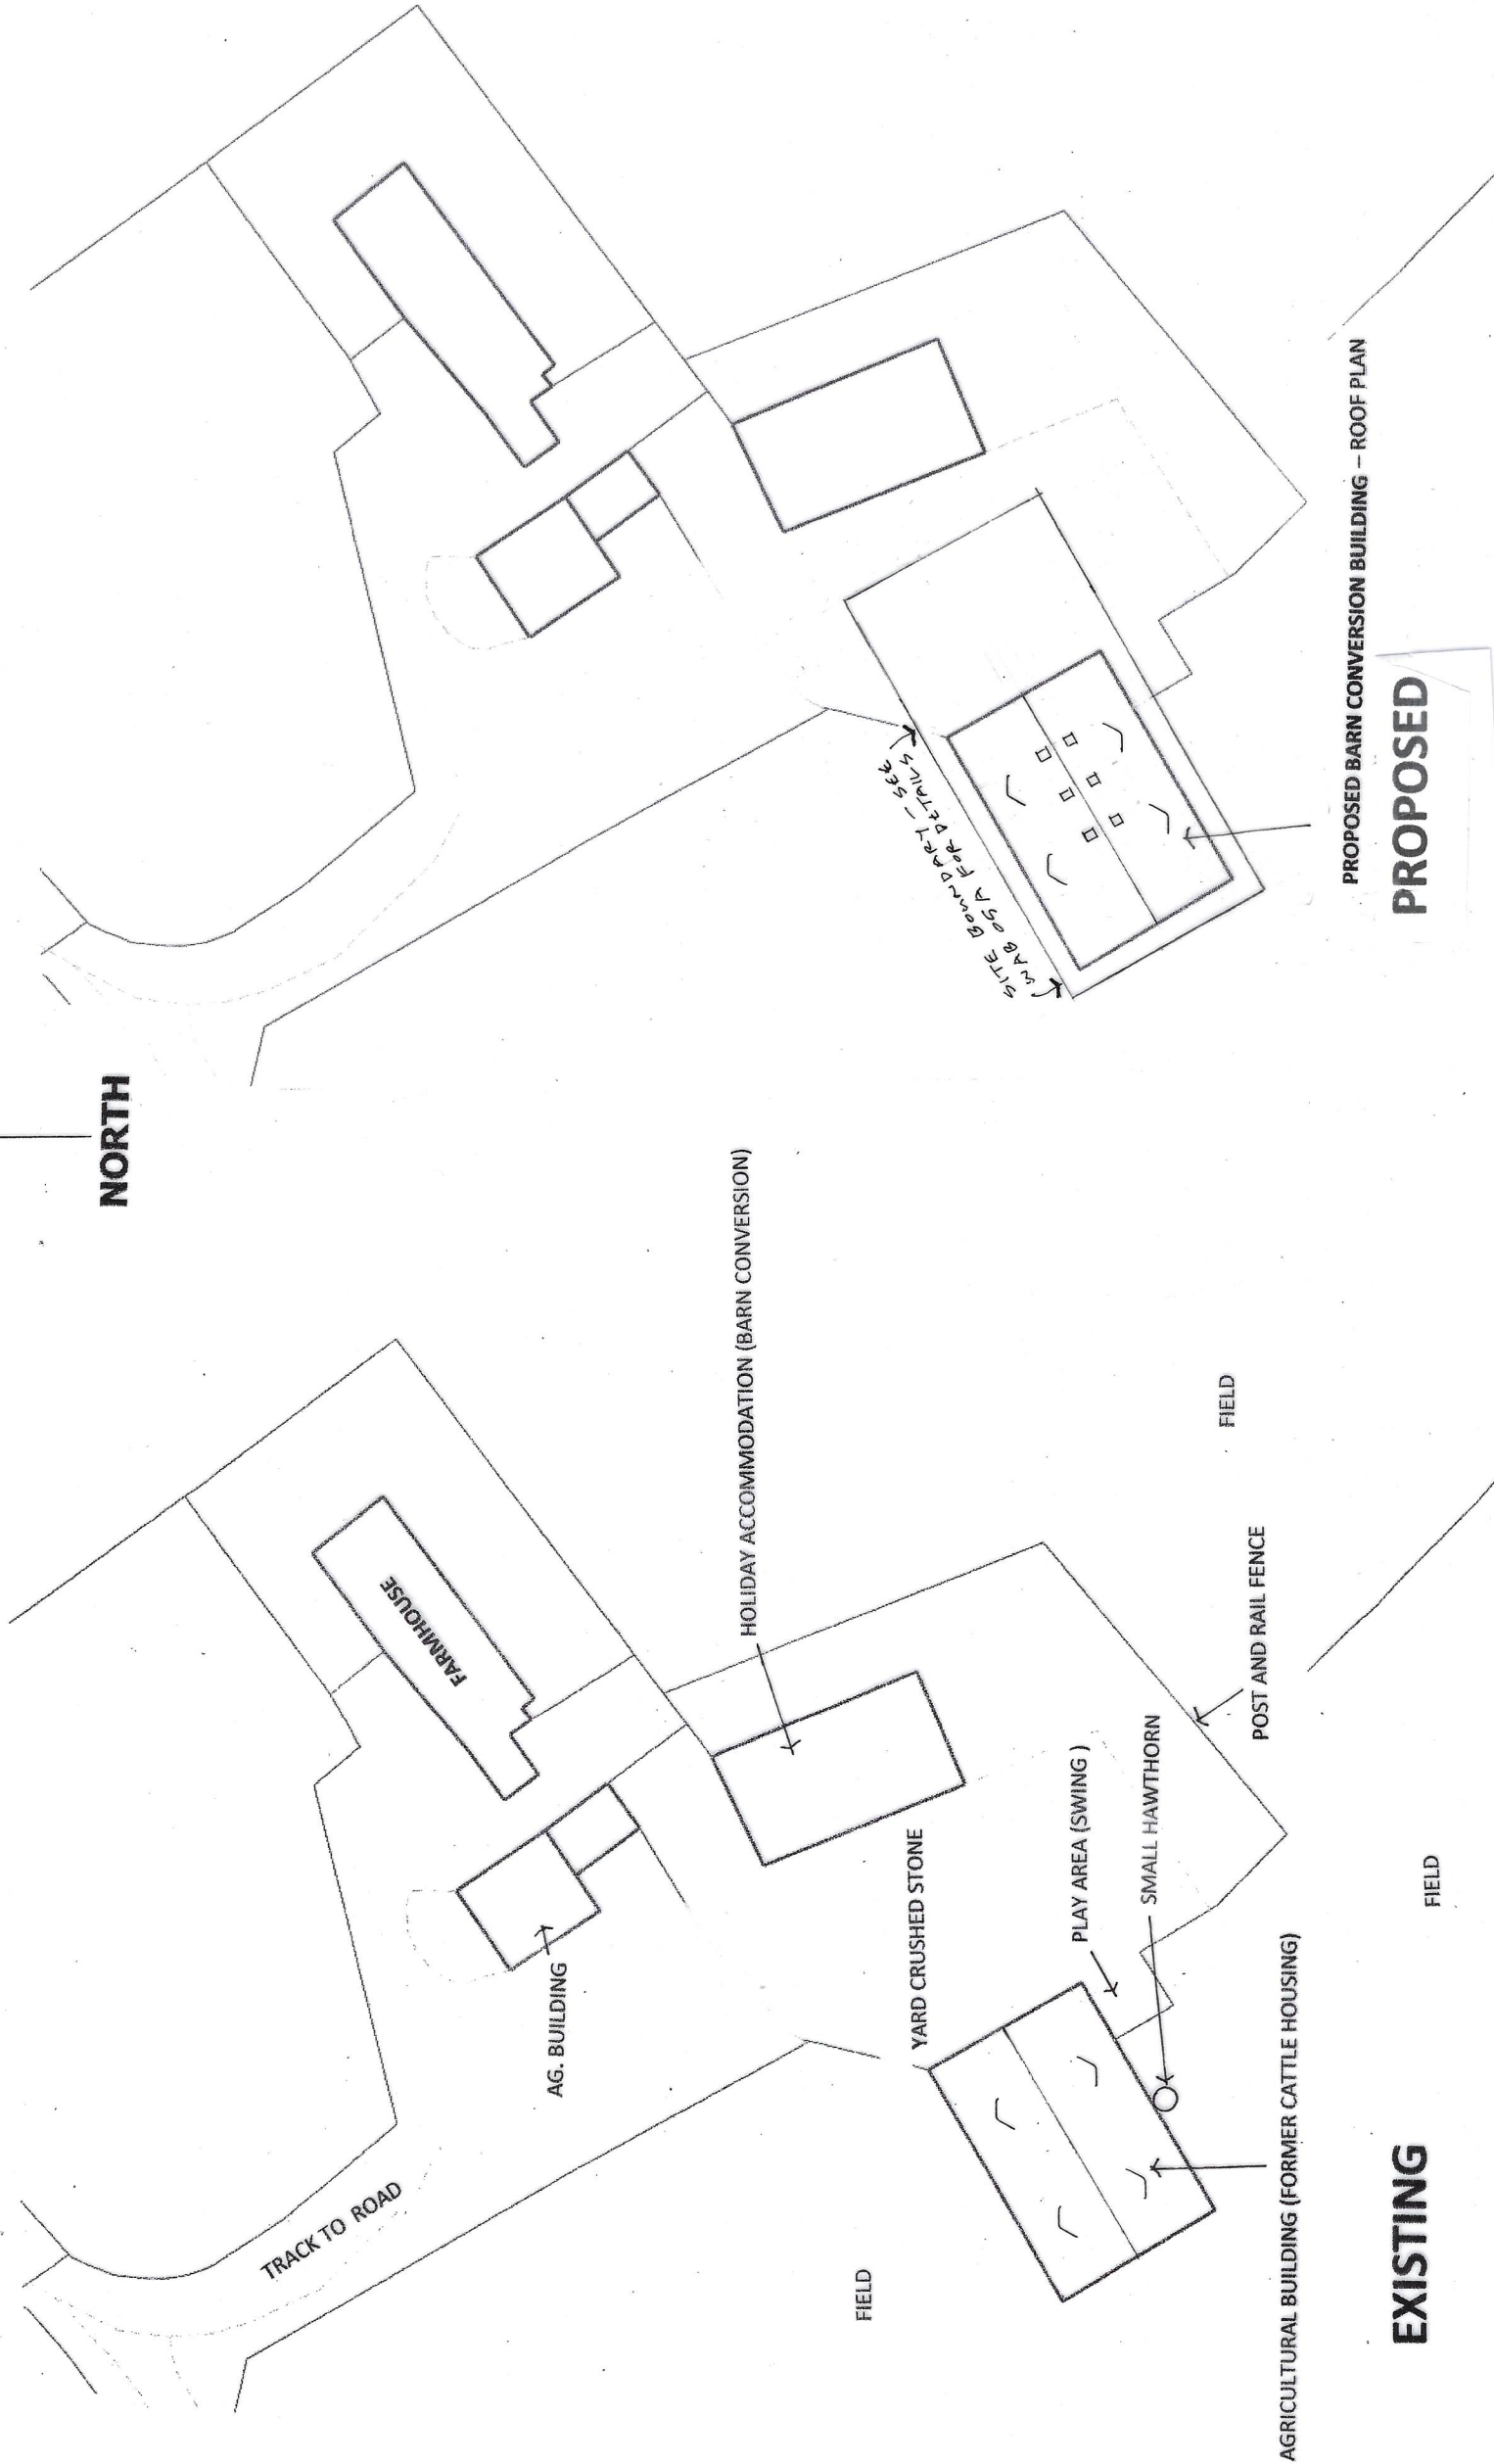

DRAWING NO. WAB 06 SITE PLANS SCALE 1:500 AT A3

PROPOSED CONVERSION OF AN AGRICULTURAL BUILDING TO PROVIDE SHORT STAY
RESIDENTIAL ACCOMMODATION AT WYLDE GOOSE FARM ASHBOURNE ROAD
BRADNAP STAFFORDSHIRE

10 2024