


Materials:

Walls:
Concrete panels up to 2.0m. Profiled steel cladding in Juniper Green up to eaves


Roof:
Profiled steel roof sheeting in Juniper Green to match cladding

Doors:
a- Security steel hinged personnel doors in Juniper Green


b- Galvanised steel roller shutter doors

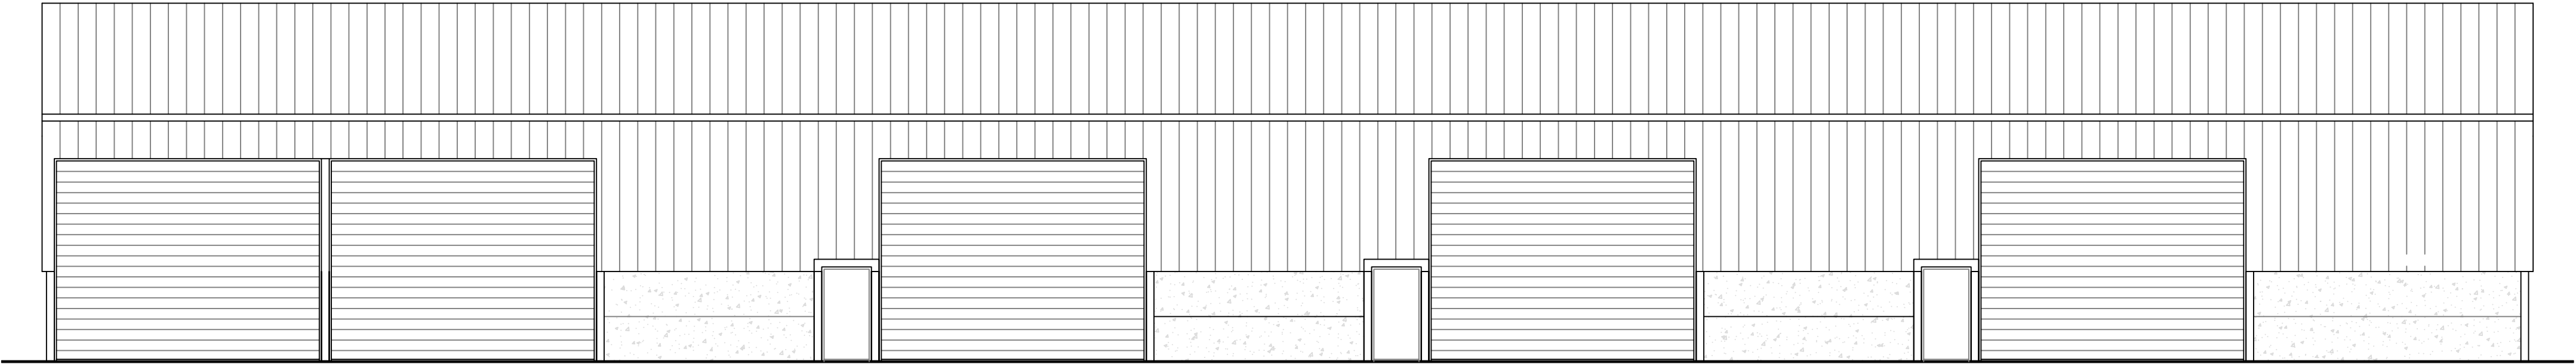


Front Elevation

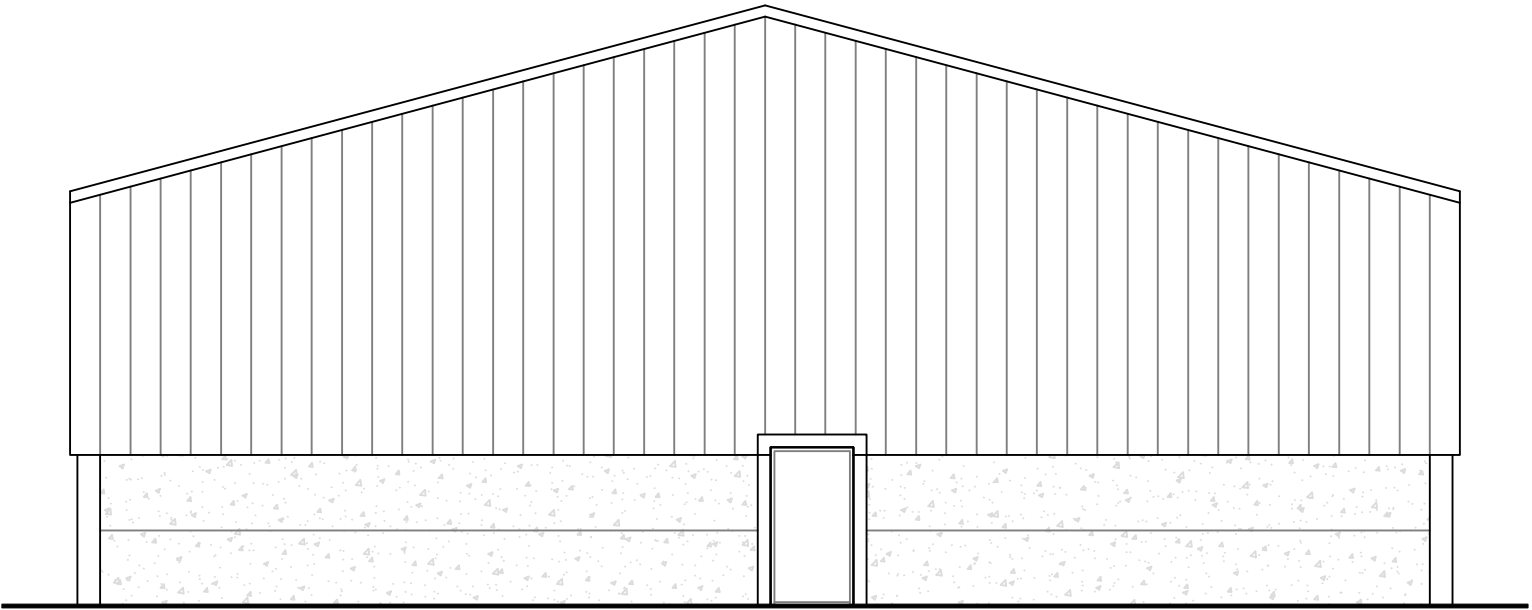


Side Elevation

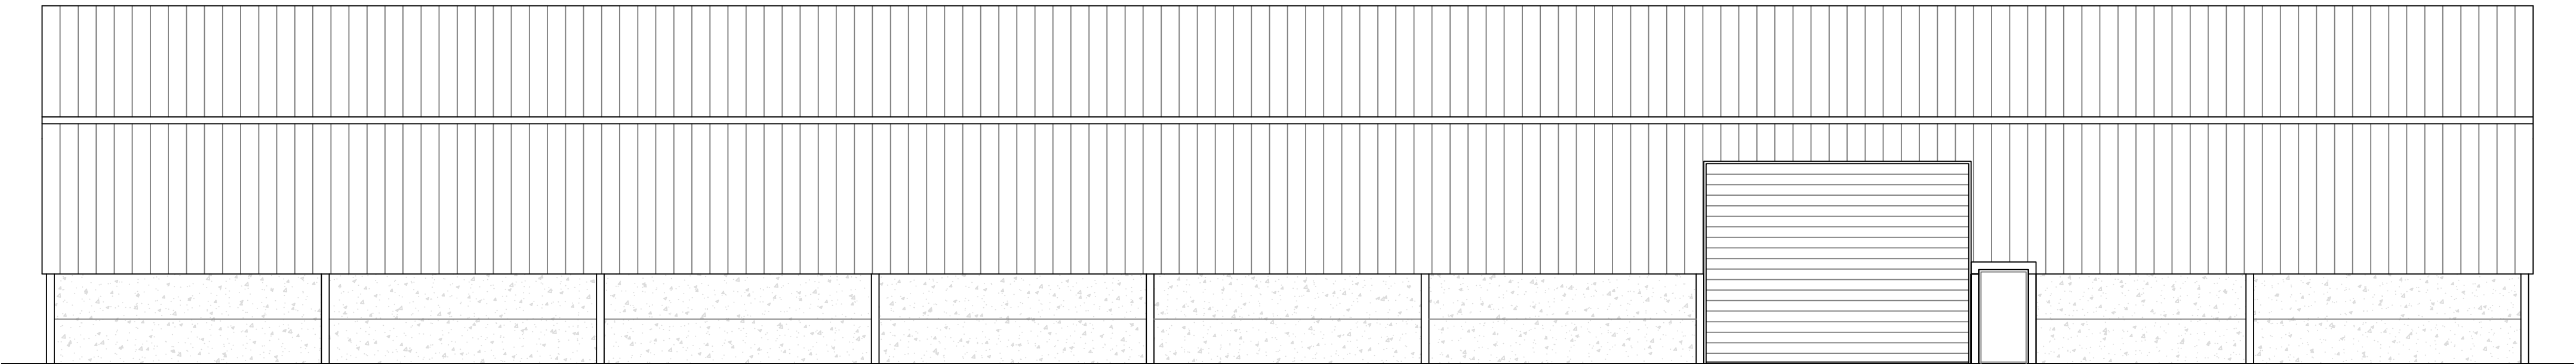


Rear Elevation

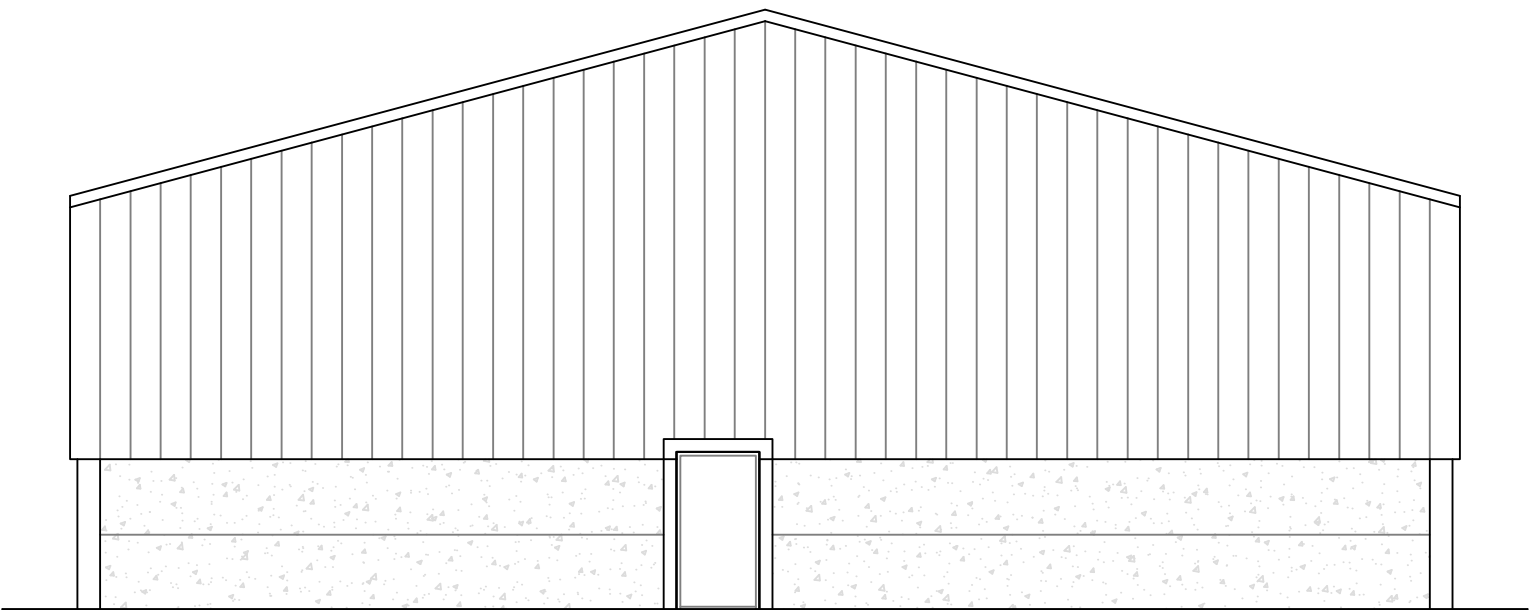

Side Elevation

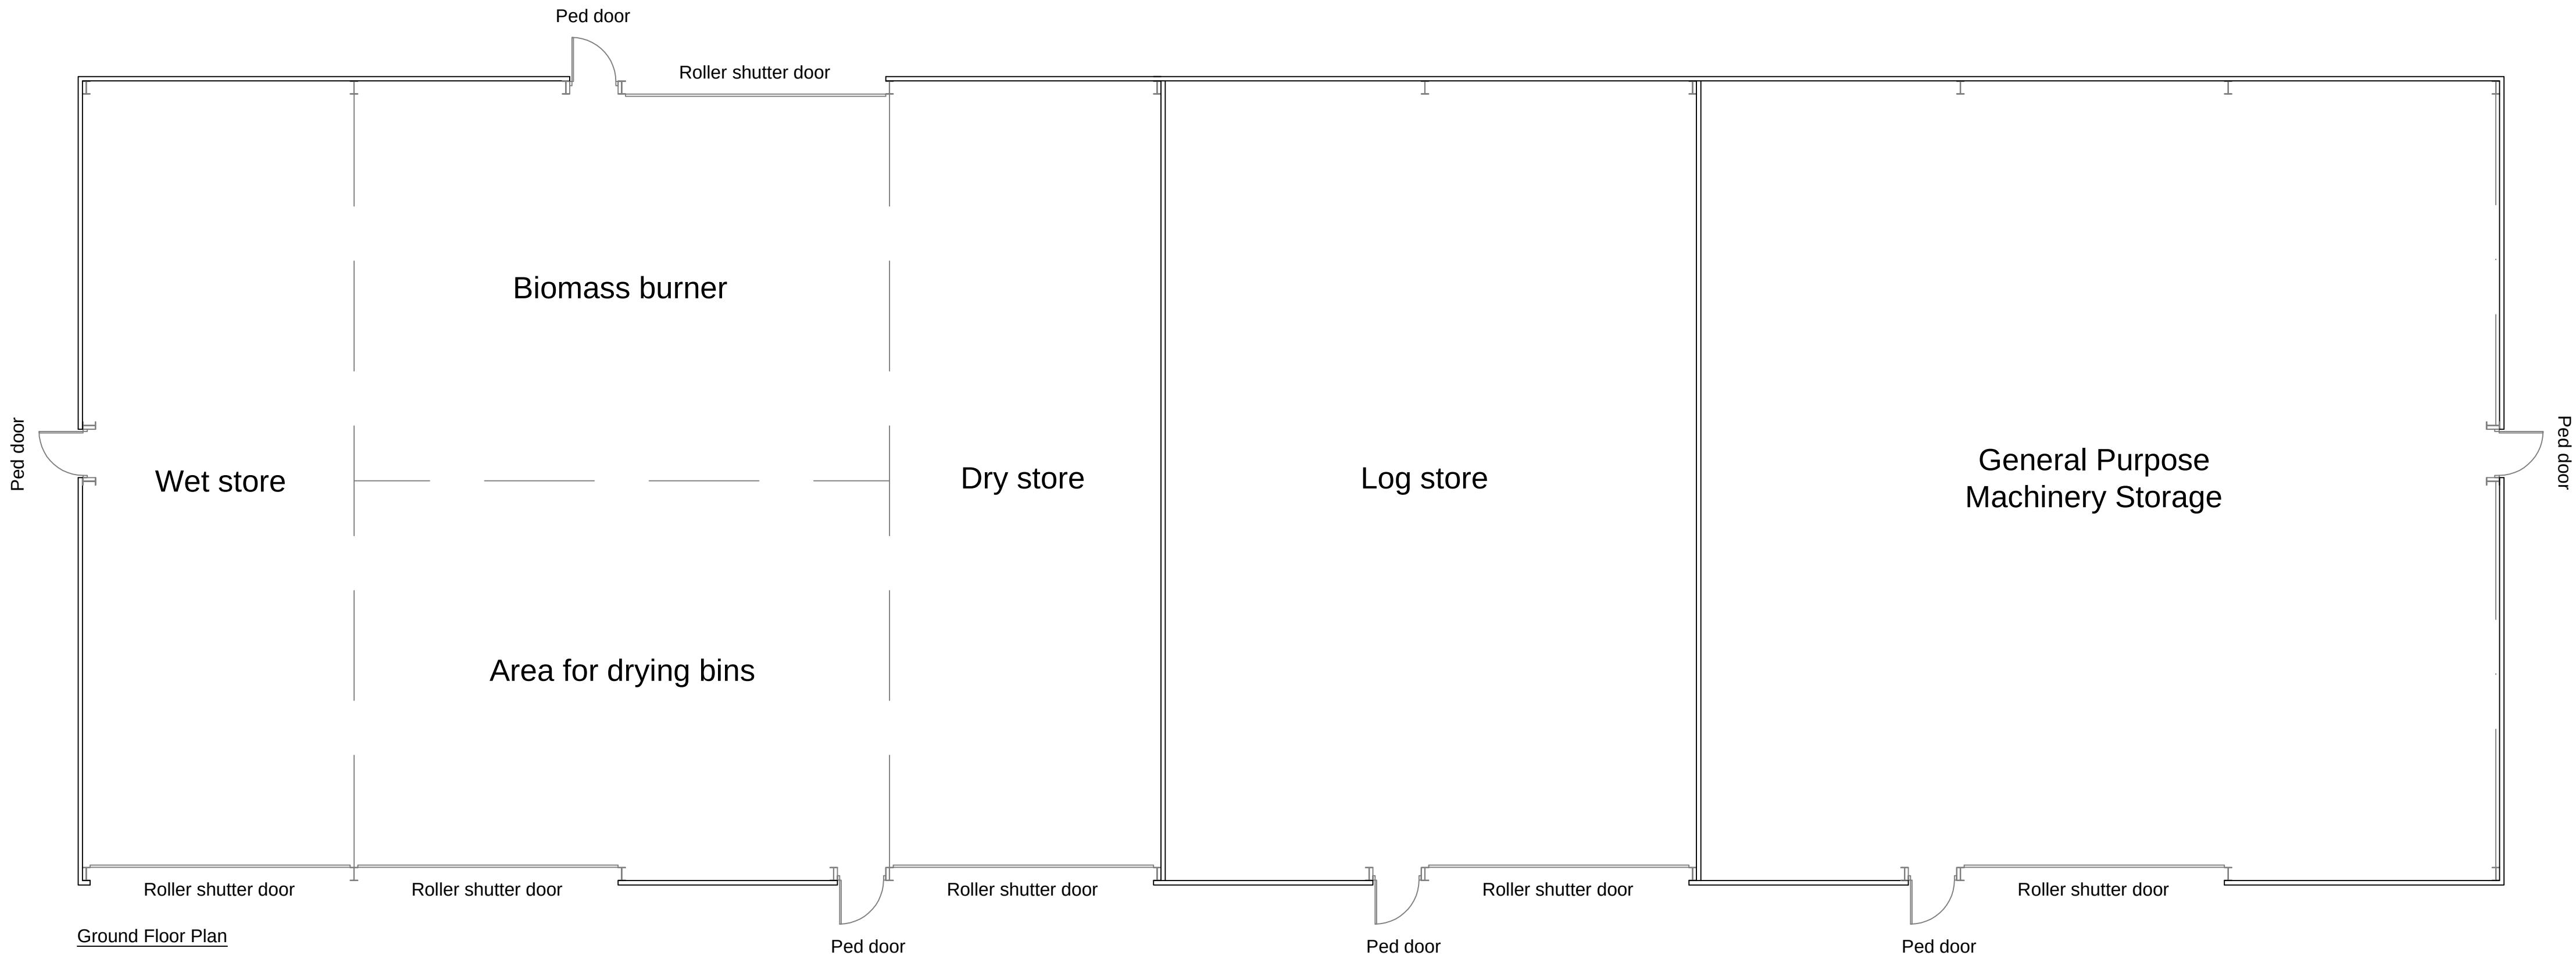

Ground Floor Plan

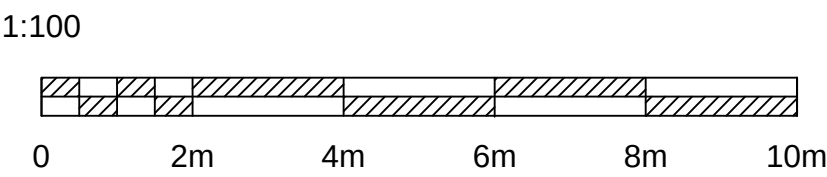

Client:
Broad Oak Properties

Application:
PNFB Resubmission

Drawing title:
Proposed Plans

Scale:
1:100 @ A1

Drawing number:
1536/J240193/003.1

Date:
9 October 2024

Drawn by:
SK



WHARFE
RURAL PLANNING
Sapling Home Farm, Ullard Hall Lane, Lower
Peover, Knutsford, Cheshire WA16 9PJ
T : 0 1 5 6 5 7 4 6 9 1 0
E: info@wharferuralplanning.co.uk
W: www.wharferuralplanning.co.uk