


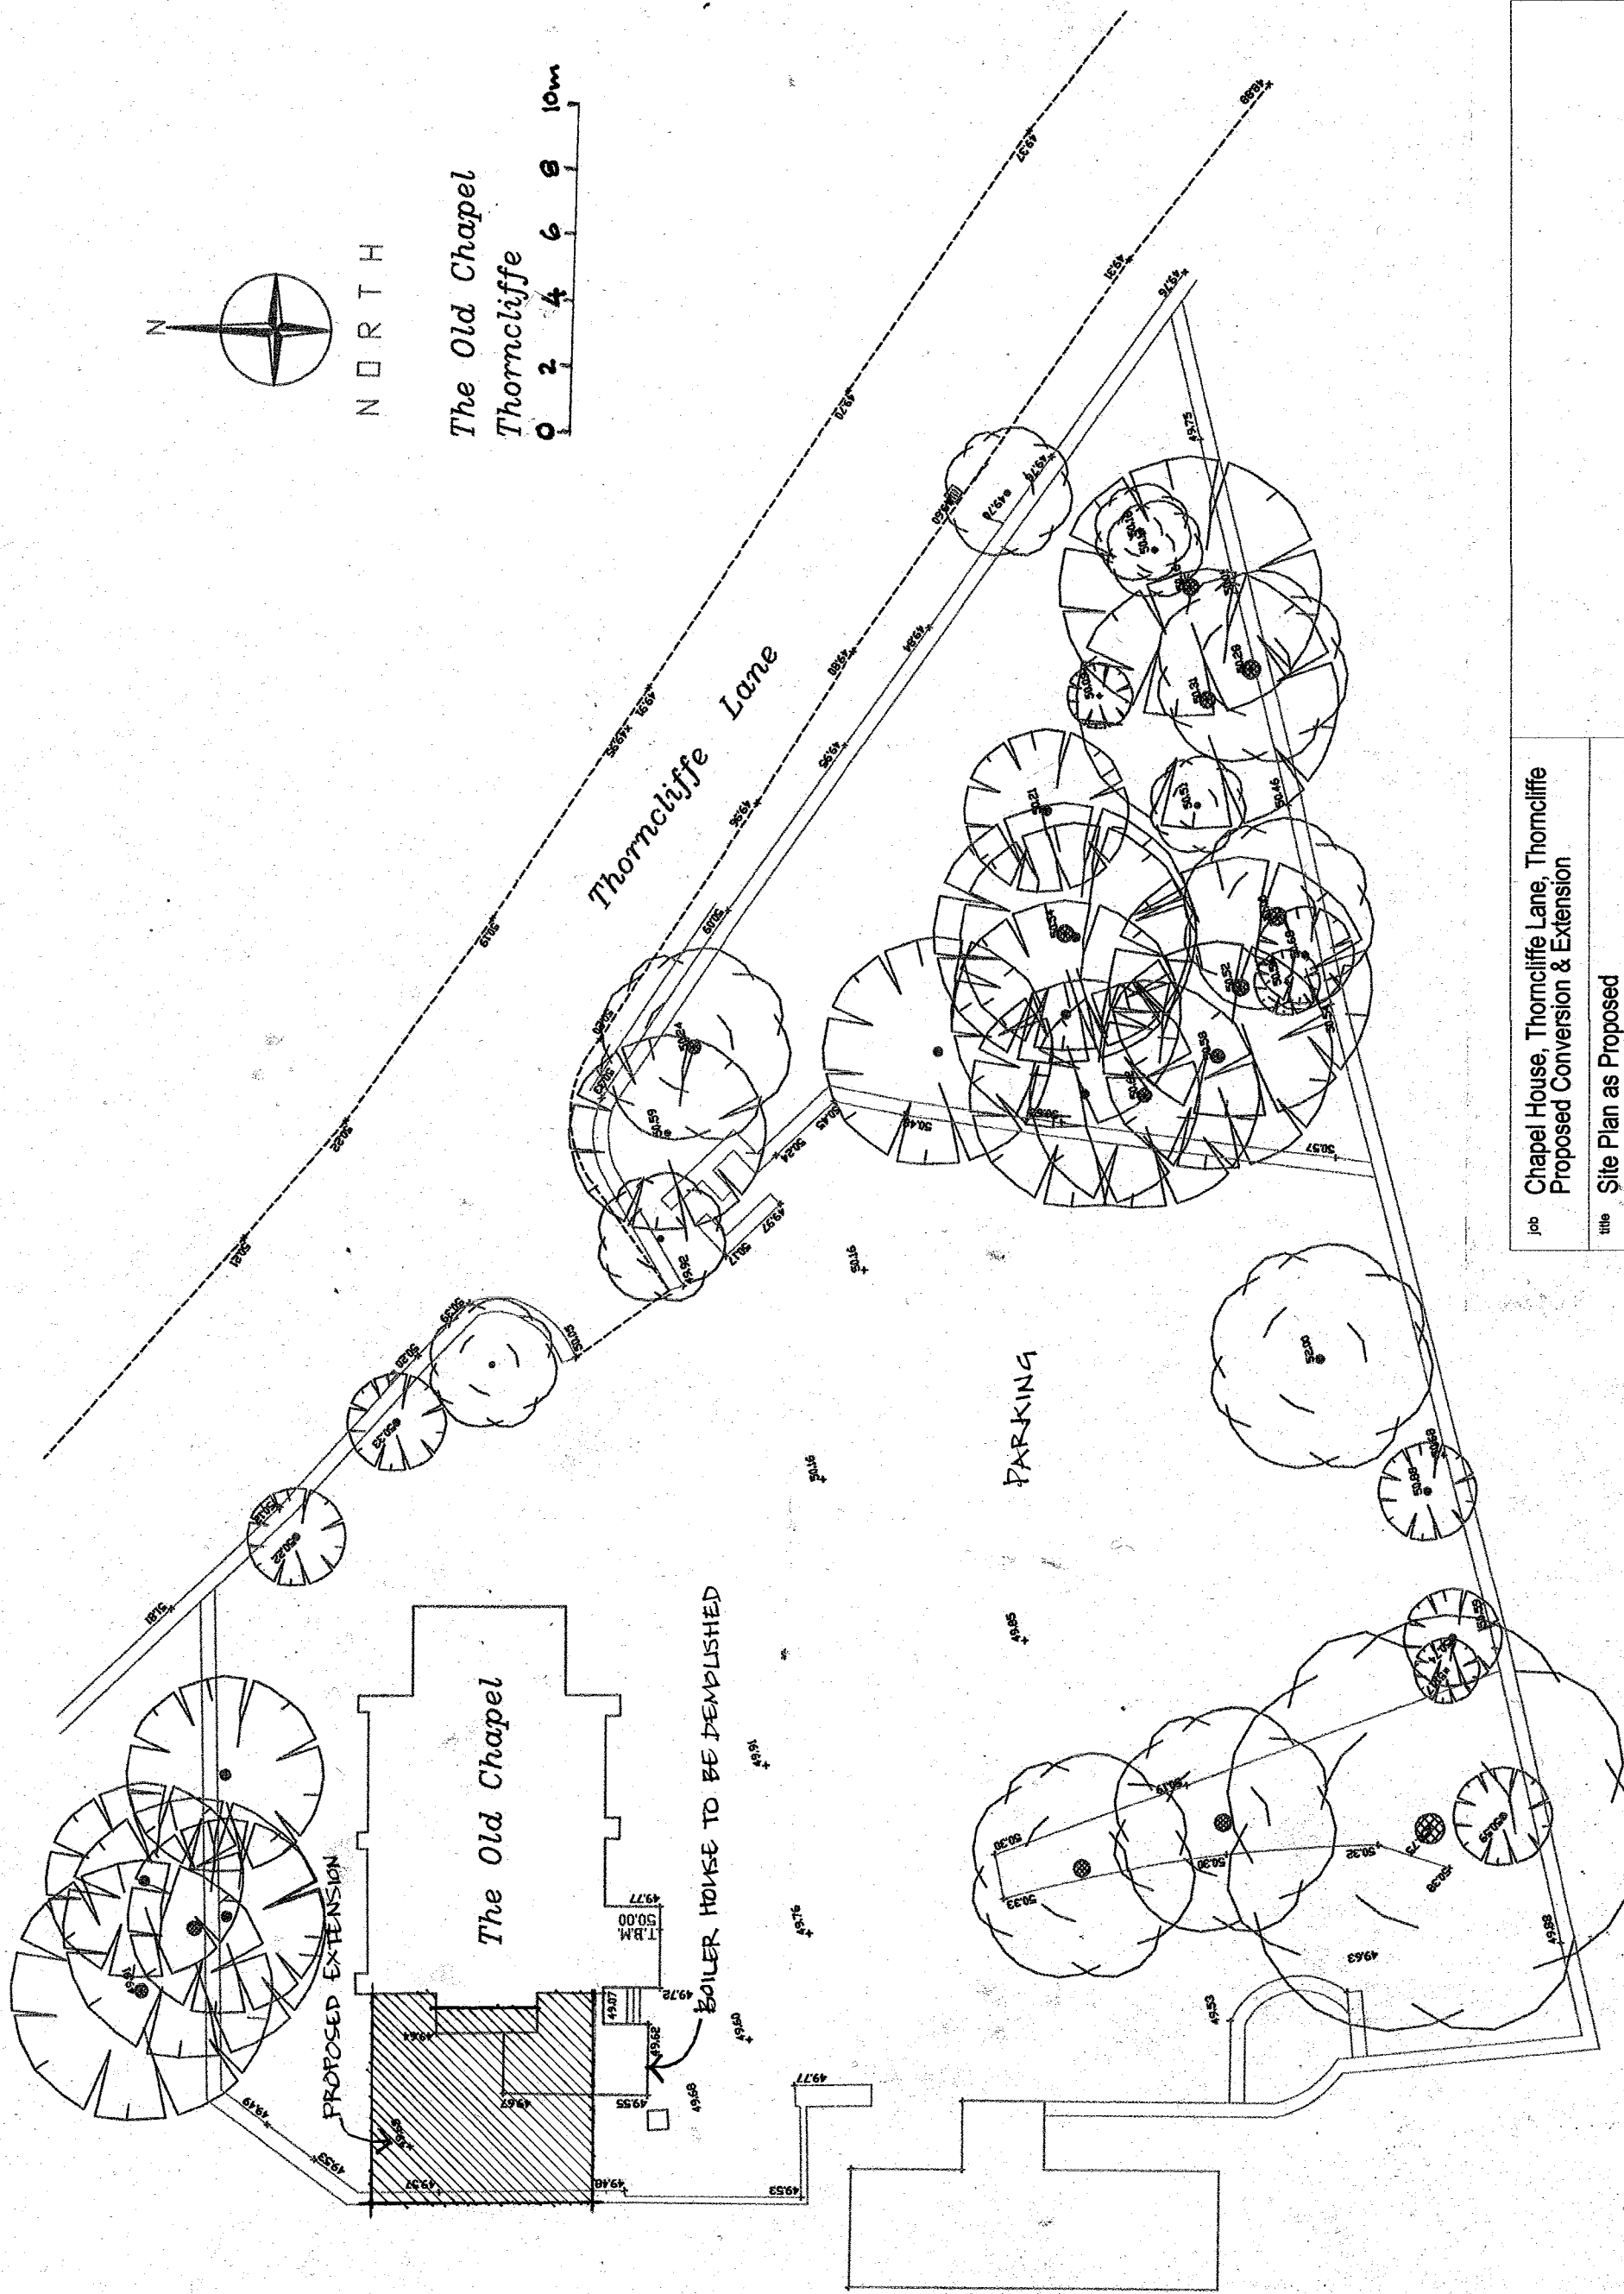

*The Old Chapel
Thorncliffe*



job	Chapel House, Thorncliffe Lane, Thorncliffe Proposed Conversion & Extension		
title	Site Plan as Proposed		
date	scale	dwg. no.	rev.
25.09.24	1/200 @ A3	CH-23	.