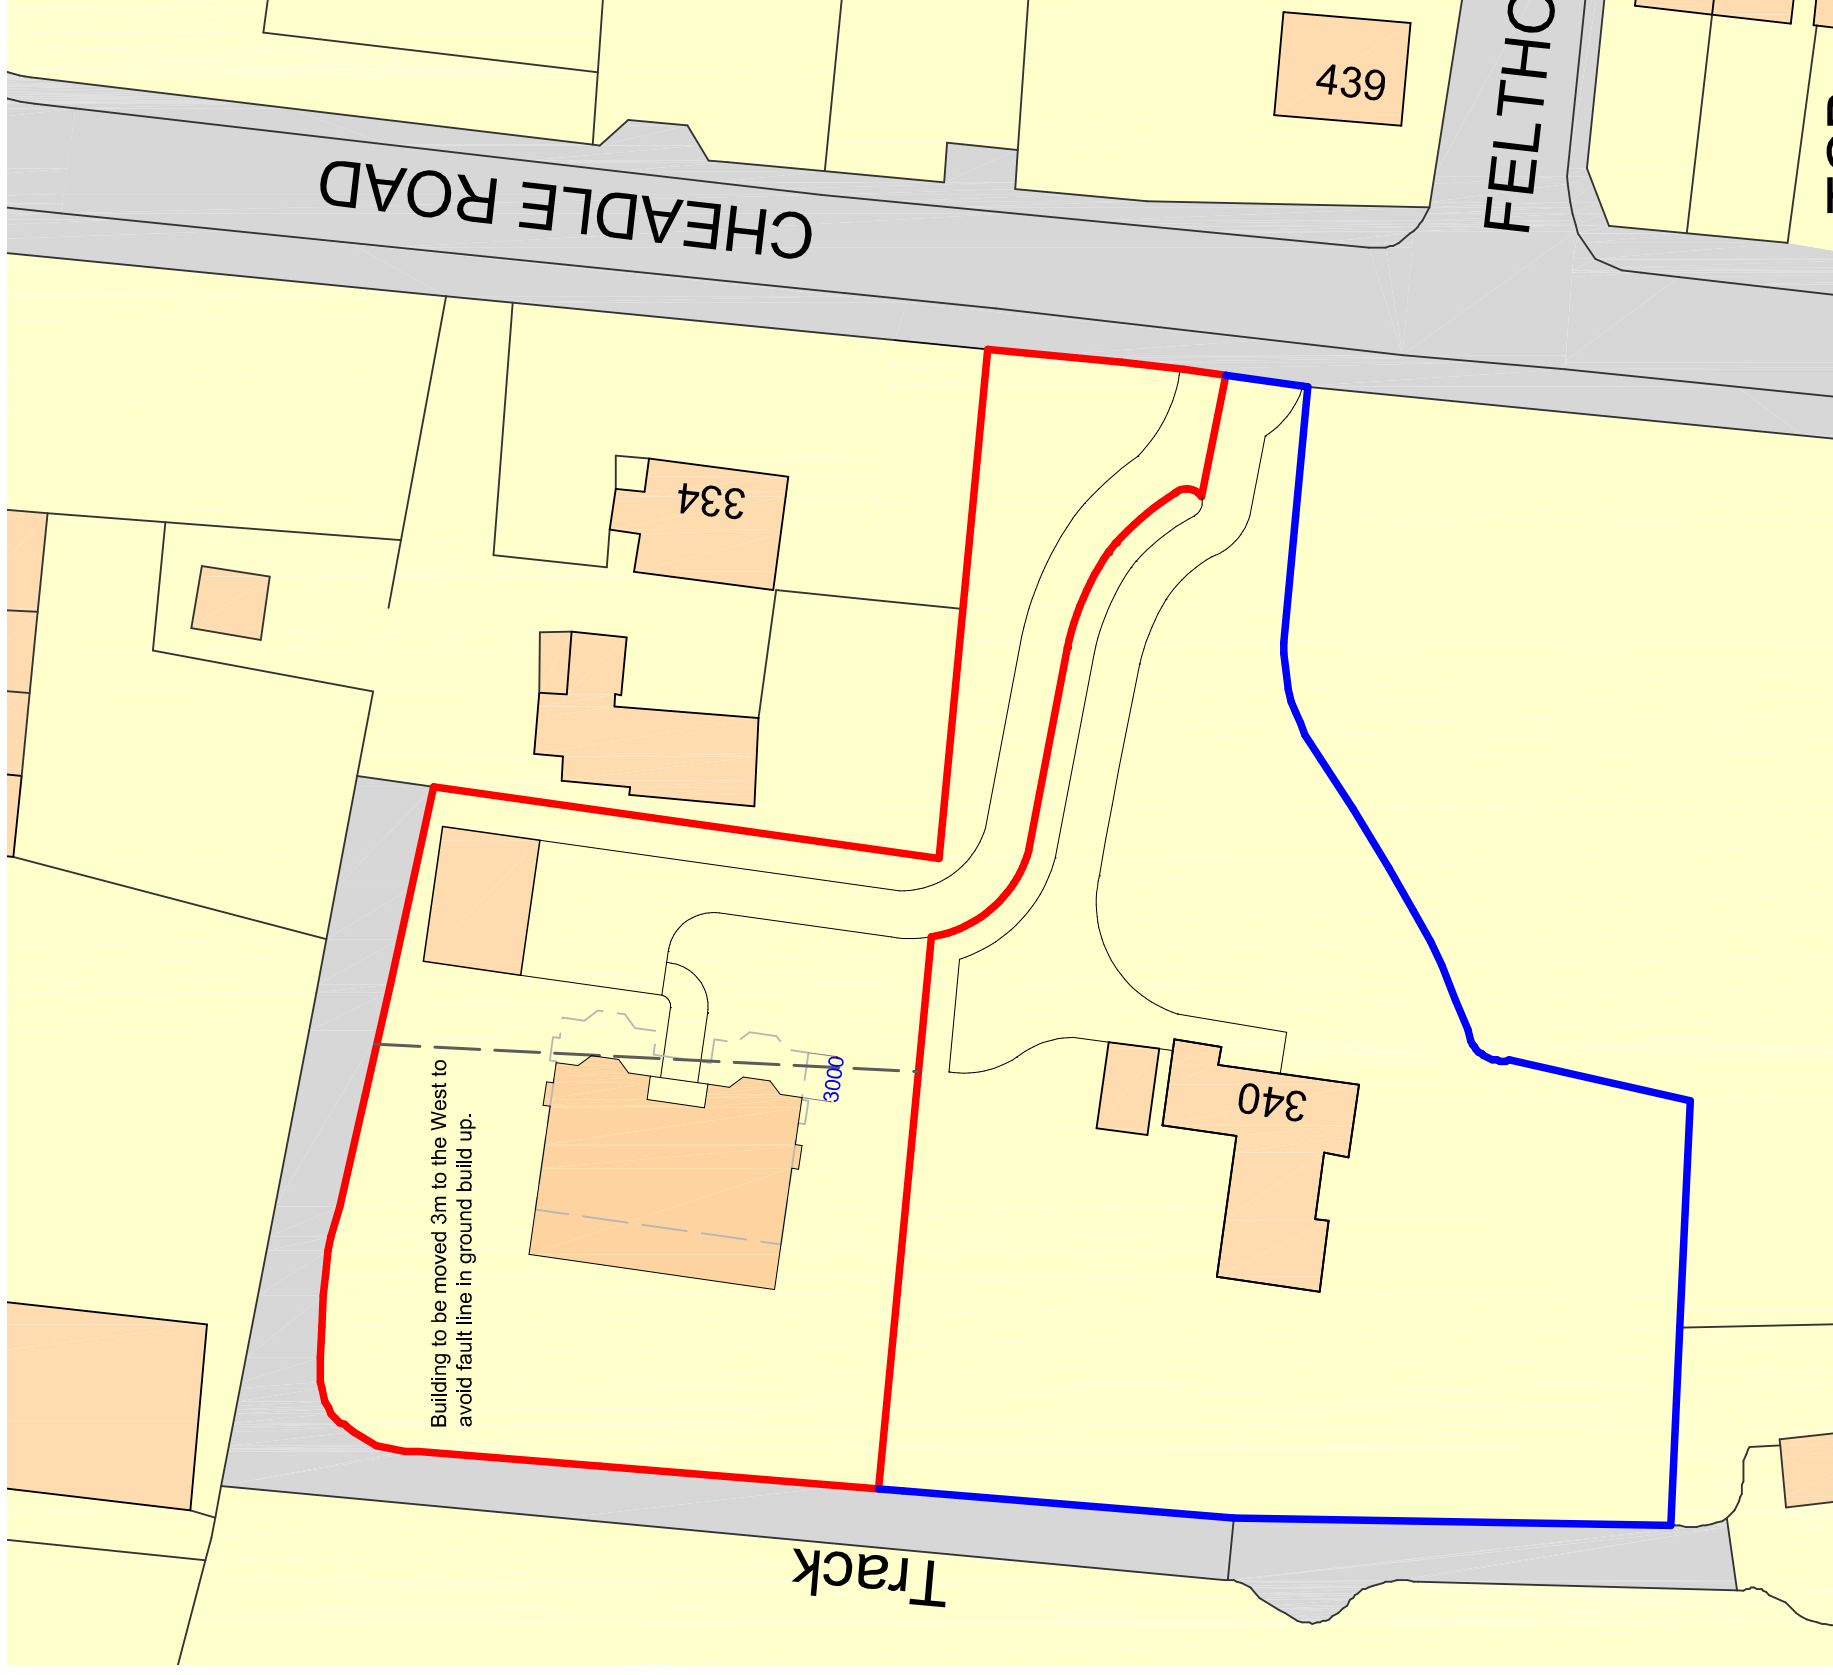


**DBD Architectural
Consultancy Ltd ©2024**

1. Copyright is vested with DBD Architectural Consultancy Ltd.
2. All dimensions to be checked on site before proceeding.
3. Contractor to check/adjust dimensions of new work to suit existing conditions.
Do not assume existing structure or details are plumb, square or level.
4. Contractor must notify the architect of any discrepancies before proceeding.
5. All drawings to be read in conjunction with all other consultants drawings and specs.

[illegible]

G Shirley
340 Cheadle Road
Cheddleton
ST13 7BW

Project
New dwelling adjacent to 340 Cheadle Road

Title	Proposed Site Plan			Sheet: Planning		Job No: 2234
				Size: A3	Date: 17.10.24	
				Scale: 1:500		
				Drawing Number:		PL 06

