



Rev.	Drawn	Comments	Date
------	-------	----------	------

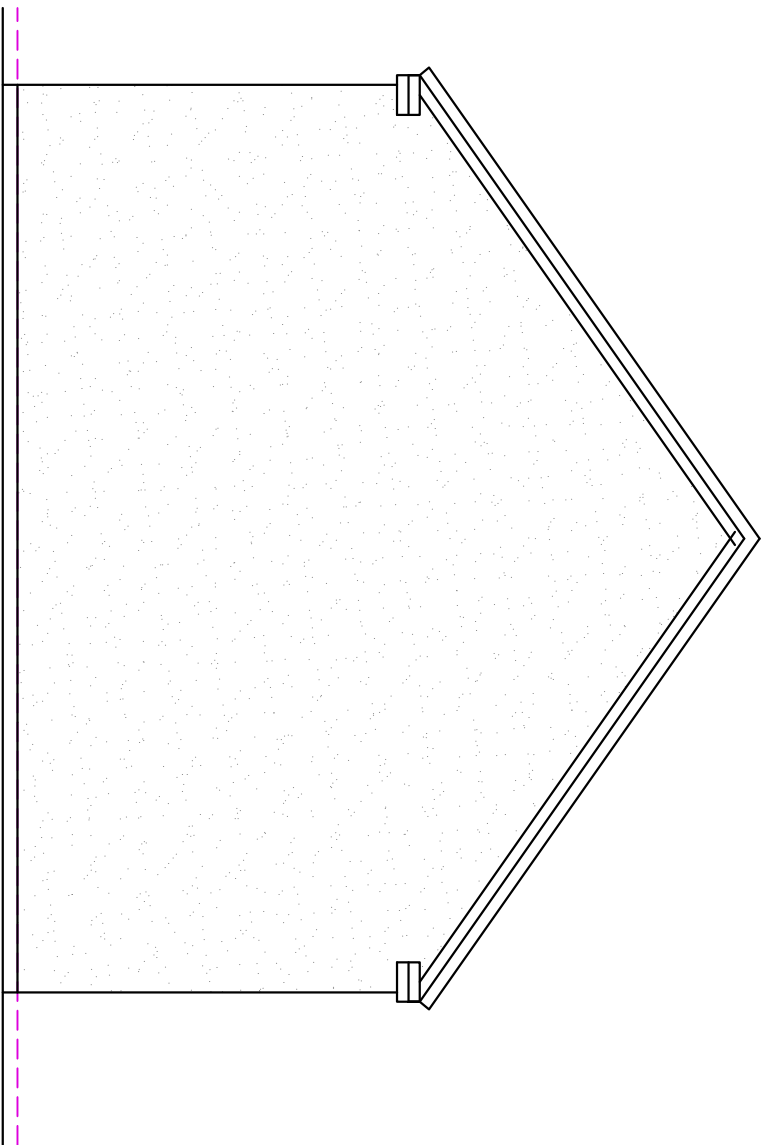

SIDE ELEVATION 1:50

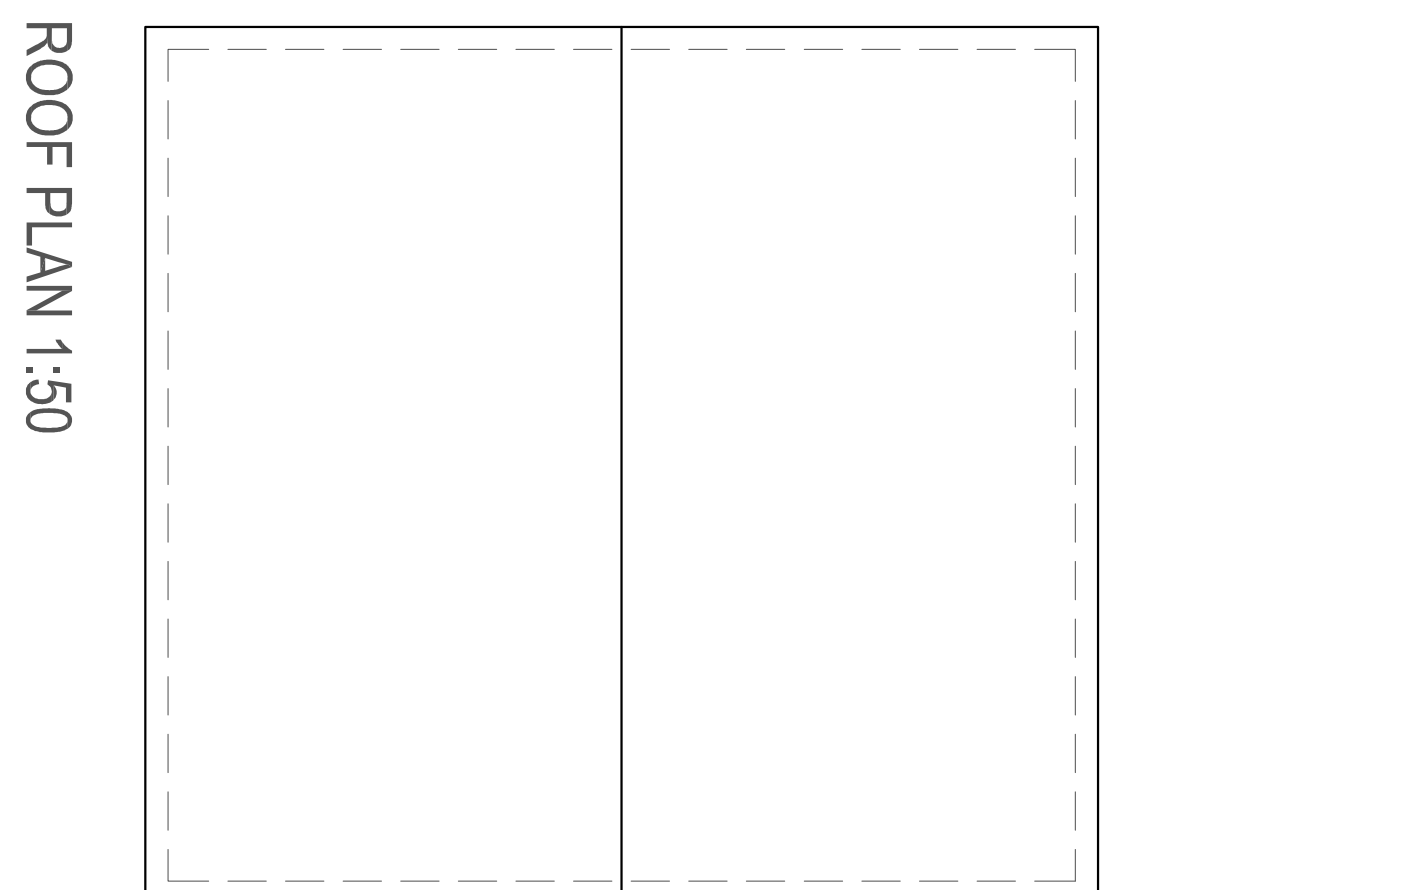

ROOF PLAN 1:50



SITE LAYOUT PLAN 1:2000

W: www.hcarchitects.co.uk

Mr A Williams

Holme Lea, Lower Tean ST10 4LH

Plans and Elevations as Proposed

SCHEME

Date SEP 1 2024

Scale @A1 AS NOTED

Project No	Drawing No
------------	------------

01419 AL(0)01

Rev