


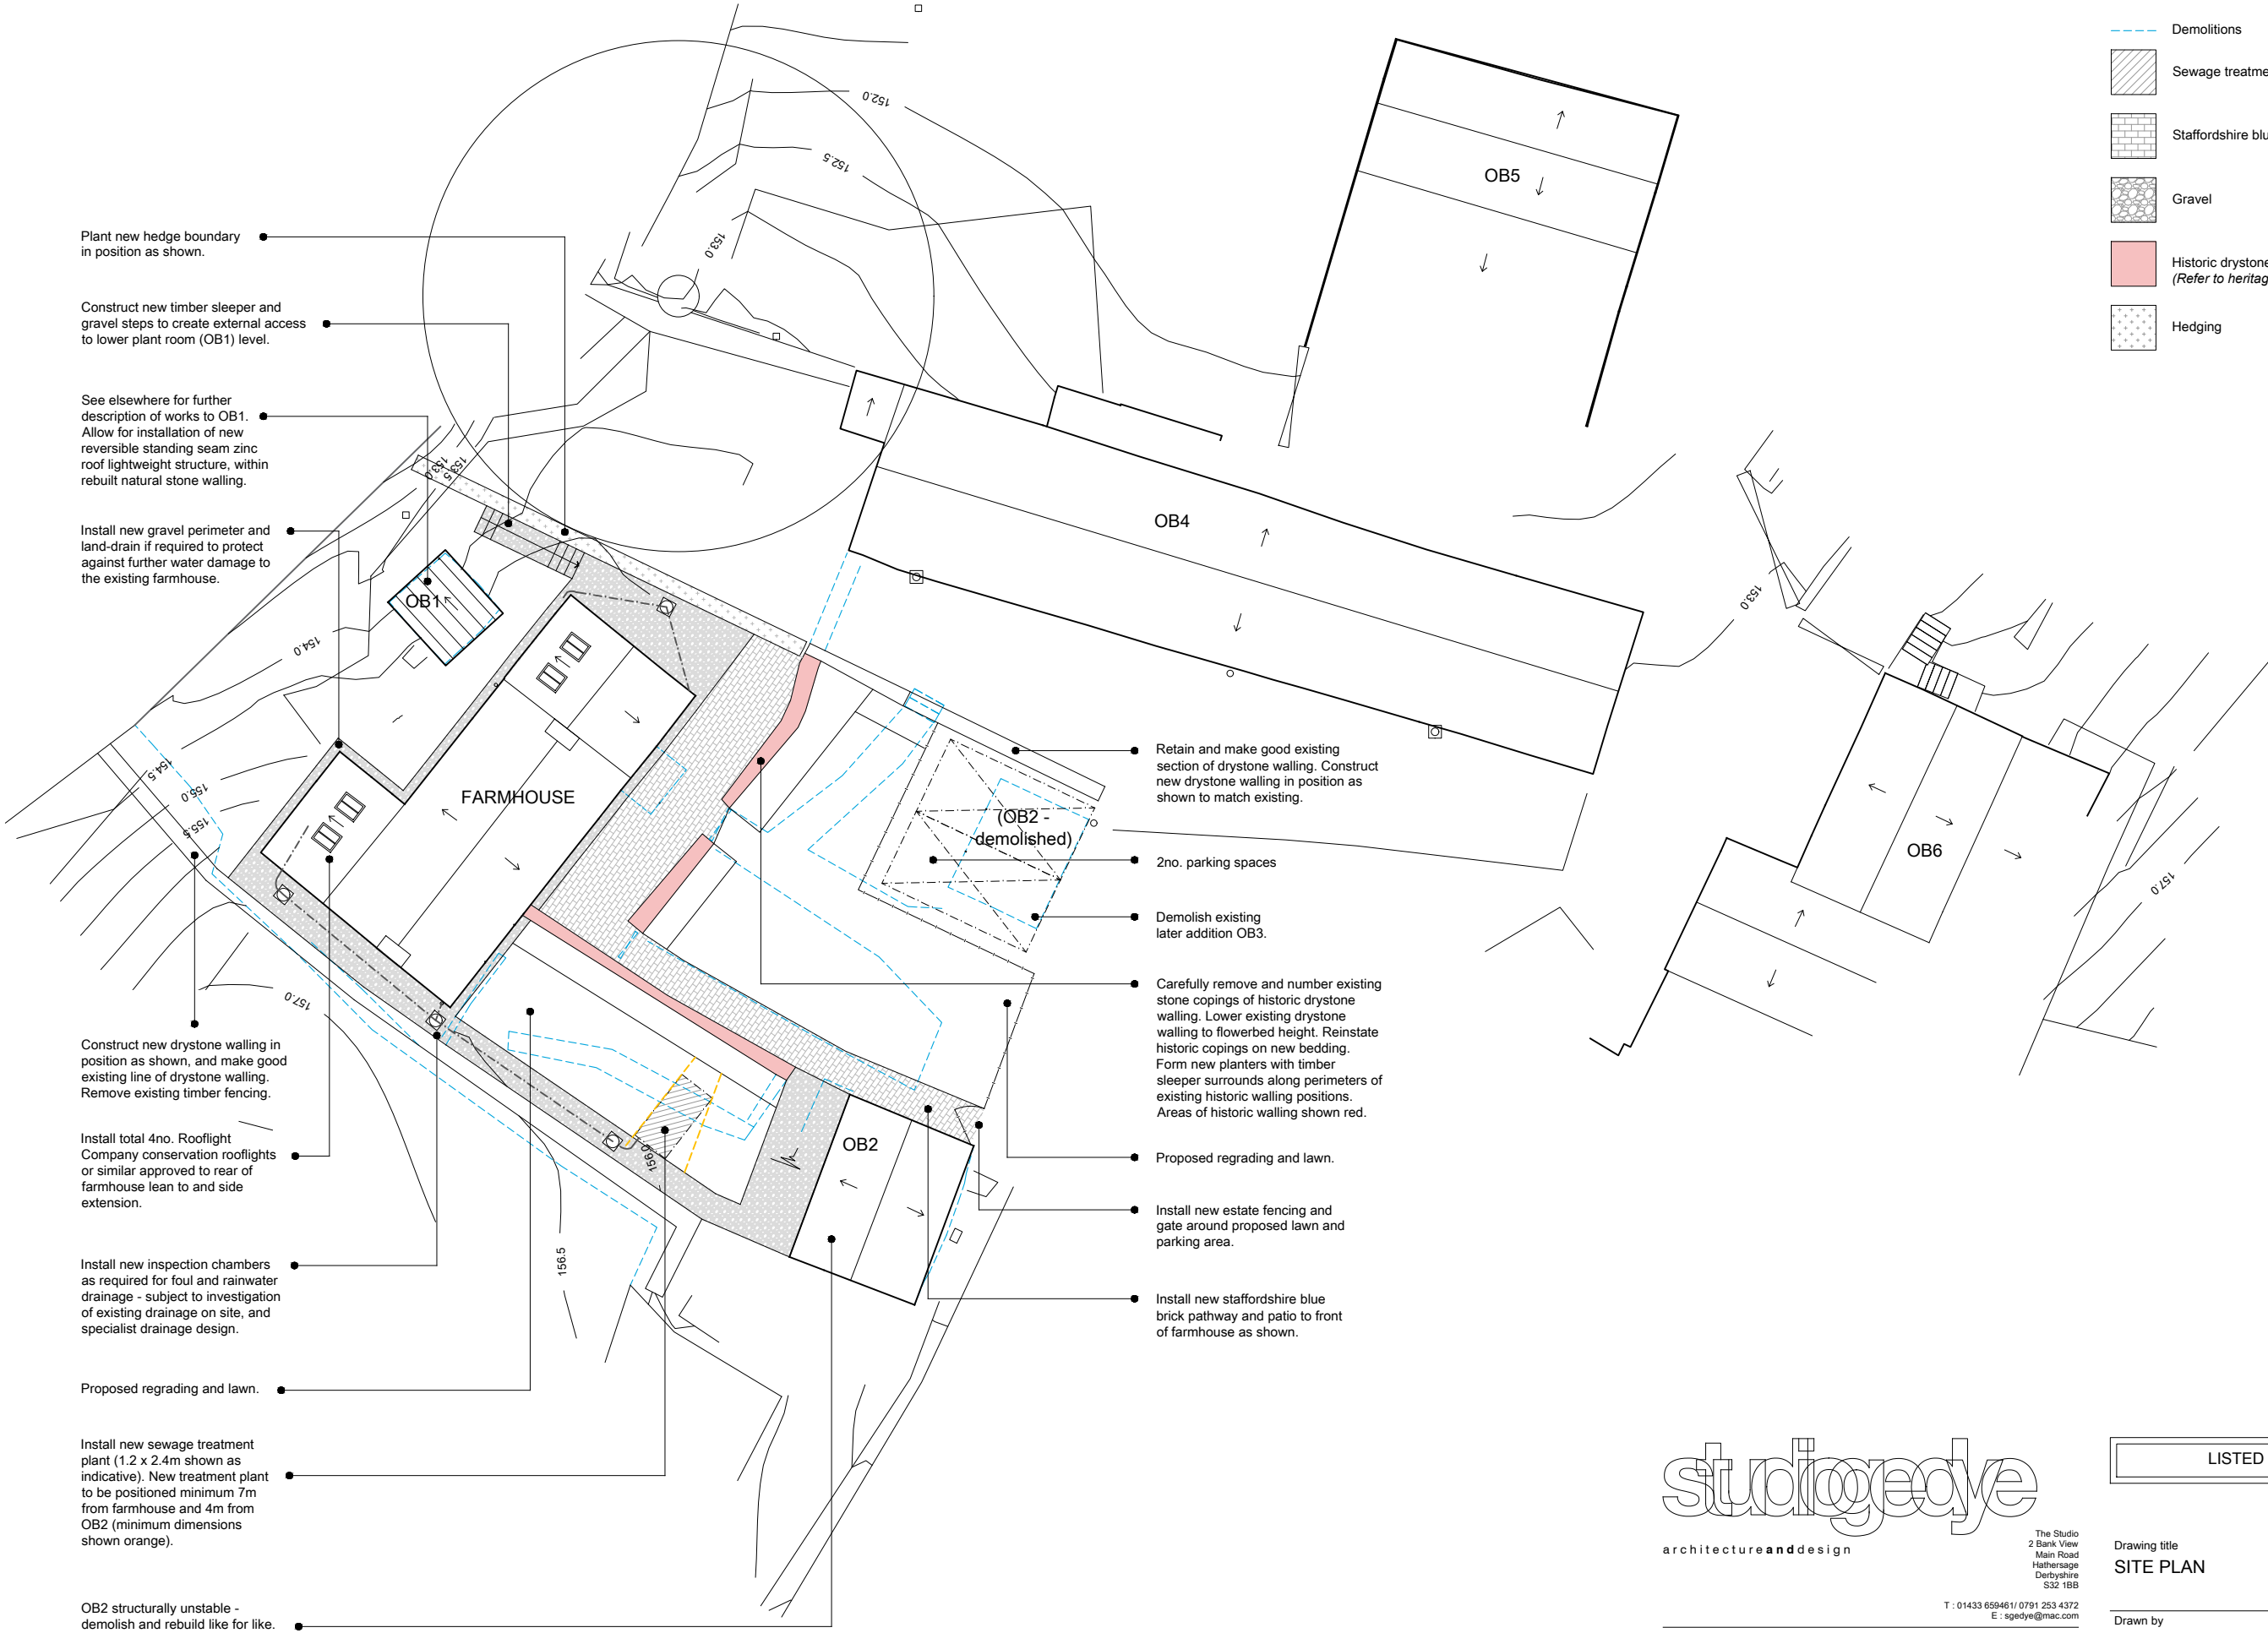

- Demolitions
- Sewage treatment plant
- Staffordshire blue brick paving
- Gravel
- Historic drystone walling (Refer to heritage consultant report)
- Hedging

studio gedye
architecture and design

The Studio
2 Bank View
Main Road
Hathersage
Derbyshire
S32 1BB

T : 01433 659461 / 0791 253 4372
E : sgedye@mac.com

Project
Cumberledge Park Farm, Huntley Road,
Denford, Leek, ST13 7JU

LISTED BUILDING CONSENT

Drawing title
SITE PLAN

Drawn by RW	Date JUL 24	App'd -
Drawing no 101	Project no 24011	Scale @ A3 1:200
		Rev -