


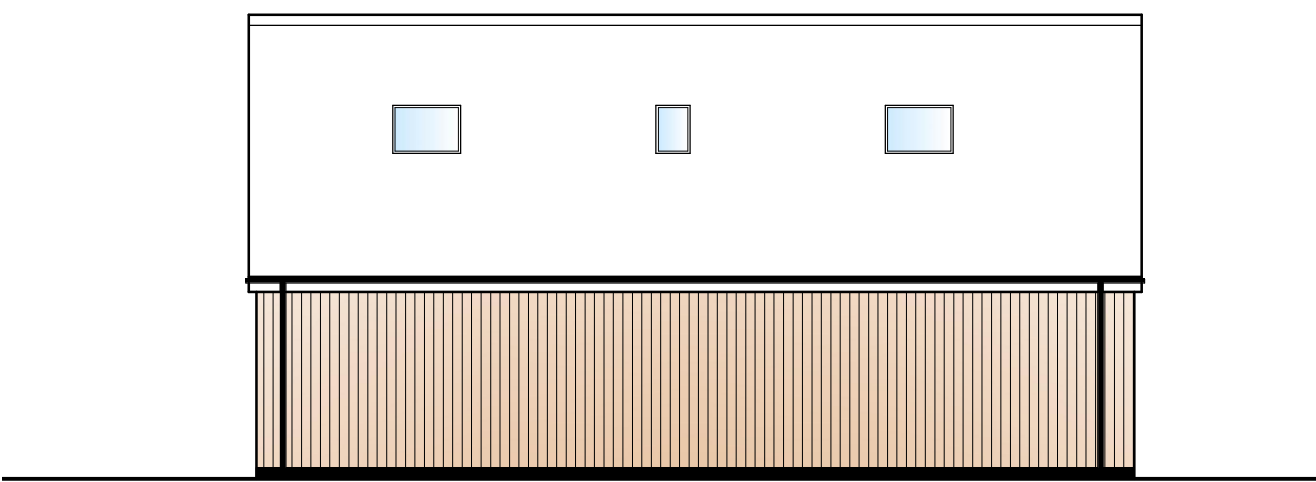

Proposed South East Elevation

Scale 1 : 100




Proposed North East Elevation

Scale 1 : 100




Proposed North West Elevation

Scale 1 : 100

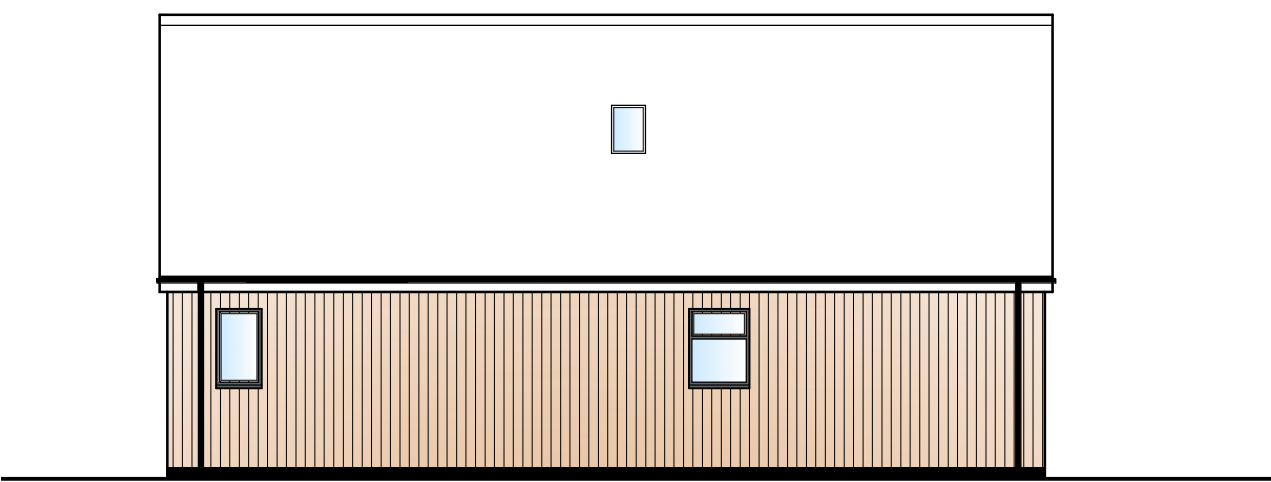


Proposed South West Elevation

Scale 1 : 100

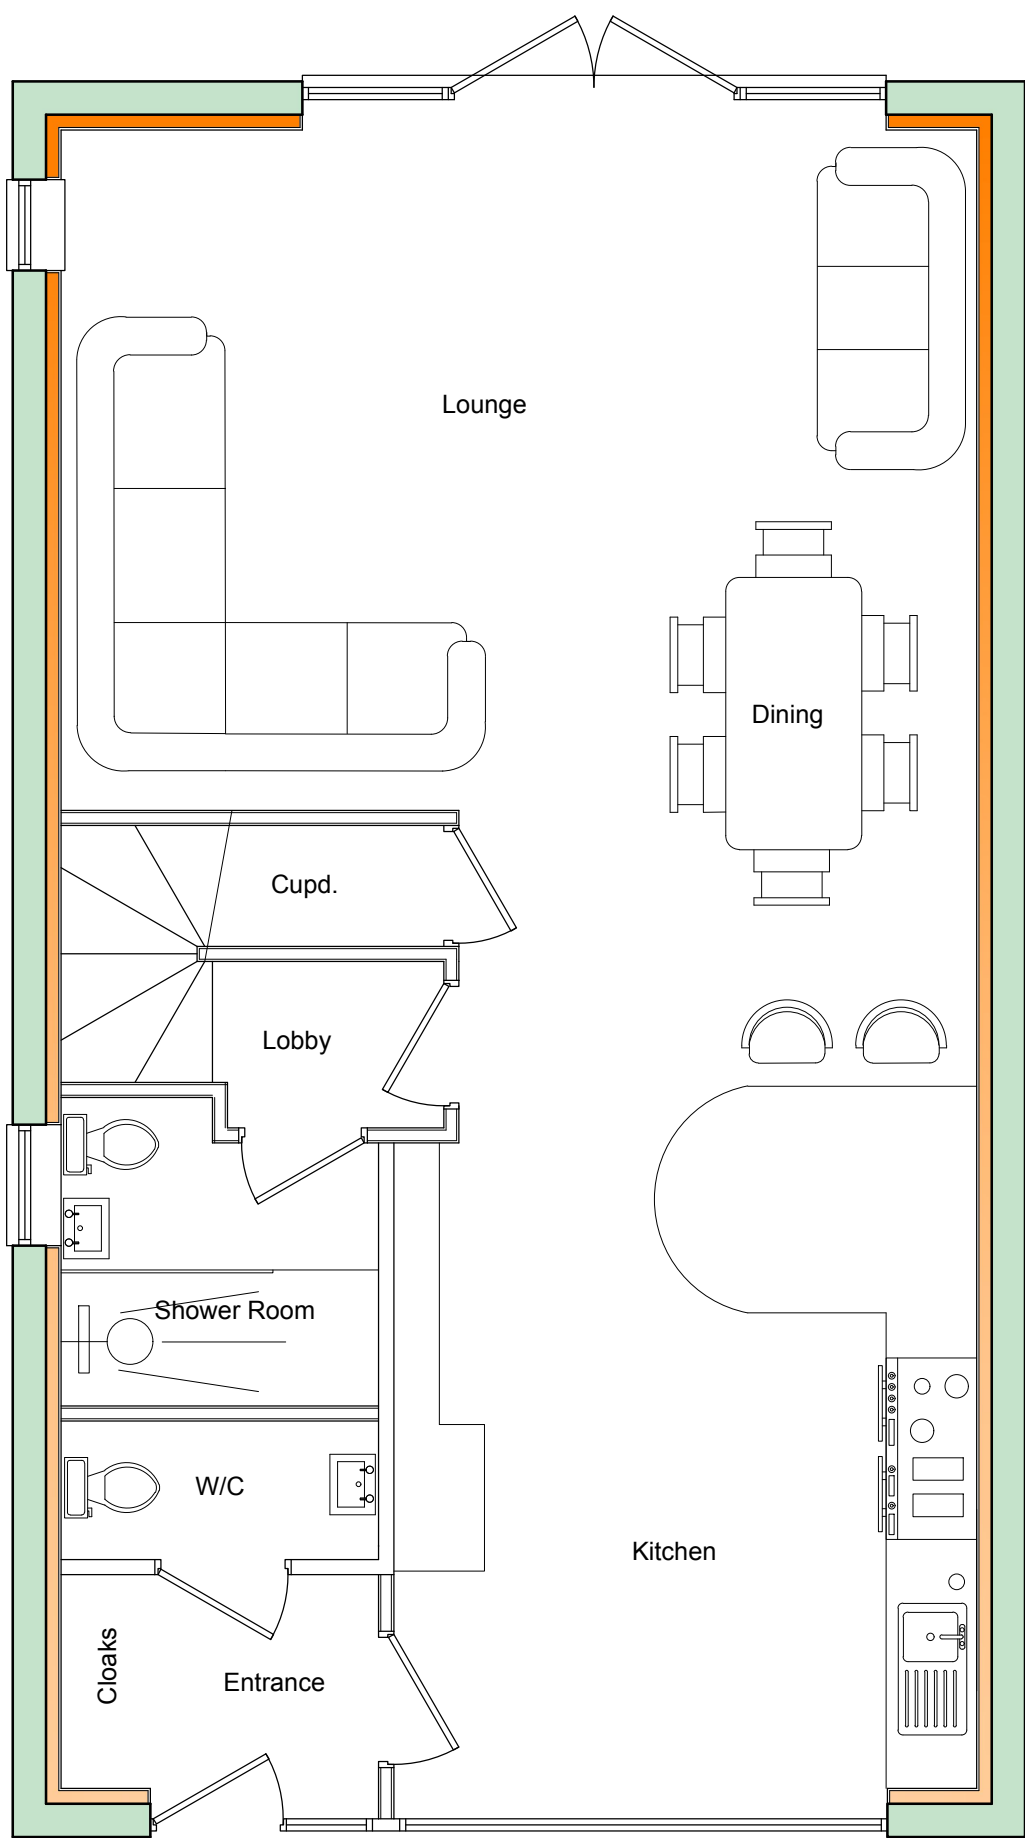


Proposed Ground Floor Plan

Scale 1 : 50

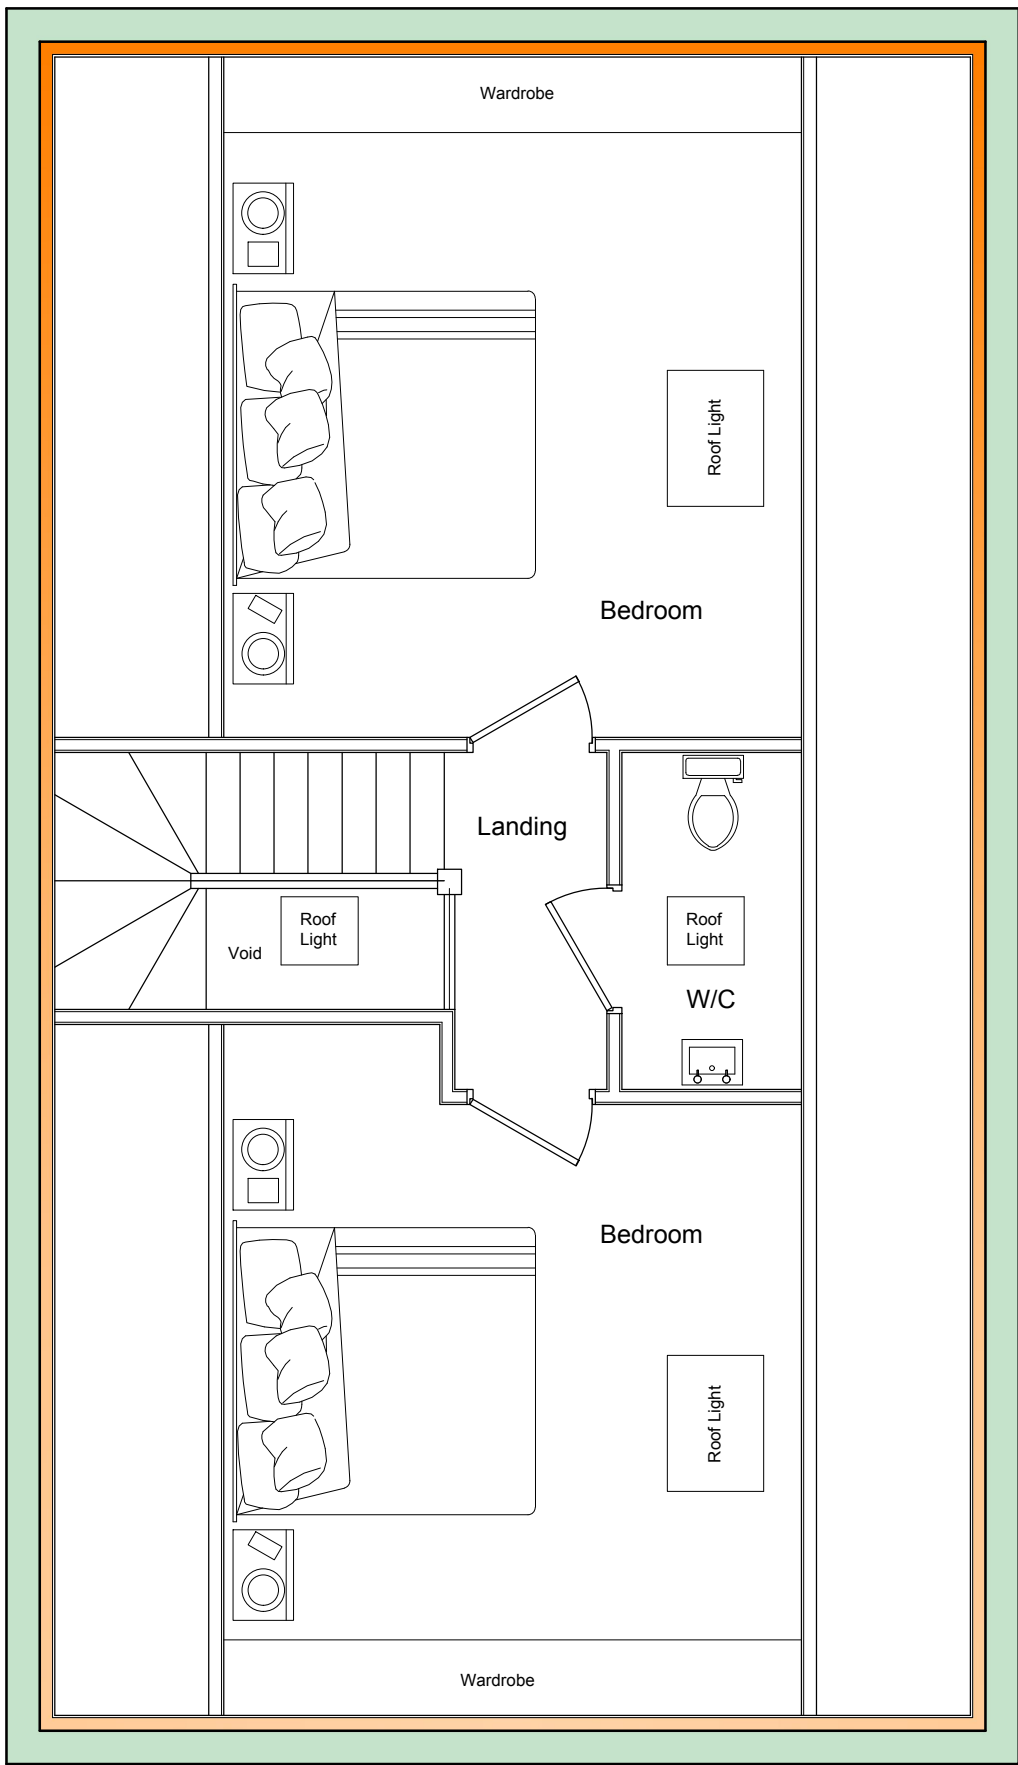


Proposed First Floor Plan

Scale 1 : 50

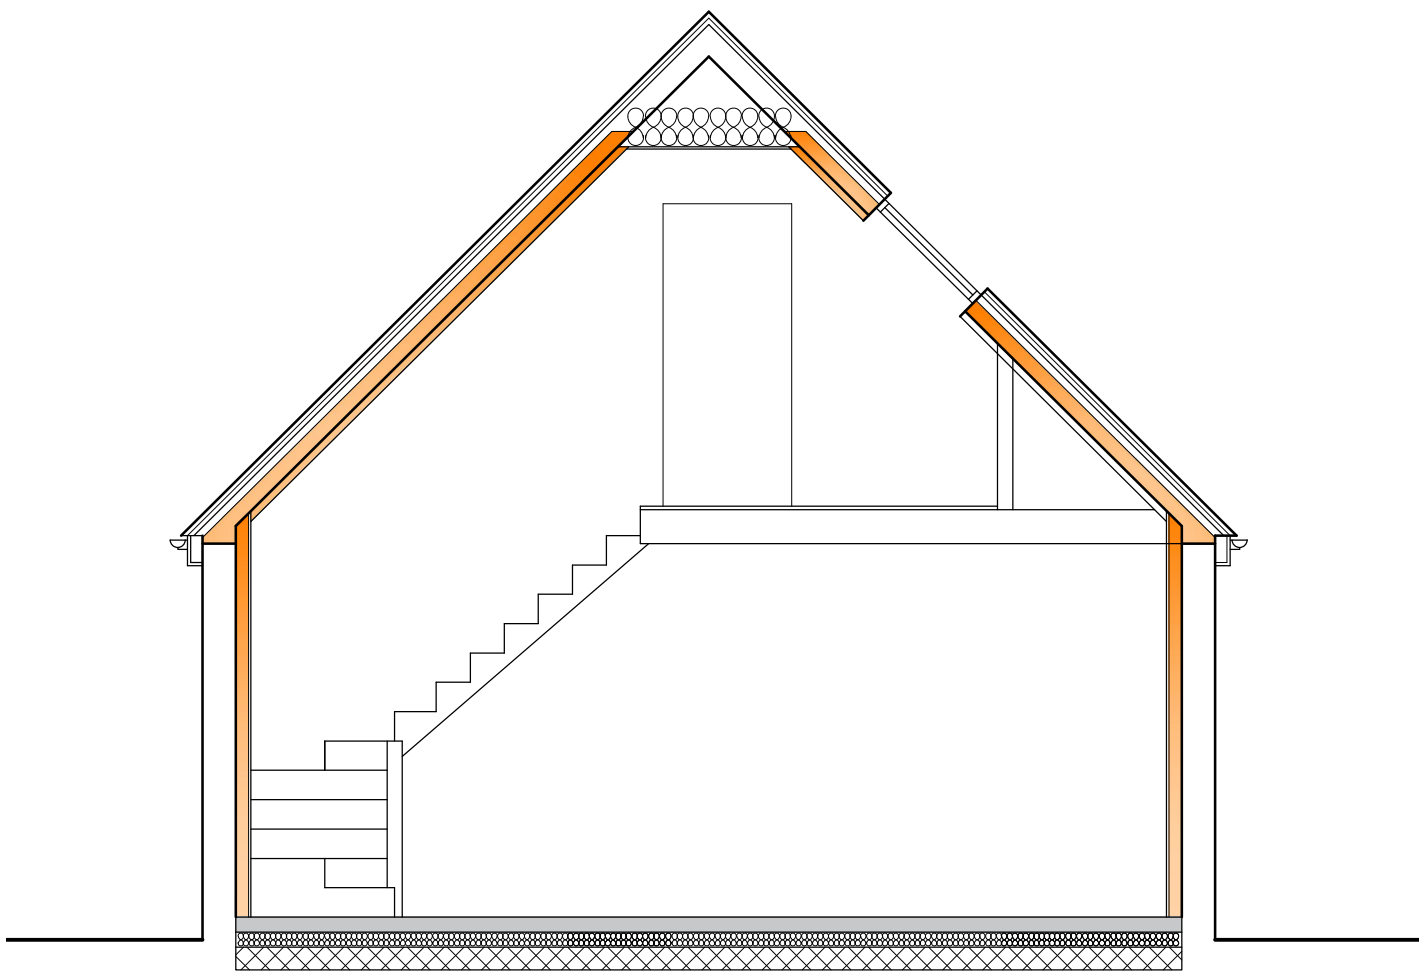


Typical Section

Scale 1 : 50

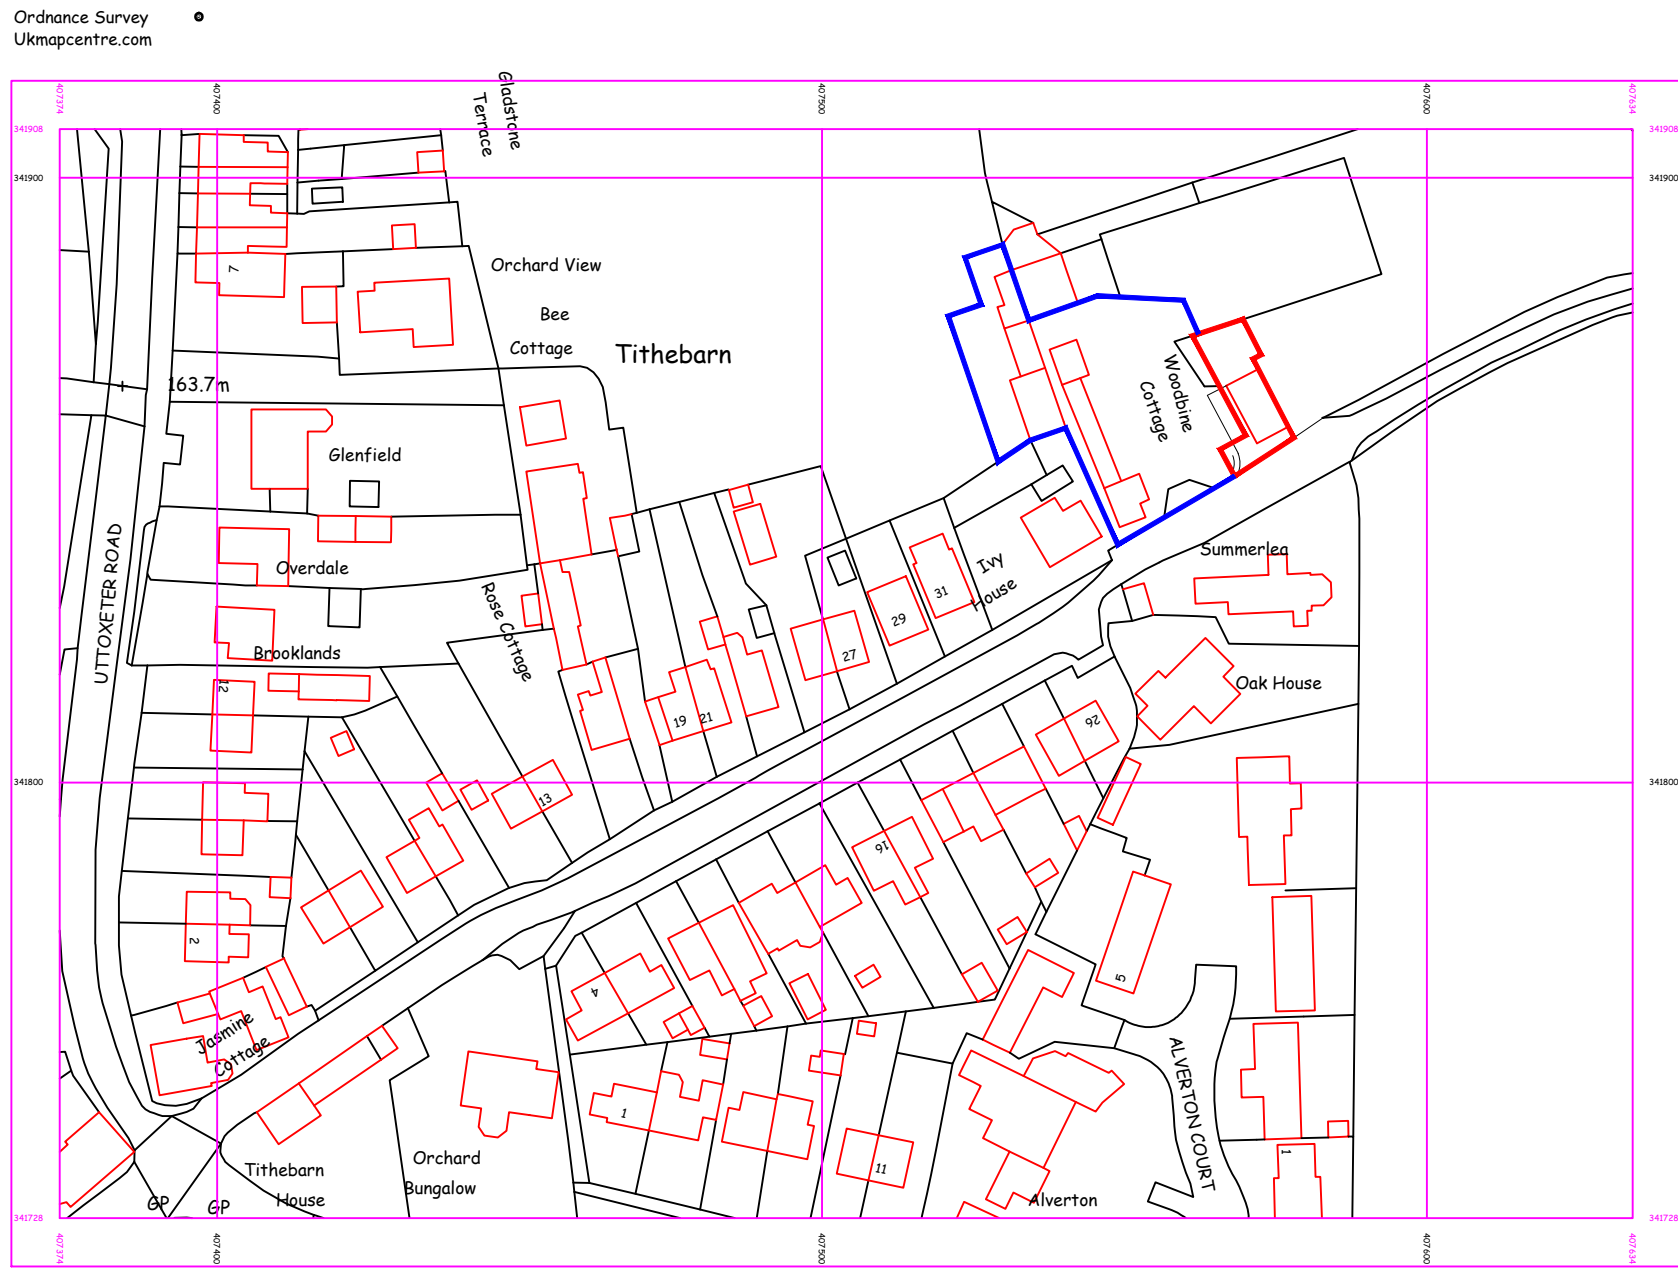

Proposed Location Plan

Scale 1 : 1250

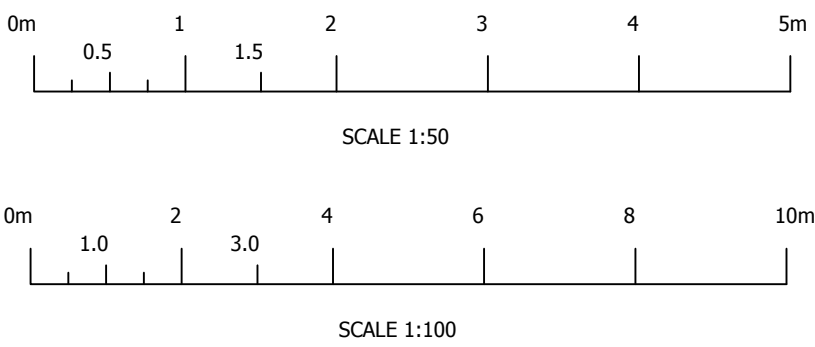

Rev.	Revision Description	Drm		Date
 Startin & Co PROPERTY DESIGN 60 Carter Street, Uttoxeter, Staffordshire, ST14 6EU ☎ 01889 307 434 ✉ info@startinco.com				
Client: Mr M Geal Woodbine Cottage, Salterford Lane Alton, St10 4AU				
Title: Workshop Lodge Existing Layout				
Drawn by: AjS		Date: April 2022		Index No.:
Scales: As shown, Paper Size A1.				
Drawing No: 2021-046-002				Revision P2