



Site Plan

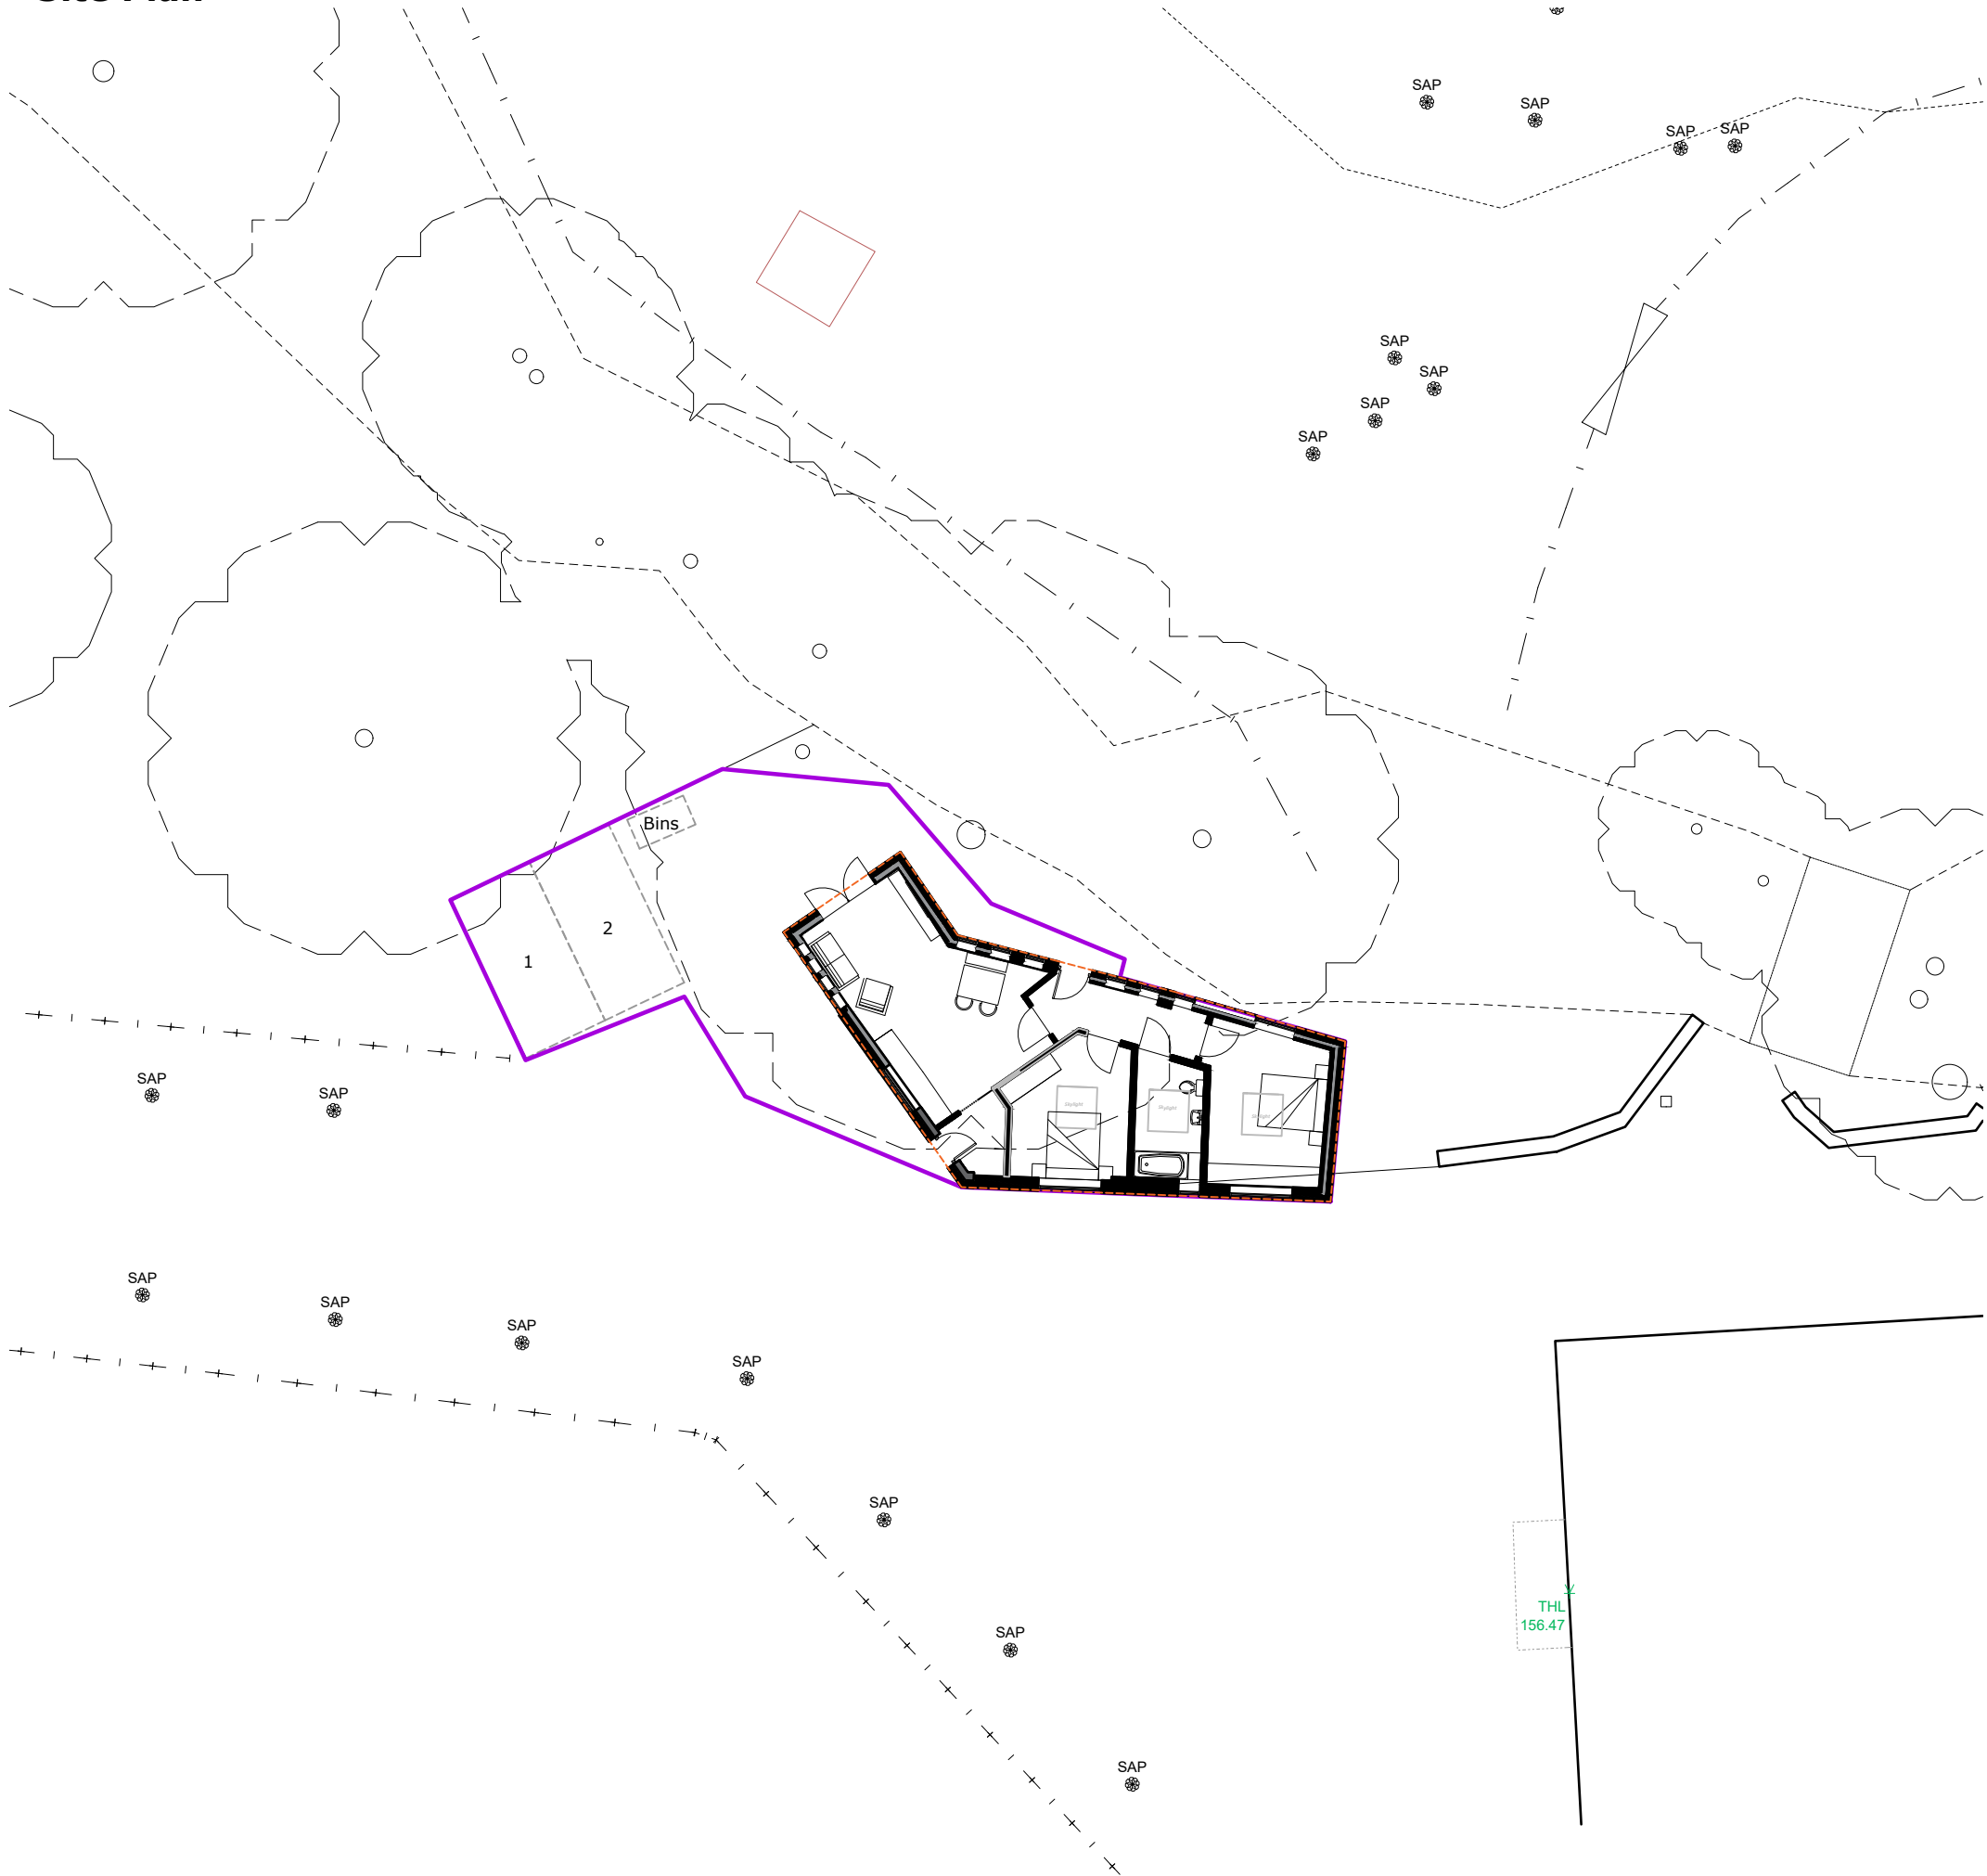

— Curtilage Area : 87.3m²
- - - External Footprint : 87.7m²

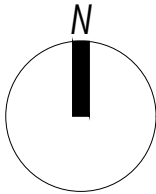

REV	description	date	initials
PlanningDesign PLANNING ARCHITECTURE HERITAGE Second Floor, Suite 3 Woburn House Vernon Gate Derby DE1 1UL Tel: 01332 347 371 E-mail: info@planningdesign.co.uk www.planningdesign.co.uk PROJECT DESCRIPTION: Class Q Barn Conversion at Mill Farm, Leek			
DRAWING TITLE: 4245_ Proposed Site Plan			
CLIENT: Mr & Mrs Williamson		DRAWN: EG	CHECKED: JC
STATUS: PLANNING		SCALE: 1:100	DATE: September 2024
		PAPER: A3	
		DRAWING REF: 4245- 004	

© all information copyright planning design practice ltd. all rights reserved
DRAWINGS FOR ILLUSTRATION PURPOSES ONLY **NOT INTENDED FOR CONSTRUCTION**
All dimensions to be checked and confirmed on site.