


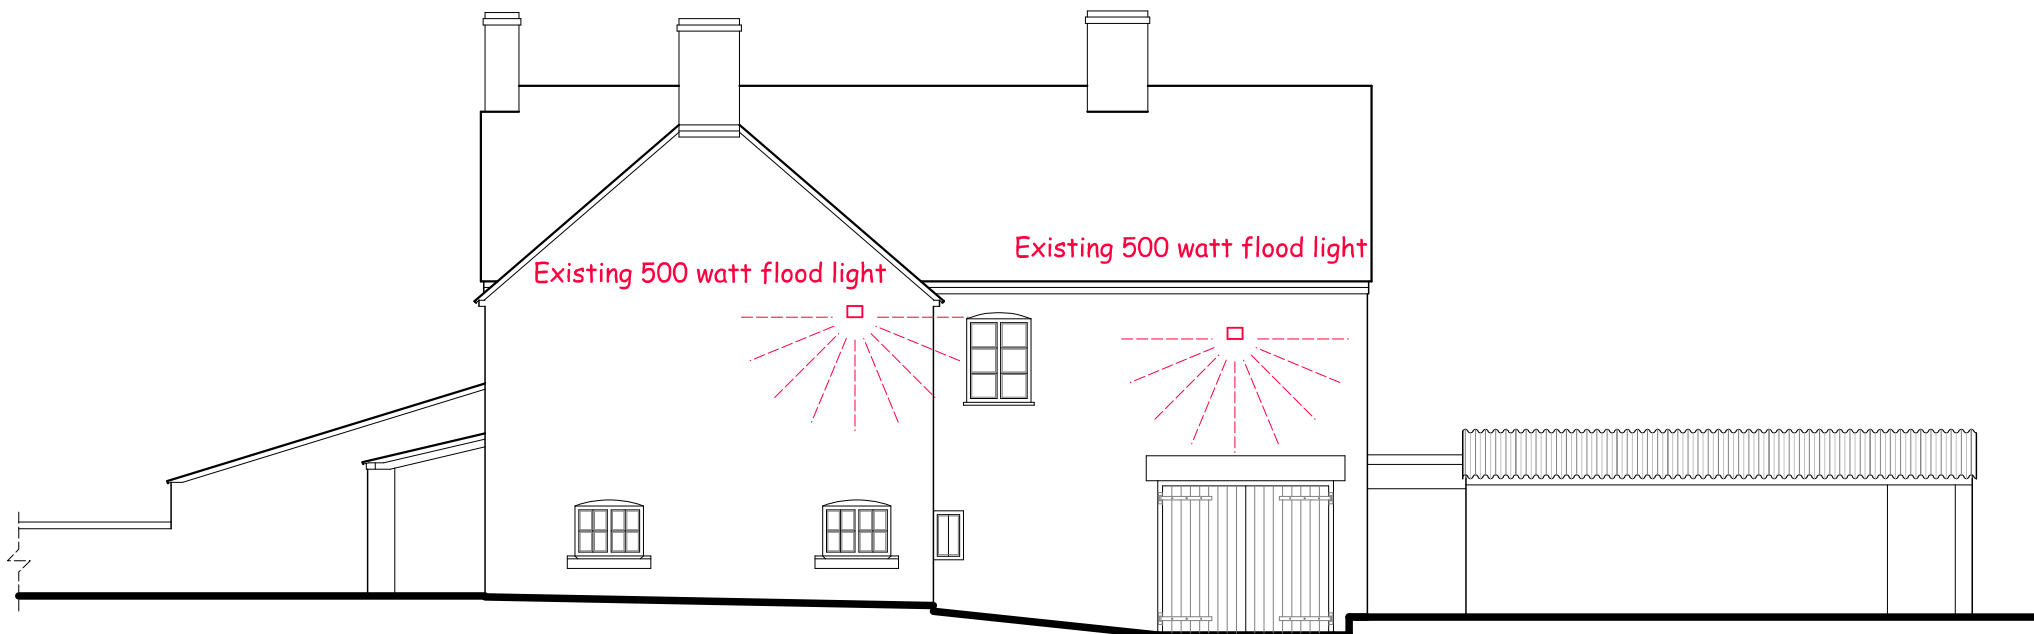


EXISTING SOUTH ELEVATION



EXISTING EAST ELEVATION



EXISTING NORTH ELEVATION

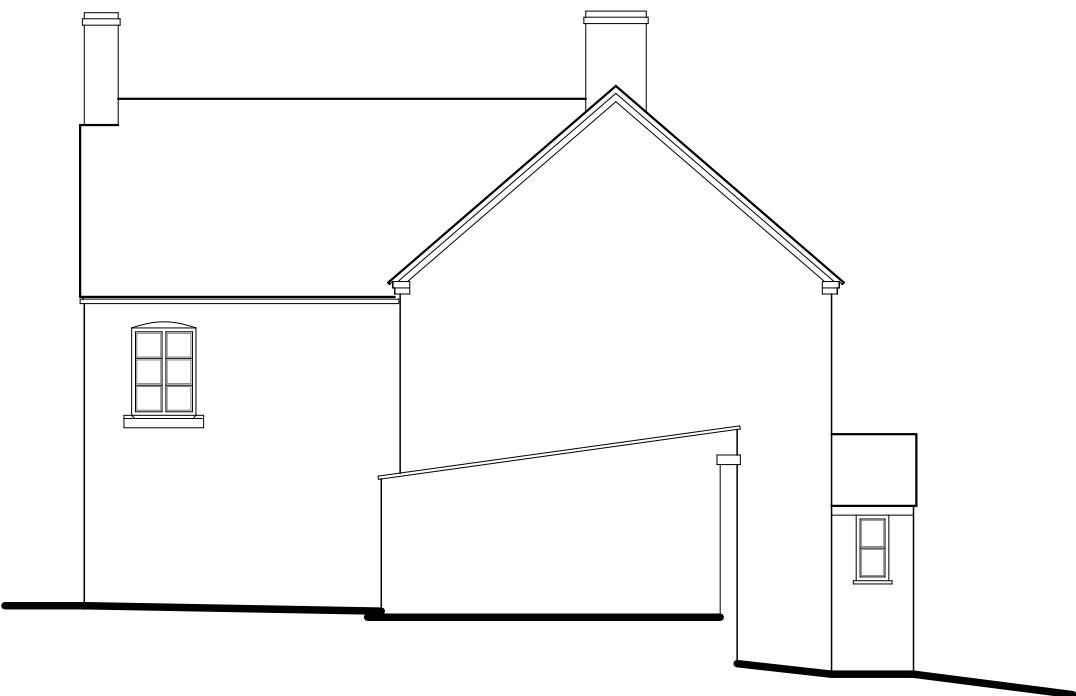

EXISTING WEST ELEVATION



ILETT HOUSE, SMITHY BANK, ALTON, STAFFS, ST10 4AD
TEL 01538 702164

www.nigelforrester.co.uk www.sap-calc.co.uk

CLIENT

Mr R & Mrs H Stevenson

PROJECT

Replacement dwelling
at
Gorsty Hill Farm
Gorsty Hill Road
Upper teal
Staffordshire
ST10 4EL

DRAWING NUMBER 23/682/13

Existing lighting

SCALES 1/100 @ A1