




PROPOSED FRONT ELEVATION




PROPOSED SIDE ELEVATION




PROPOSED SIDE ELEVATION

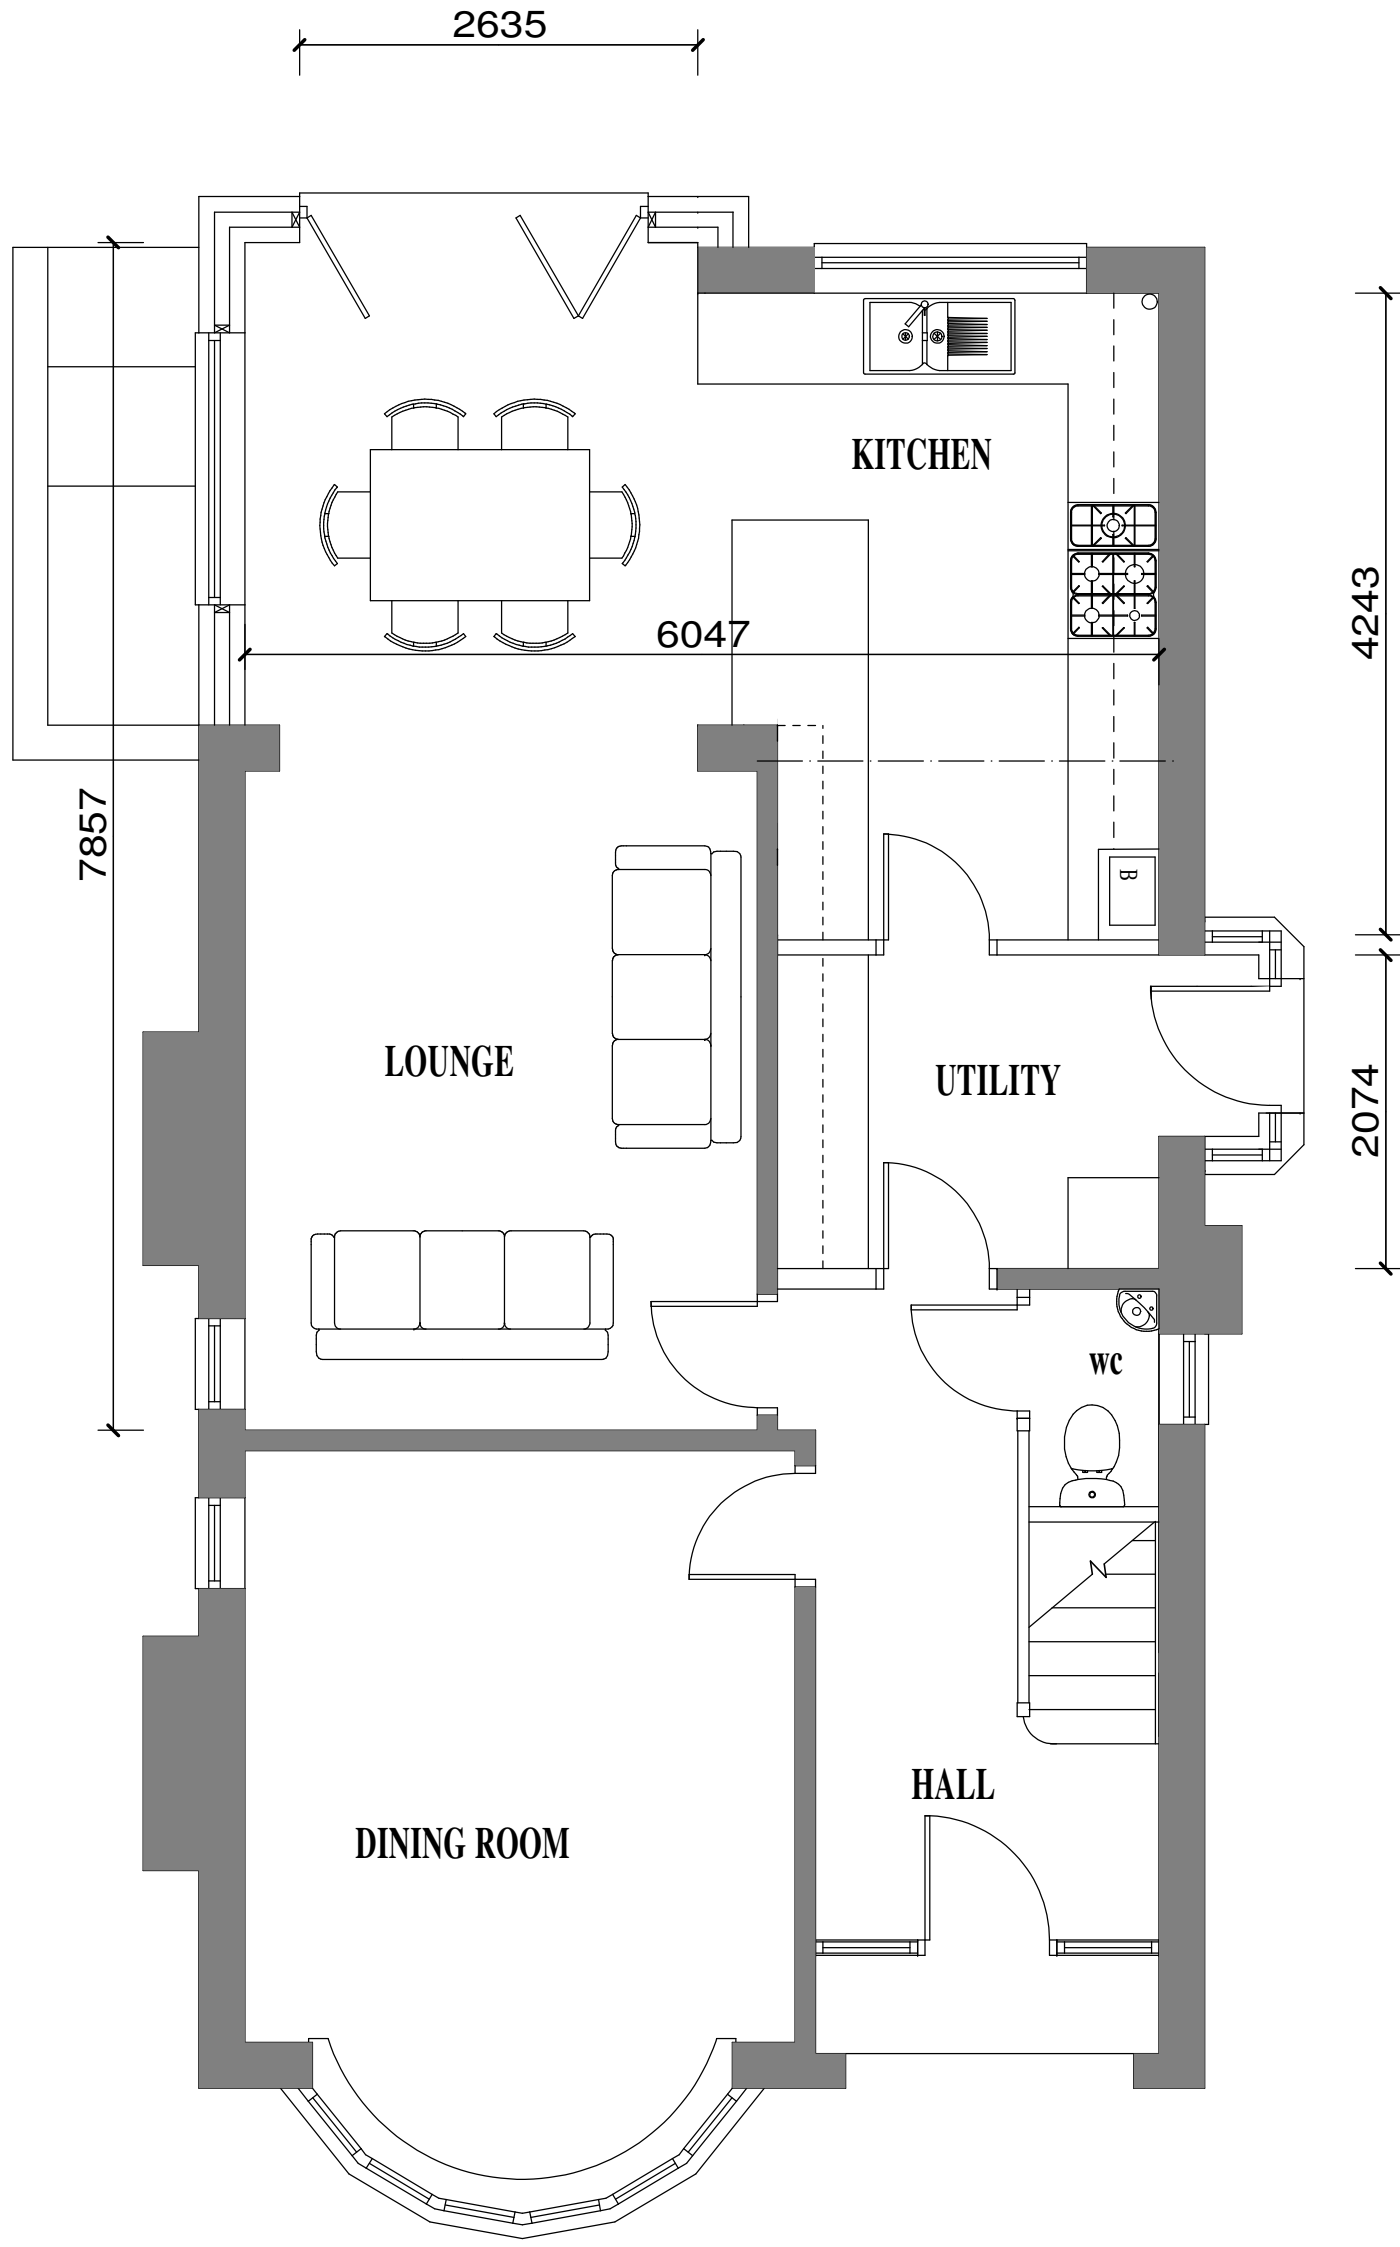





PROPOSED GROUND FLOOR PALN

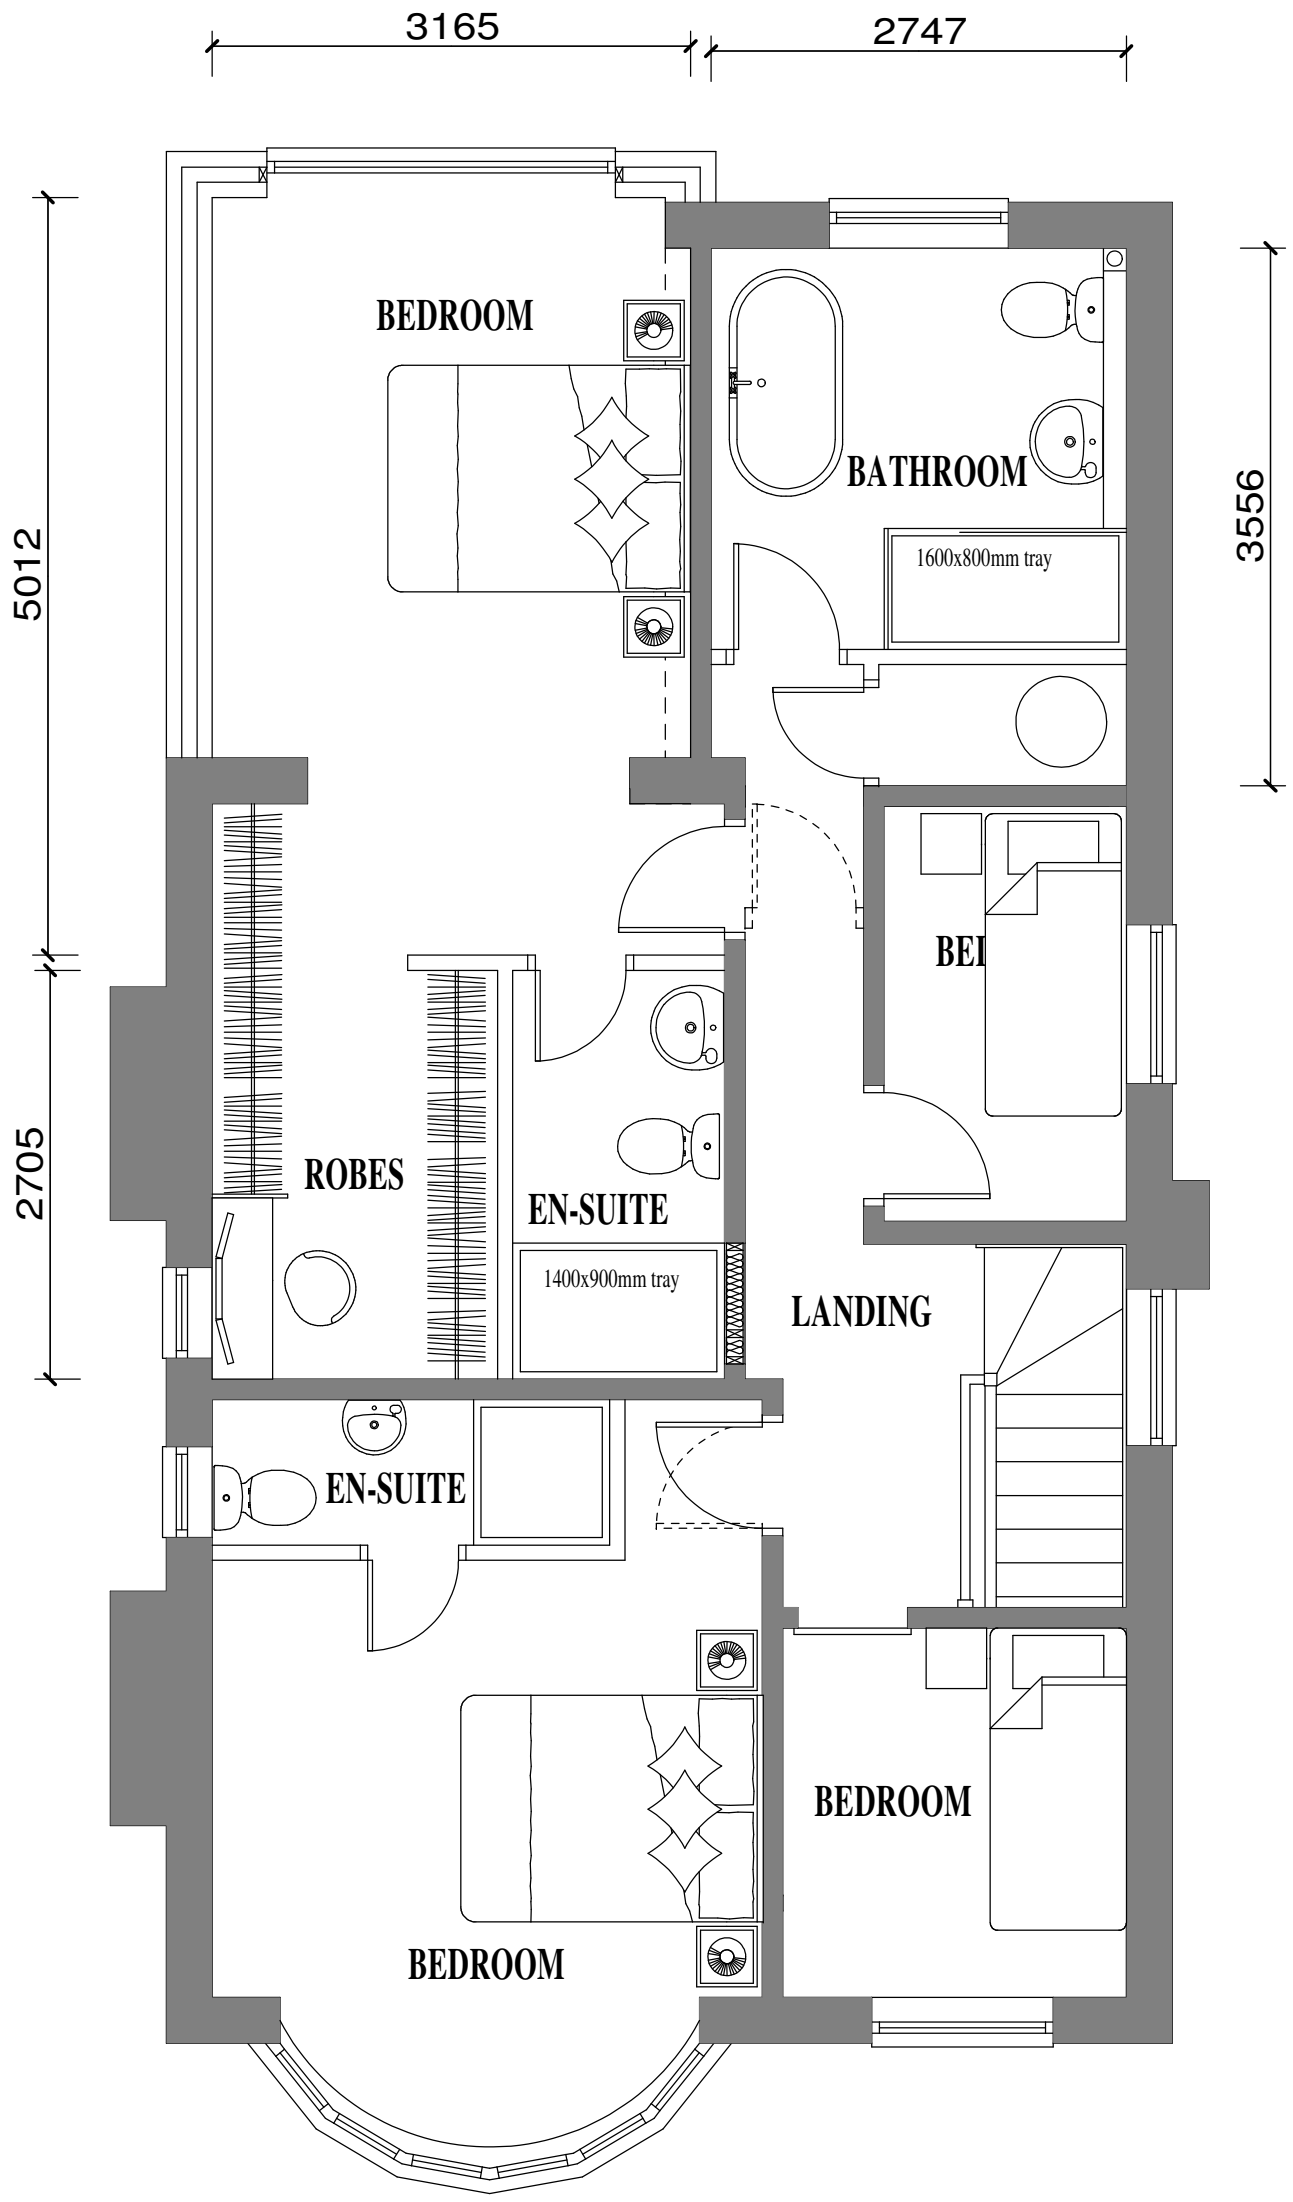


PROPOSED FIRST FLOOR PALN

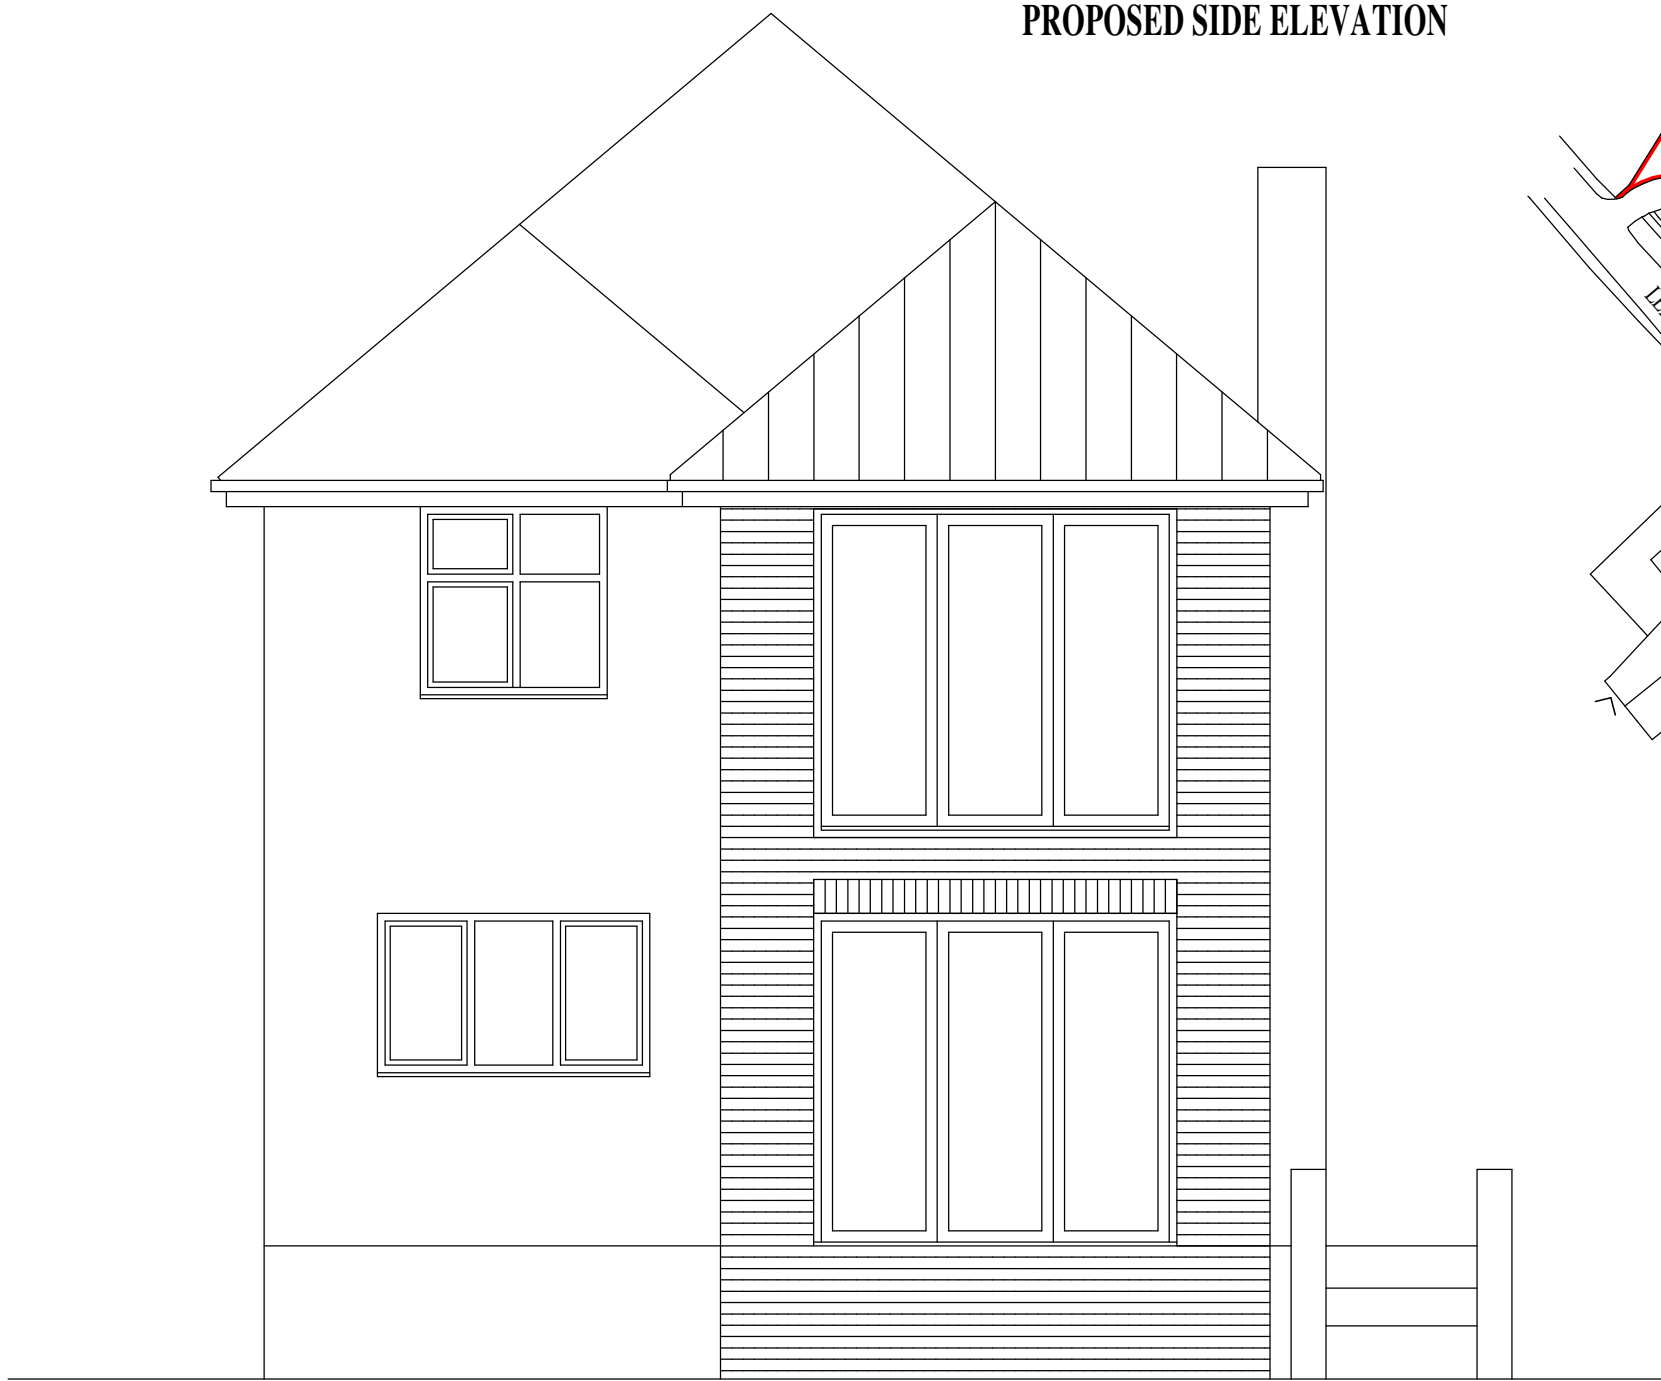

PROPOSED REAR ELEVATION

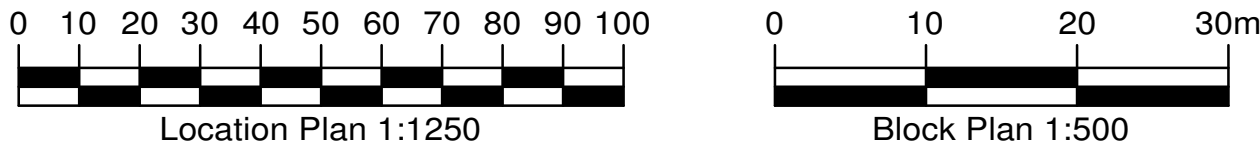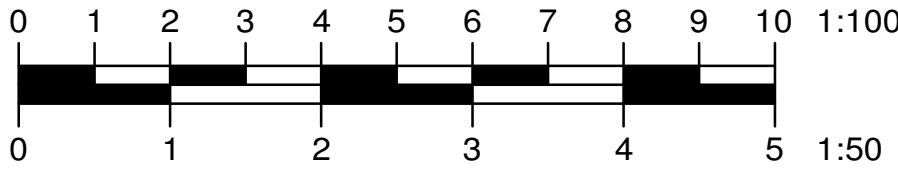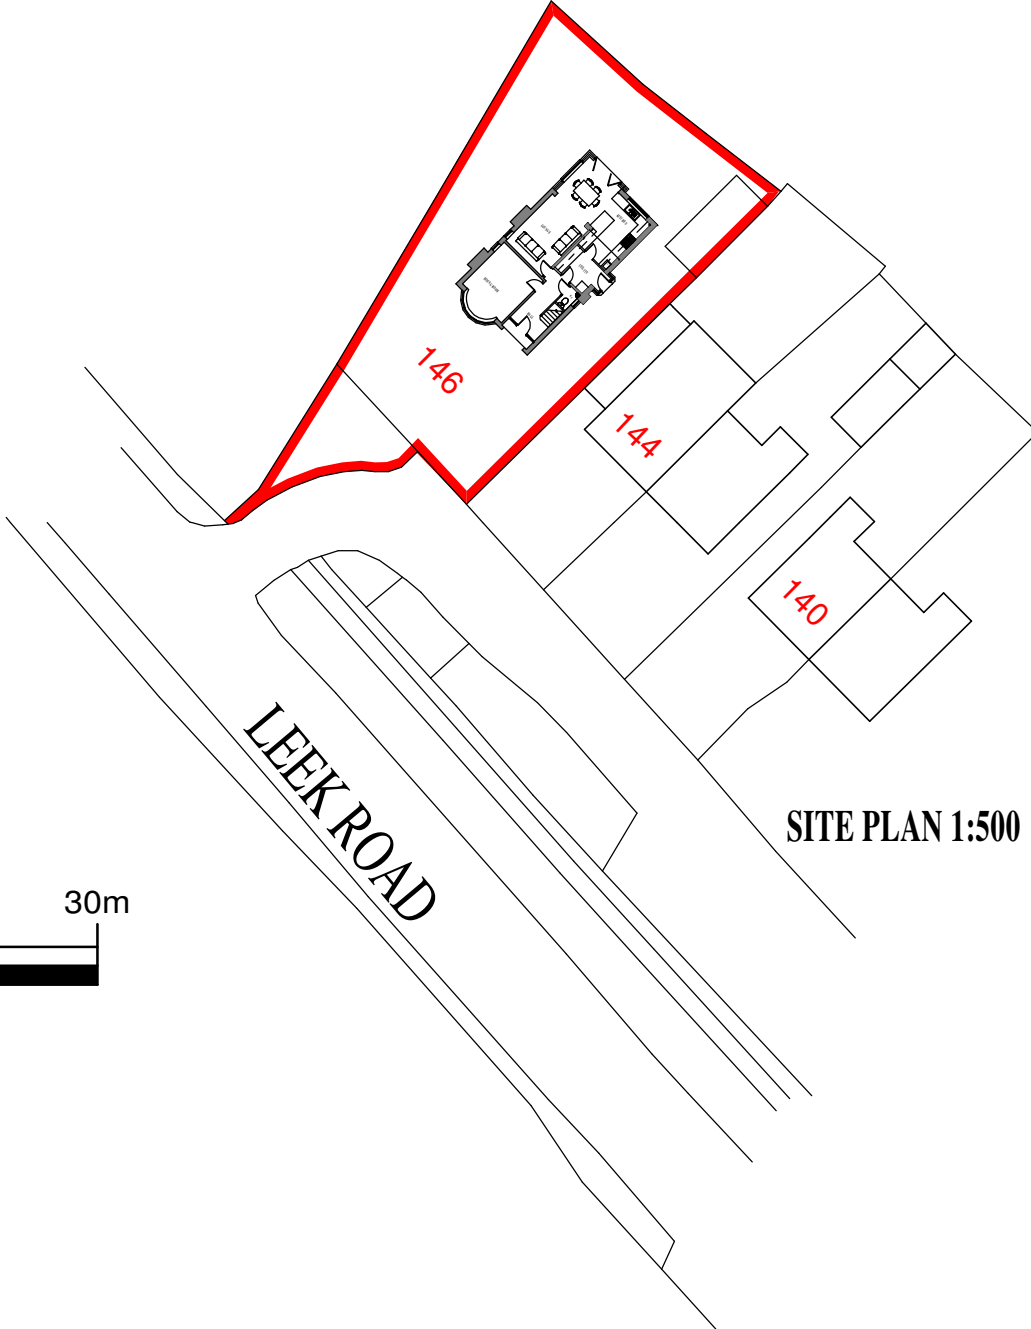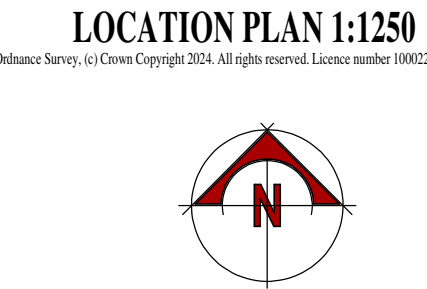

Rev. B	Gable replaced with hip.	17/09/2024
Rev. A	Rear first floor angled triangular gable glazing omitted.	16/09/2024

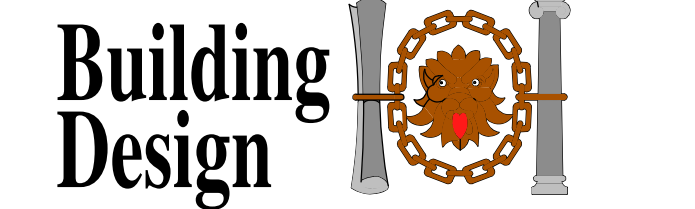

CHARTERED INSTITUTE OF ARCHITECTURAL TECHNOLOGISTS

TITLE
**PROPOSED ALTERATIONS & EXTENSION
AT 146 LEEK ROAD
CHEADLE
STOKE-ON-TRENT.
ST10 1JL**

CLIENT
MS. E. COLCLOUGH
DRAWING NO.
PLANNING 1B

SCALE
1:50
DATE
AUGUST 2024

B. BLAKEMAN CIAT
15A, WHITMORE ROAD, NEWCASTLE,
STAFFORDSHIRE, ST5 3JY
TEL/FAX 01782 632911