


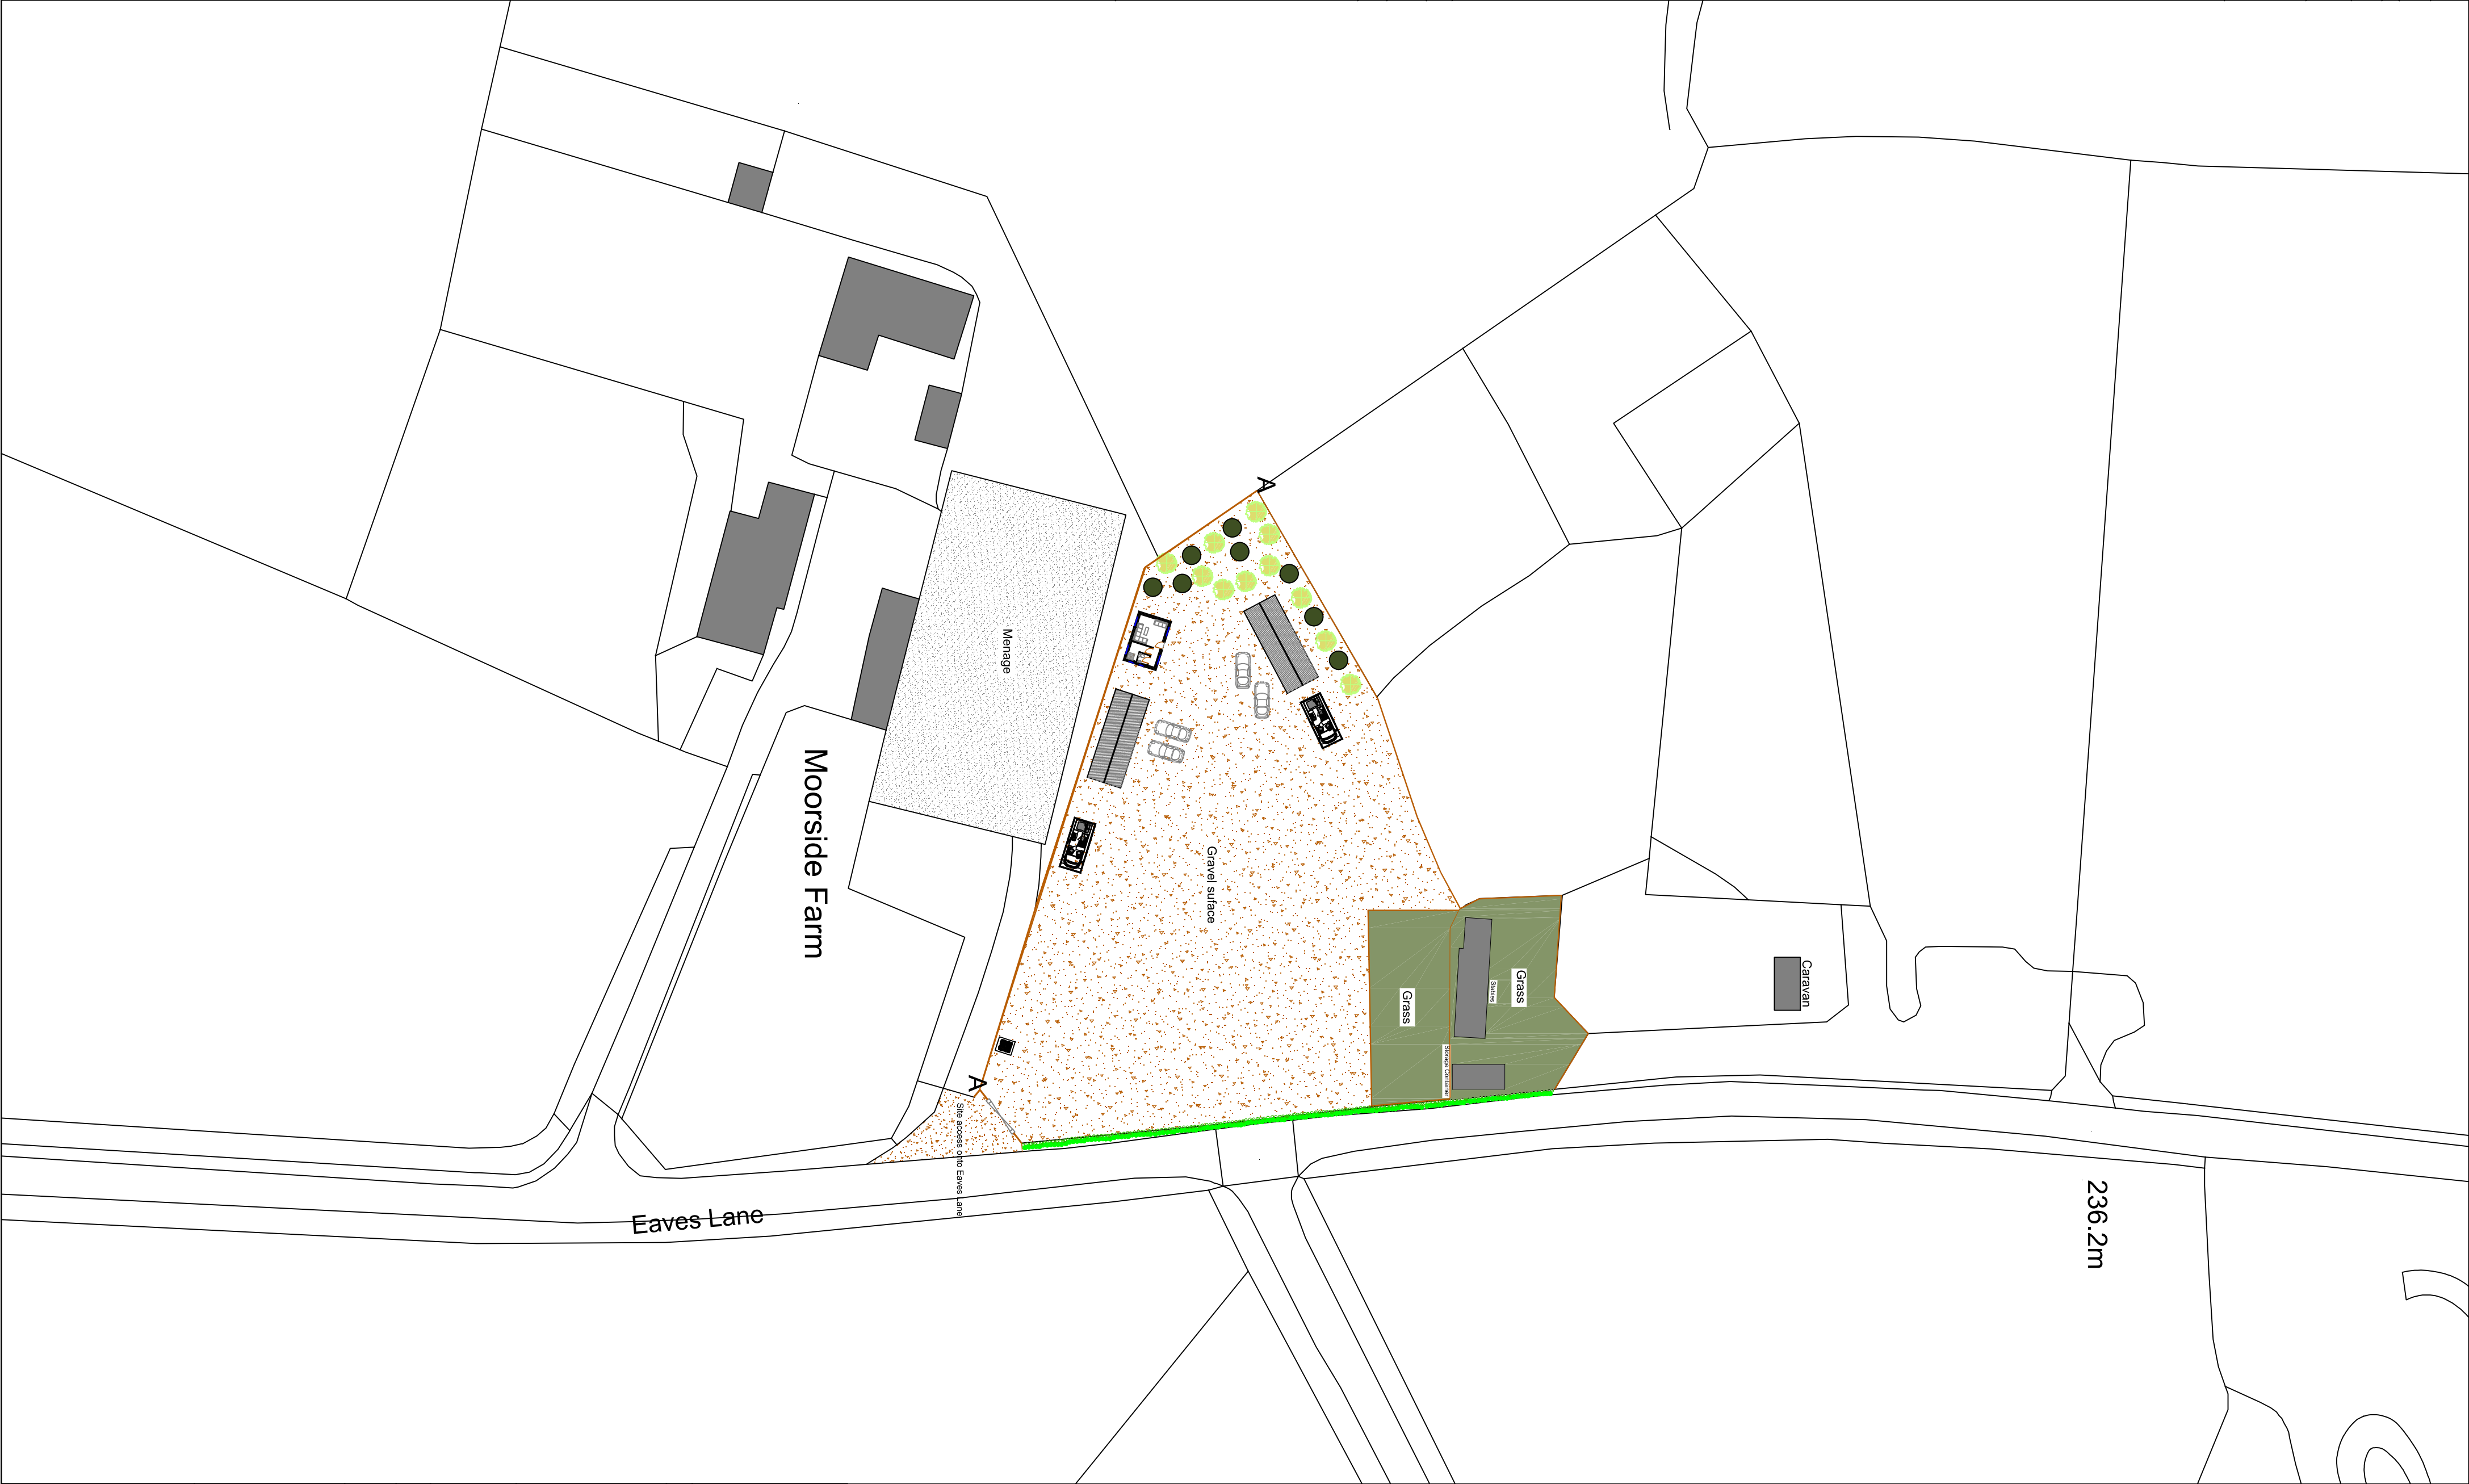
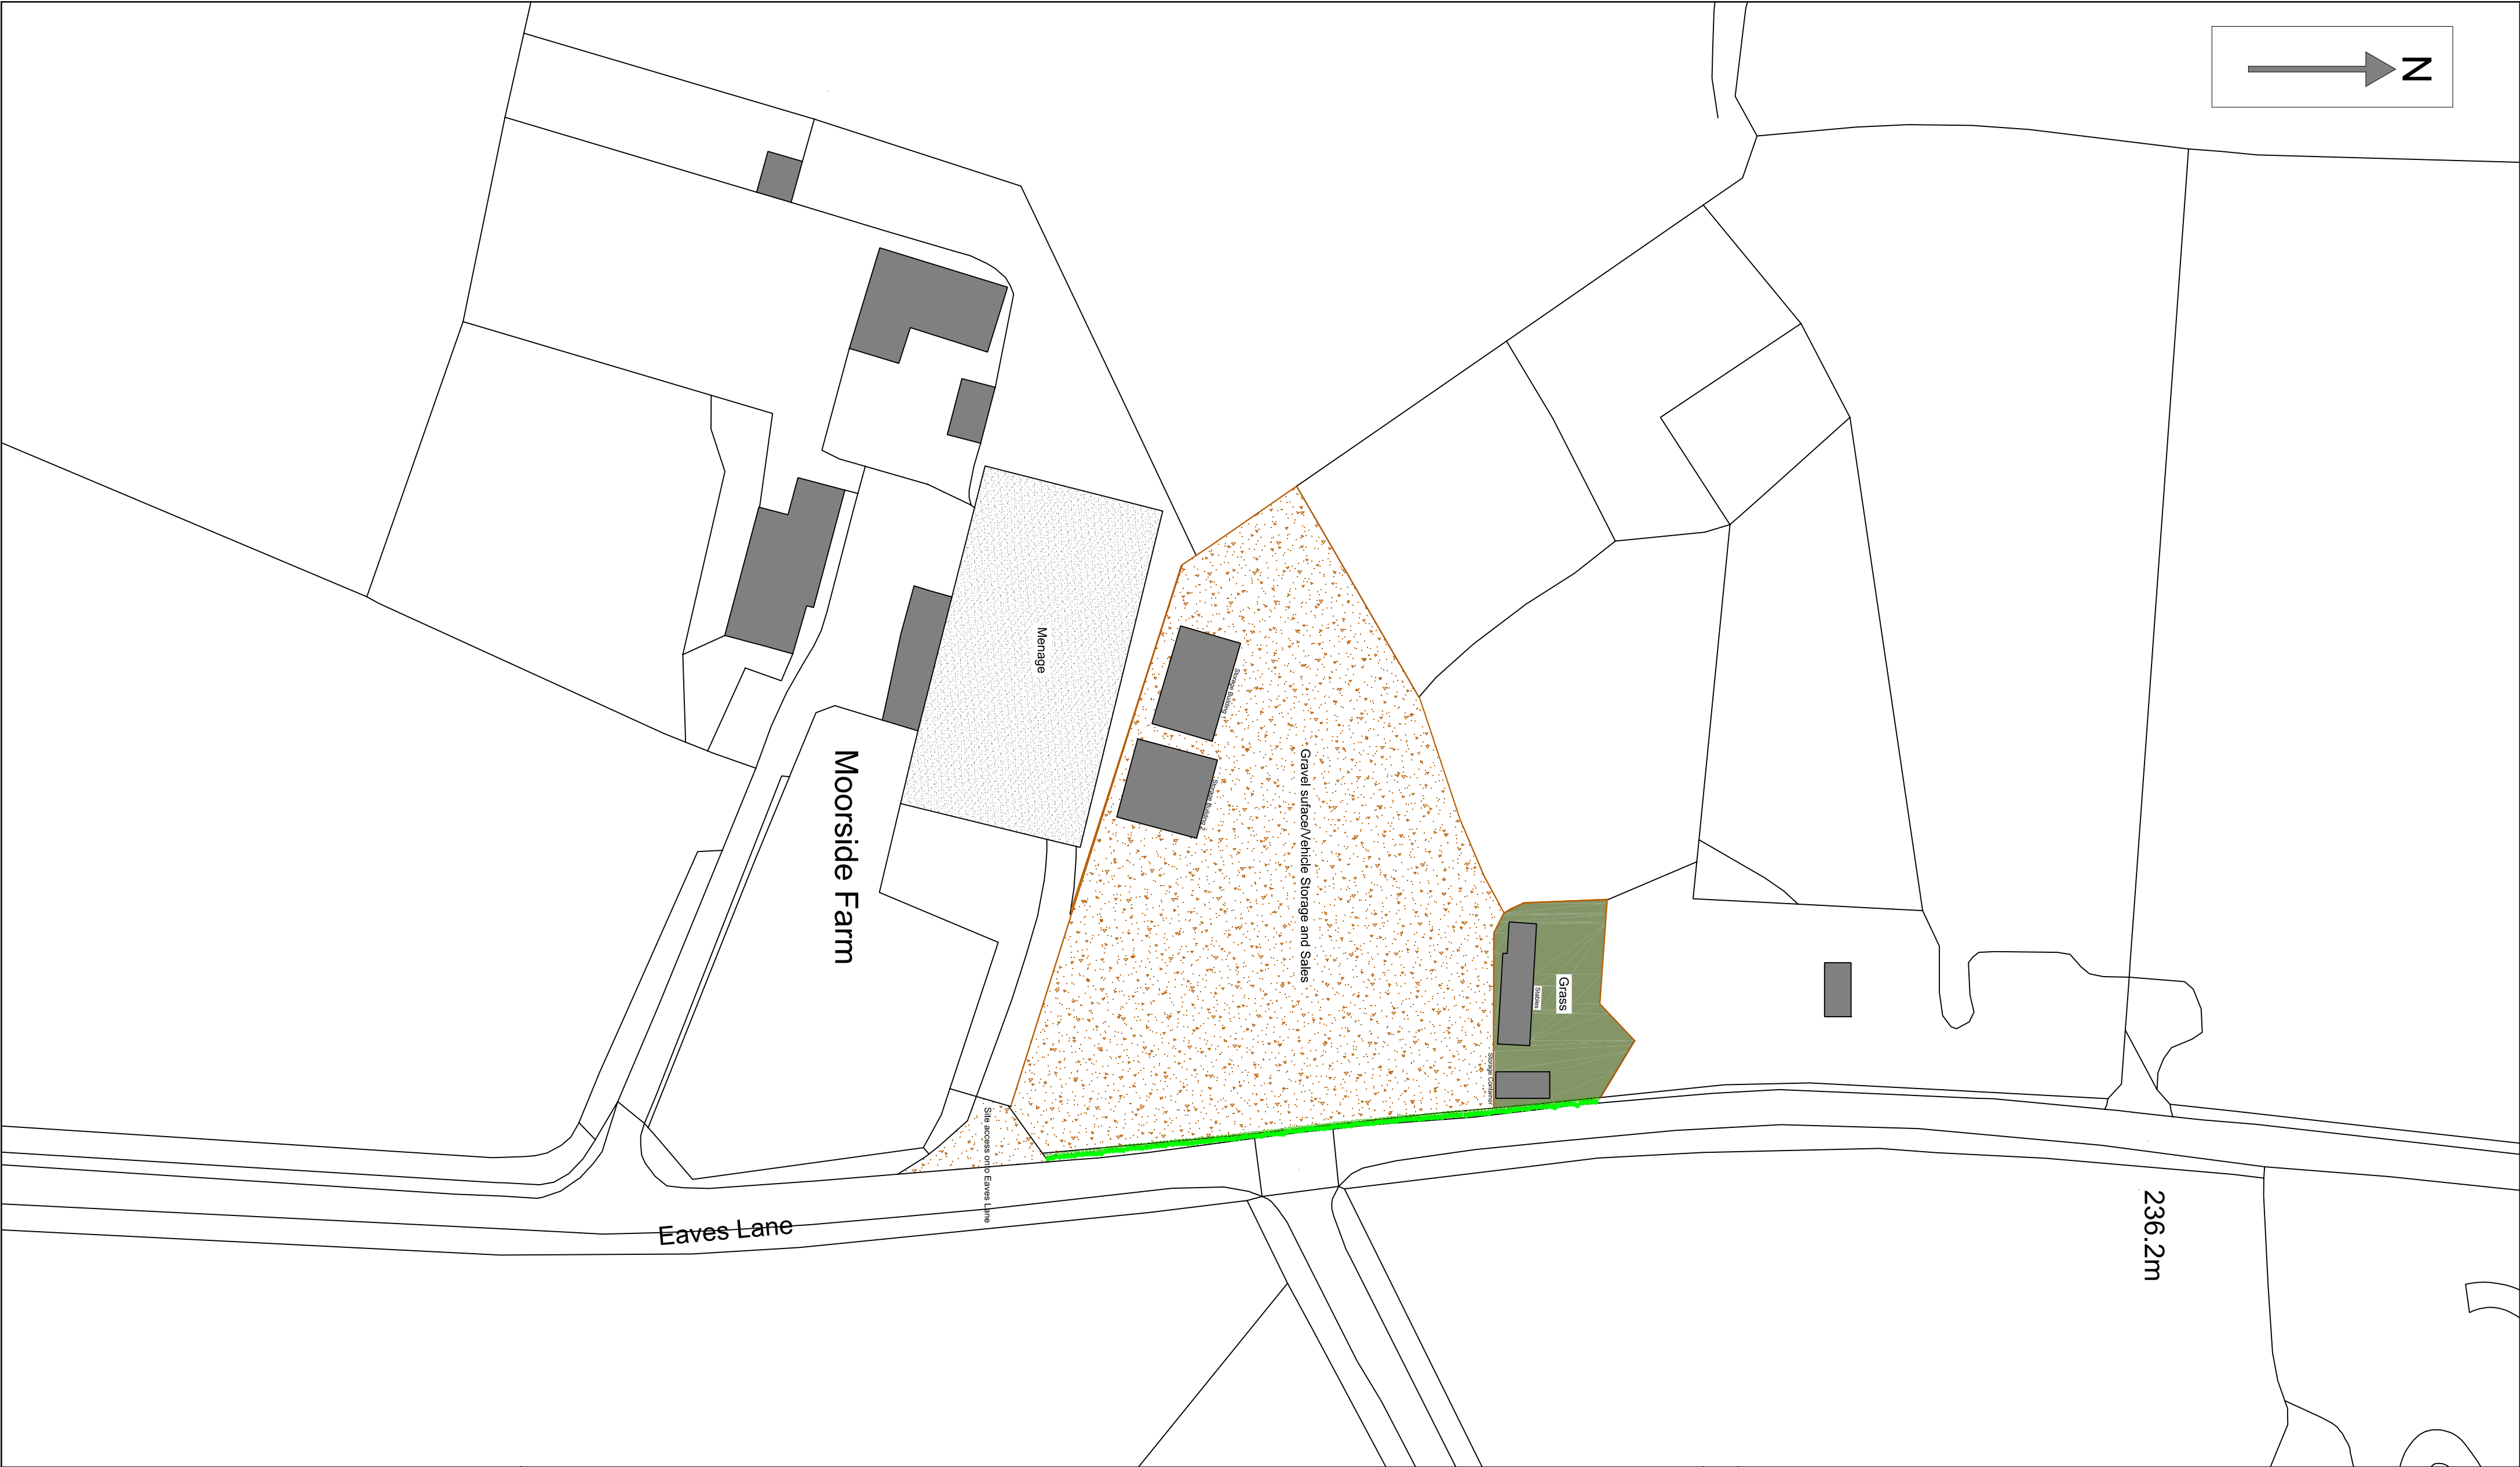


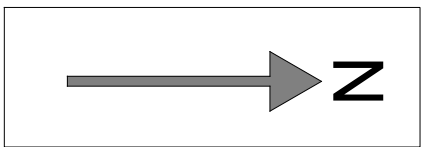


Plan Key

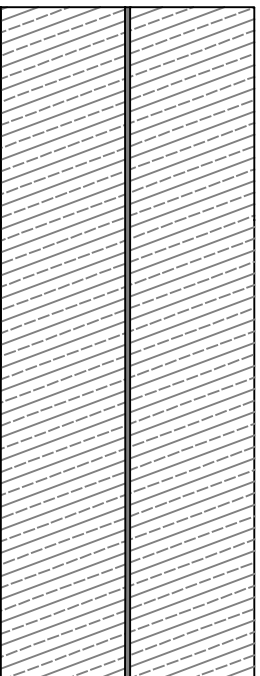


Static Caravan

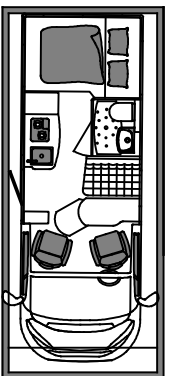

Trailer Caravan

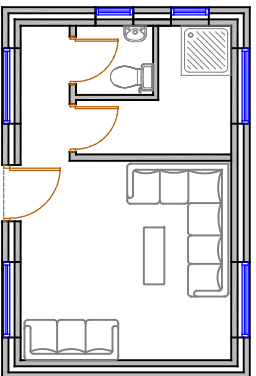


Day Room Footprint

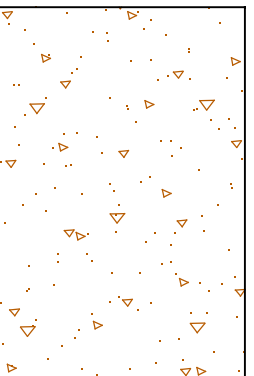


Permeable Gravel Surface

2m close board fence to western boundary

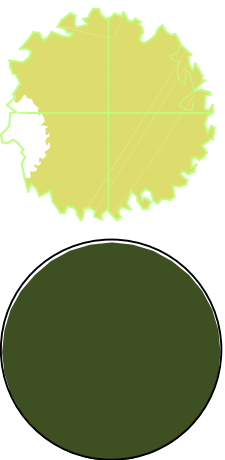


Proposed trees/landscaping

 

Boundary hedging to the Eaves Lane Frontage



Bin Store

 

Rev	Description	Date
1	Project CHANGE OF USE OF LAND TO A 2 PITCH FAMILY GYPSY & TRAVELLER SITE ON LAND AT EAVES LANE, STOKE ON TRENT, ST2 8LY	

Client	MR P QUINN
--------	------------

Contract No.	Dwg. No.	Revision	Scale	1:500	@ A1
	2		By	MCC	Date
		Chkd			OCT 2024

Drawing Title	EXISTING AND PROPOSED SITE PLANS & PLAN KEY
---------------	---

MAT DESIGN LIMITED	Town Planning & Building Control
Consultants	17 BROOKSIDE AVE
	ECCELESTON
	ST. HELENS
	WA10 4RN
	Telephone: 07850203448
	E-mail: mikelata@bheyond.co.uk