
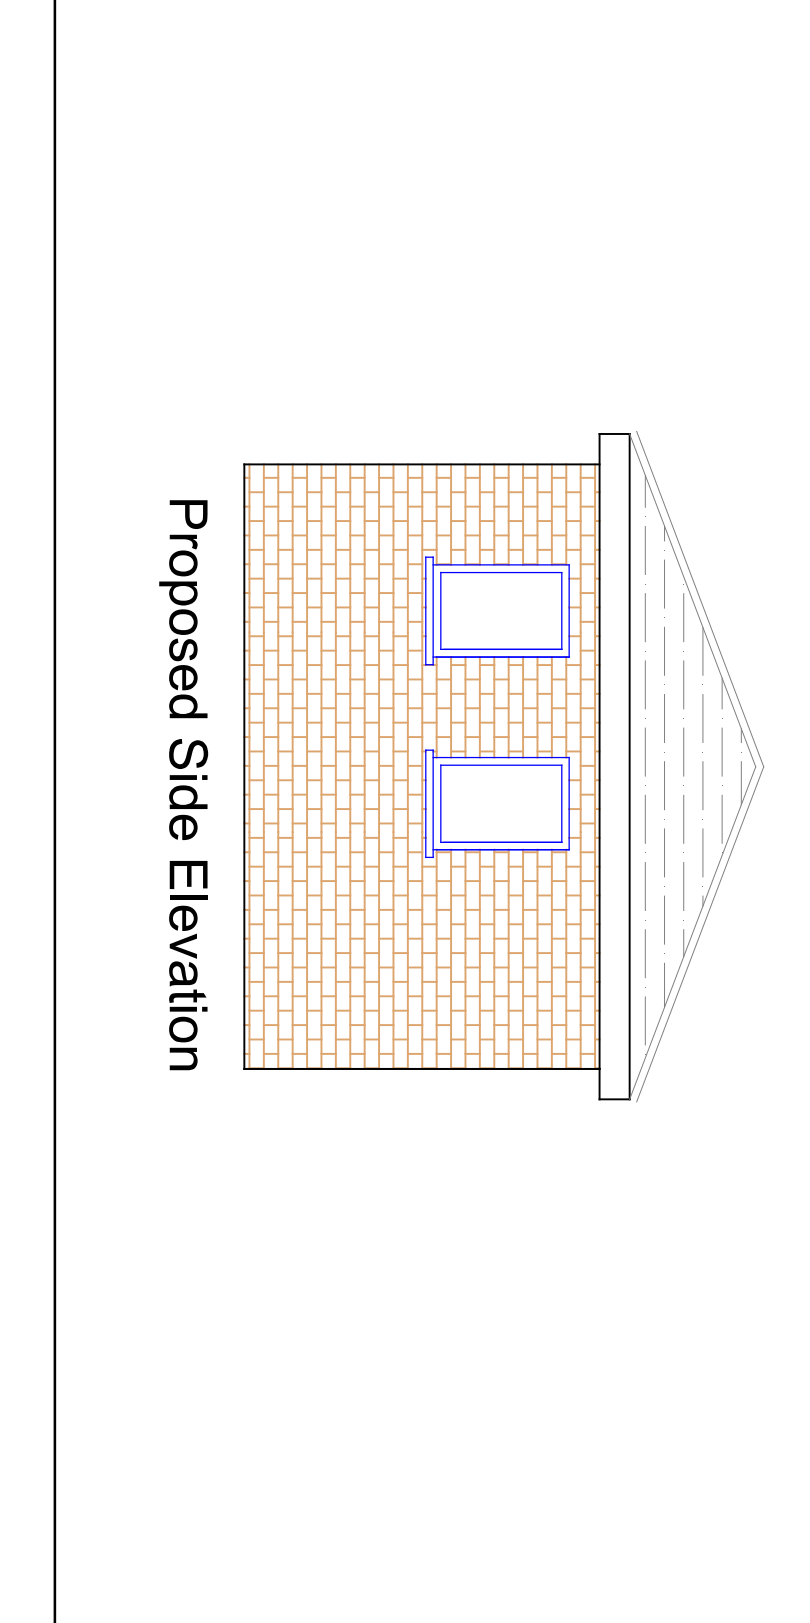
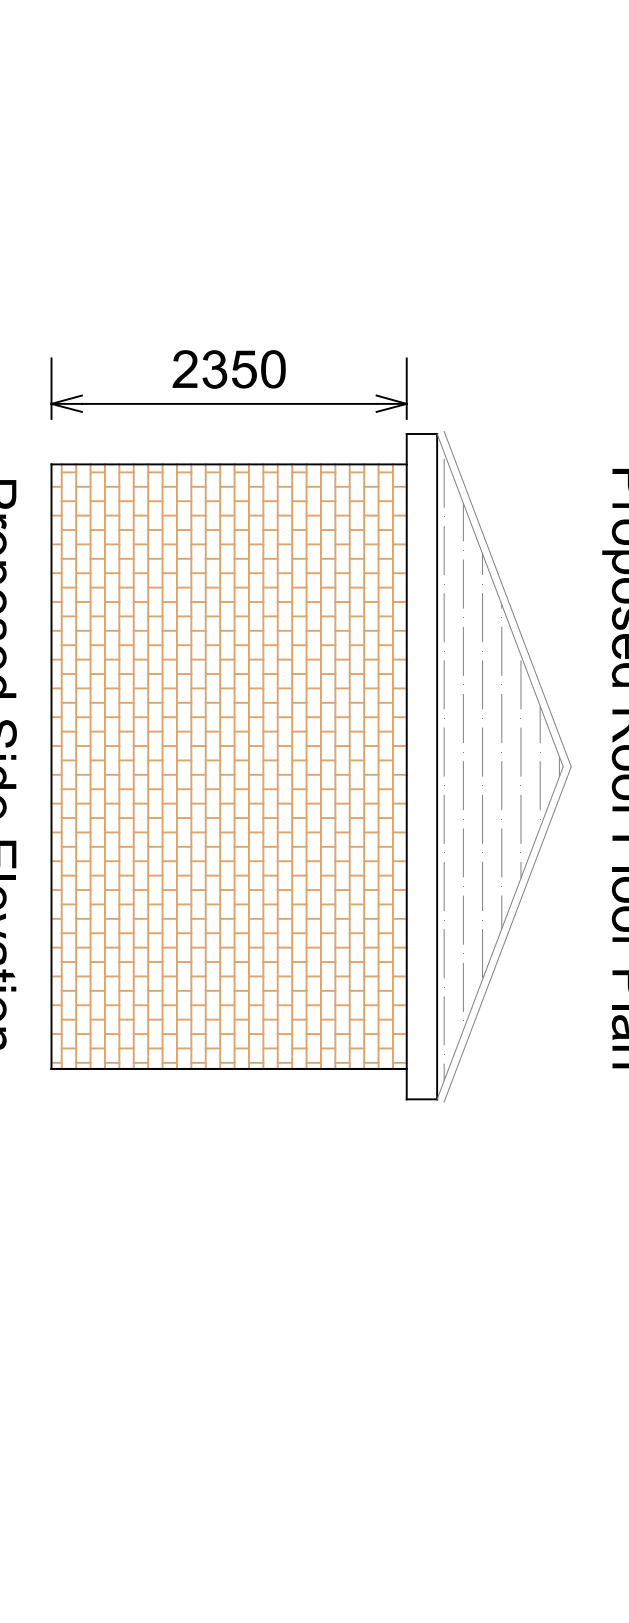
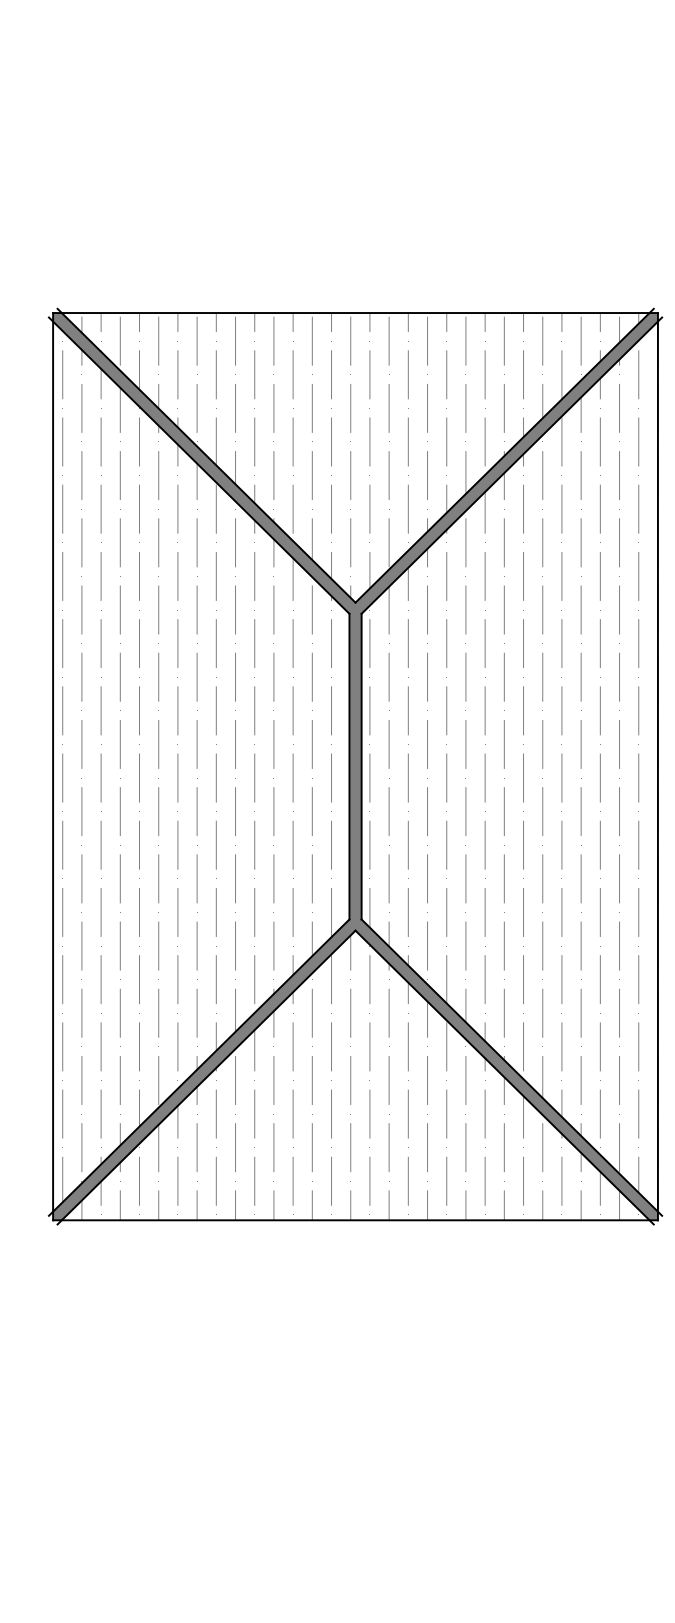
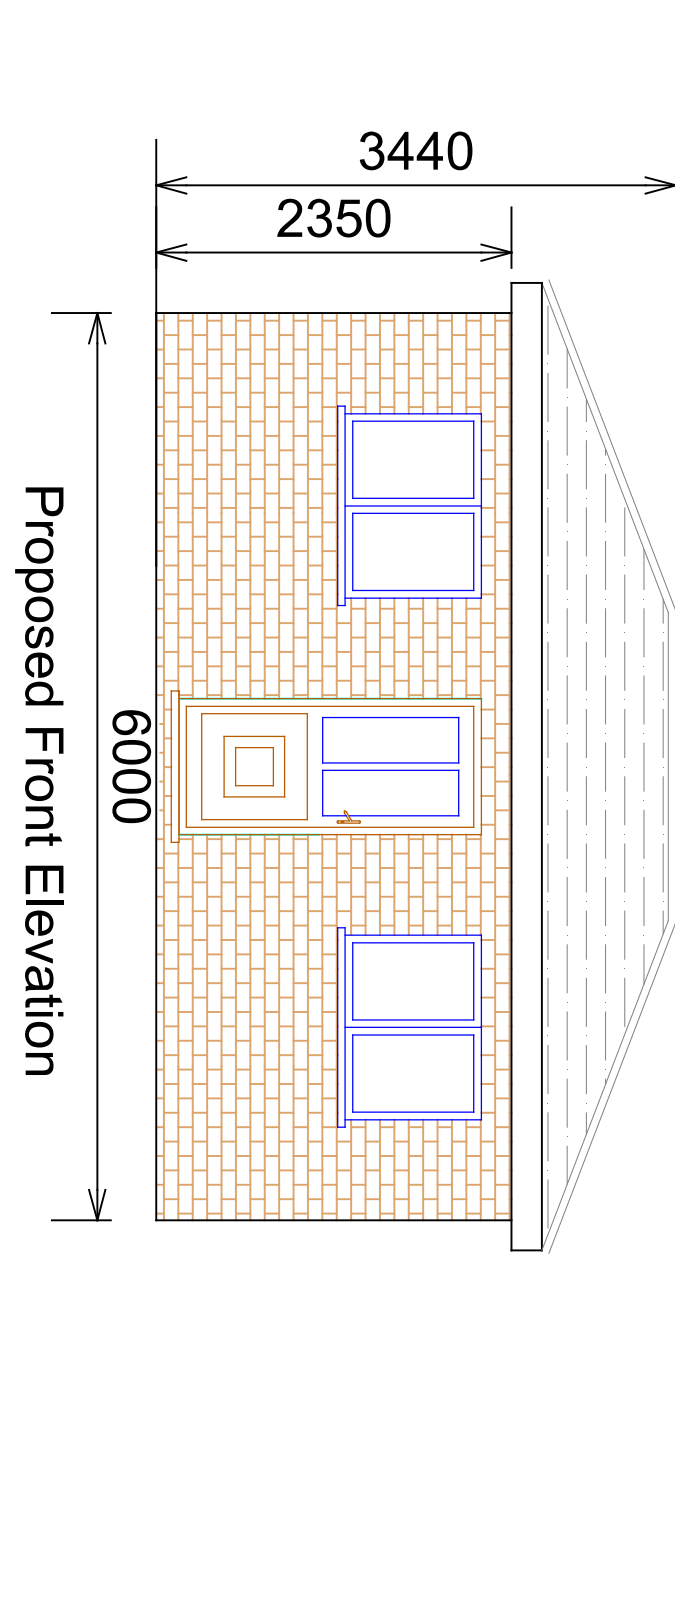
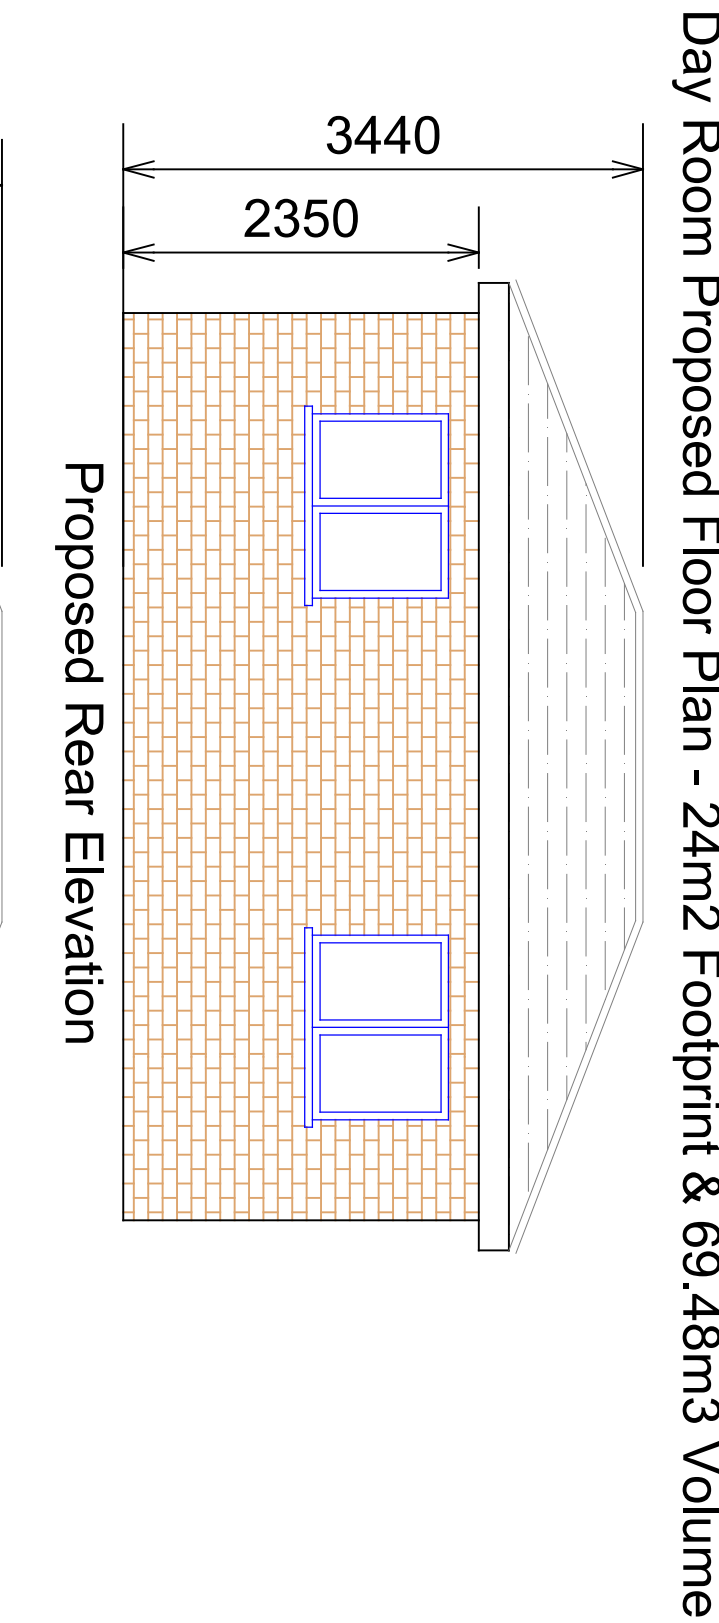


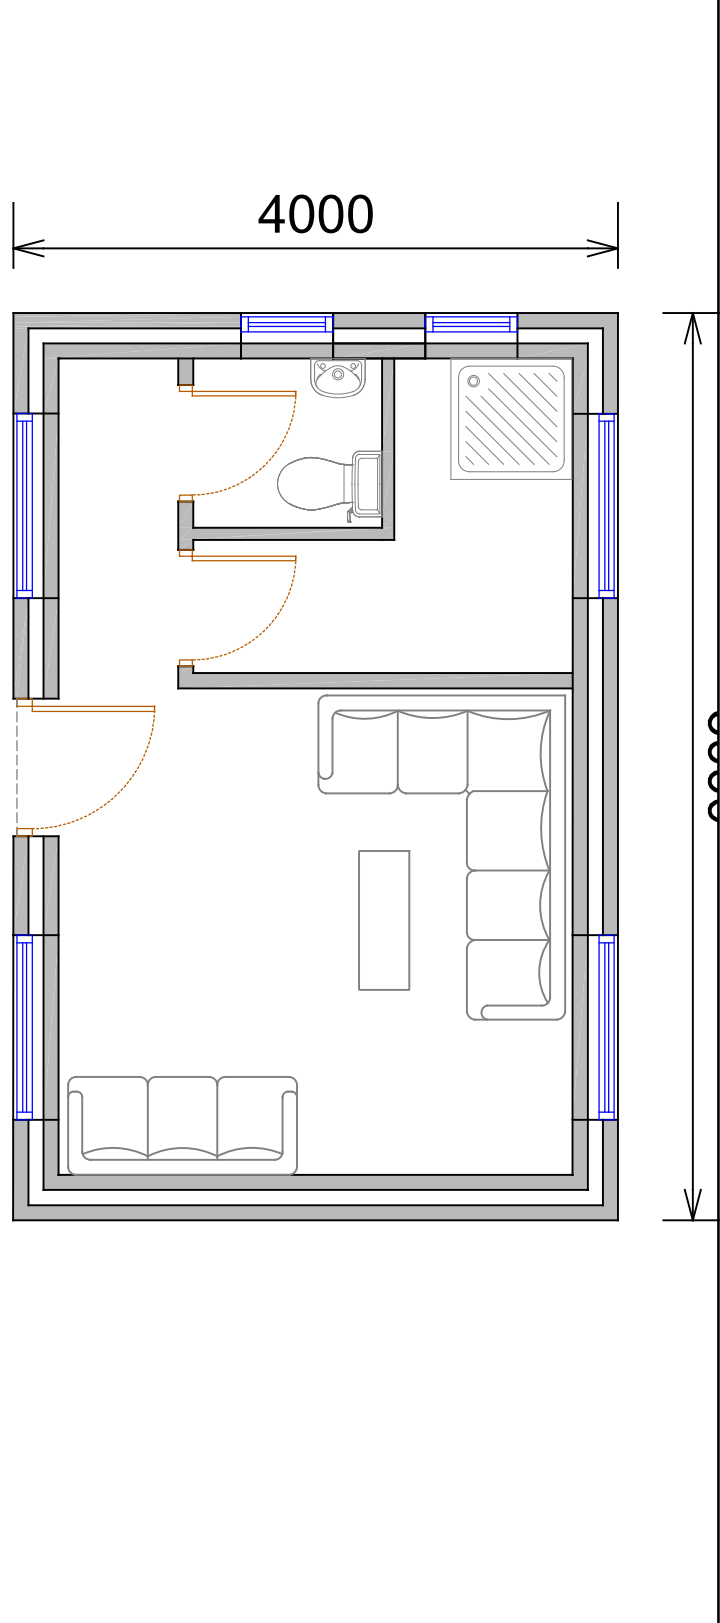

012345678910m1:100
5m1:50

RevDescriptionDate

Project
CHANGE OF USE OF LAND TO A 2 PITCH
FAMILY GYPSY & TRAVELLER SITE ON
LAND AT EAVES LANE, STOKE ON TRENT,
ST2 8LY

Client
MR P QUINN

Contract No.17 BROOKSIDE AVE
ECCLESTON
ST. HELENS
WA10 4RN

Dwg. No.3

RevisionByMFCChad

Scale1:50 & 1:200

DateOCT 2024

@ AI

Drawing Title
PROPOSED SITE PLAN WITH DAY
ROOM AND FENCING DETAILS

MAT DESIGN LIMITED
Town Planning & Building Control
Consultants
17 BROOKSIDE AVE
ECCLESTON
ST. HELENS
WA10 4RN
Telephone: 07850203448
E-mail: matketa@blueyonder.co.uk