



FOUNTAIN STREET, LEEK


RevNo	Revision note	Date	Signature	Checked
-------	---------------	------	-----------	---------

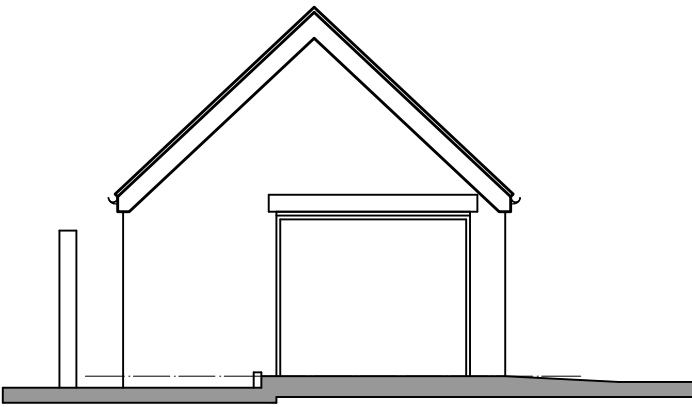


EXISTING FRONT ELEVATION

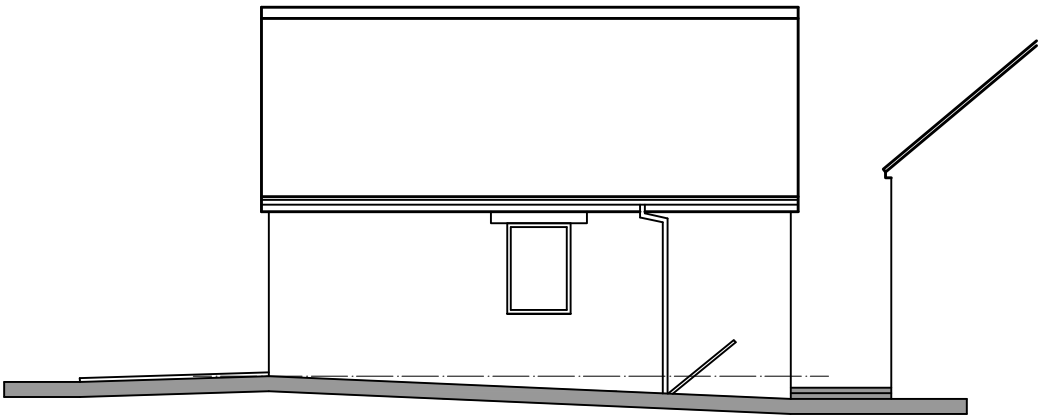


EXISTING SIDE ELEVATION

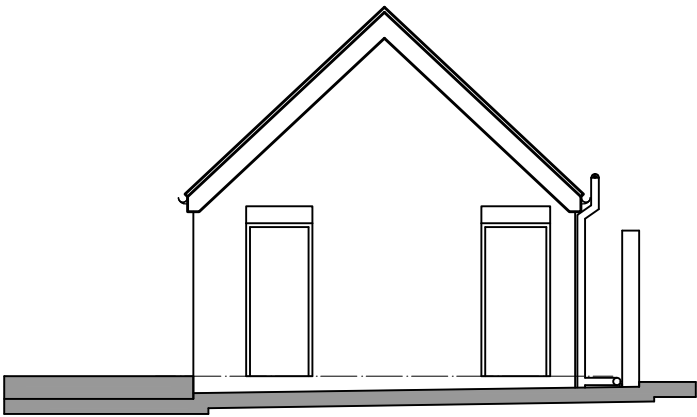


EXISTING REAR ELEVATION

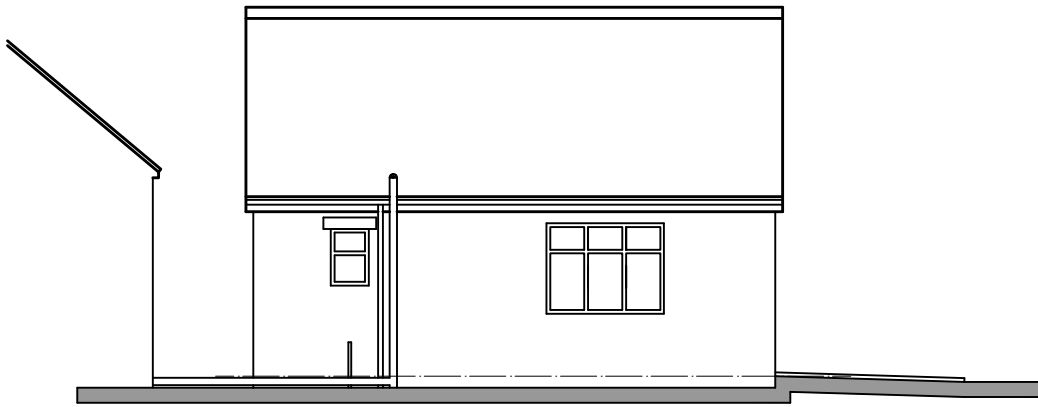


EXISTING SIDE ELEVATION

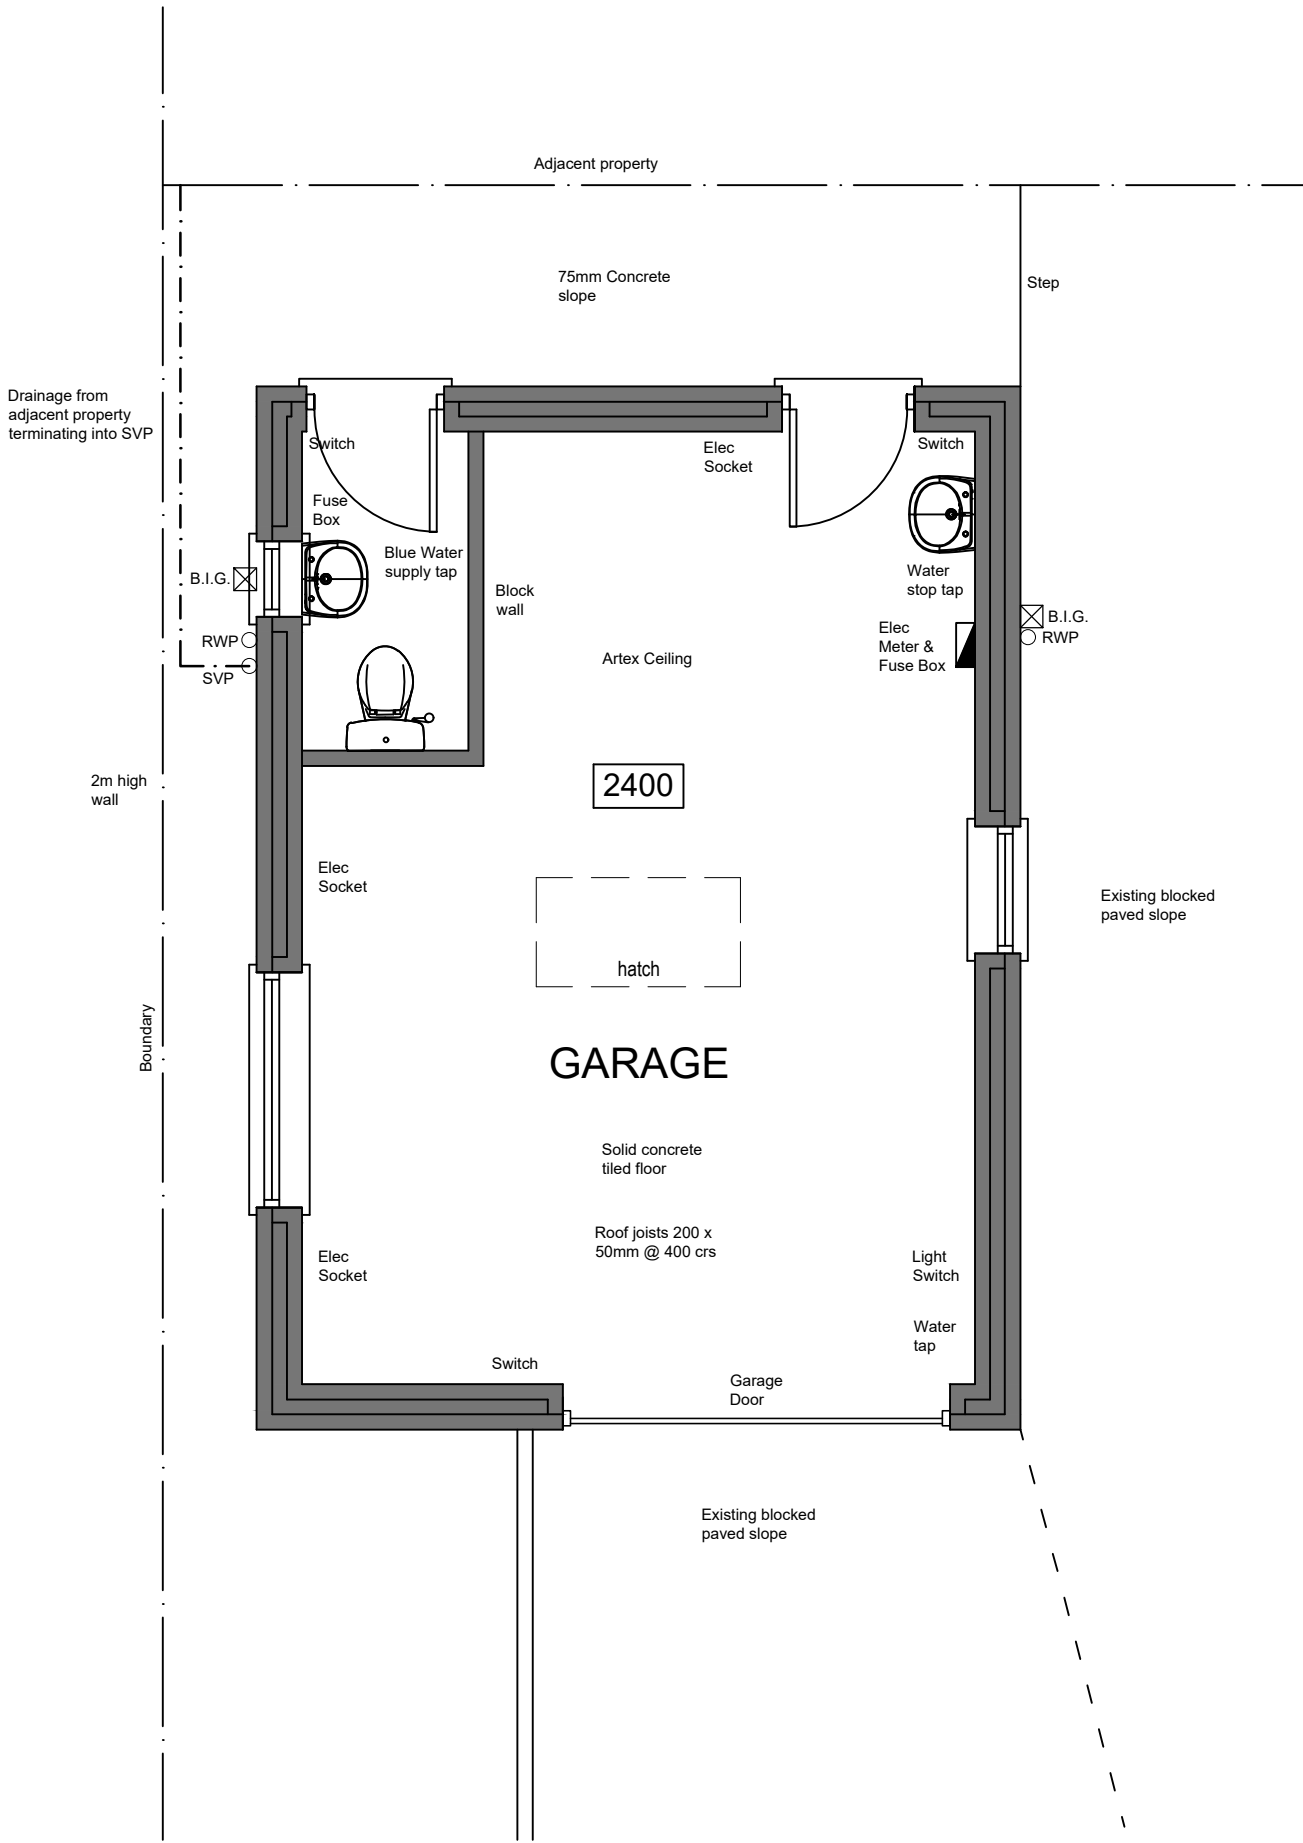

EXISTING GROUND FLOOR

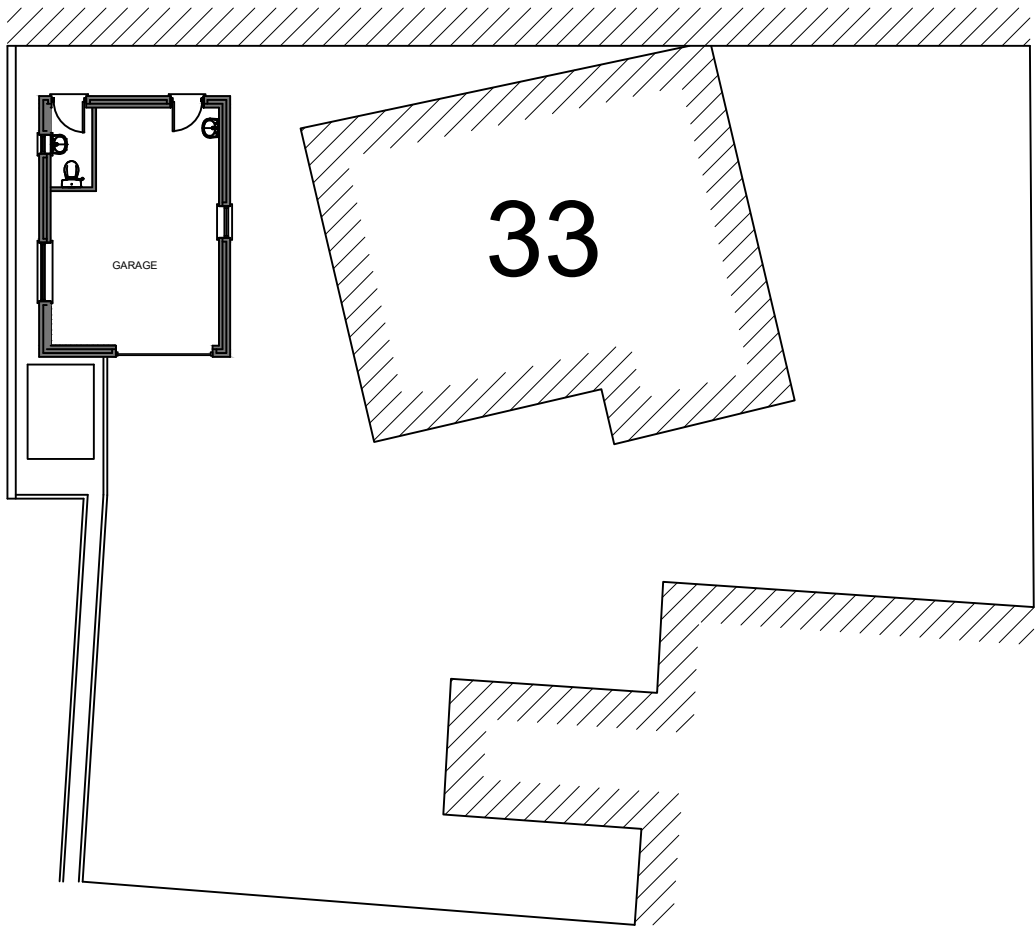

EXISTING SITE PLAN 1:200

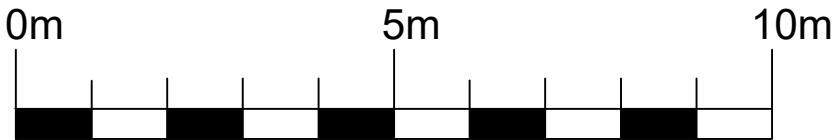

1:100 scale bar



1:50 scale bar



PROJECT: PROPOSED EXTENSION AT 33 FOUNTAIN STREET LEEK ST13 6JS	Drawing No: 2439-BR-01
CLIENT: MR J. MOUNTFORD	Date: OCT 2024
Drawing Title EXISTING PLANS AND ELEVATIONS	Scale: 1:50, 1:100 @ A2
	Revision:
Renaissance Studio, No 1 Derby St, Leigh, Lancashire WN7 4PF Telephone: 01942 676360 . Fax: 01942 682084 Email: info@pabarchitects.co.uk . www.pabarchitects.co.uk	Issue: BUILDING REGS