



Existing East Elevation
Scale 1 : 100



Existing South Elevation
Scale 1 : 100




Existing West Elevation
Scale 1 : 100




Existing North Elevation
Scale 1 : 100



Existing Cross Section
Scale 1 : 50

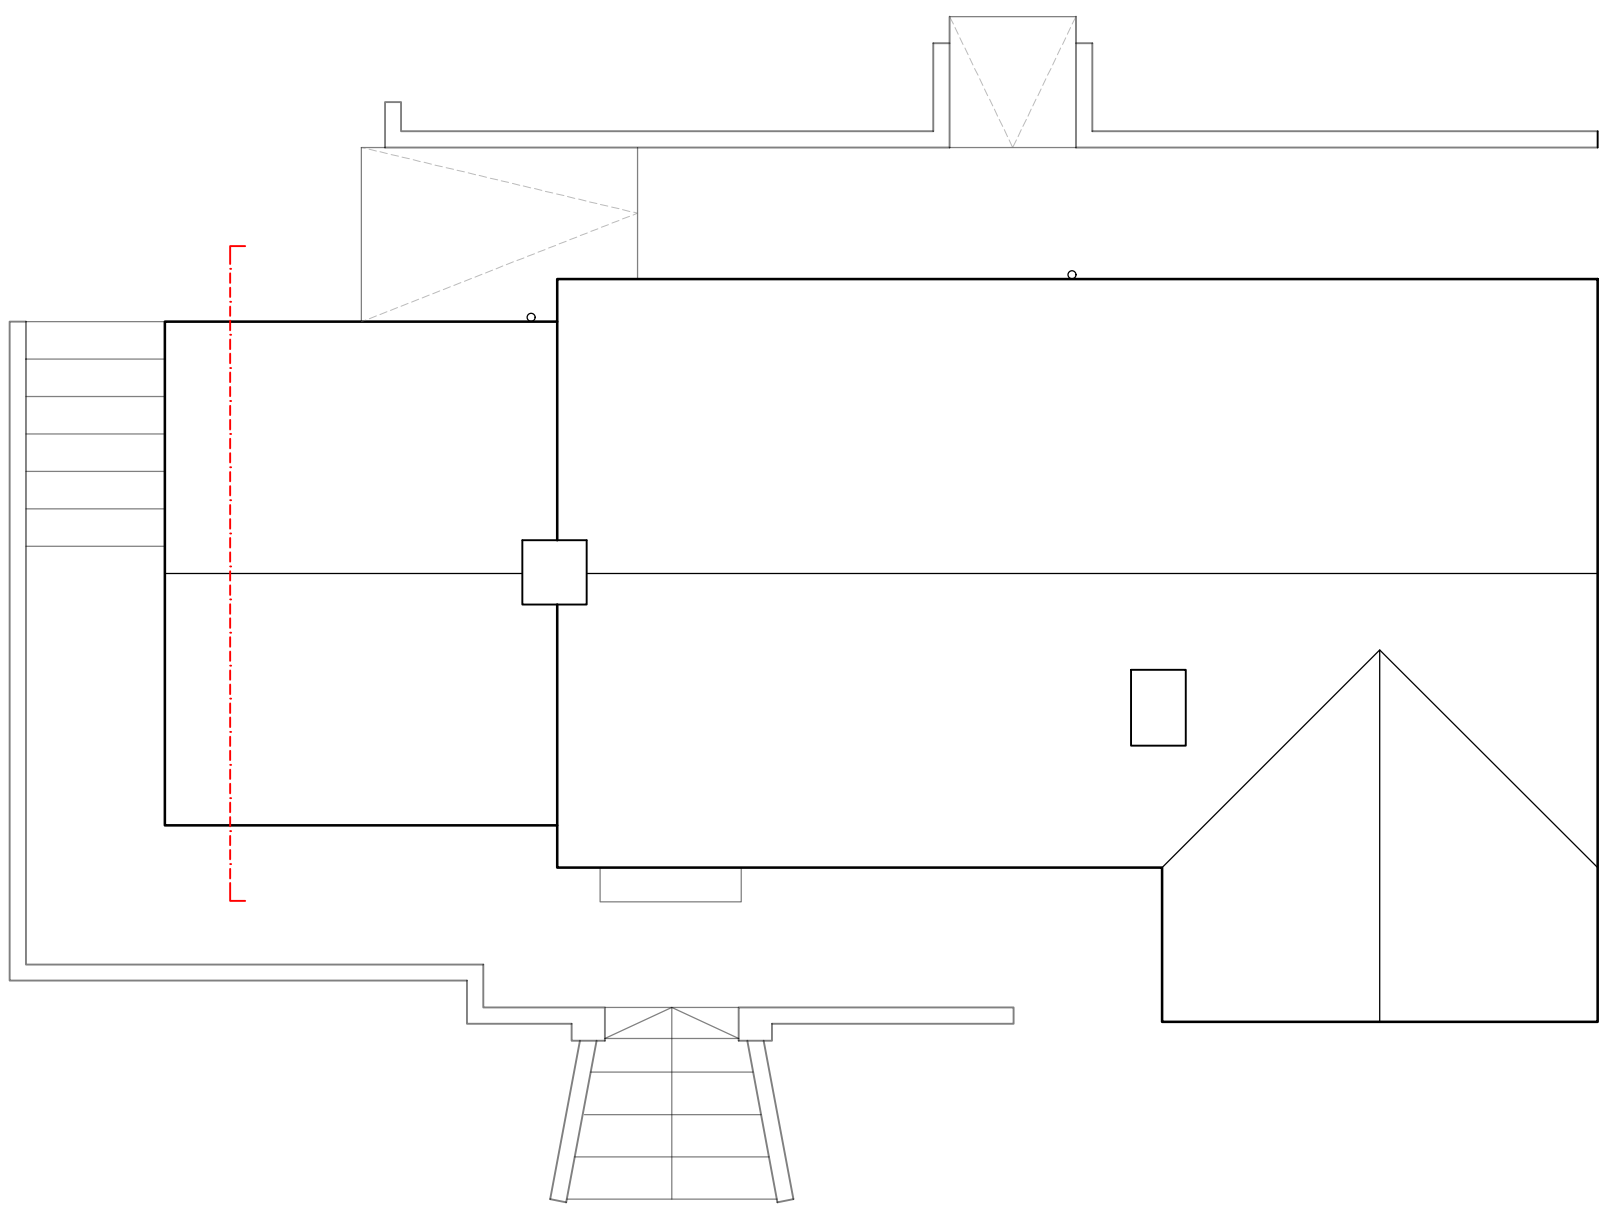

Existing Roof Plan
Scale 1 : 100

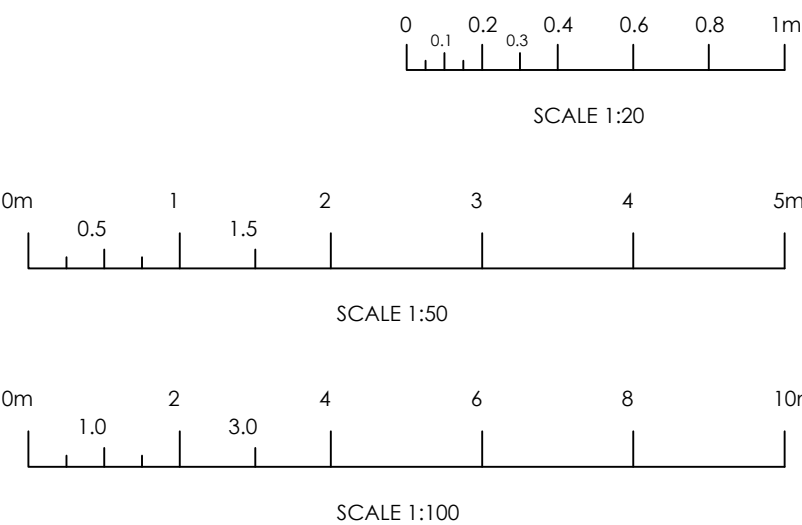

PLANNING PURPOSES ONLY.

Notes:

- 1) The contractor to confirm details of the existing structure are correct prior to commencement of any works. if there are any discrepancies please contact us.
- 2) Soakaways are to be a minimum of 5.0m away from any building and 10.0m away from any water course.
- 3) All drainage details are indicative and should there be any discrepancies, please contact us to review or agree with the building control officer.
- 4) in any project in which a building over a public sewer agreement is required, it is the contractor/ client responsibility to obtain the relevant approval. This is to be obtained prior to commencement on site.
- 5) Contractor to locate the position of any existing services prior to excavation.
- 6) In any project in which a Party Wall Agreement is required, it is the contractor/ client responsibility to obtain the relevant approval. In this circumstance boundary foundations may be required.
- 7) Unless noted otherwise, Rees Construction Management have not identified any significant risks associated with the design intent shown on this drawing which could not be managed safely by a competent contractor.

Status: PLANNING			
Revisions:	drn	chk	date
P0 Initial issue.	JG	LH	29/08/24
P1 'Preliminary - not for construction' notation removed.	JG	LH	22/10/24
Client: Mr T Carnwell Little above Park Farm, Dairyhouse Lane Dilhorne, ST10 2PW			
Project: Subdivision to form 2no. dwellings with a single storey side extension			
Drawing: Existing Elevations, Roof Plan and Cross Section			
Drawn by: JG	Date: August 2024	Scale: As Shown @ A1	



Address: 2 Church Street, Uttoxeter, Staffordshire, ST14 8AG. Tel: 01889 227127

Drawing No: R0447 - 003 P1