




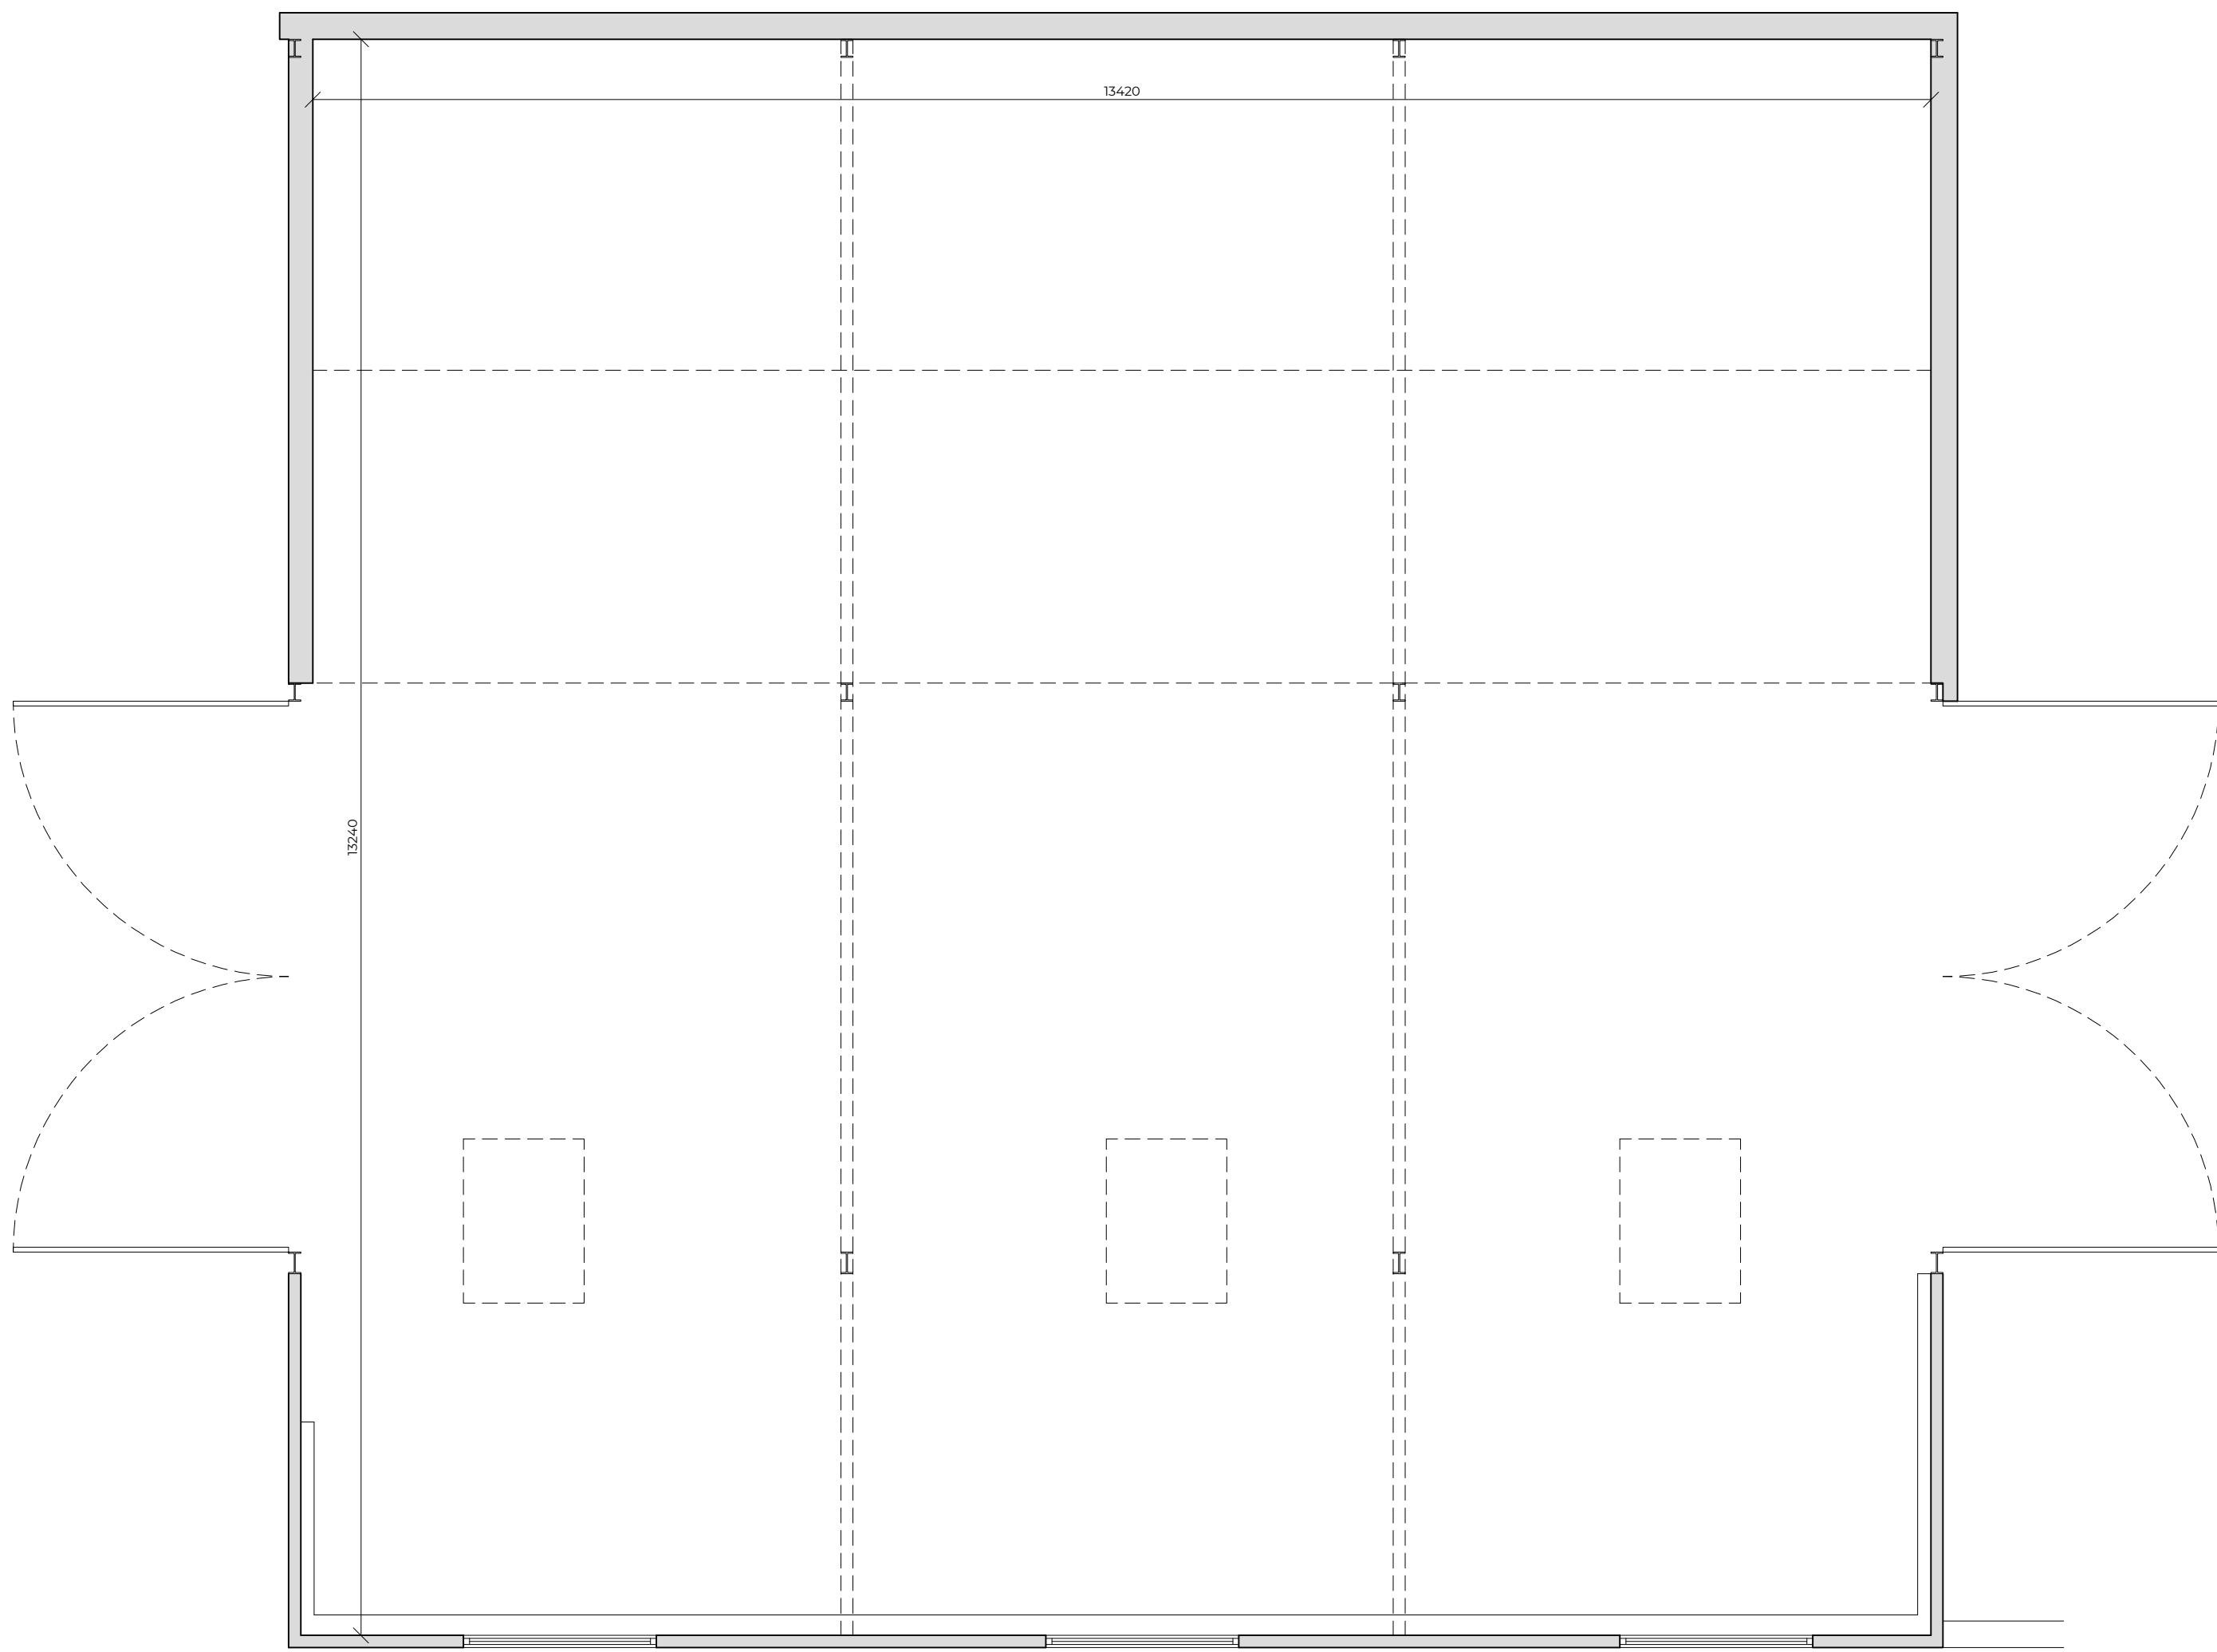


EXISTING GROUND FLOOR PLAN 1:50 @ A1

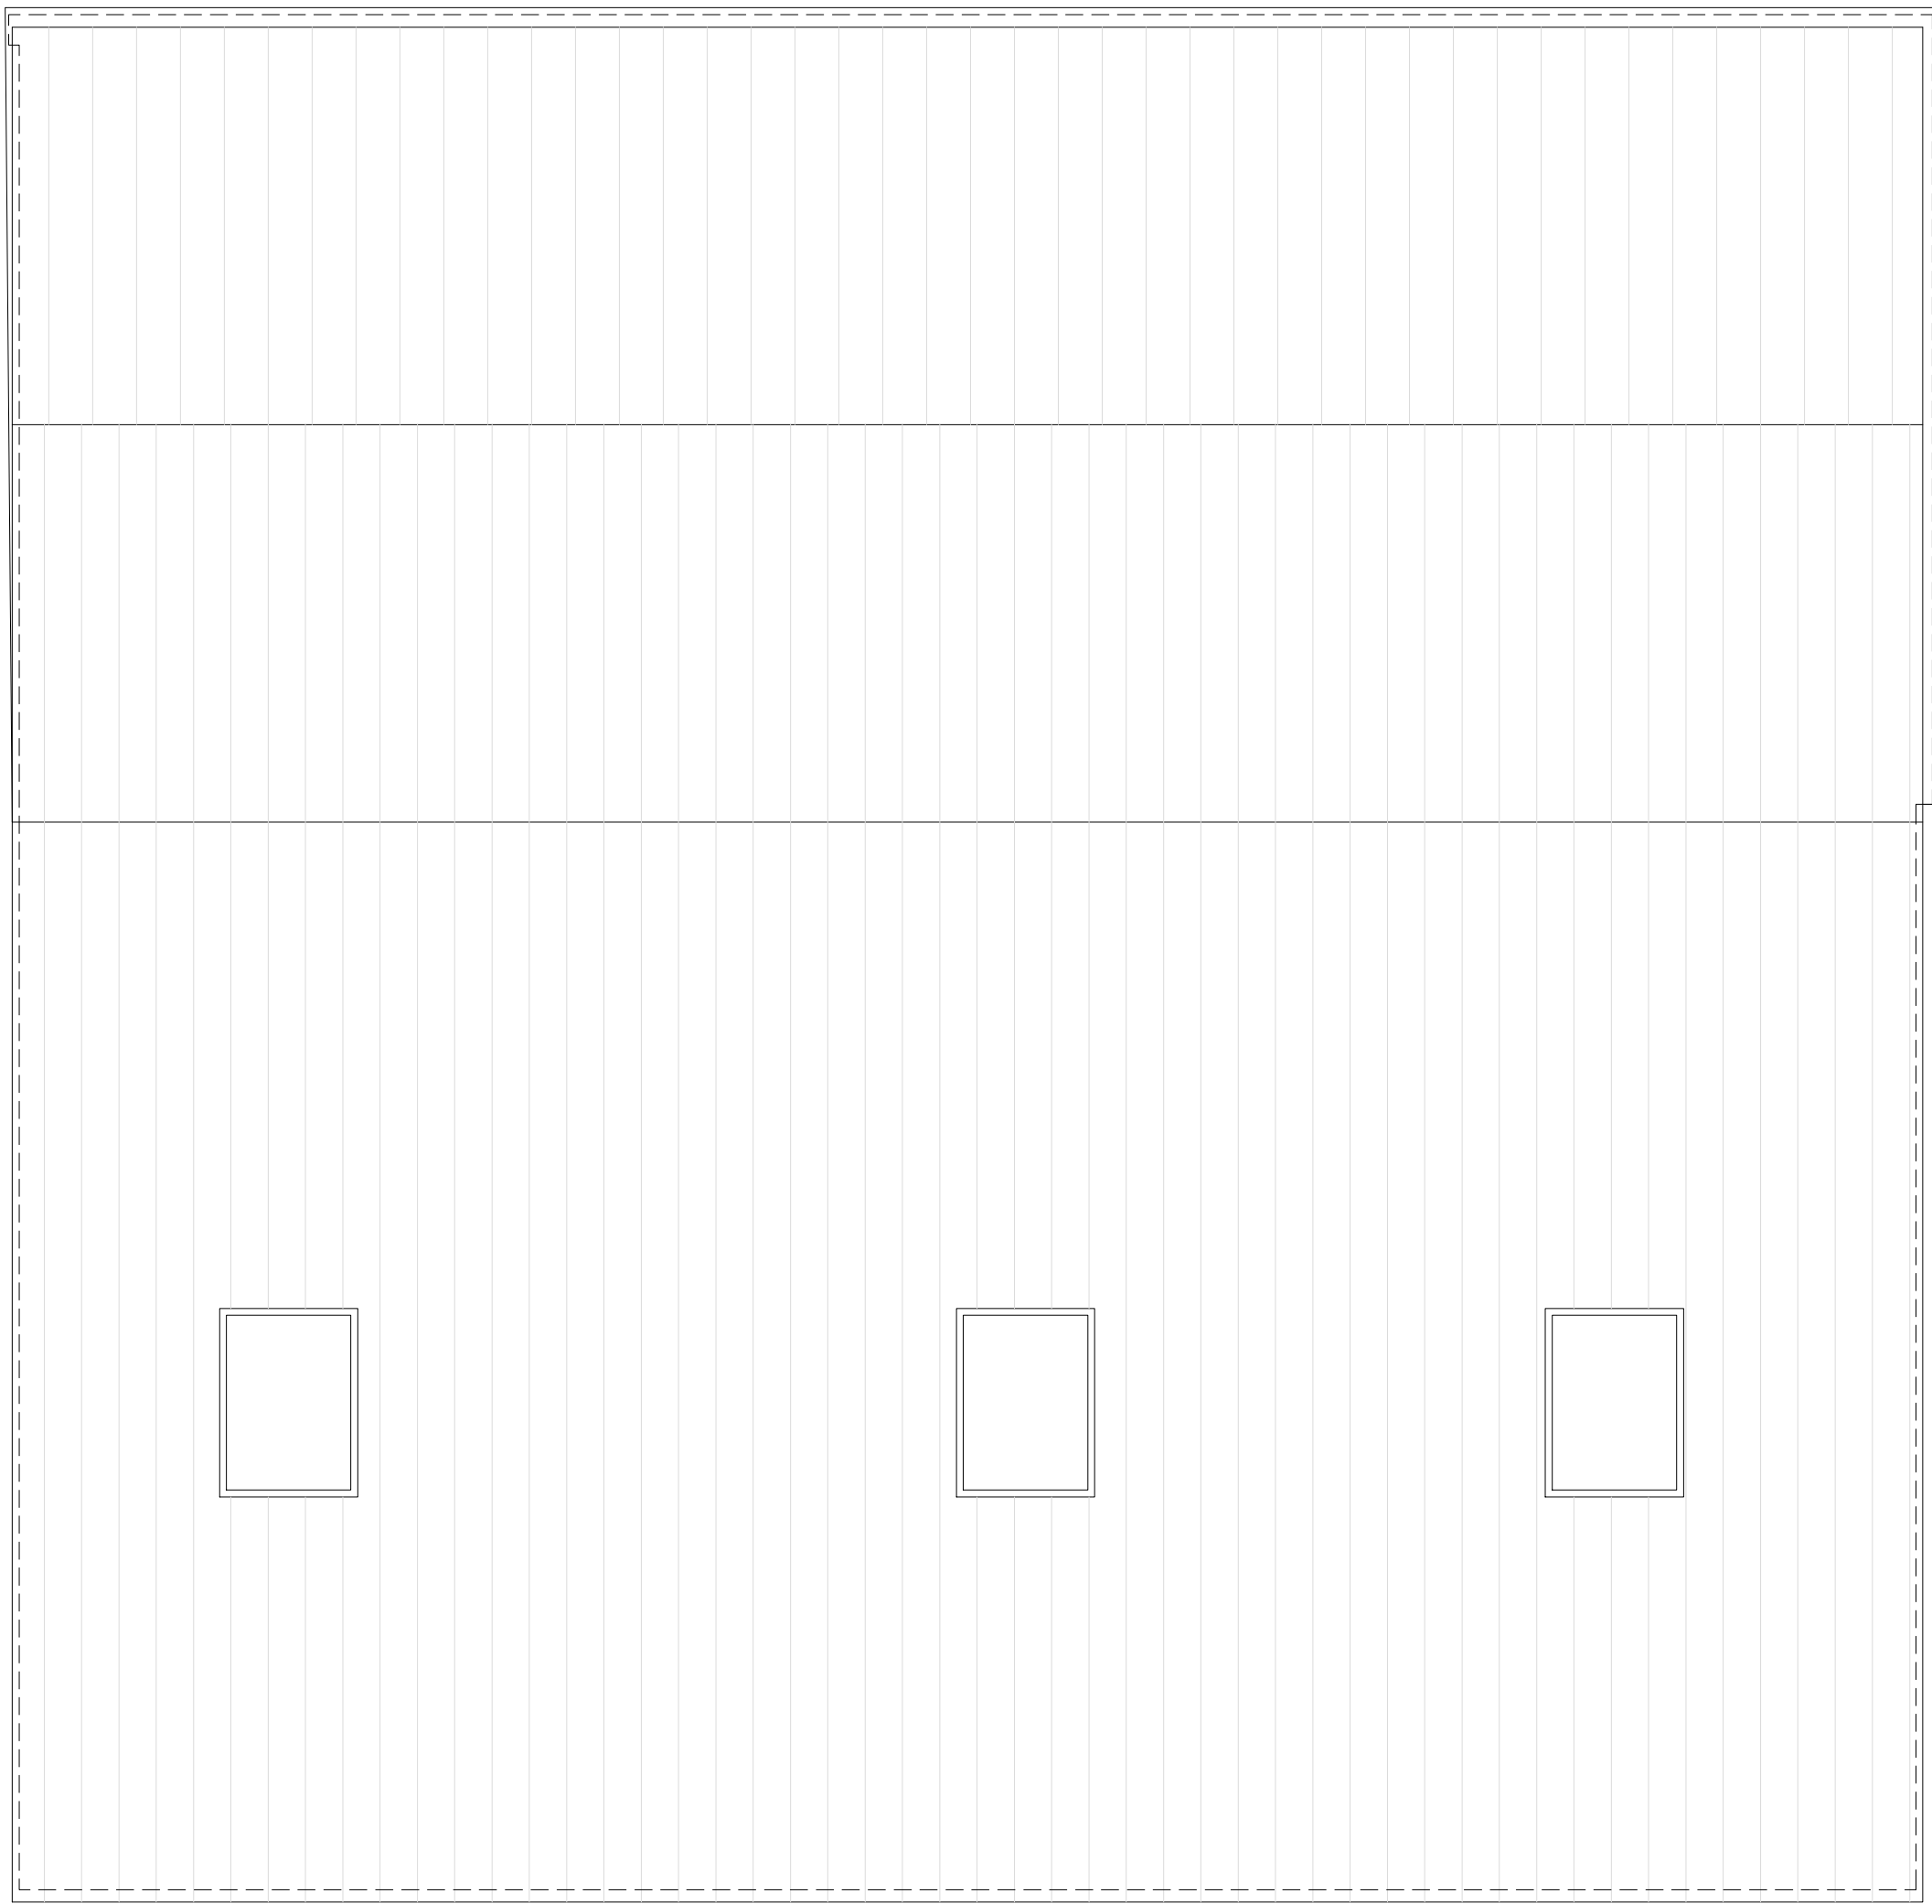


EXISTING ROOF PLAN 1:50 @ A1

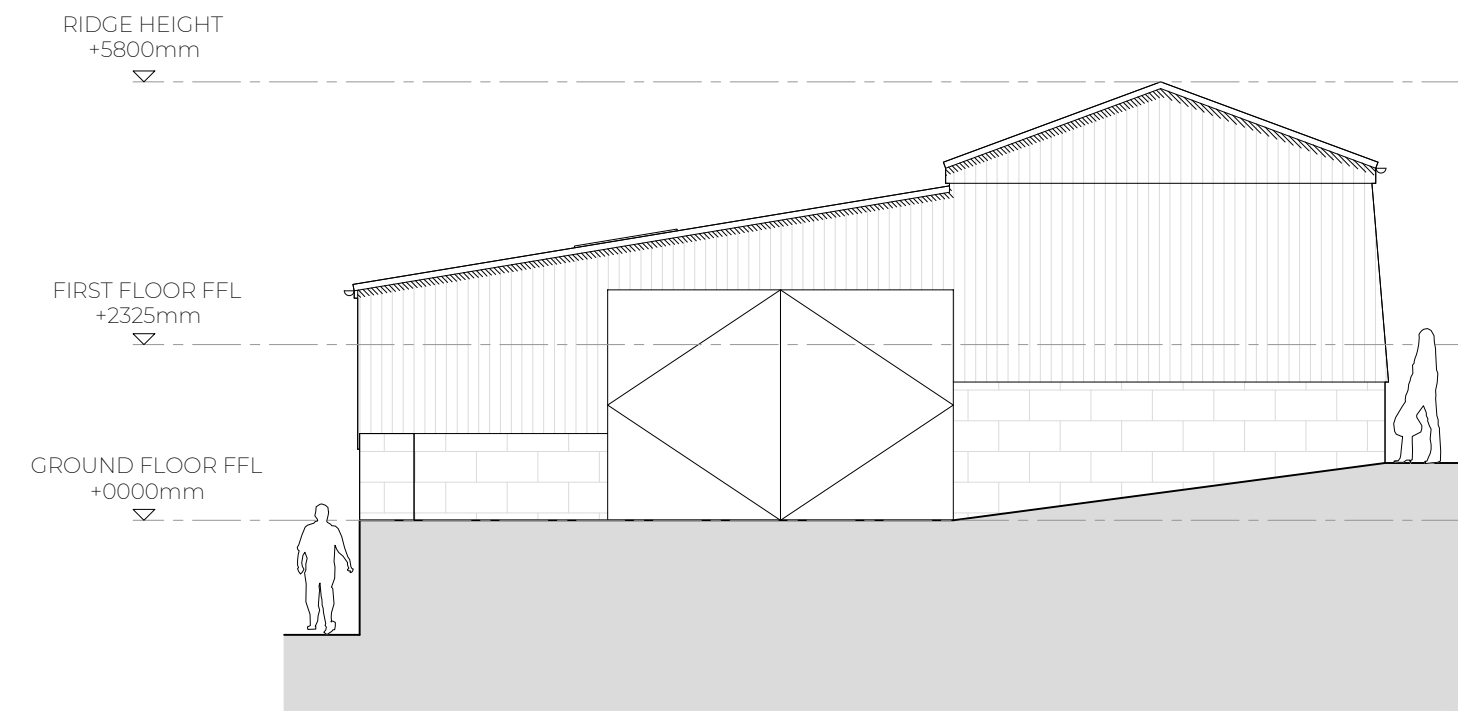

EXISTING EAST ELEVATION 1:100 @ A1

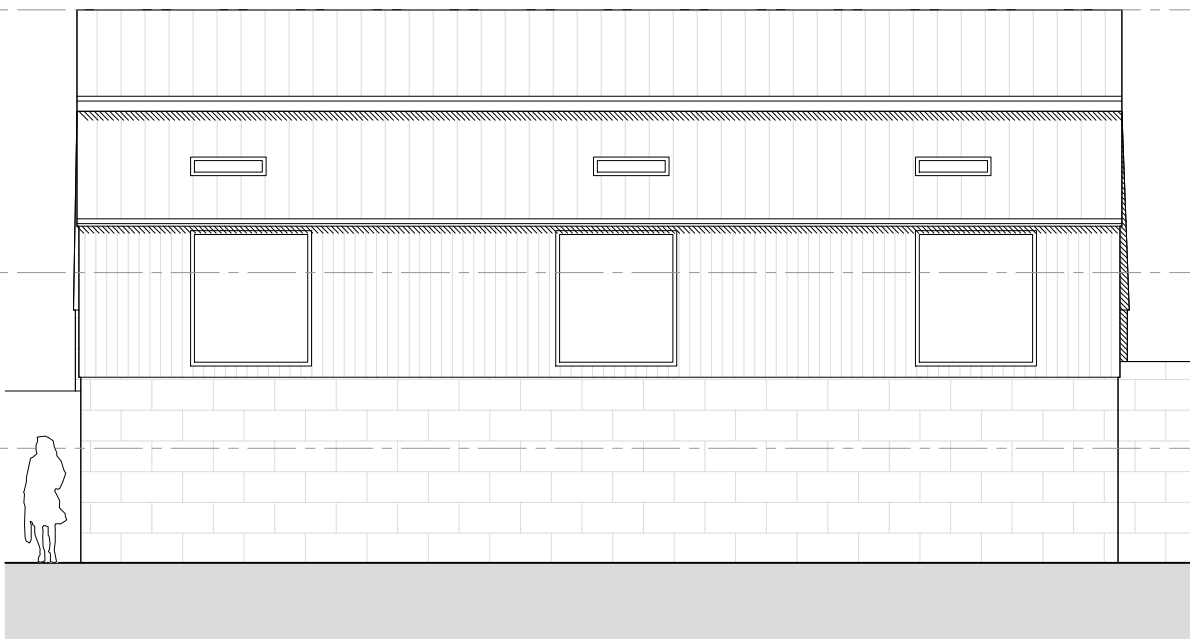

EXISTING SOUTH ELEVATION 1:100 @ A1

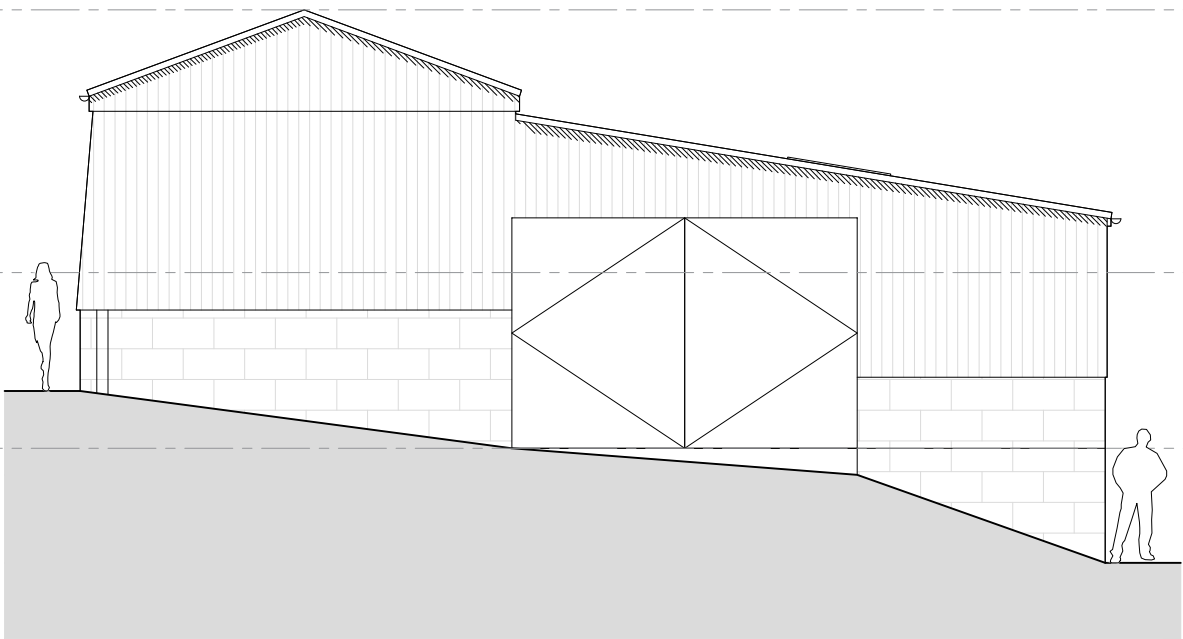

EXISTING WEST ELEVATION 1:100 @ A1



EXISTING NORTH ELEVATION 1:100 @ A1

Scale @ A1: 1:100  
0 1000 2000 3000 4000 mm

Scale @ A1: 1:50  
0 1000 2000 3000 4000 mm

This drawing is not to be manipulated in any way. Any errors or discrepancies should be reported to SDA Architecture. Work to given dimensions only which the contractor must check and confirm all dimensions onsite. Copyright to remain with SDA Architecture and is not to be copied, lent or used by any third party without the express written permission of SDA Architecture.

| REV | DATE     | NOTES                                |
|-----|----------|--------------------------------------|
| -   | 11.09.24 | First issue for client comment only. |
| P1  | 08.10.24 | Sheet reformatted for planning.      |

## MEASURED SURVEY

PROJECT:  
Birchendale Farm, Hollington  
Fields  
ST10 4HL

DRAWING TITLE:  
Existing Plans & Elevations

DRAWN/APPROVED BY: DATE:  
BR/BR 11.09.2024

DRAWING NO:  
23037-SDA-ZZ-ZZ-DR-A-0101

SDA ARCHITECTURE

34 Wellington Road  
Oxton CH43 2JF  
+44 (0) 151 651 1789  
info@sdaarchitecture.com  
sdaarchitecture.com

