

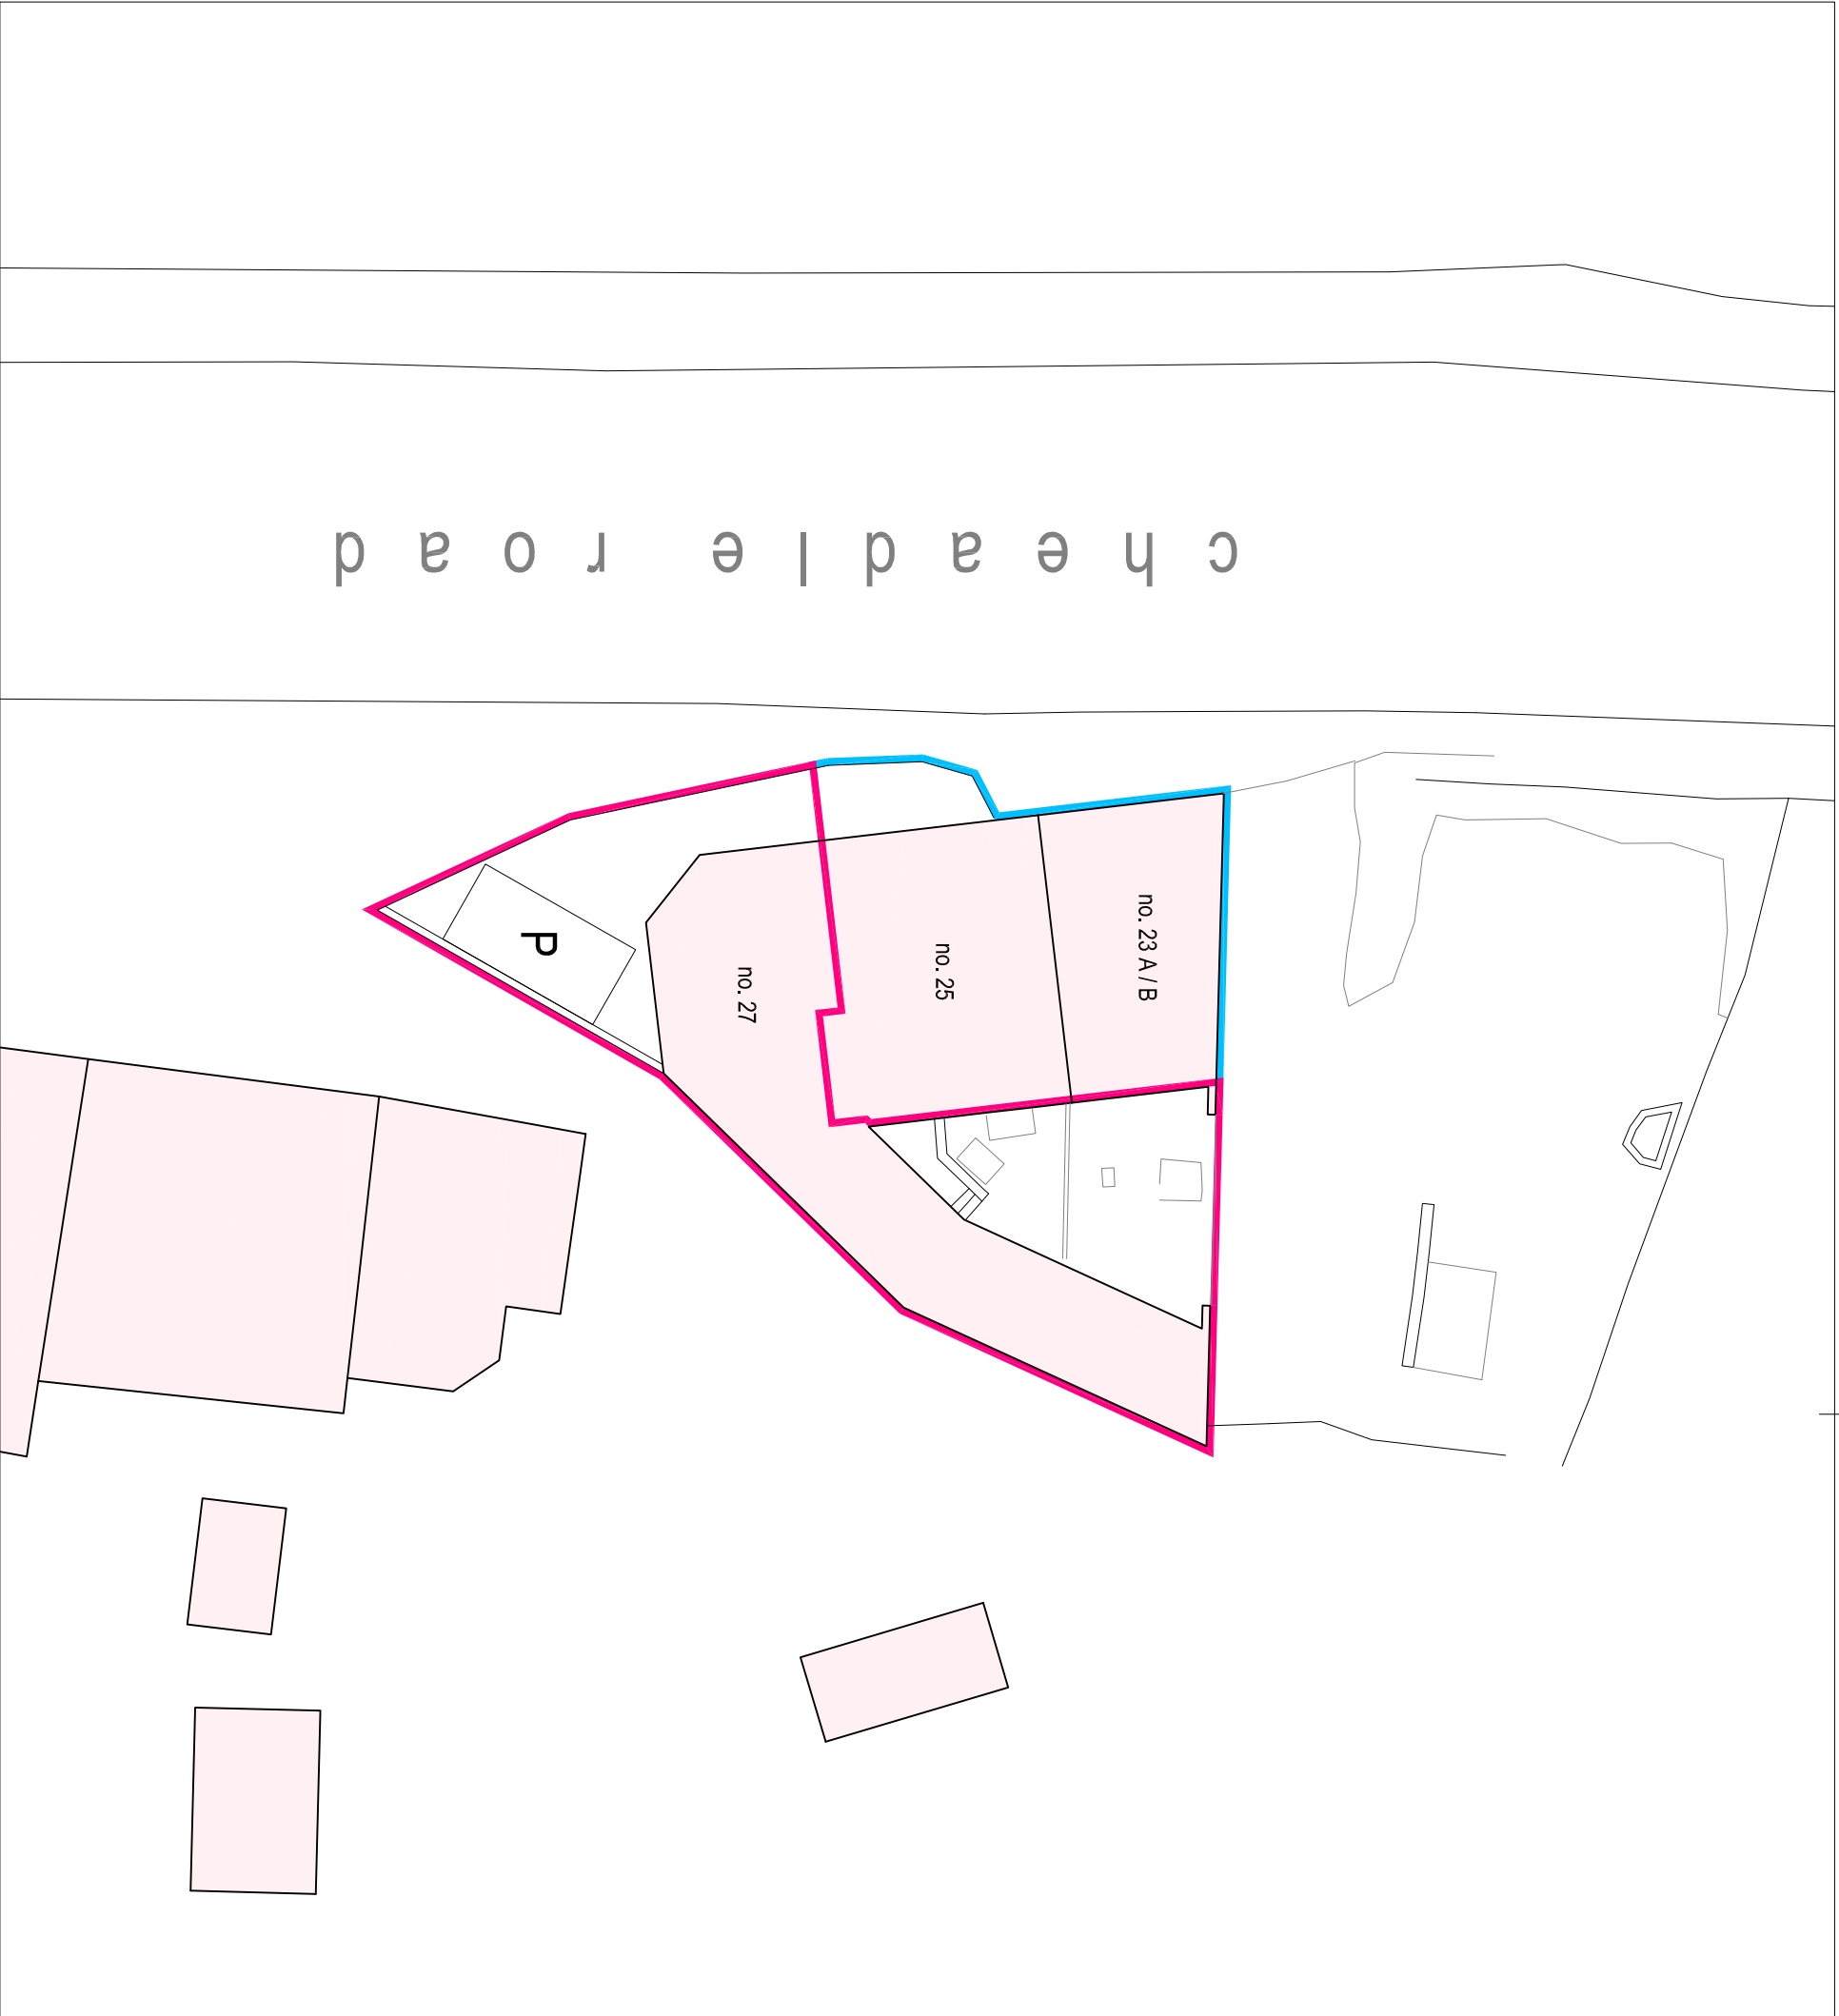


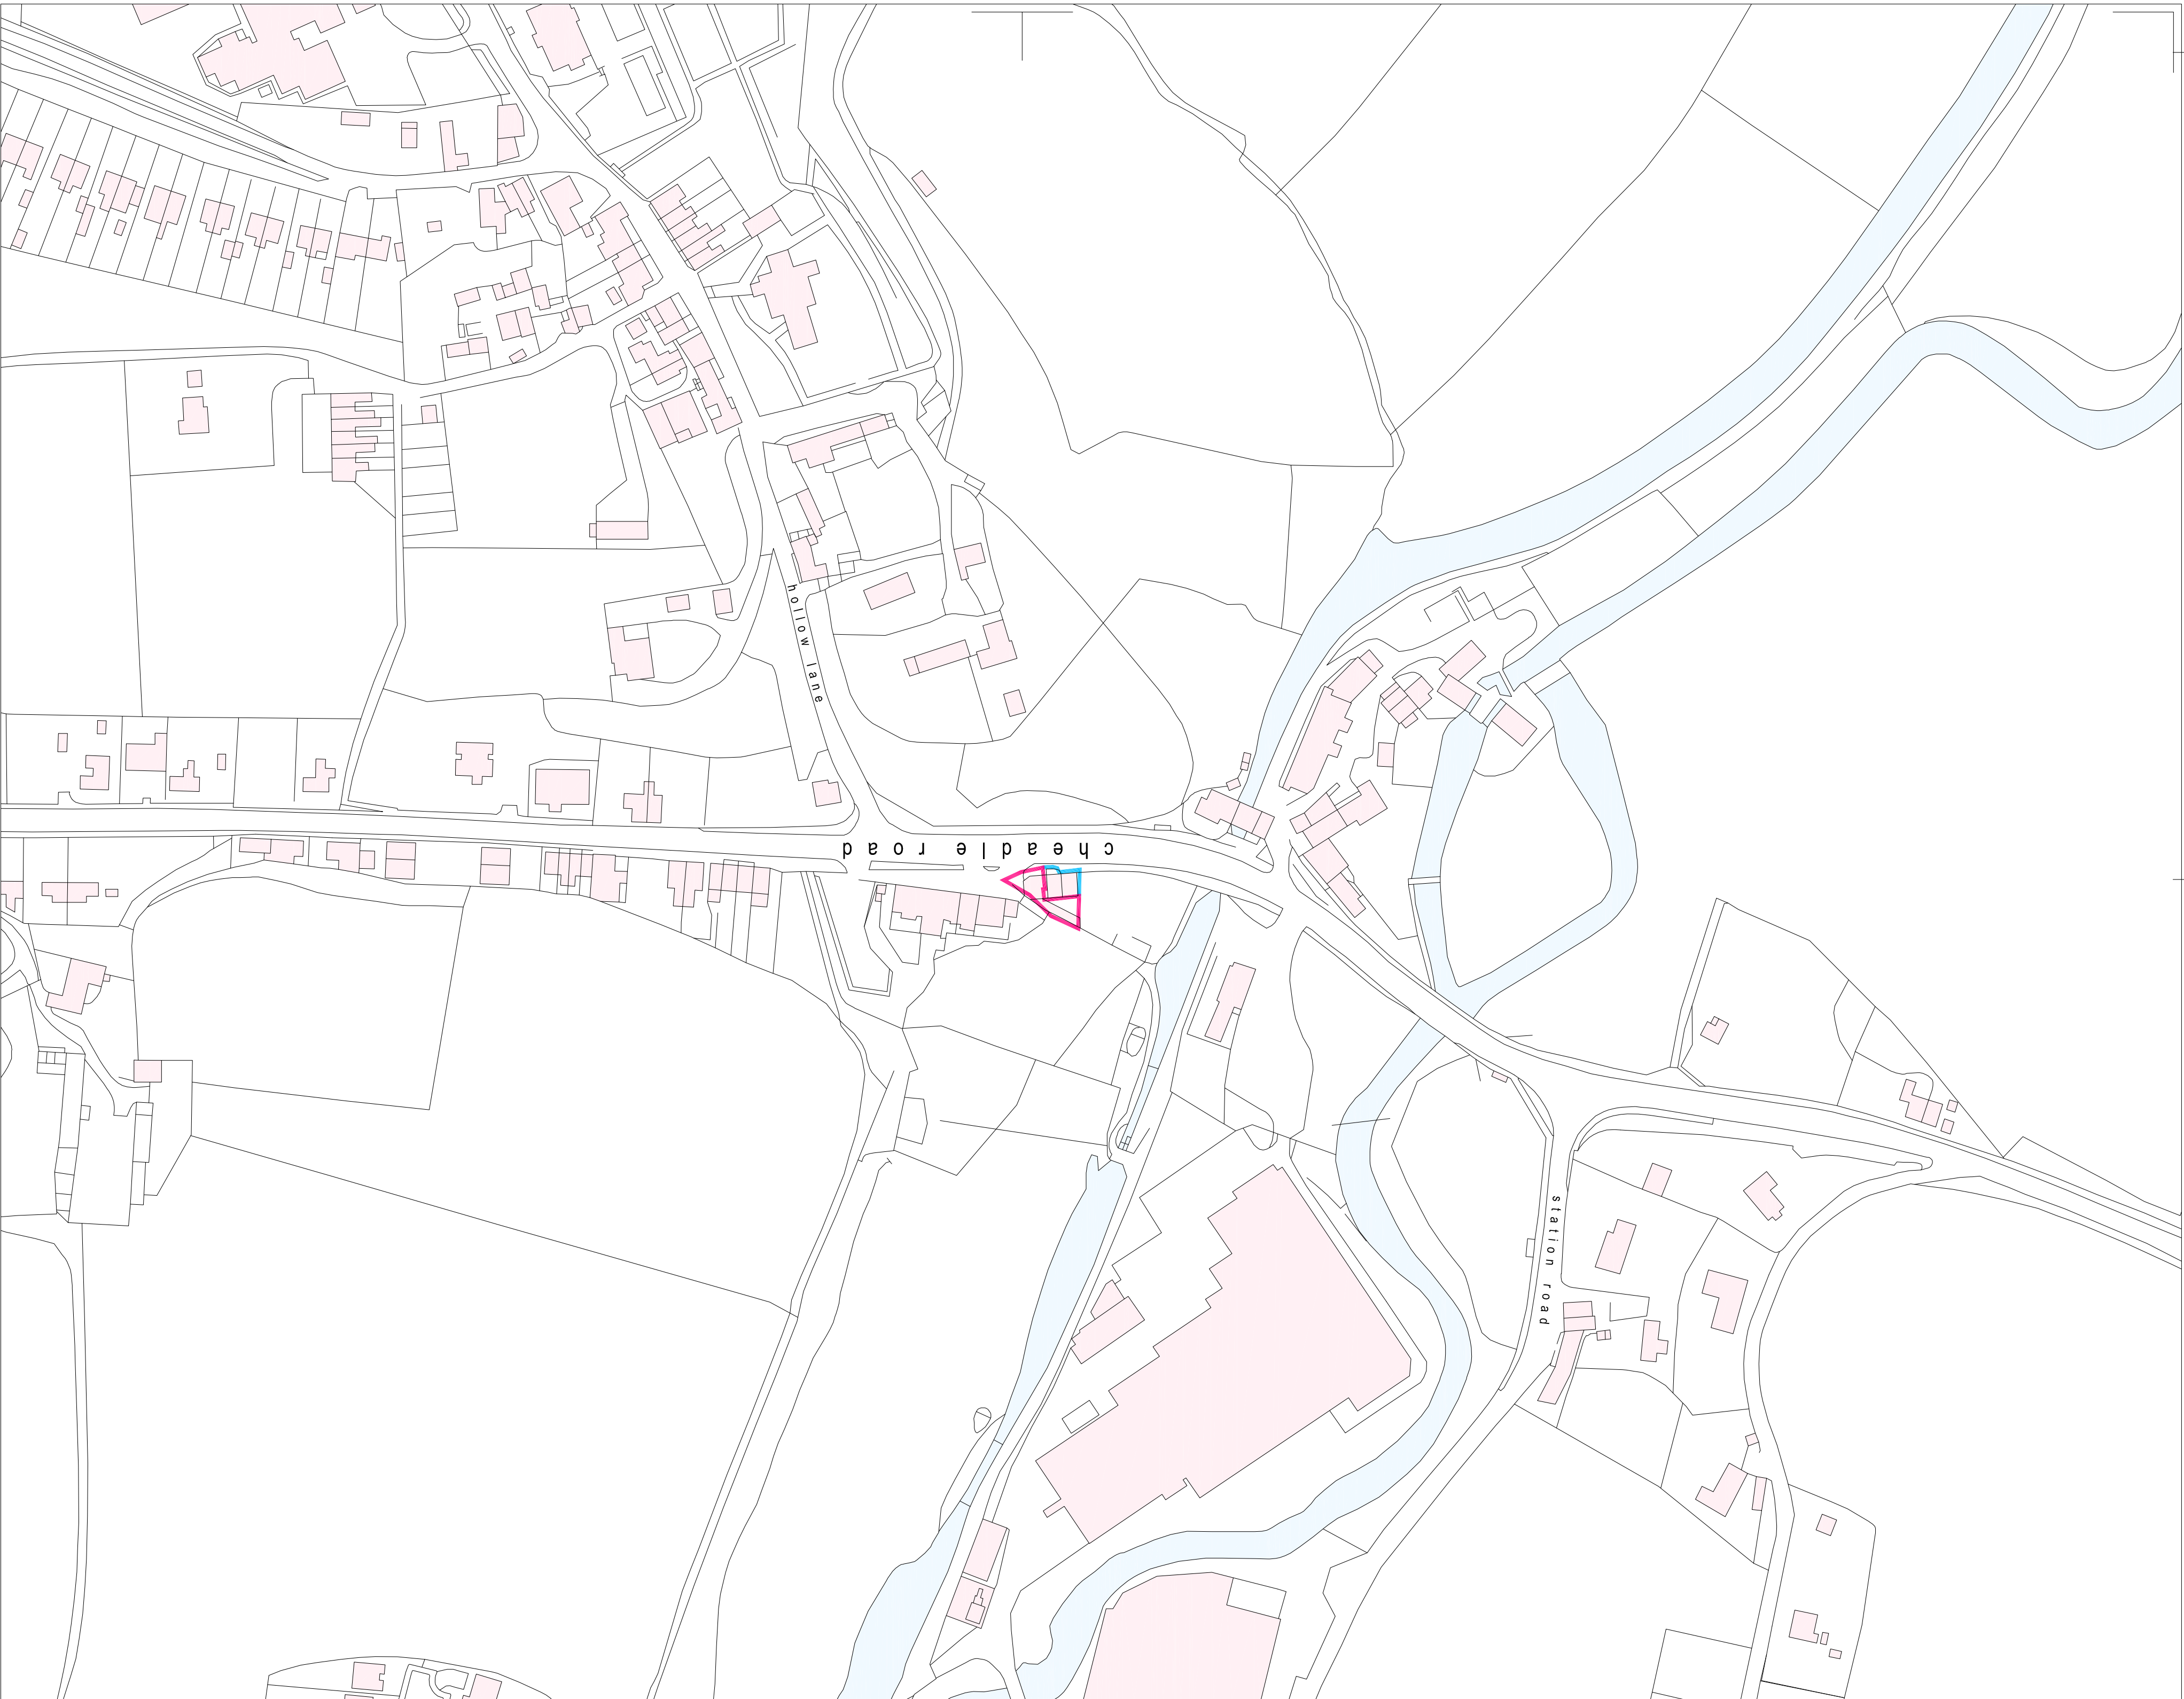

site plan

as existing - scale 1 / 200

as existing - scale 1 / 200

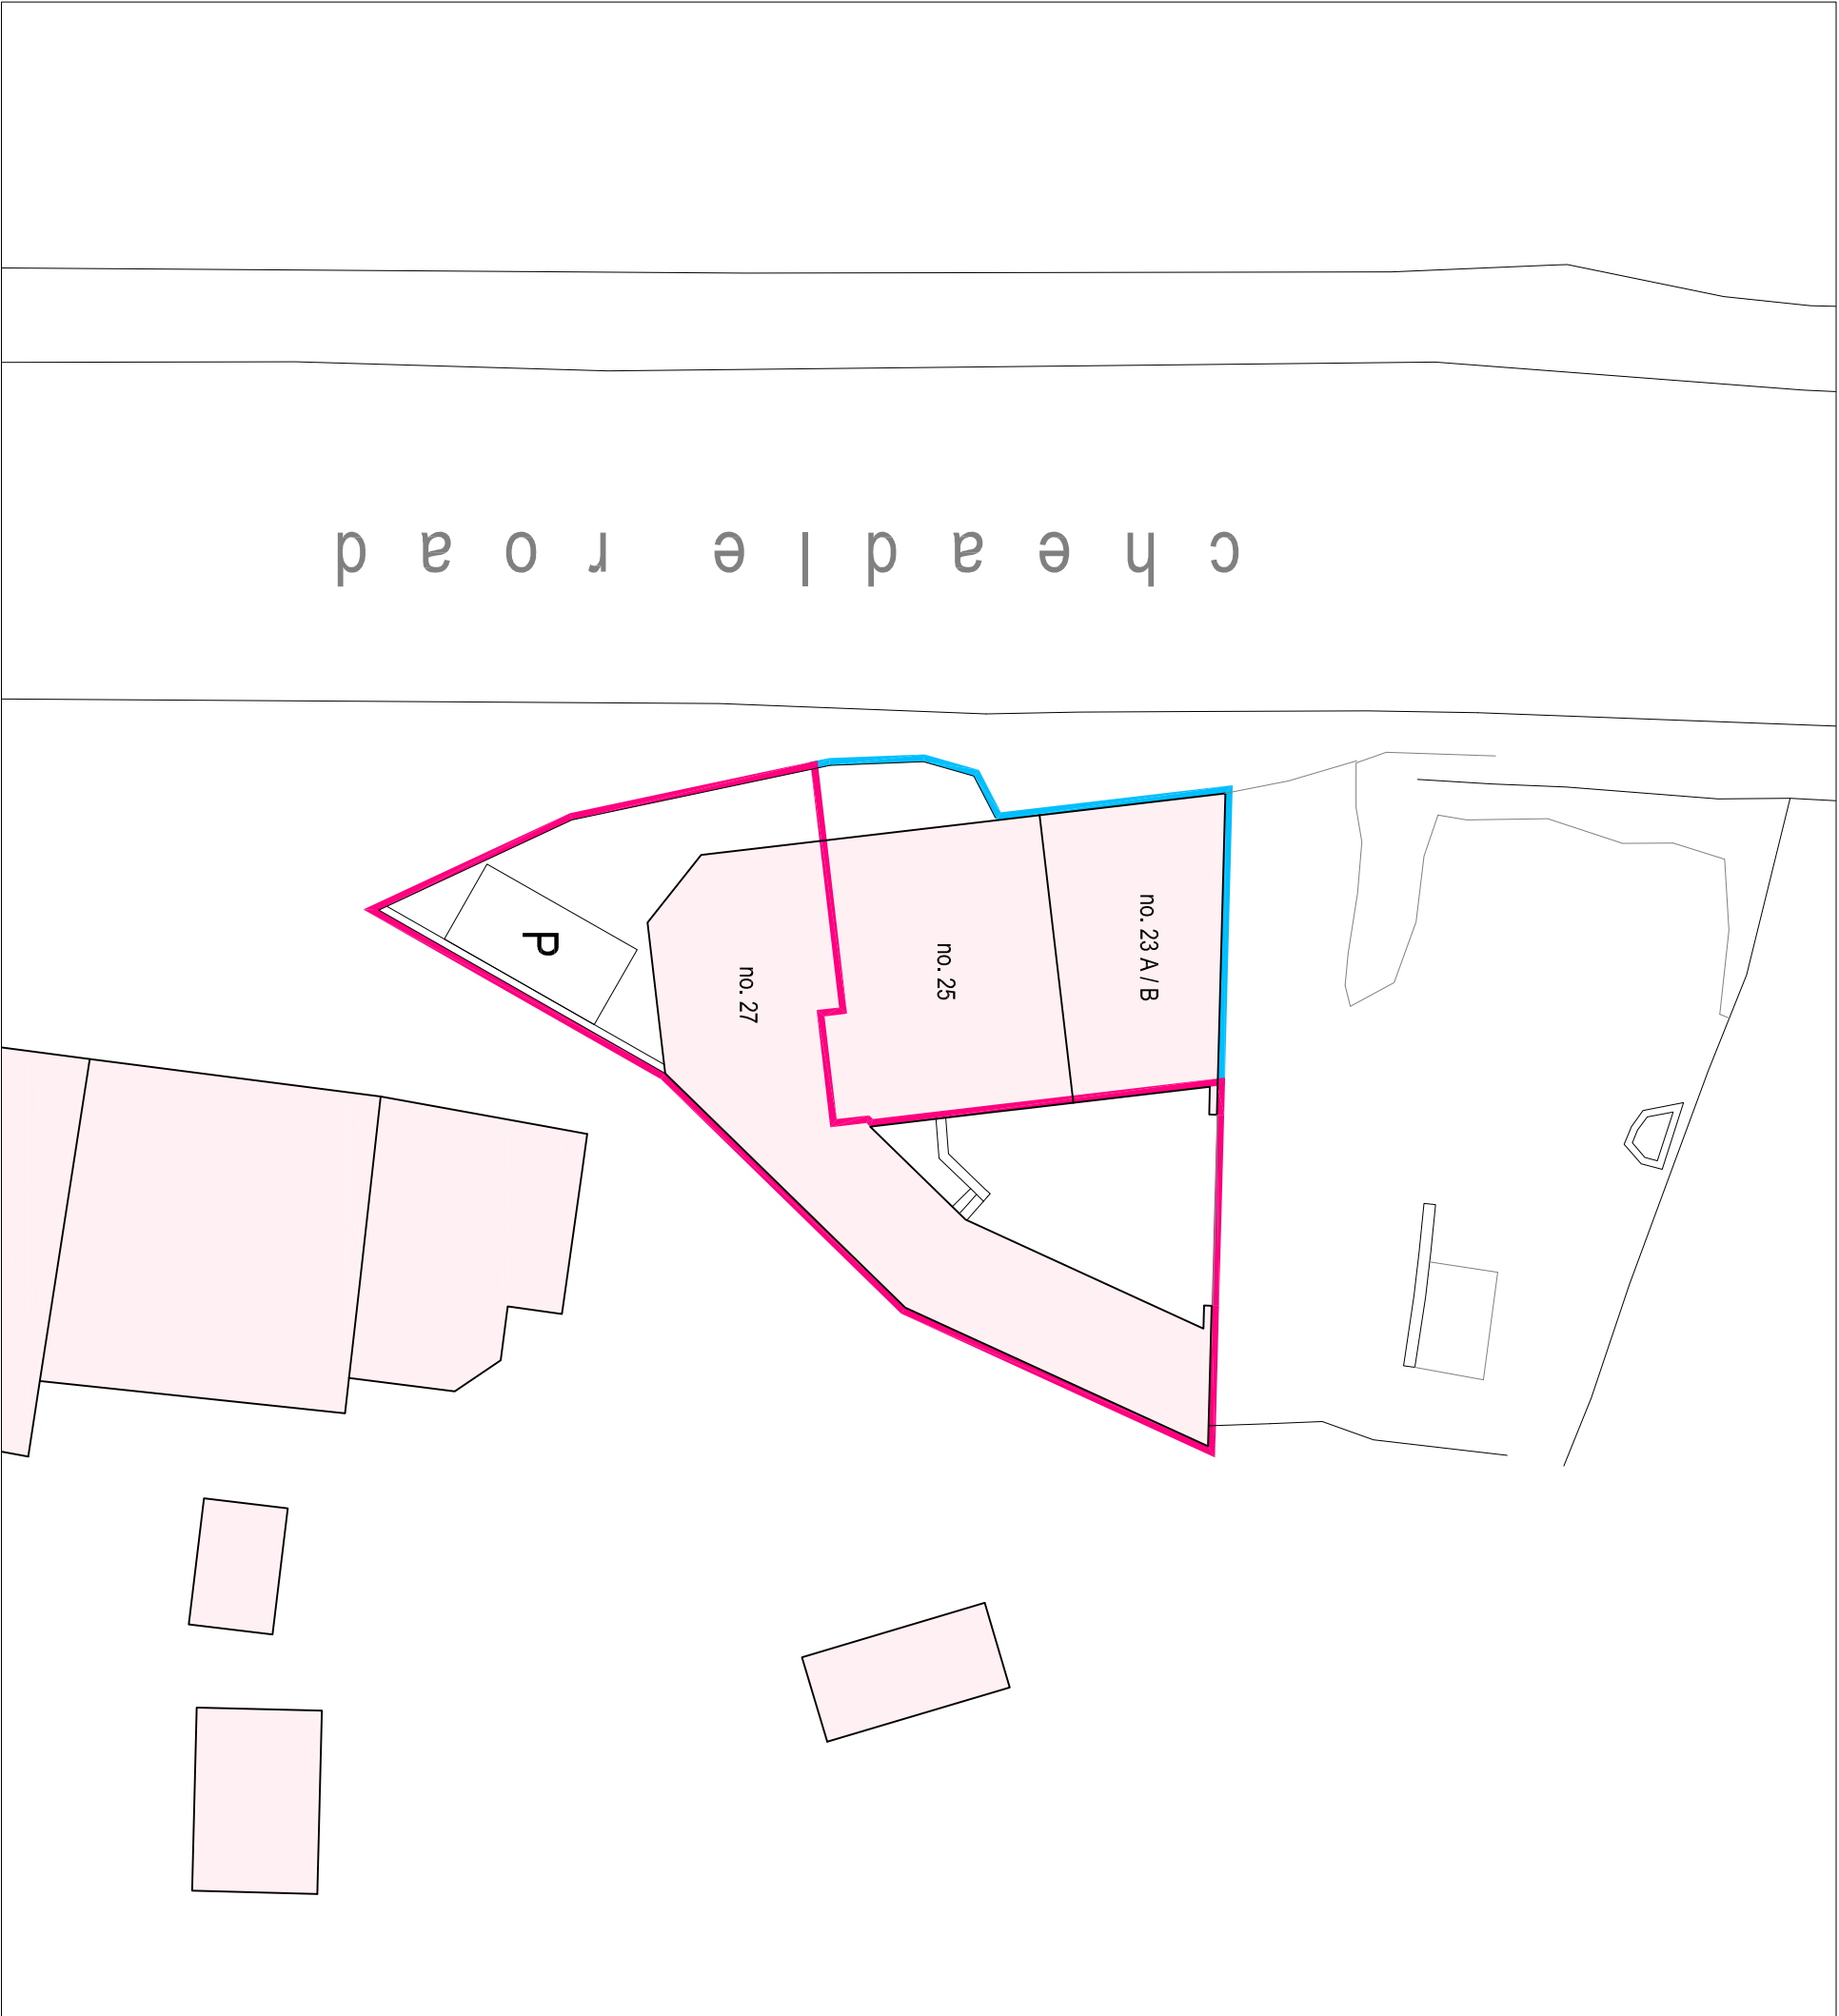

location plan

as existing - scale 1 / 1250

as existing - scale 1 / 1250

Ordnance Survey © Crown copyright 2023 All rights reserved. Licence number AC00000810055


Rev.	Drawn	Comments	Date
		Copyright of this drawing is vested in the Architect and it must not be copied or reproduced without consent. If printed dimensions only are to be taken from the drawing, the Architect must be notified in writing. The Architect is not responsible for checking all dimensions relative to their work. If available, the Architect will be notified of any variation between drawings and the conditions. CLIENTS ARE ADVISED TO CLARIFY DIMENSIONS WITH THE ARCHITECT PRIOR TO SETTING OUT AND NOT TO SCALE FROM THE DRAWING	

key to location plan_as existing

- application boundary
other land owned by applicant
existing buildings

key to site plan_as existing & proposed

- application boundary
other land owned by applicant
existing buildings

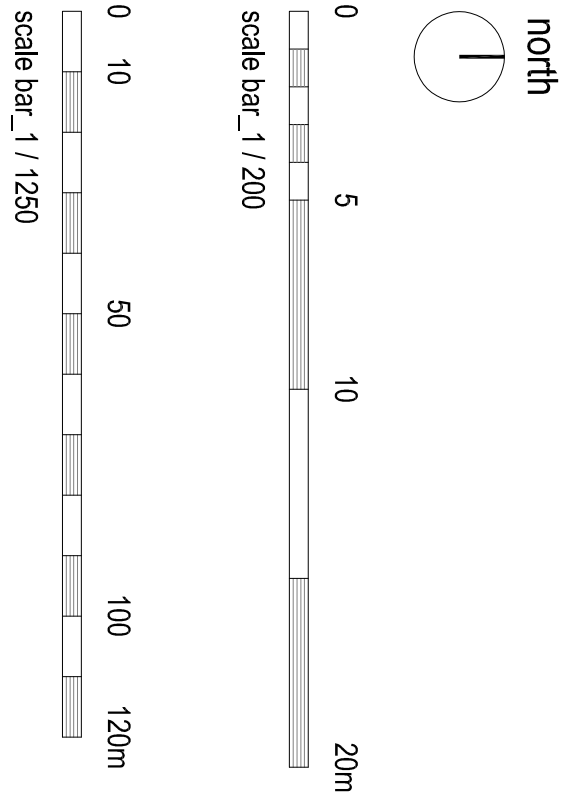

Hewitt&Carr Architects
A: DaisyBank House | 17-19 Leek Road | Cheedale | ST10 1JE
T: 01538 756888
E: enquiries@hccarchitects.co.uk
W: www.hccarchitects.co.uk

Mr. E Bateman

Project	Title
Change of Use from Shop to Dwellinghouses	
27 Cheddle Road,	
Cheddleton, Staffordshire, ST13 7HN	
	Location Plan_as Existing
	Site Plan_as Existing & Proposed

Status		
Planning		
Date	31/10/2024	Drawn
Scale @A1	1 / 1250_1 / 200	Checked

Project No. Drawing No.
01418 AS (0) 101

Rev