


key to floor plans_as existing

existing walls

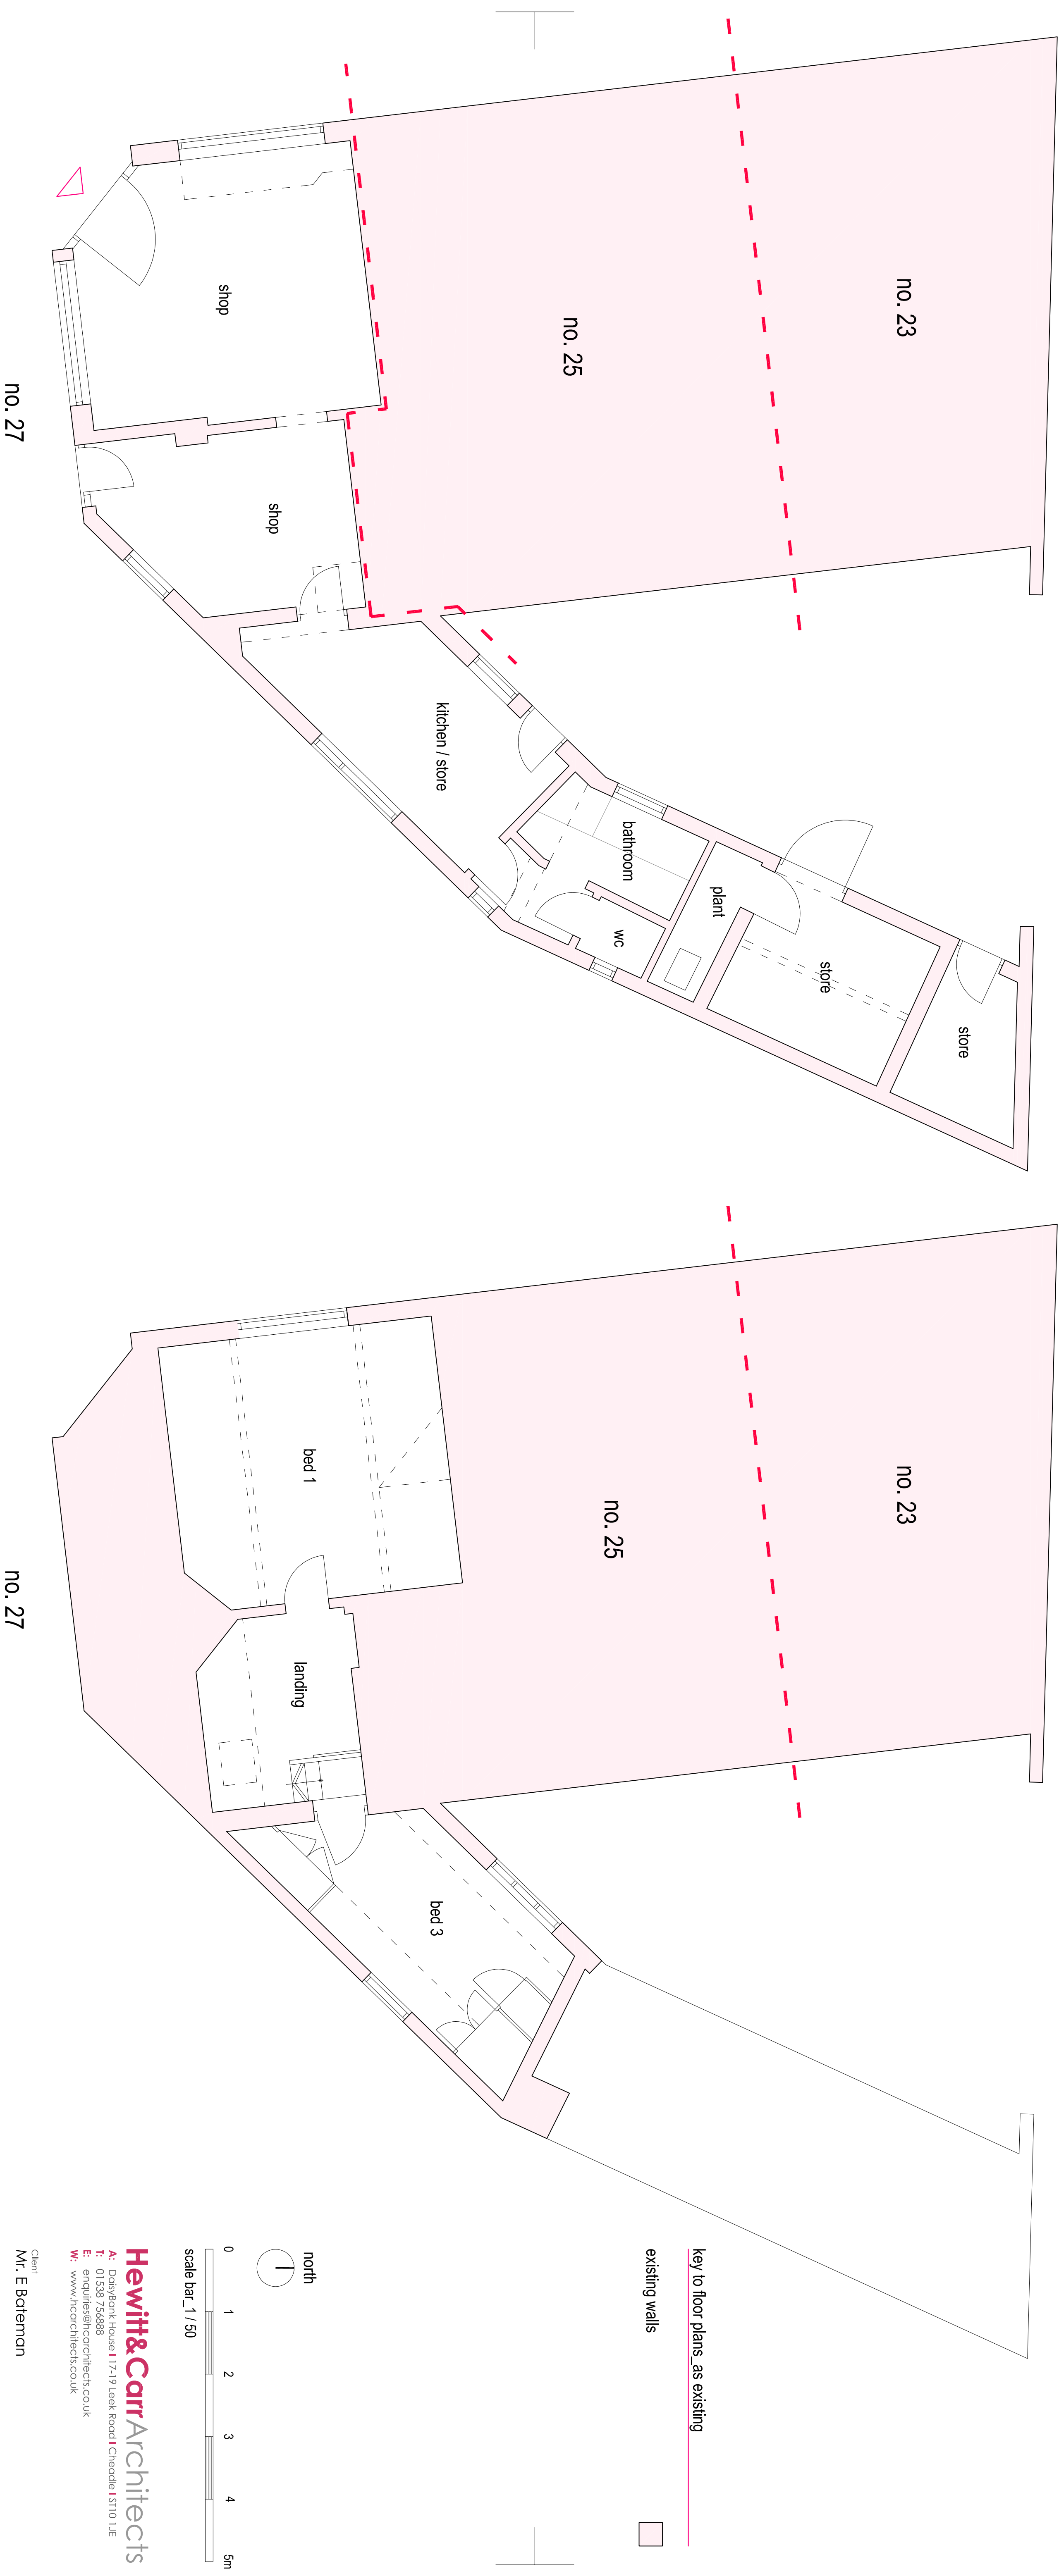

ground floor plan
as existing - scale 1 / 50

first floor plan
as existing - scale 1 / 50

Hewitt&CarrArchitects

A: DaisyBank House | 17-19 Leek Road | Cheadle | ST10 1JE
T: 01 538 756888
E: enquiries@hcarcitects.co.uk
W: www.hcarcitects.co.uk

Client
Mr. E Bateman

Project
Change of Use from Shop to Dwellinghouse

27 Cheadle Road,
Cheddleton, Staffordshire, ST13 7HN

IIIc Floor Plans

As Existing

Status
Planning

Date 31 / 10 / 2024 Drawn

Scale 1 / 50

Project No.	Drawing No.
-------------	-------------

01418 AS (0) 102 Rev