


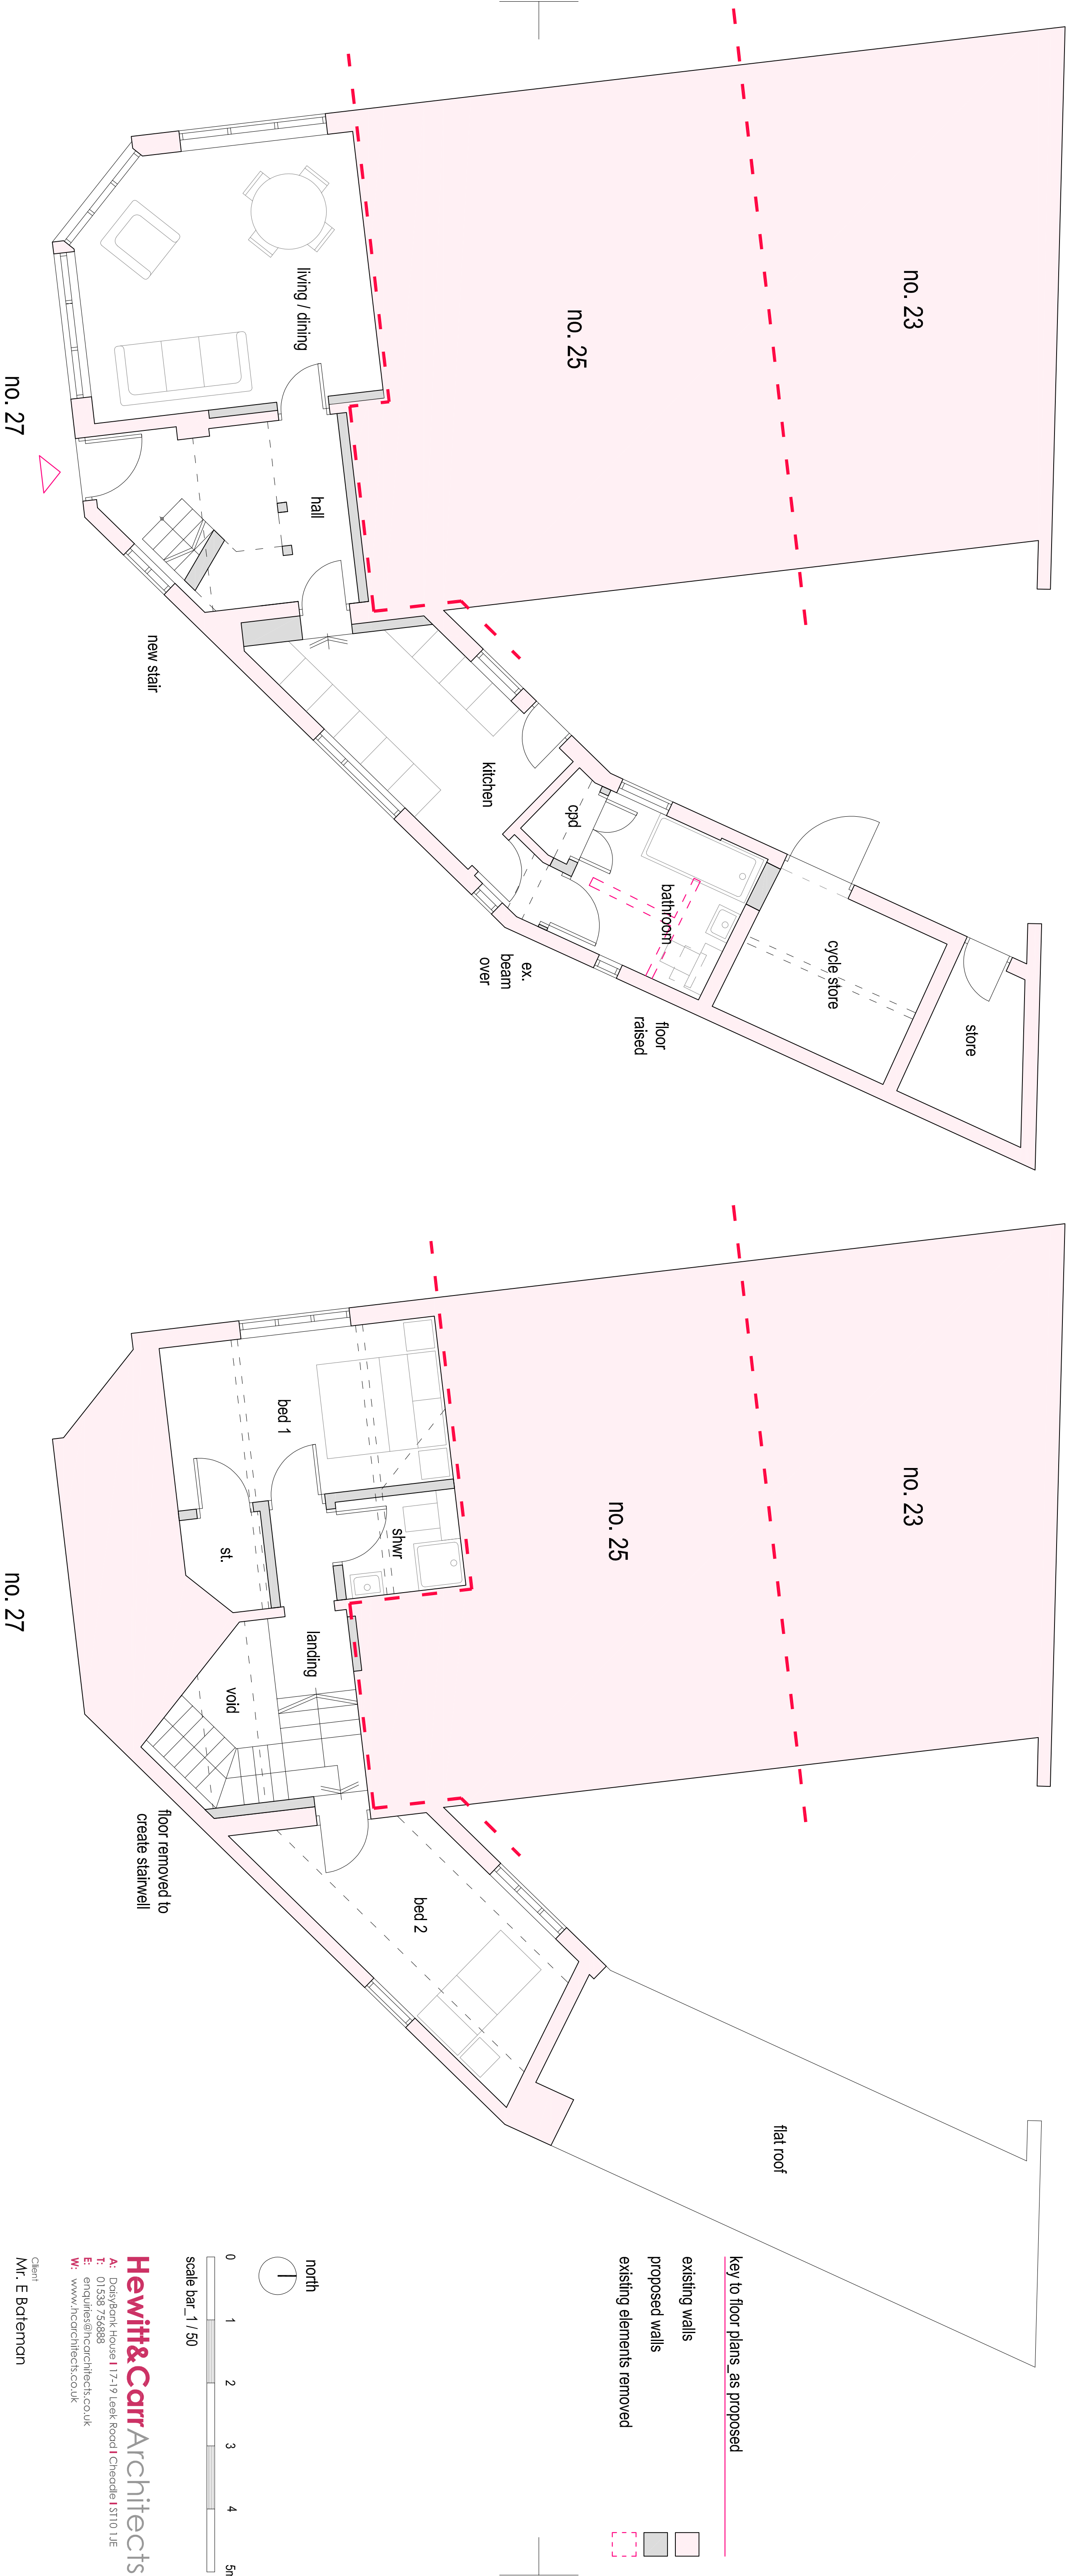

ground floor plan as proposed - scale 1 / 100

first floor plan as proposed - scale 1 / 100

Hewitt&CarrArchitects
A. Design&Architects 117-119 Leek Road | Cheddale | ST10 1JE
T. 01832 555893
E. enquiries@hccarchitects.co.uk
W. www.hccarchitects.co.uk

Client
Mr. E. Boteman

Project
Change of Use from Shop to Dwellinghouse
27 Cheddale Road,
Cheddleton, Staffordshire, ST13 7HN
Title
Floor Plans
As Proposed

Date
31 / 10 / 2024
Scale @A1 1 / 50

Project No. Drawing No.
01418 AS (0) 103