




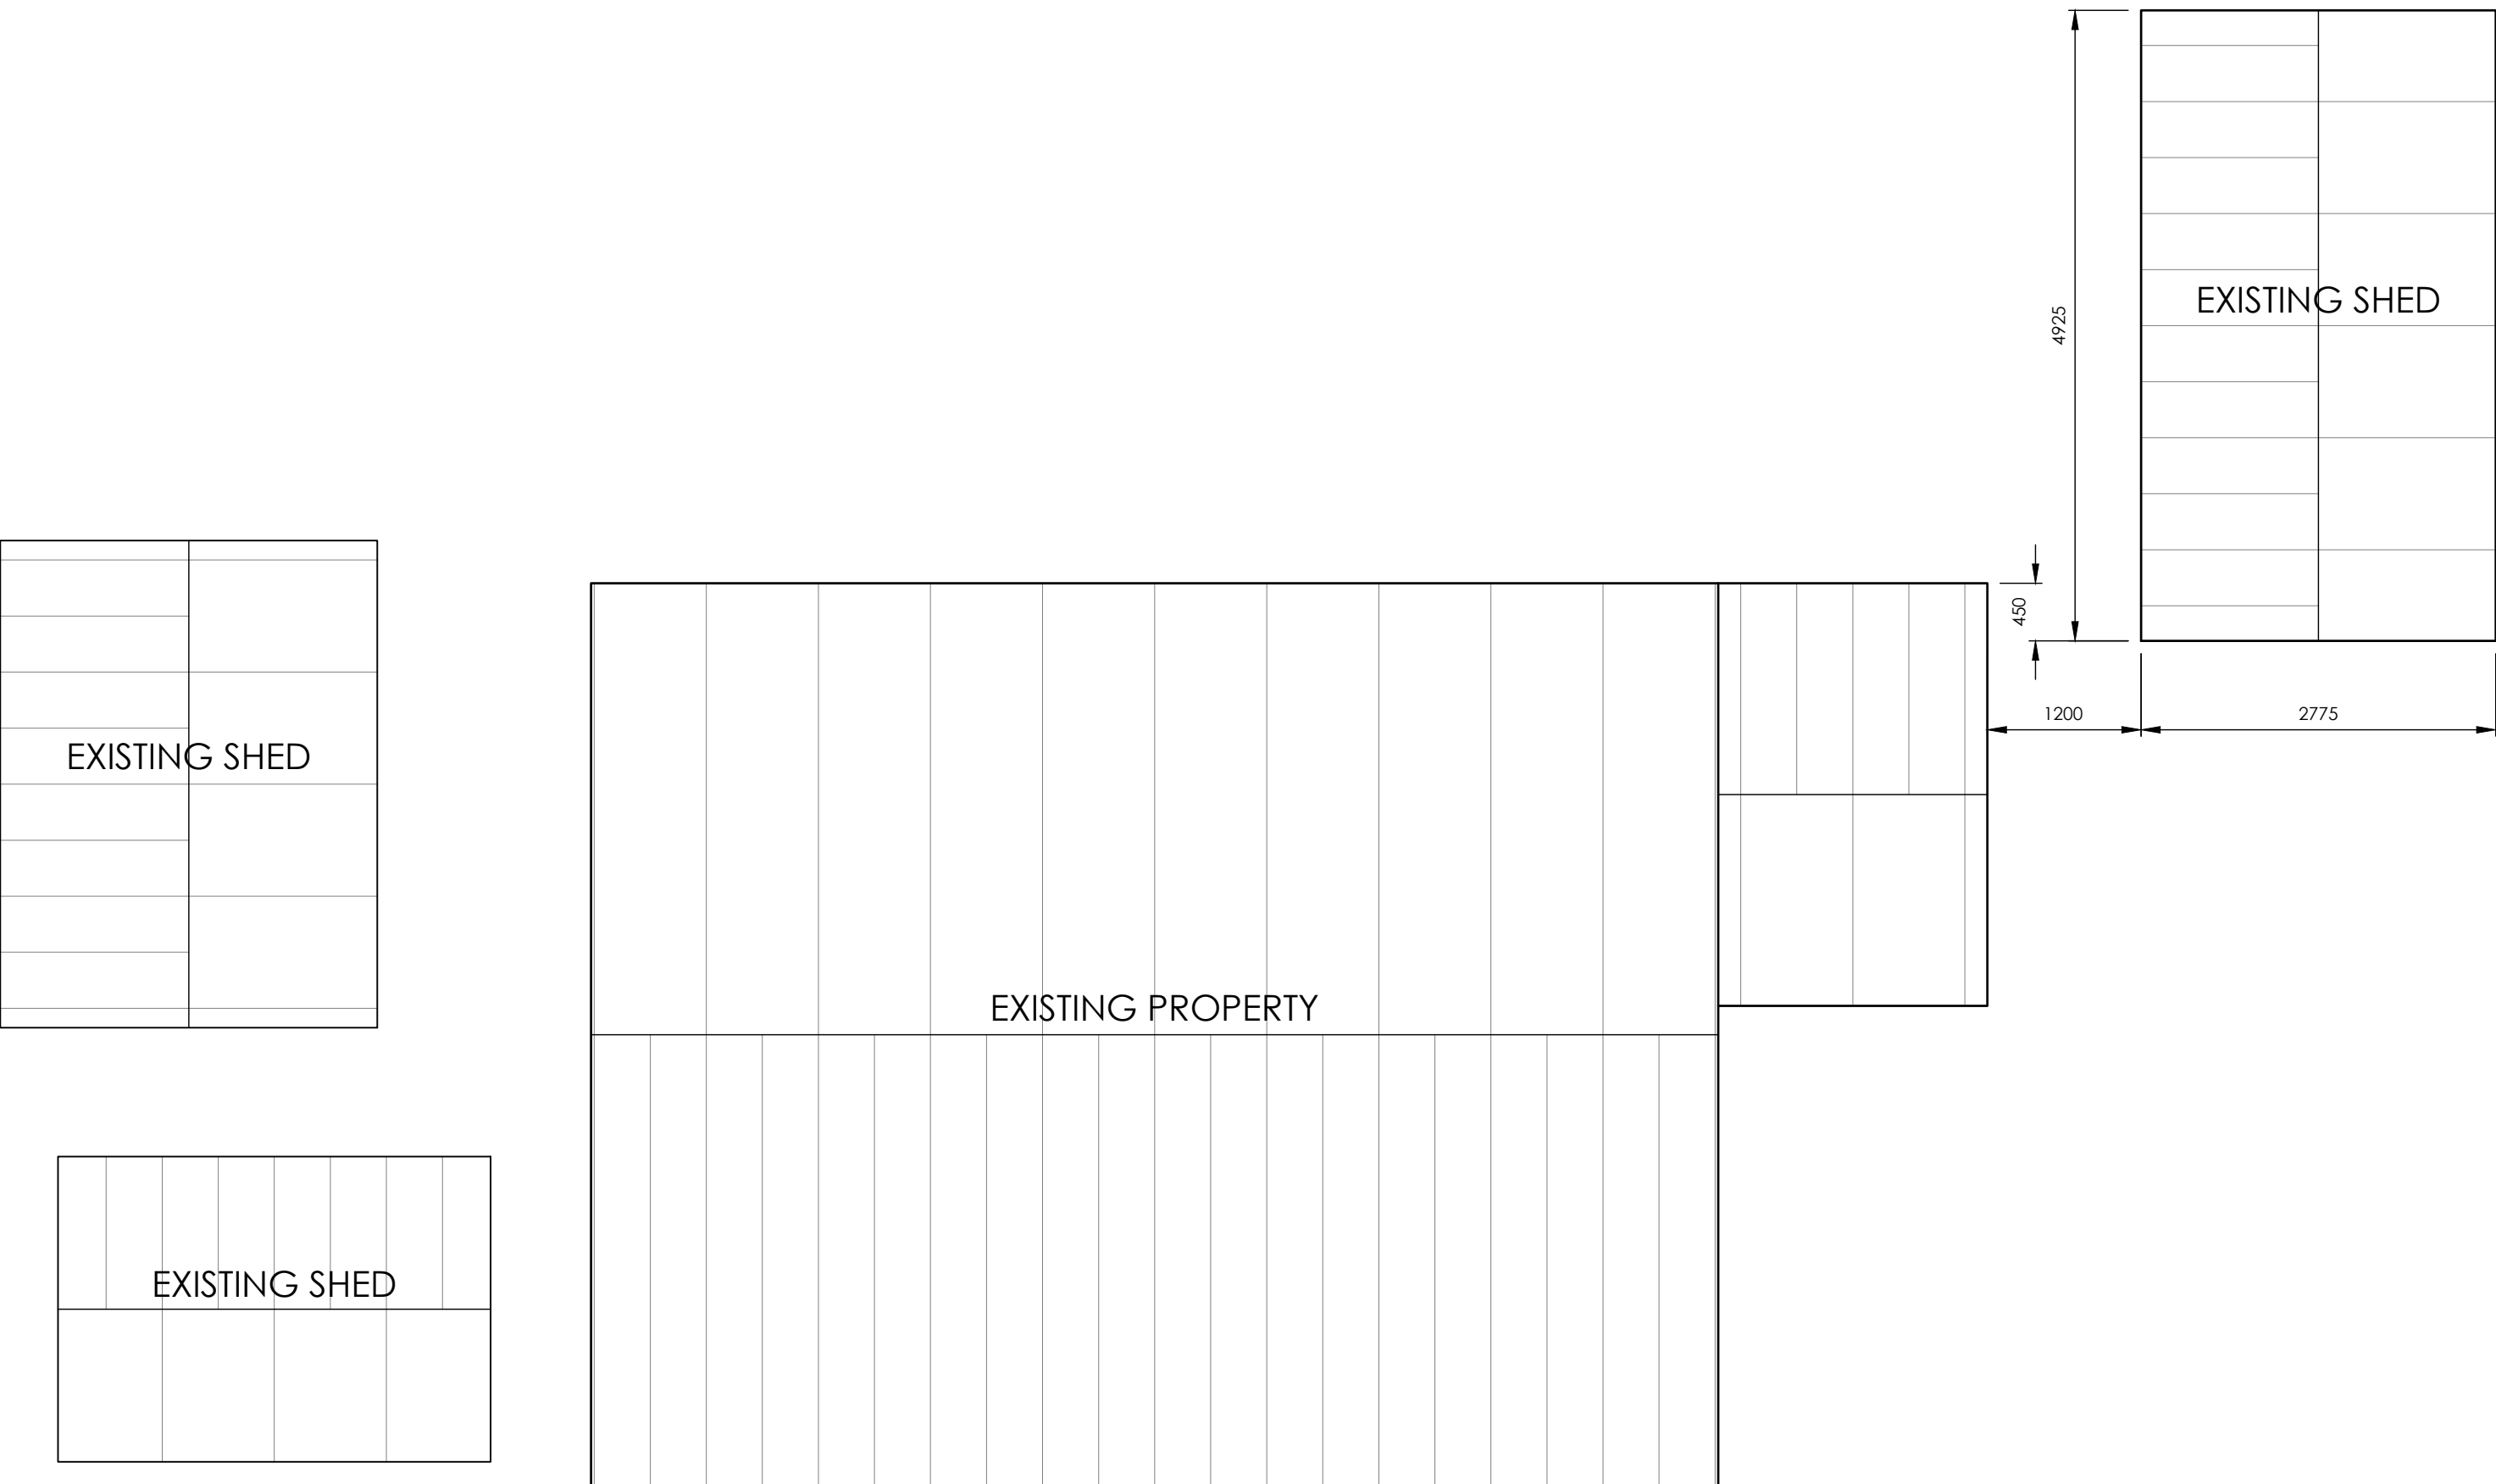

EXISTING SITE PLAN
(SCALE 1:50)

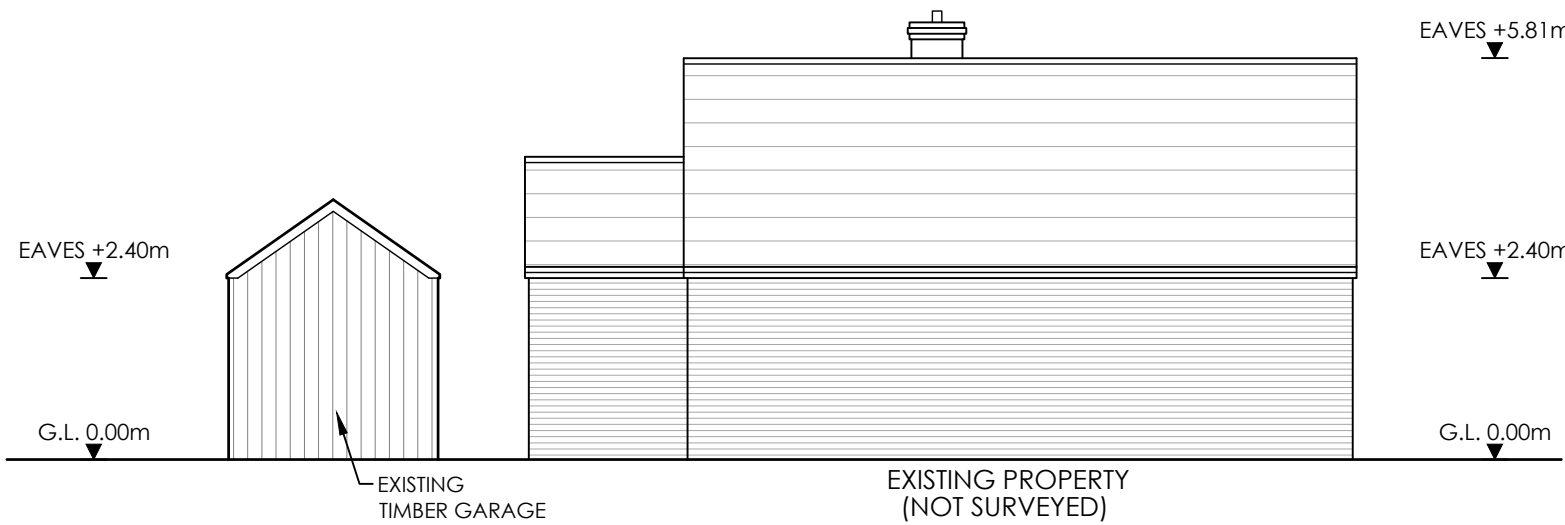


REAR ELEVATION
(Scale 1:100)

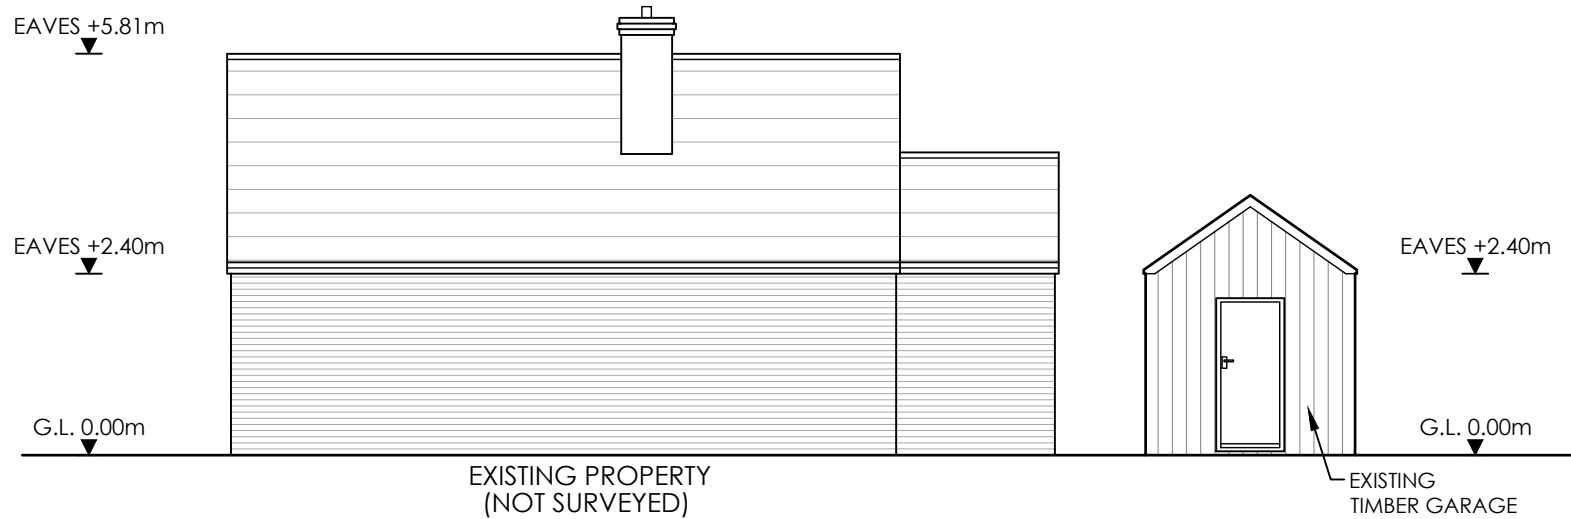

FRONT ELEVATION
(Scale 1:100)




SIDE ELEVATION
(Scale 1:100)

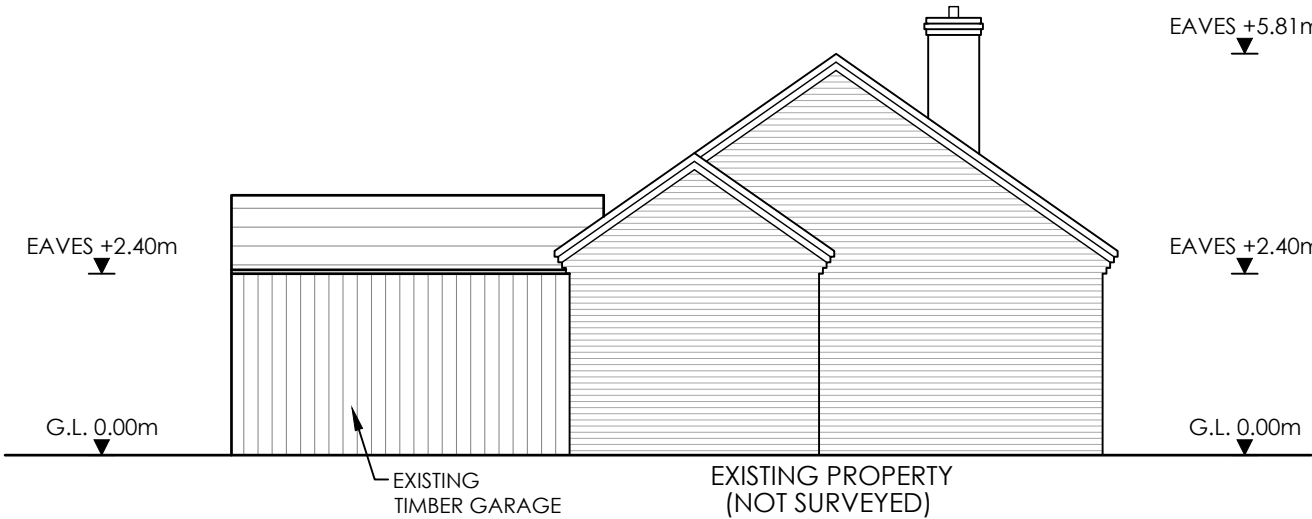

SIDE ELEVATION
(Scale 1:100)

- NOTES:
1. ALL DIMENSIONS ARE IN MILLIMETRES UNLESS NOTED OTHERWISE, ALL LEVELS ARE IN METRES.
 2. THIS DRAWING TO BE READ IN CONJUNCTION WITH THE ARCHITECTS / ENGINEERS DRAWINGS.
 3. ALL WORKMANSHIP & MATERIALS ARE TO COMPLY WITH THE SPECIFICATION, BUILDING REGULATIONS, RELEVANT BRITISH STANDARDS AND MANUFACTURERS RECOMMENDATIONS.
 4. ALL DIMENSIONS AND SETTING OUT ARE TO BE CHECKED ON SITE AND ANY DISCREPANCIES ARE TO BE REPORTED TO THE CONTRACT ADMINISTRATOR IMMEDIATELY.

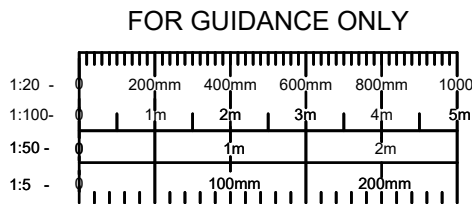

Rev.	Revision Description	Drm	Date	Client:	Suitability:	Drawing No:	Revision
				MRS KATE MILNER	PLANNING	MILNER-IDS-Q540-DR-A-05-10-005	/
				Drawing Type:	Index No.:		
				AutoCAD	IDS-2024-Q540		
				Title:			
				HOMELAND VIEW, HIGH STREET, DILHORNE, ST10 2PE			
				EXISTING GARAGE FLOOR PLAN & ELEVATIONS			
				Scales:	Date:	Drawn by:	Checked by:
				AS SHOWN @A1	SEPT 2024	SPW	



Tel: 01889 623581
e-mail: enquiries@idsdesigns.co.uk

Drawing Design & Copyright of: Ideal Design Solutions.