

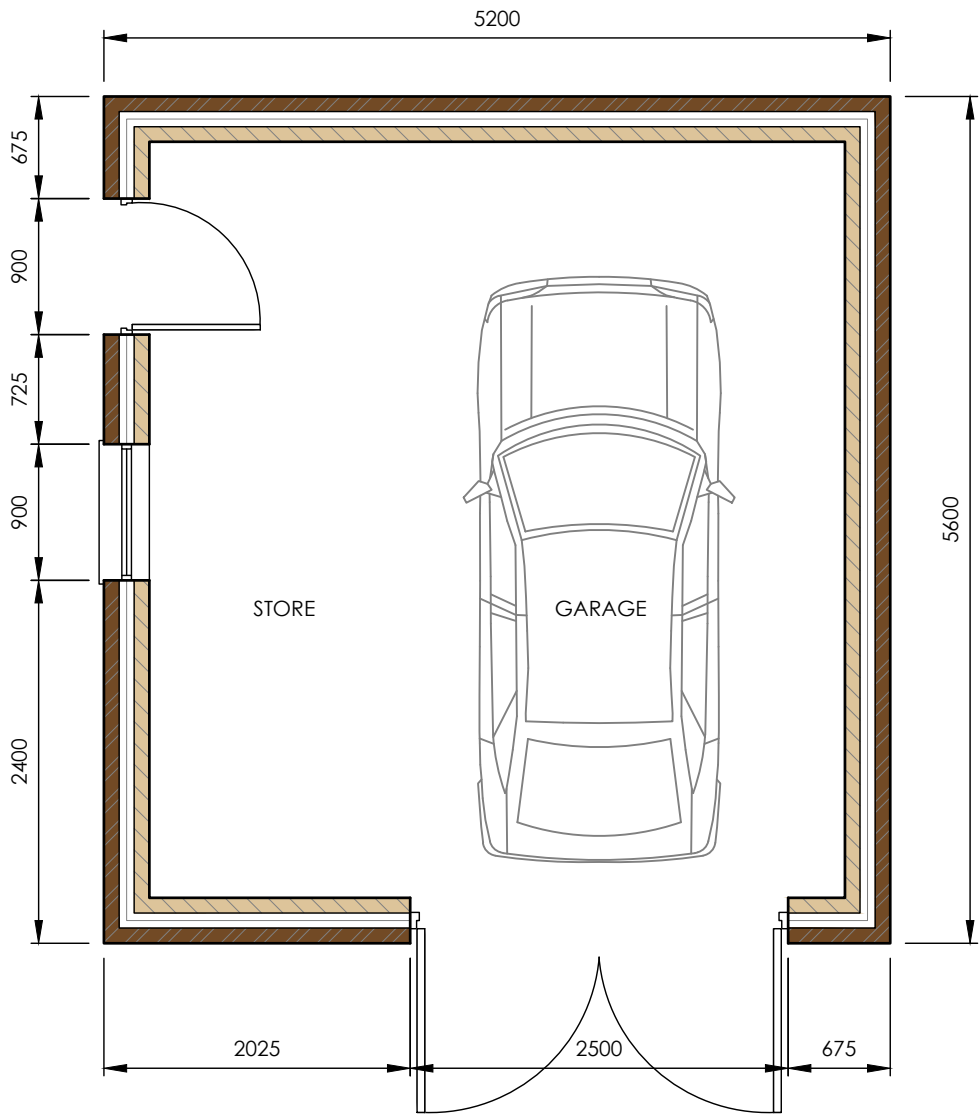
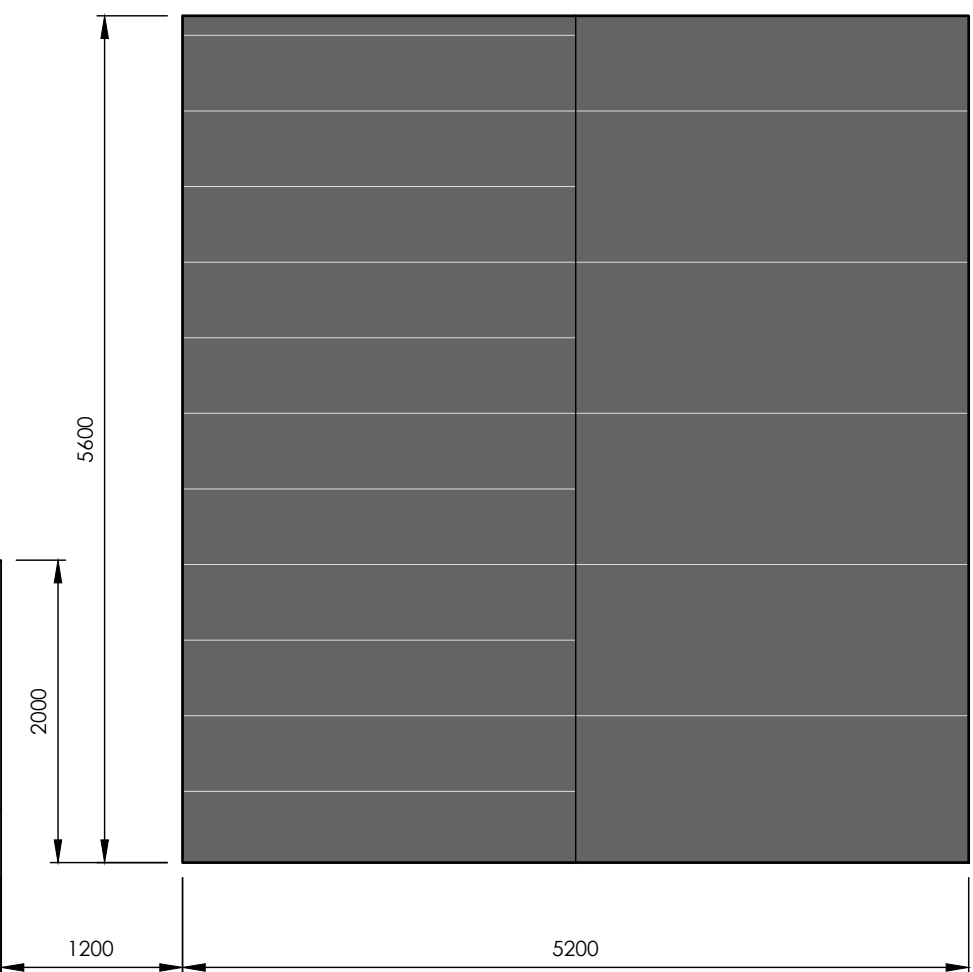
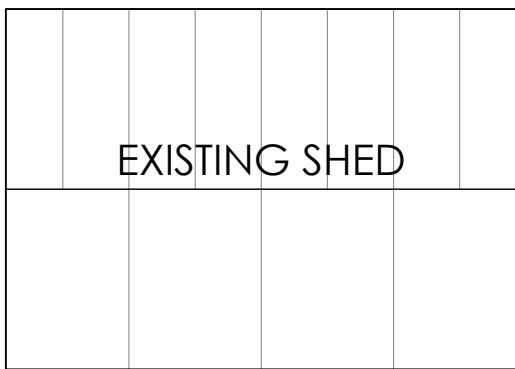


- NOTES:
1. ALL DIMENSIONS ARE IN MILLIMETRES UNLESS NOTED OTHERWISE, ALL LEVELS ARE IN METRES.
 2. THIS DRAWING TO BE READ IN CONJUNCTION WITH THE ARCHITECTS / ENGINEERS DRAWINGS.
 3. ALL WORKMANSHIP & MATERIALS ARE TO COMPLY WITH THE SPECIFICATION, BUILDING REGULATIONS, RELEVANT BRITISH STANDARDS AND MANUFACTURERS RECOMMENDATIONS.
 4. ALL DIMENSIONS AND SETTING OUT ARE TO BE CHECKED ON SITE AND ANY DISCREPANCIES ARE TO BE REPORTED TO THE CONTRACT ADMINISTRATOR IMMEDIATELY.

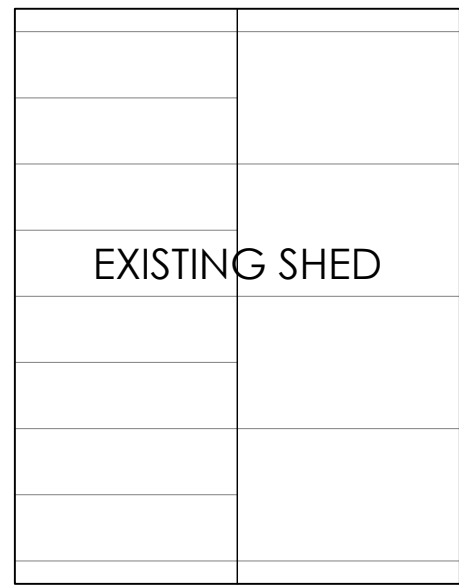


PROPOSED PLAN
(SCALE 1:50)


PROPOSED FLOOR PLAN
(Scale 1:50)

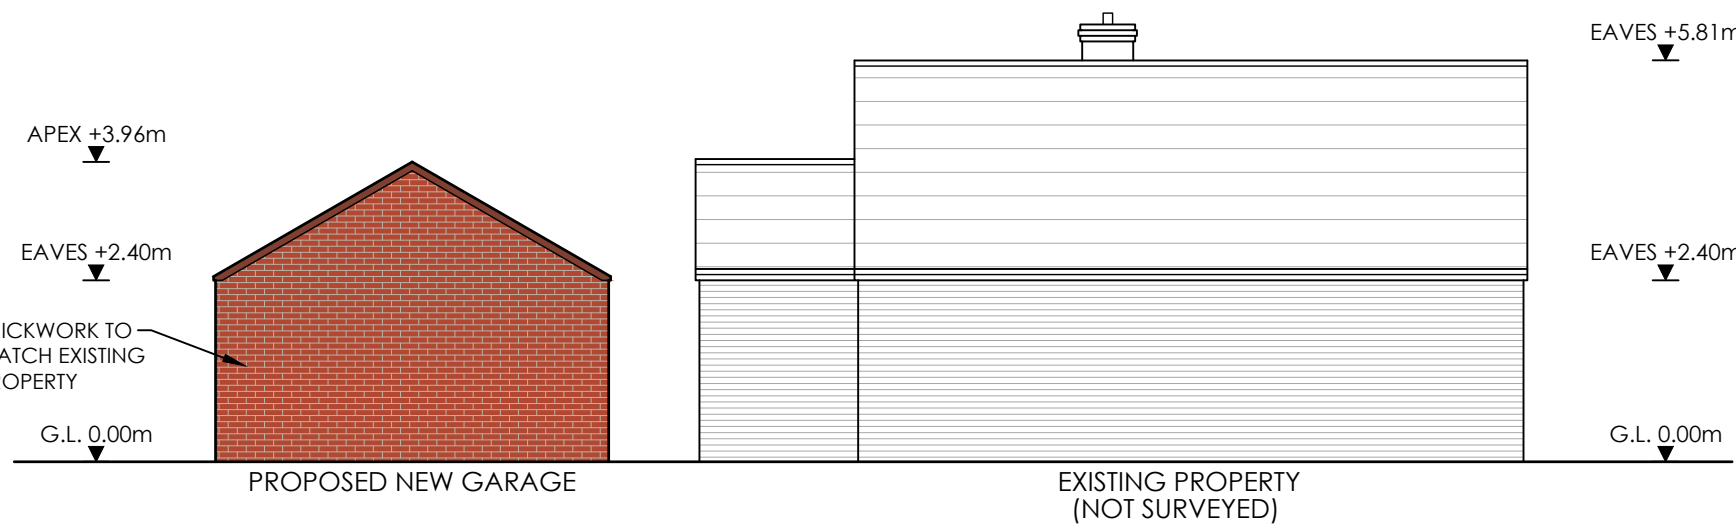


REAR ELEVATION
(Scale 1:100)

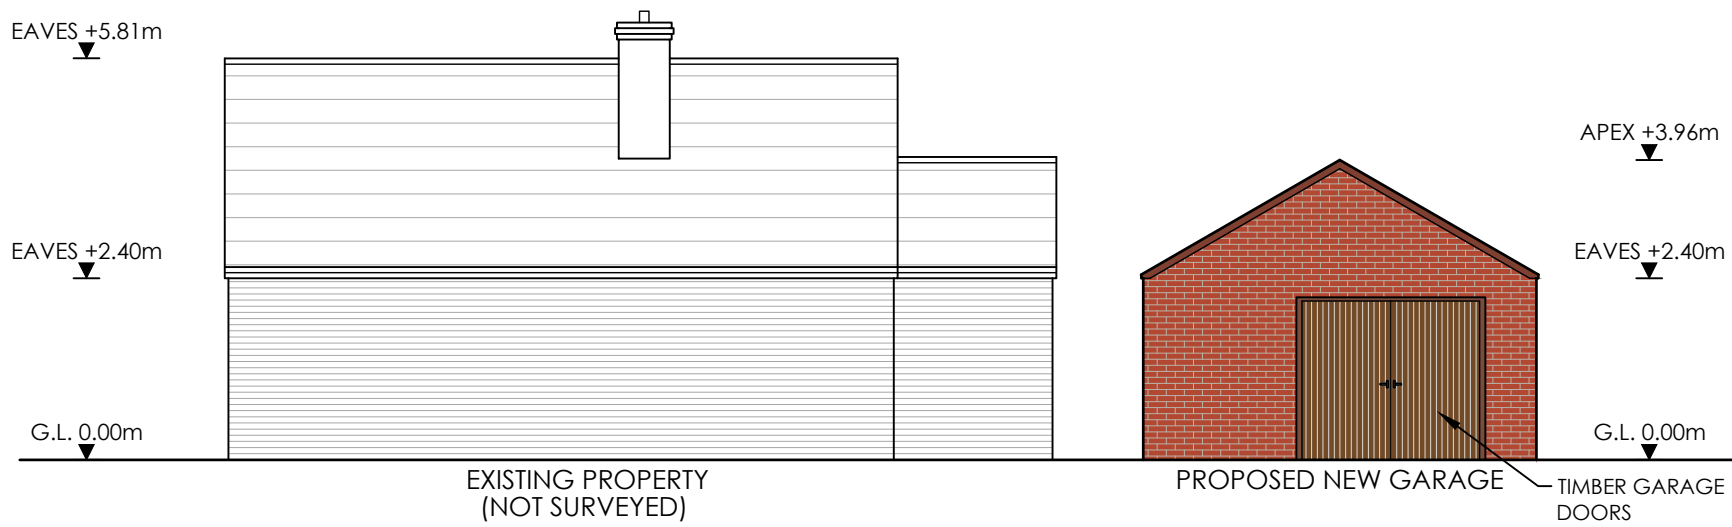

FRONT ELEVATION
(Scale 1:100)

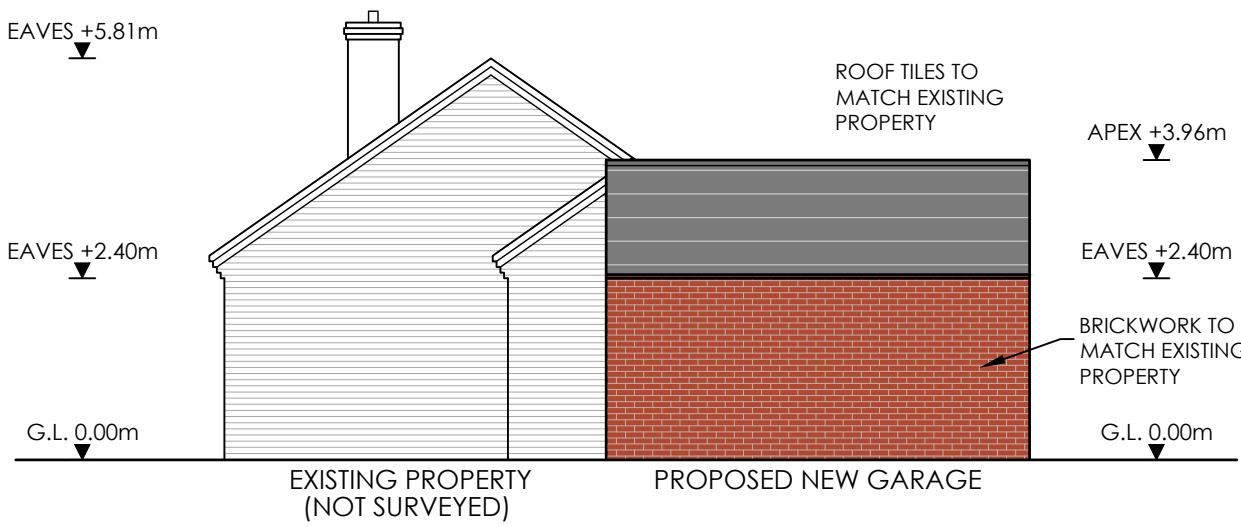

SIDE ELEVATION
(Scale 1:100)

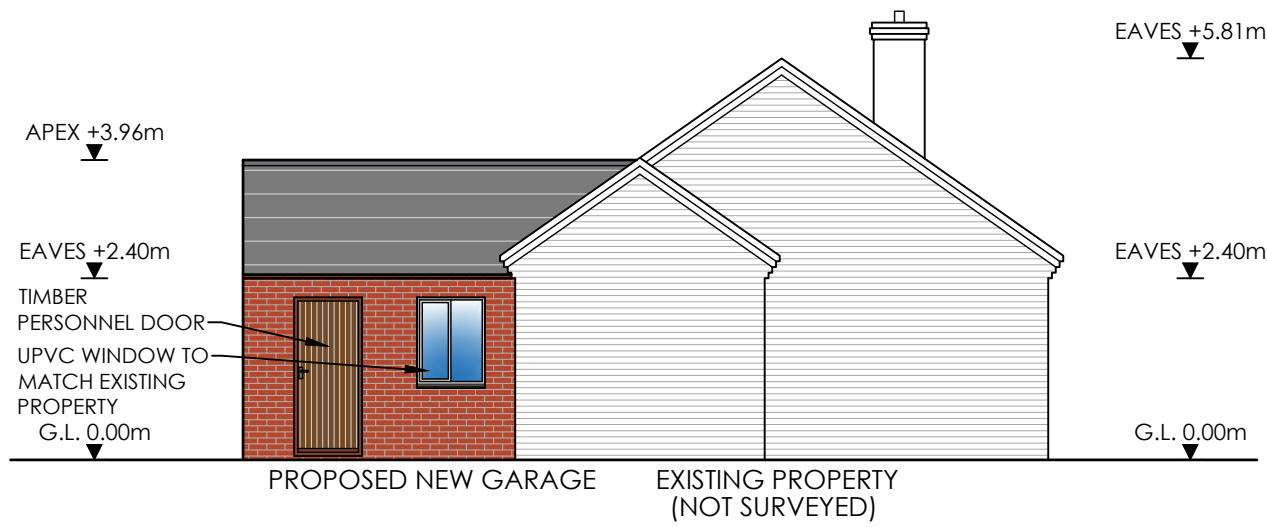

SIDE ELEVATION
(Scale 1:100)



Rev.	Revision Description	Drm	Date	Client: MRS KATE MILNER		Suitability: PLANNING	Drawing No: MILNER-IDS-Q540-DR-A-05-10-006	Revision /
				Drawing Type: AutoCAD		Index No.: IDS-2024-Q540		
				Title: HOMELAND VIEW, HIGH STREET, DILHORNE, ST10 2PE PROPOSED NEW GARAGE FLOOR PLAN & ELEVATIONS				
				Scales: AS SHOWN @A1	Date: SEPT 2024	Drawn by: SPW	Checked by:	
						 Tel: 01889 623581 e-mail: enquiries@idsdesigns.co.uk Drawing Design & Copyright of: Ideal Design Solutions.		