






Front Elevation

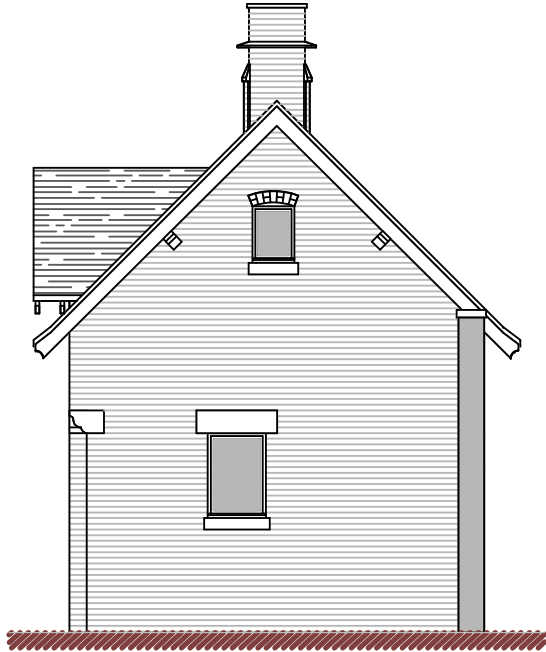



Side Elevation

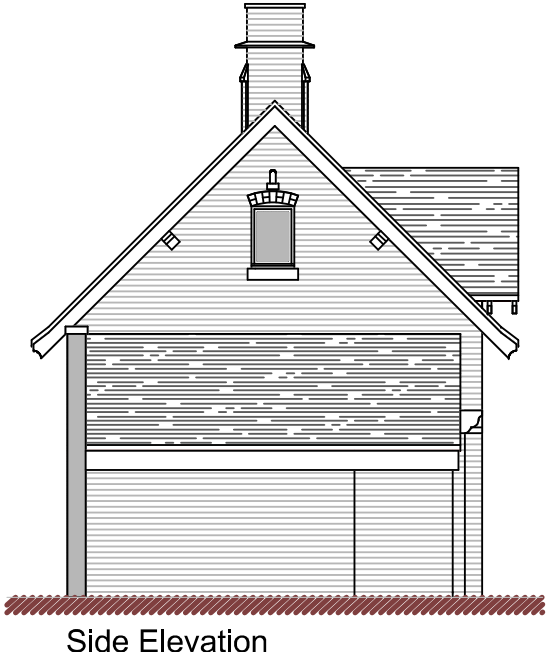

Side Elevation

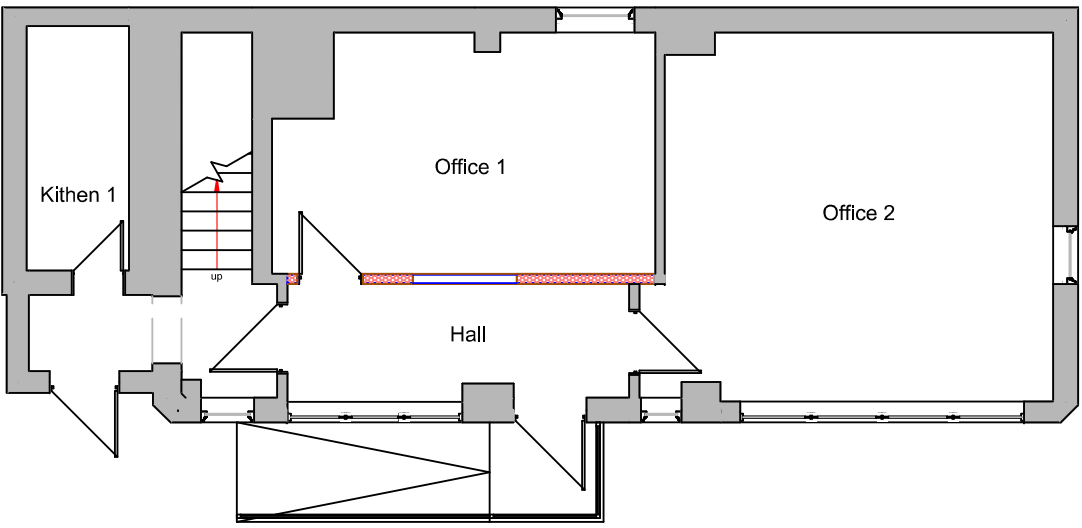

Ground Floor Plan

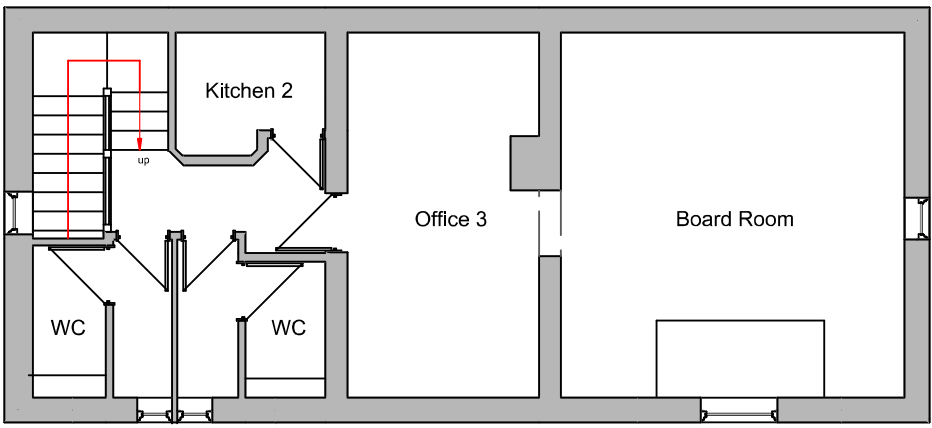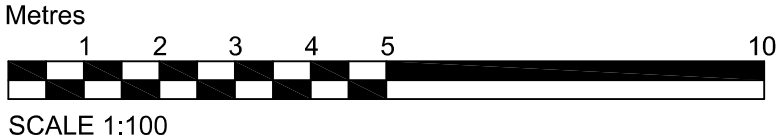

First Floor Plan

DBD Architectural Consultancy Ltd ©2024

1. Copyright is vested with DBD Architectural Consultancy Ltd.
2. All dimensions to be checked on site before proceeding.
3. Contractor to check/adjust dimensions of new work to suit existing conditions. Do not assume existing structure or details are plumb, square or level.
4. Contractor must notify the architect of any discrepancies before proceeding.
5. All drawings to be read in conjunction with all other consultants drawings and specs.

Rev	Date	Description



DBD Architectural Consultancy Ltd
50 Broad Street, Leek,
Staffordshire, ST13 5NS
01538 383118
mail@dbdconsultants.co.uk
www.dbdconsultants.co.uk

Mr N Armstrong
Leonard House
Leonard Street
Leek
ST13 5JP
Client

Internal alterations, external signage
and security camera positions.

Project

Title

Plans as Existing

Stage: Planning

Size: A3	Date: 03.09.24	Job No: 2450
Scale: 1:100		
Drawing Number: PL 02		