




EXISTING FRONT ELEVATION




EXISTING SIDE ELEVATION



EXISTING SIDE ELEVATION

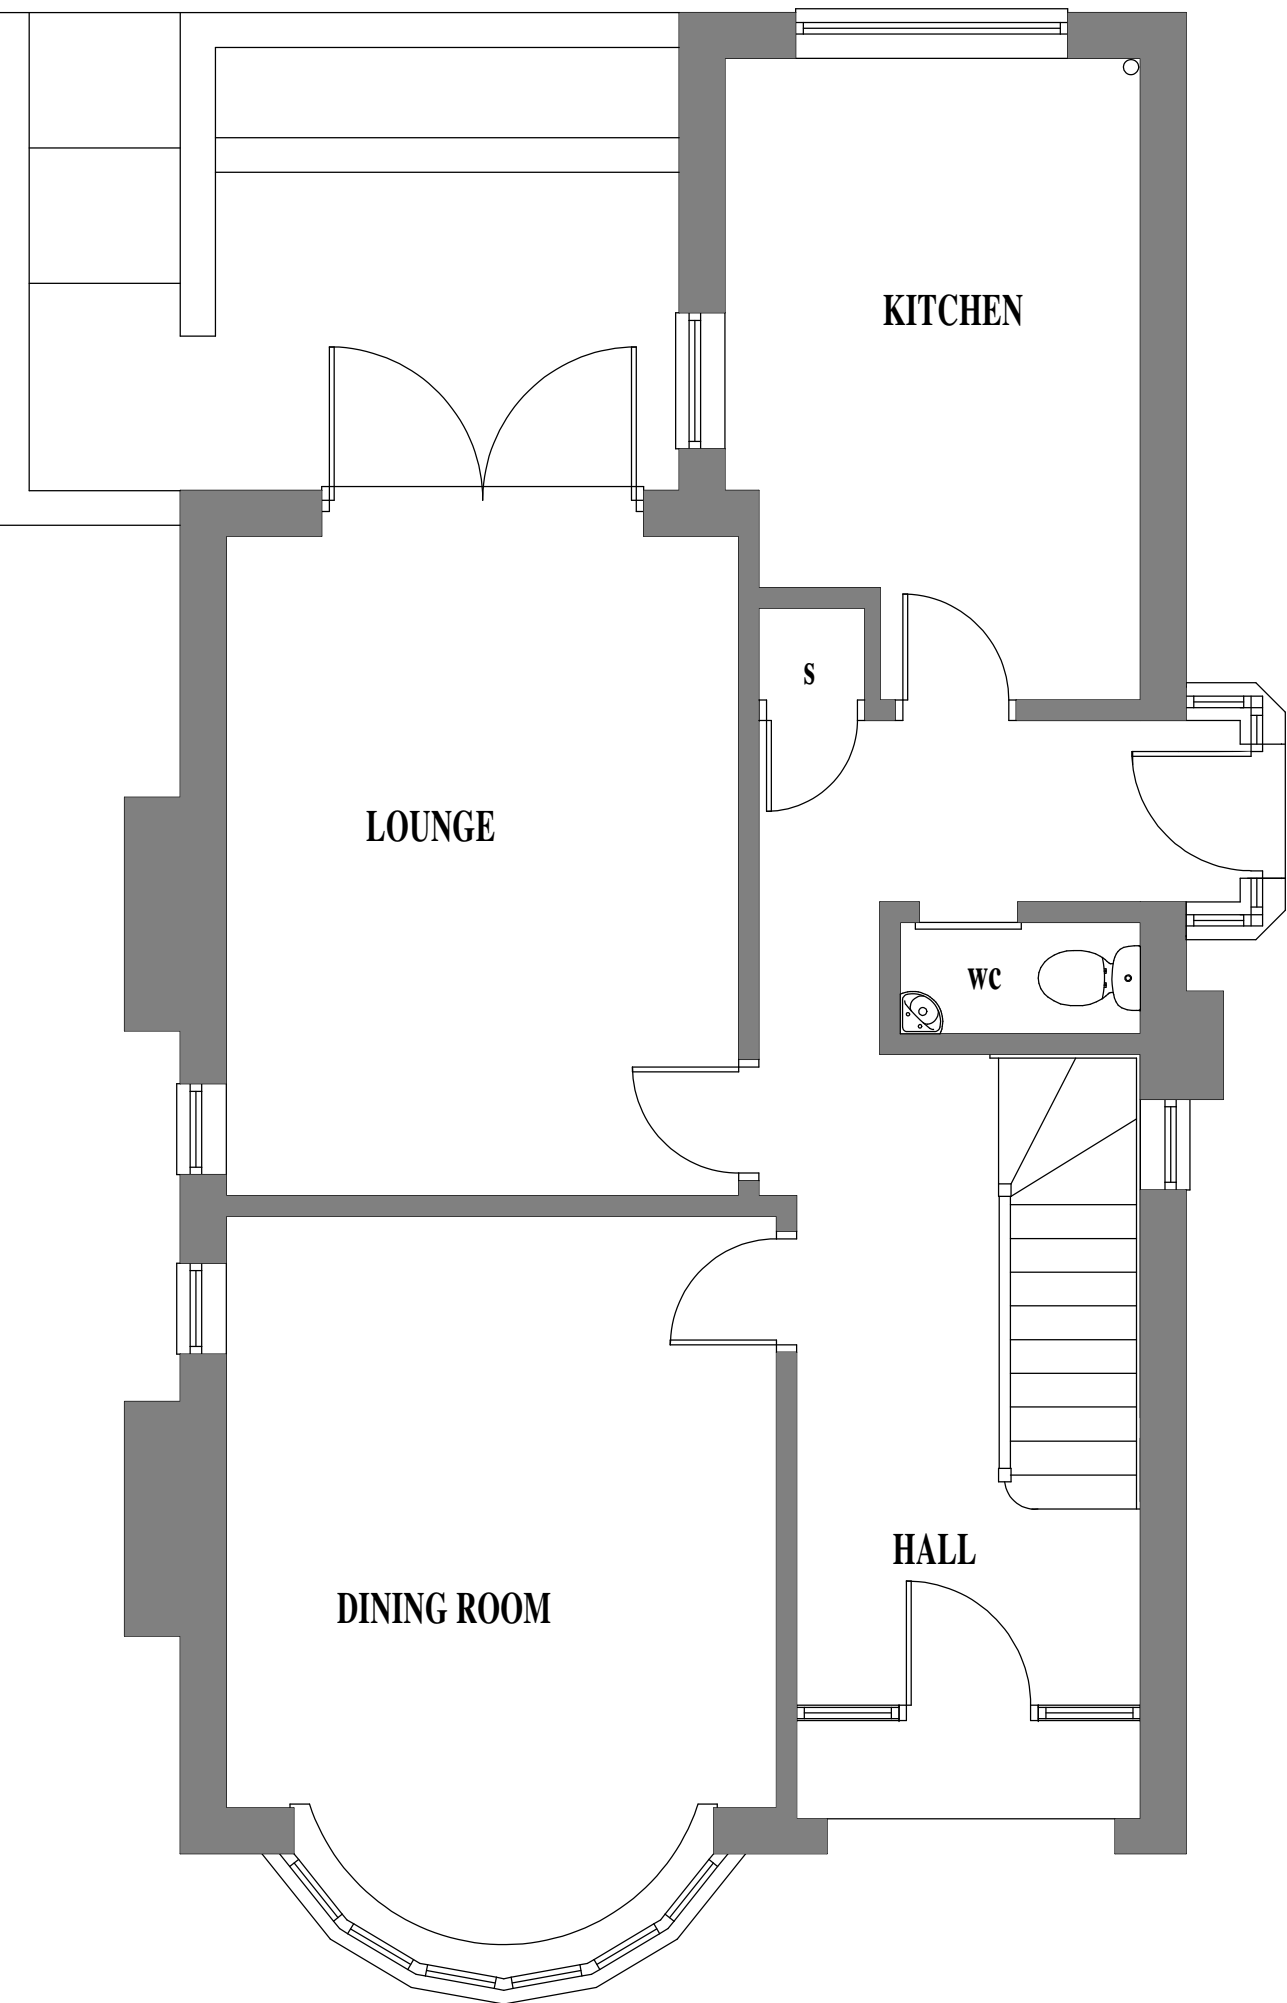



EXISTING GROUND FLOOR PALN

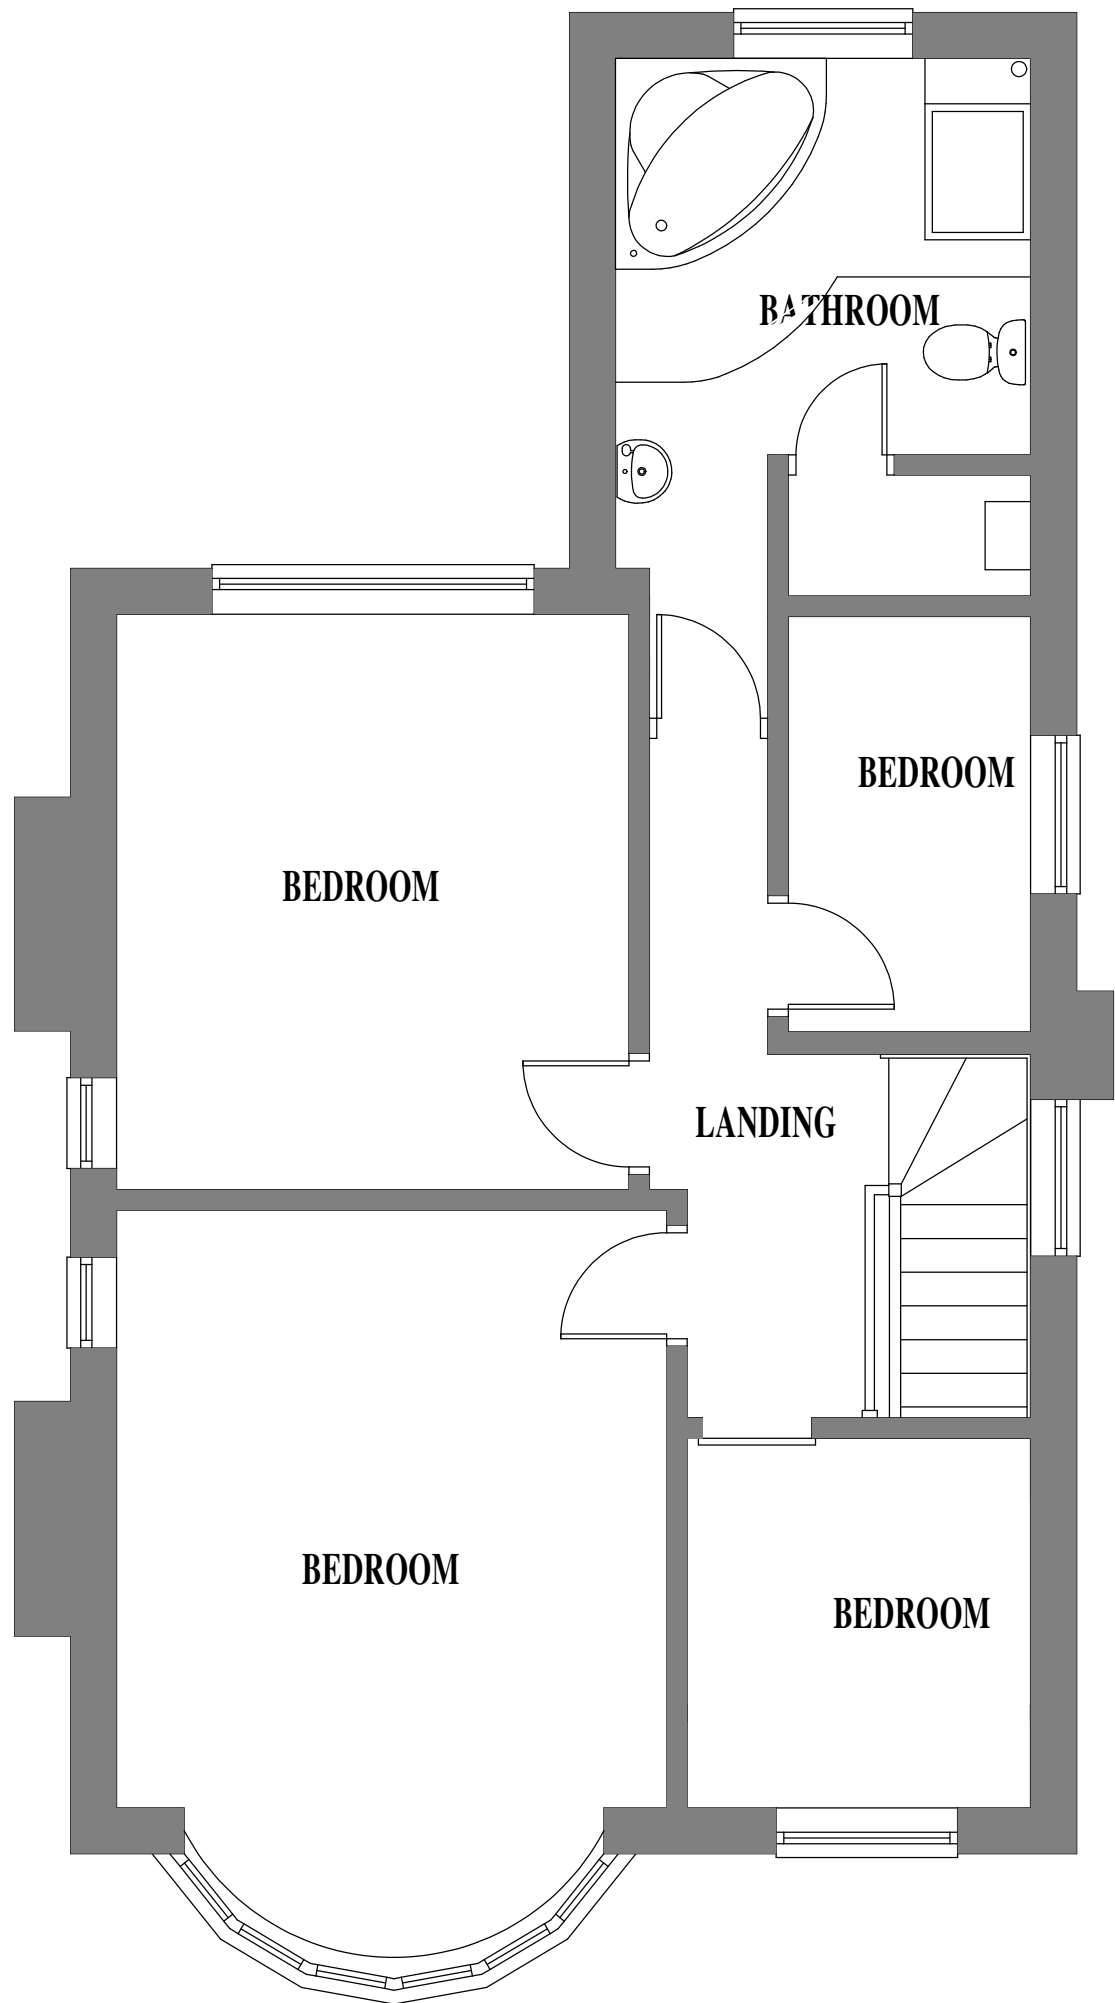


EXISTING FIRST FLOOR PALN



EXISTING REAR ELEVATION

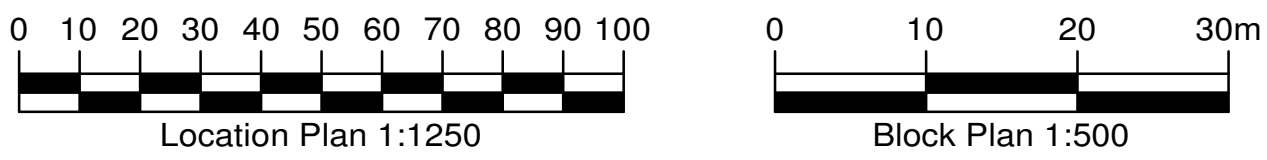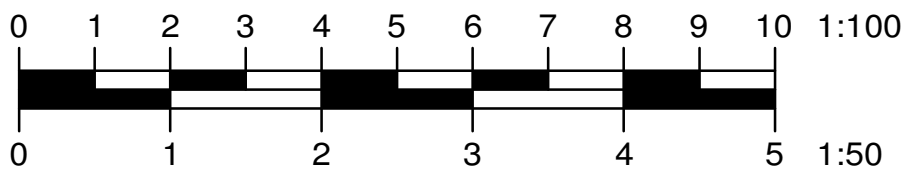

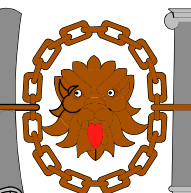Building Design 

CHARTERED INSTITUTE OF ARCHITECTURAL TECHNOLOGISTS

TITLE

**PROPOSED ALTERATIONS & EXTENSION
AT 146 LEEK ROAD
CHEADLE
STOKE-ON-TRENT.
ST10 1JL**

CLIENT
MS. E. COLCLOUGH

DRAWING NO.

SURVEY AS EXISTING

SCALE
1:50

DATE
AUGUST 2024

B. BLAKEMAN CIAT
15A, WHITMORE ROAD, NEWCASTLE,
STAFFORDSHIRE, ST5 3LY
TEL/FAX 01782 633911