


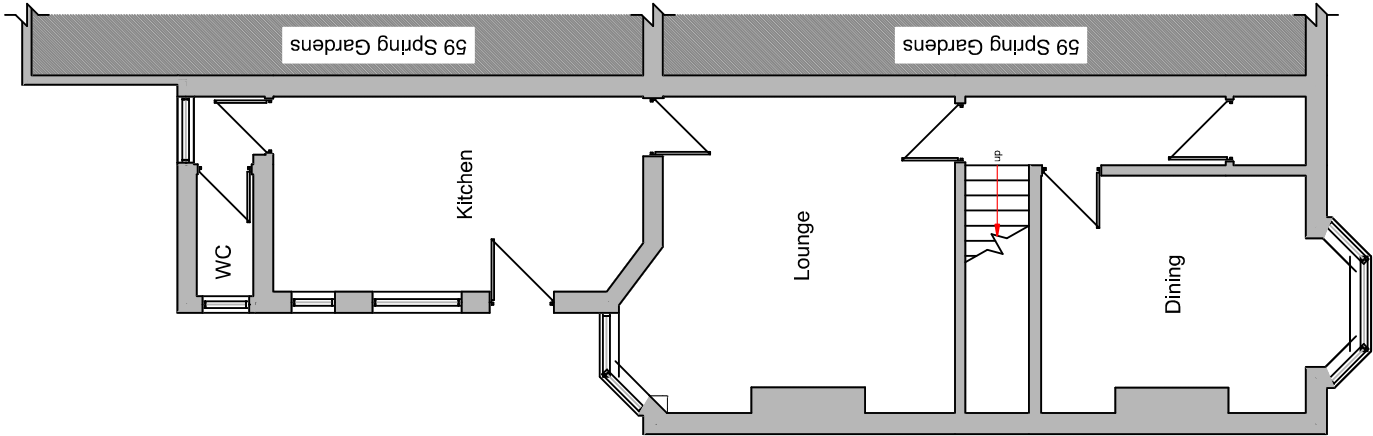


Ground Floor Plan


Metres



SCALE 1:100

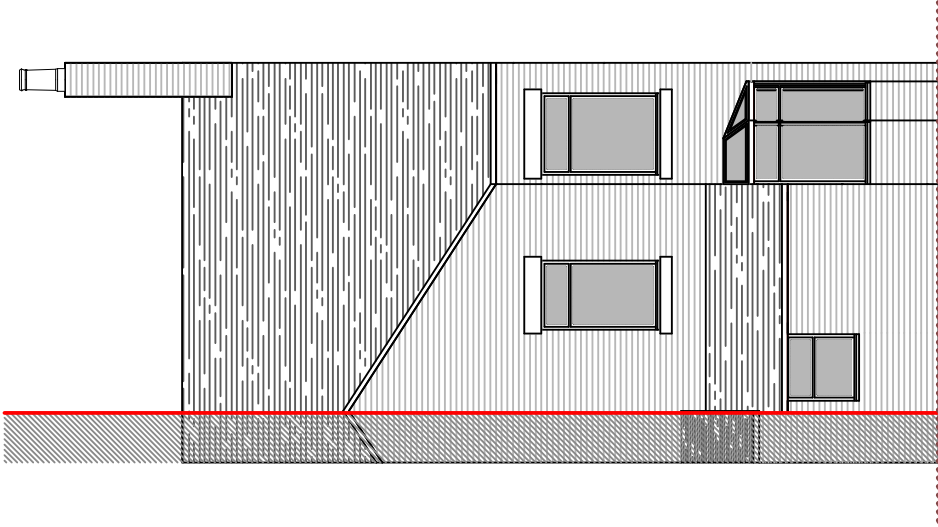

Rear Elevation

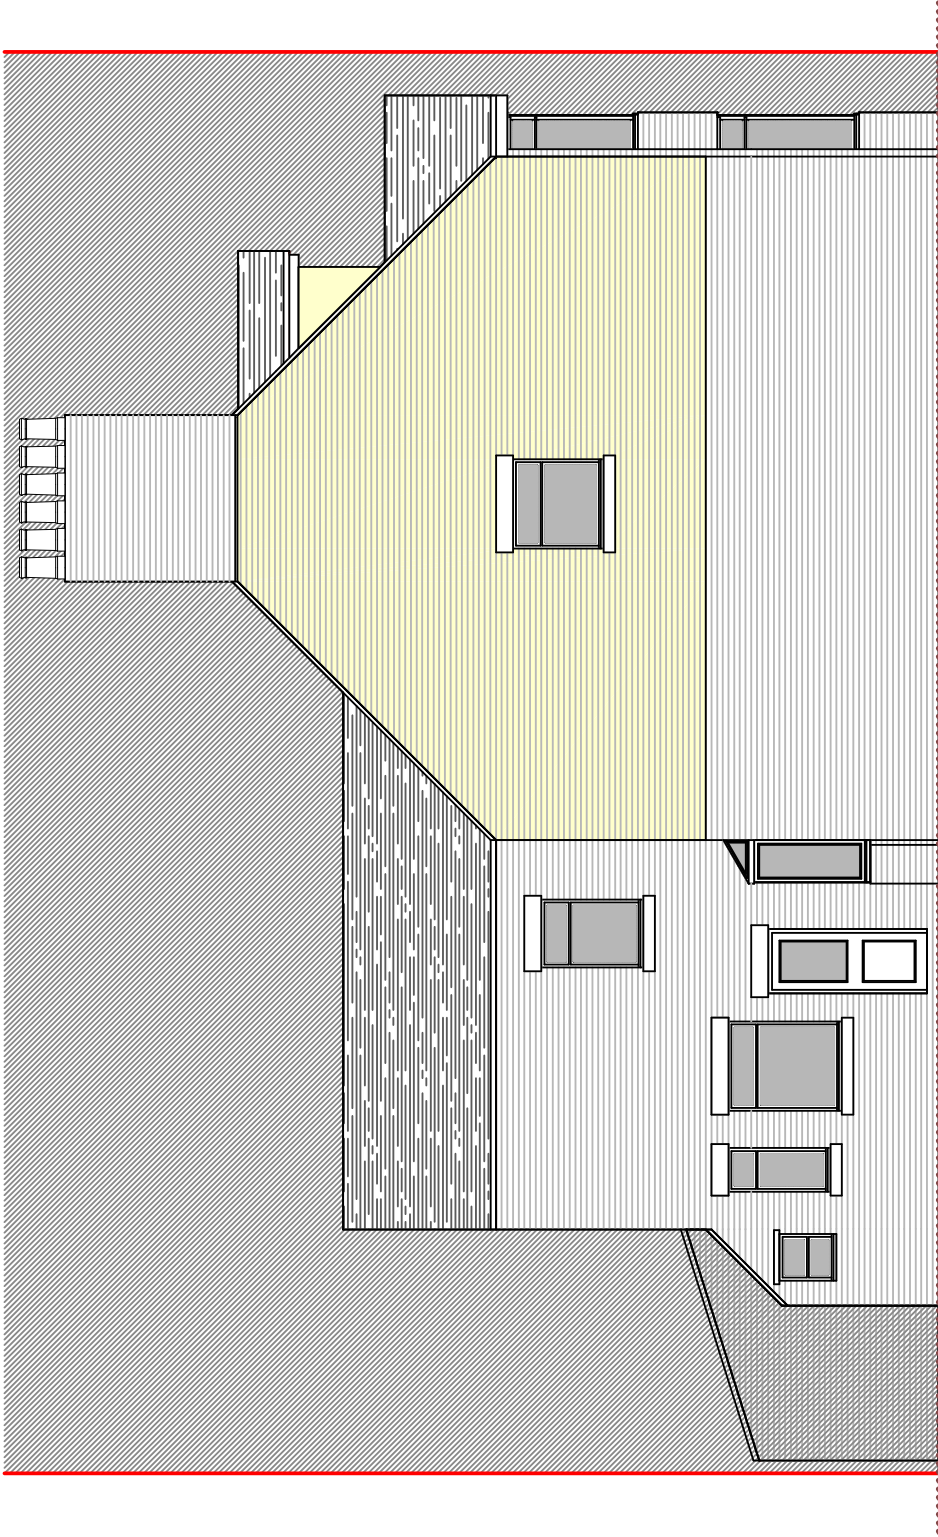

Side Elevation

DBD Architectural Consultancy Ltd ©2024

1. Copyright is vested with DBD Architectural Consultancy Ltd.
2. All dimensions to be checked on site before proceeding.
3. Contractor to check/adjust dimensions of new work to suit existing conditions. Do not assume existing structure or details are plumb, square or level.
4. Contractor must notify the architect of any discrepancies before proceeding.
5. All drawings to be read in conjunction with all other consultants drawings and specs.

Rev	Date	Description



DBD Architectural Consultancy Ltd
50 Broad Street, Leek,
Staffordshire, ST13 5NS
01538 383118
mailto:dbdconsultants.co.uk
www.dbdconsultants.co.uk

Mr and Mrs Peden
57 Spring Gardens
Leek
ST13 8DD

Client

Single storey rear extension

Project

Title

Plans as Existing

Stage: Planning	Date: 10.09.24	Job No: 2451
Size: A3		
Scale: 1:100		
Drawing Number: PL 02		