



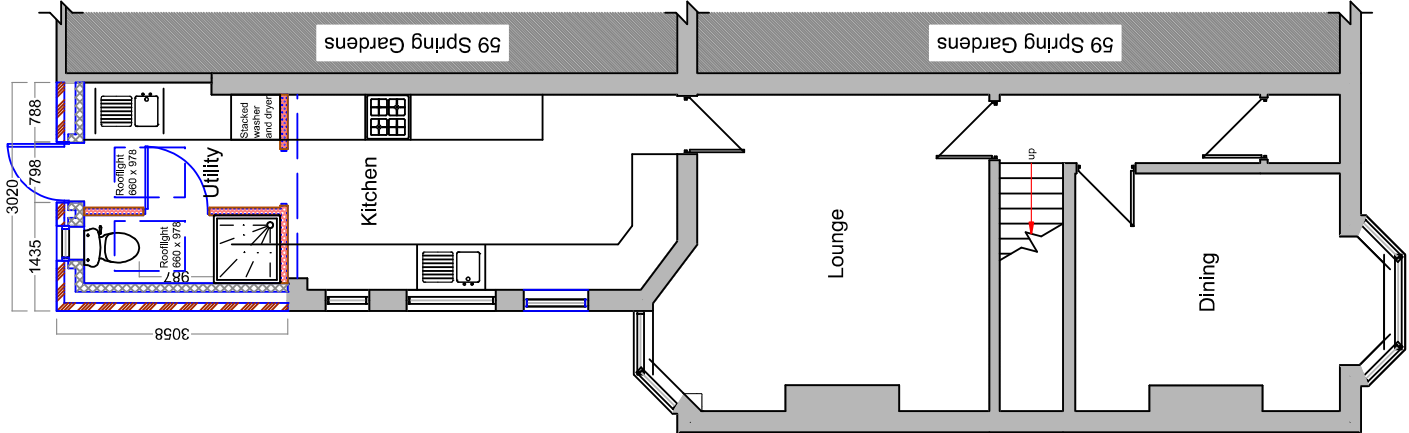


Ground Floor Plan

Metres

 

SCALE 1:100

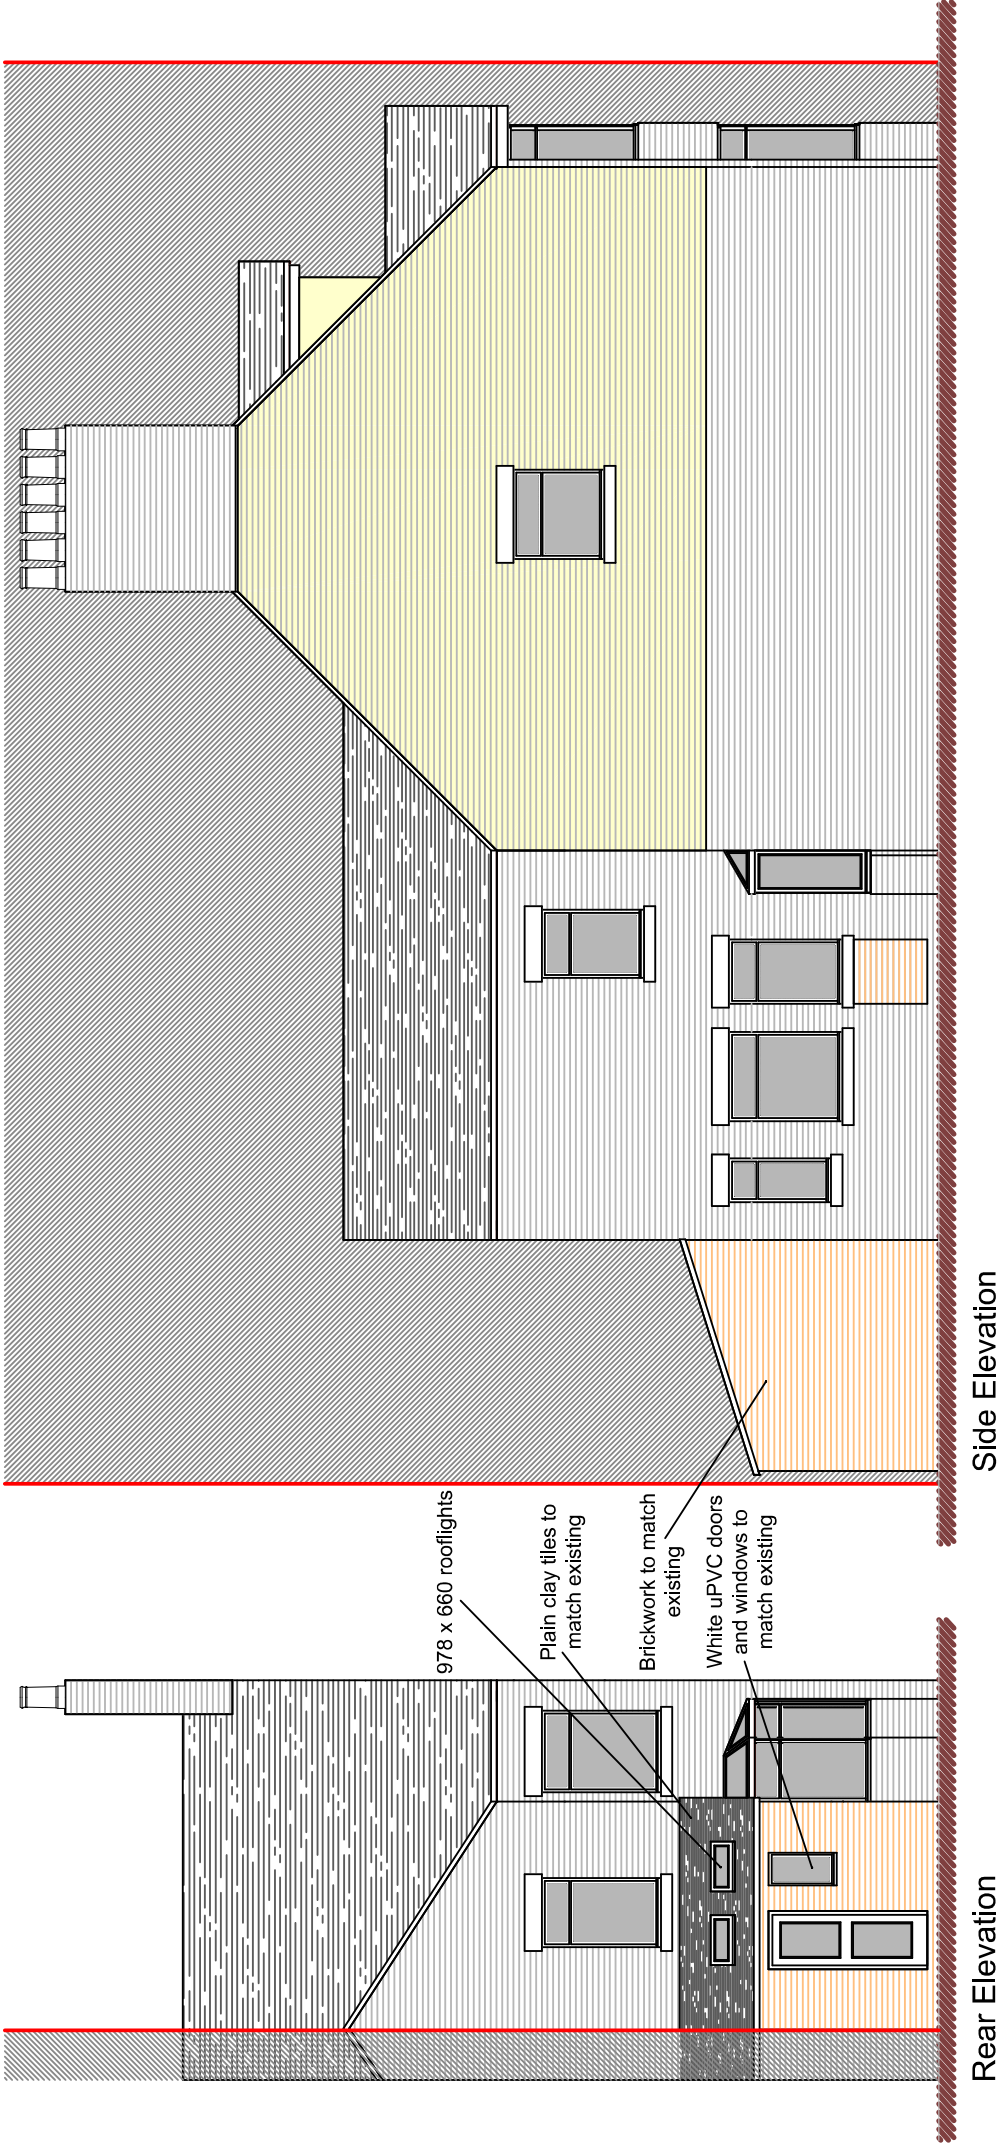

Side Elevation

Rear Elevation

Initial draft scheme for comments

DBD Architectural Consultancy Ltd ©2024

1. Copyright is vested with DBD Architectural Consultancy Ltd.
2. All dimensions to be checked on site before proceeding.
3. Contractor to check/adjust dimensions of new work to suit existing conditions. Do not assume existing structure or details are plumb, square or level.
4. Contractor must notify the architect of any discrepancies before proceeding.
5. All drawings to be read in conjunction with all other consultants drawings and specs.

Rev	Date	Description
B	08.10.24	Amendment to WC
A	08.10.24	Amendment to WC



DBD Architectural Consultancy Ltd
50 Broad Street, Leek,
Staffordshire, ST13 5NS
01538 383118
mail@dbdconsultants.co.uk
www.dbdconsultants.co.uk

Mr and Mrs Peden
57 Spring Gardens
Leek
ST13 8DD
Drawn

Single storey rear extension

Project

Title

Plans as Proposed

Stage: Planning
Sheet: A3
Scale: 1:100

Date: 10.05.24
Job No: 2451
Drawing Number:

PL 03B