



Ordnance Survey
Uknapcentre.com

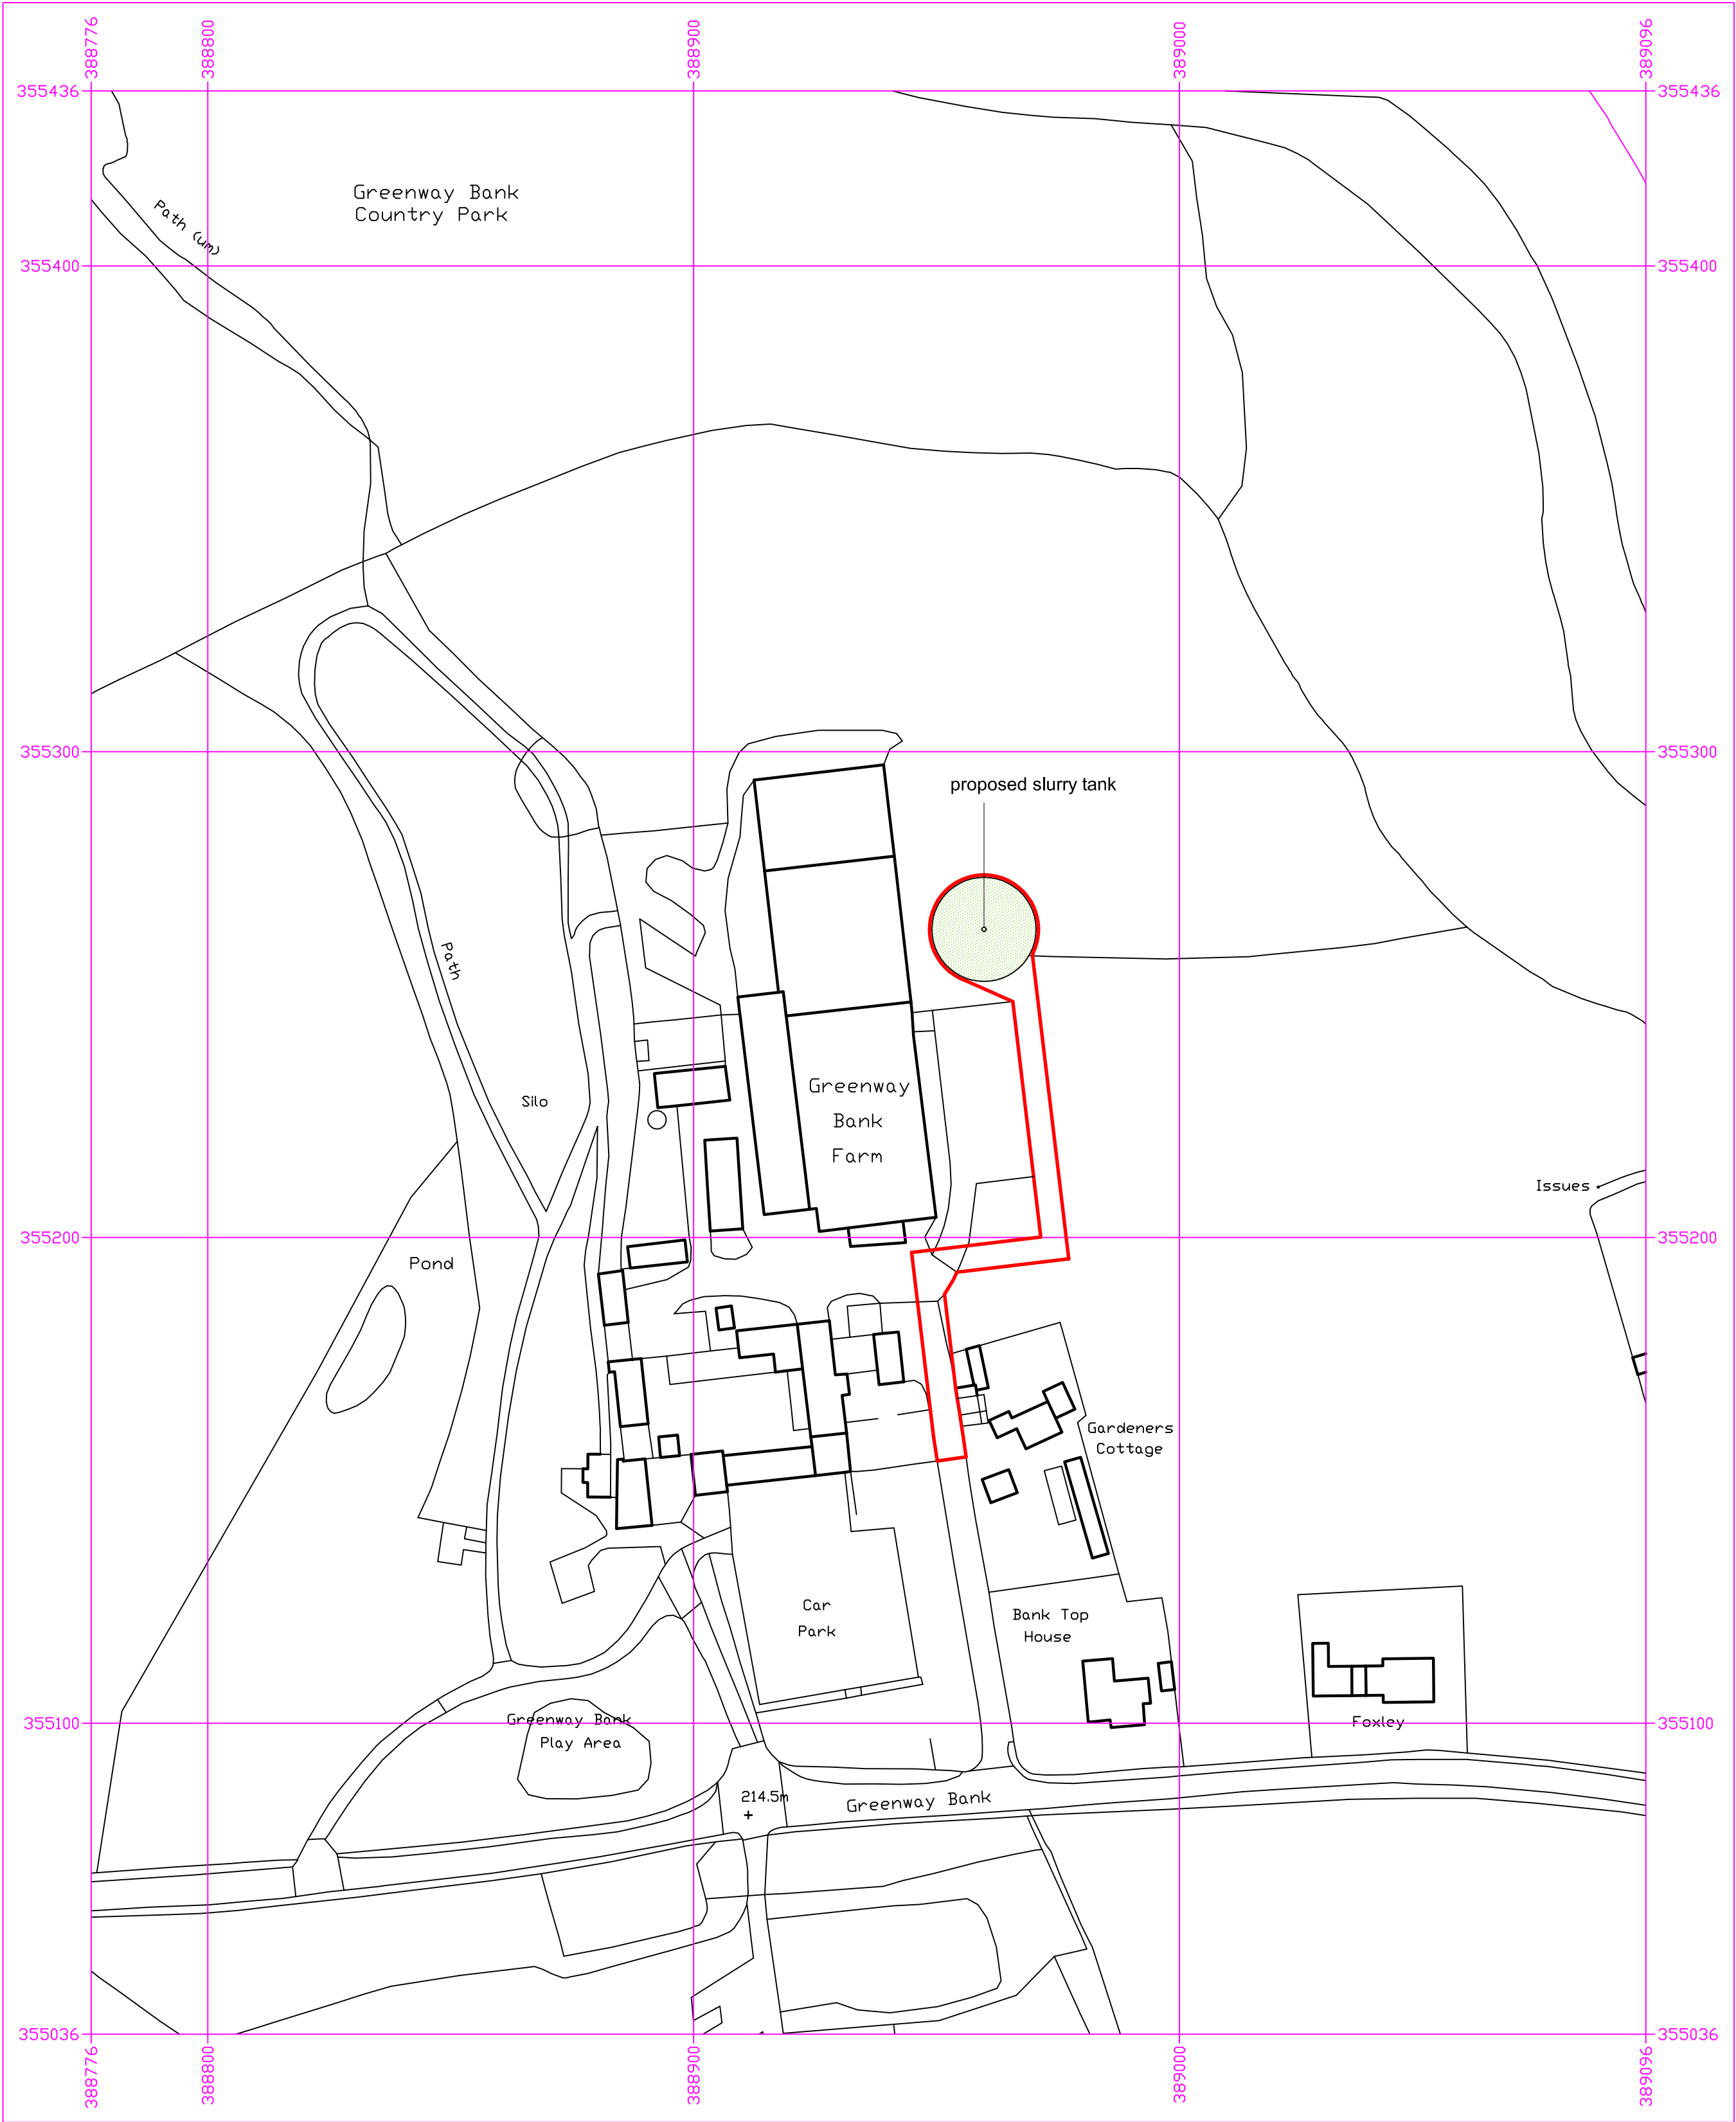

Serial number: 295372

© Crown copyright and database right 2024
Ordnance Survey licence AC0000848283
Reproduction in whole or in part is prohibited
without the prior permission of Ordnance Survey.

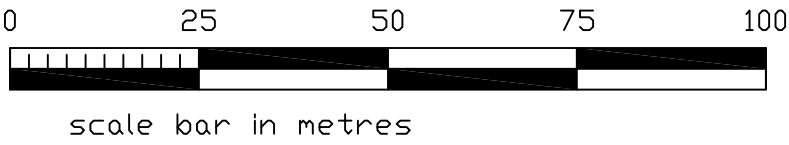

go2plan Design & Planning Tel: 07957 634478 email: jon@go2plan.co.uk	PROPOSED SITE PLAN PROPOSED SLURRY TANK GREENWAY BANK FARM, GREENWAY BANK BRINDLEY FORD, STOKE-ON-TRENT STAFFORDSHIRE, ST8 7QX	Dwg No. GBF 002 Scale: 1:1000 @ A2 date: 25.10.24 drawn: jon evans
---	---	--