




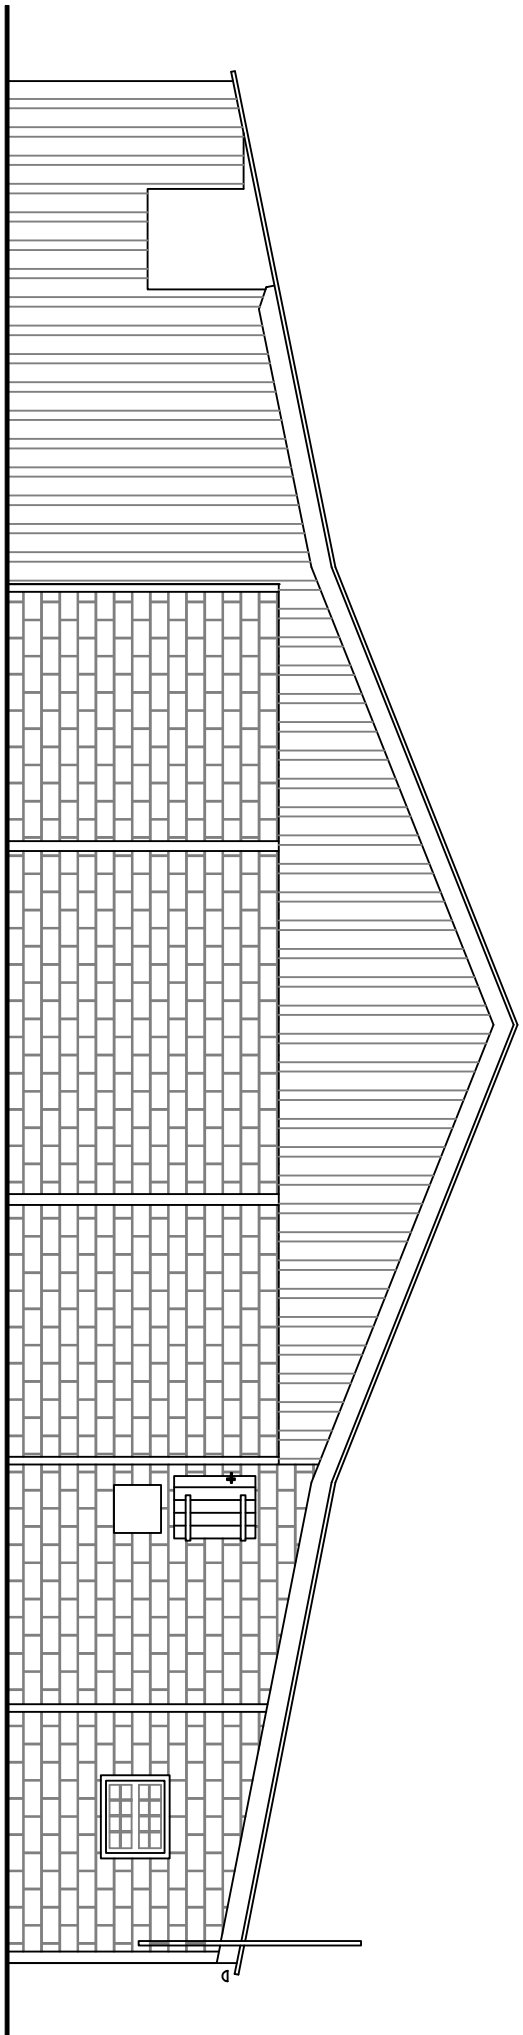


Existing South East Elevation

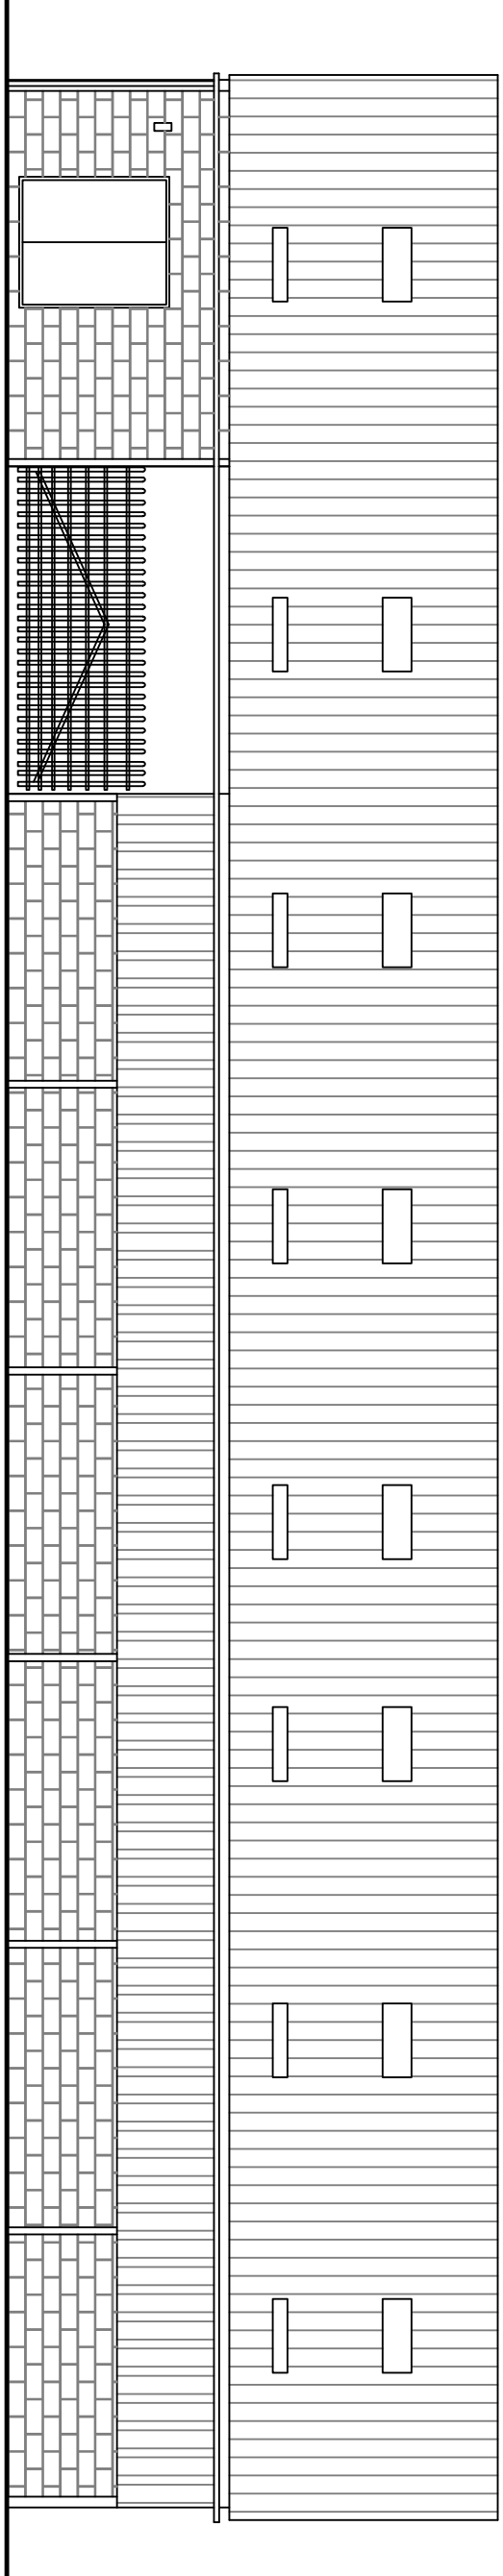


Existing North East Elevation

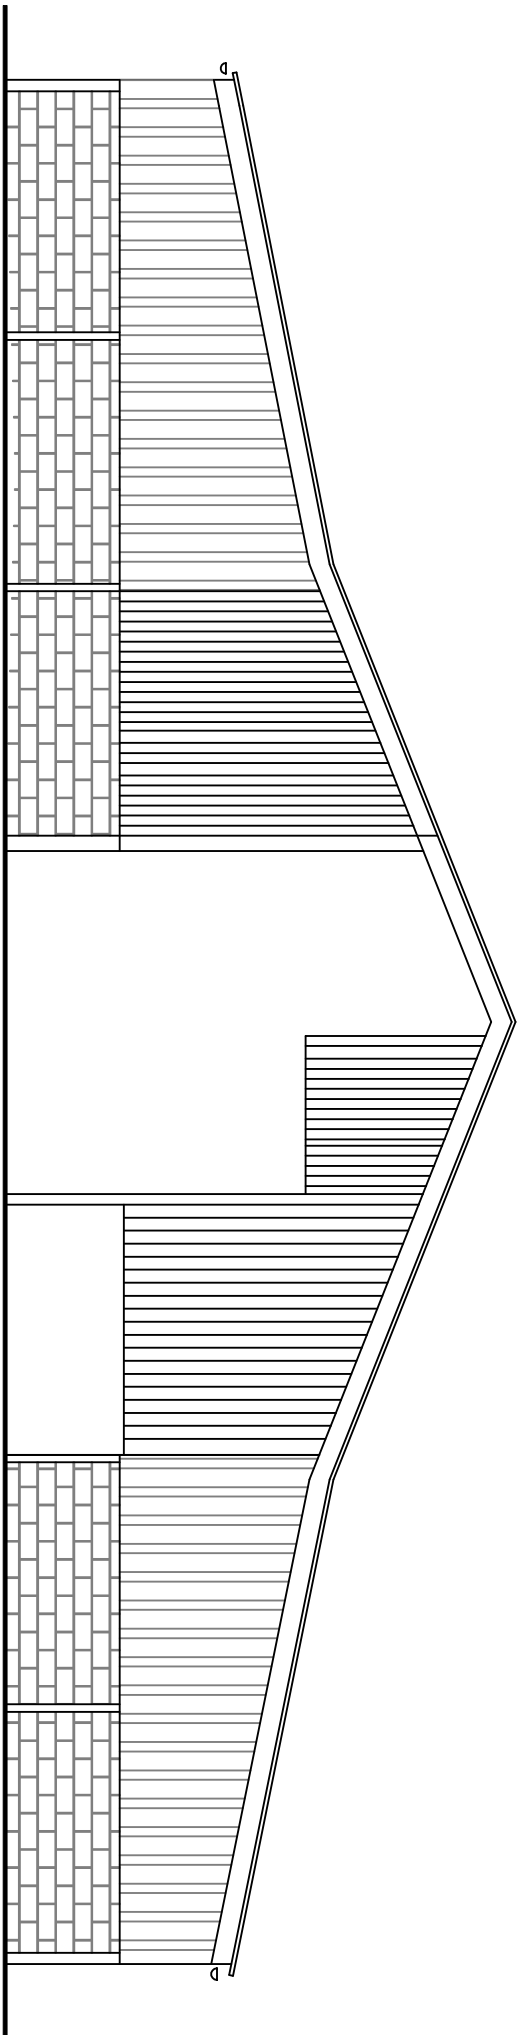


Existing North West Elevation

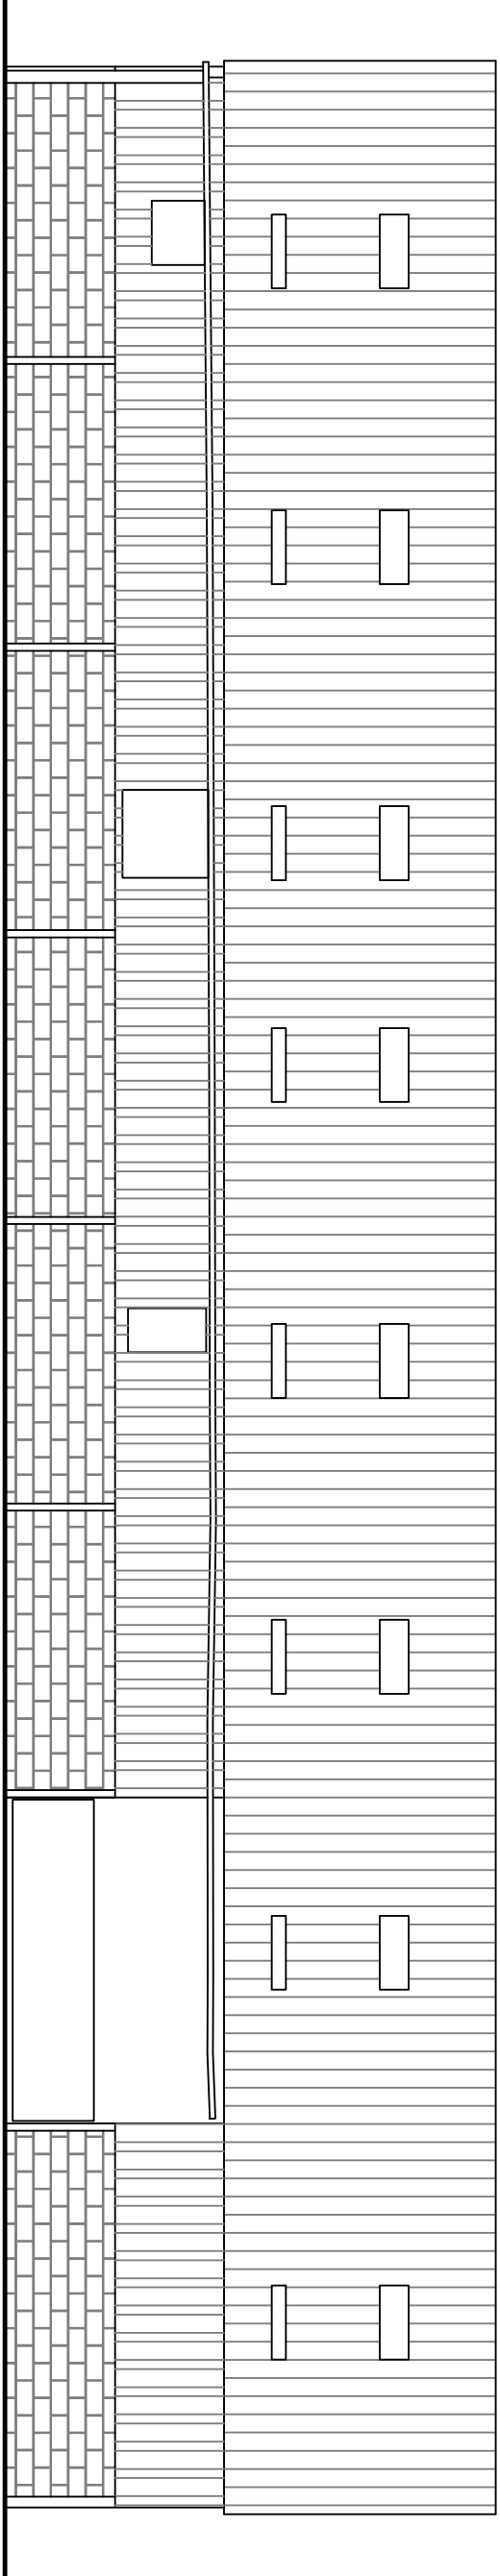

Existing South West Elevation

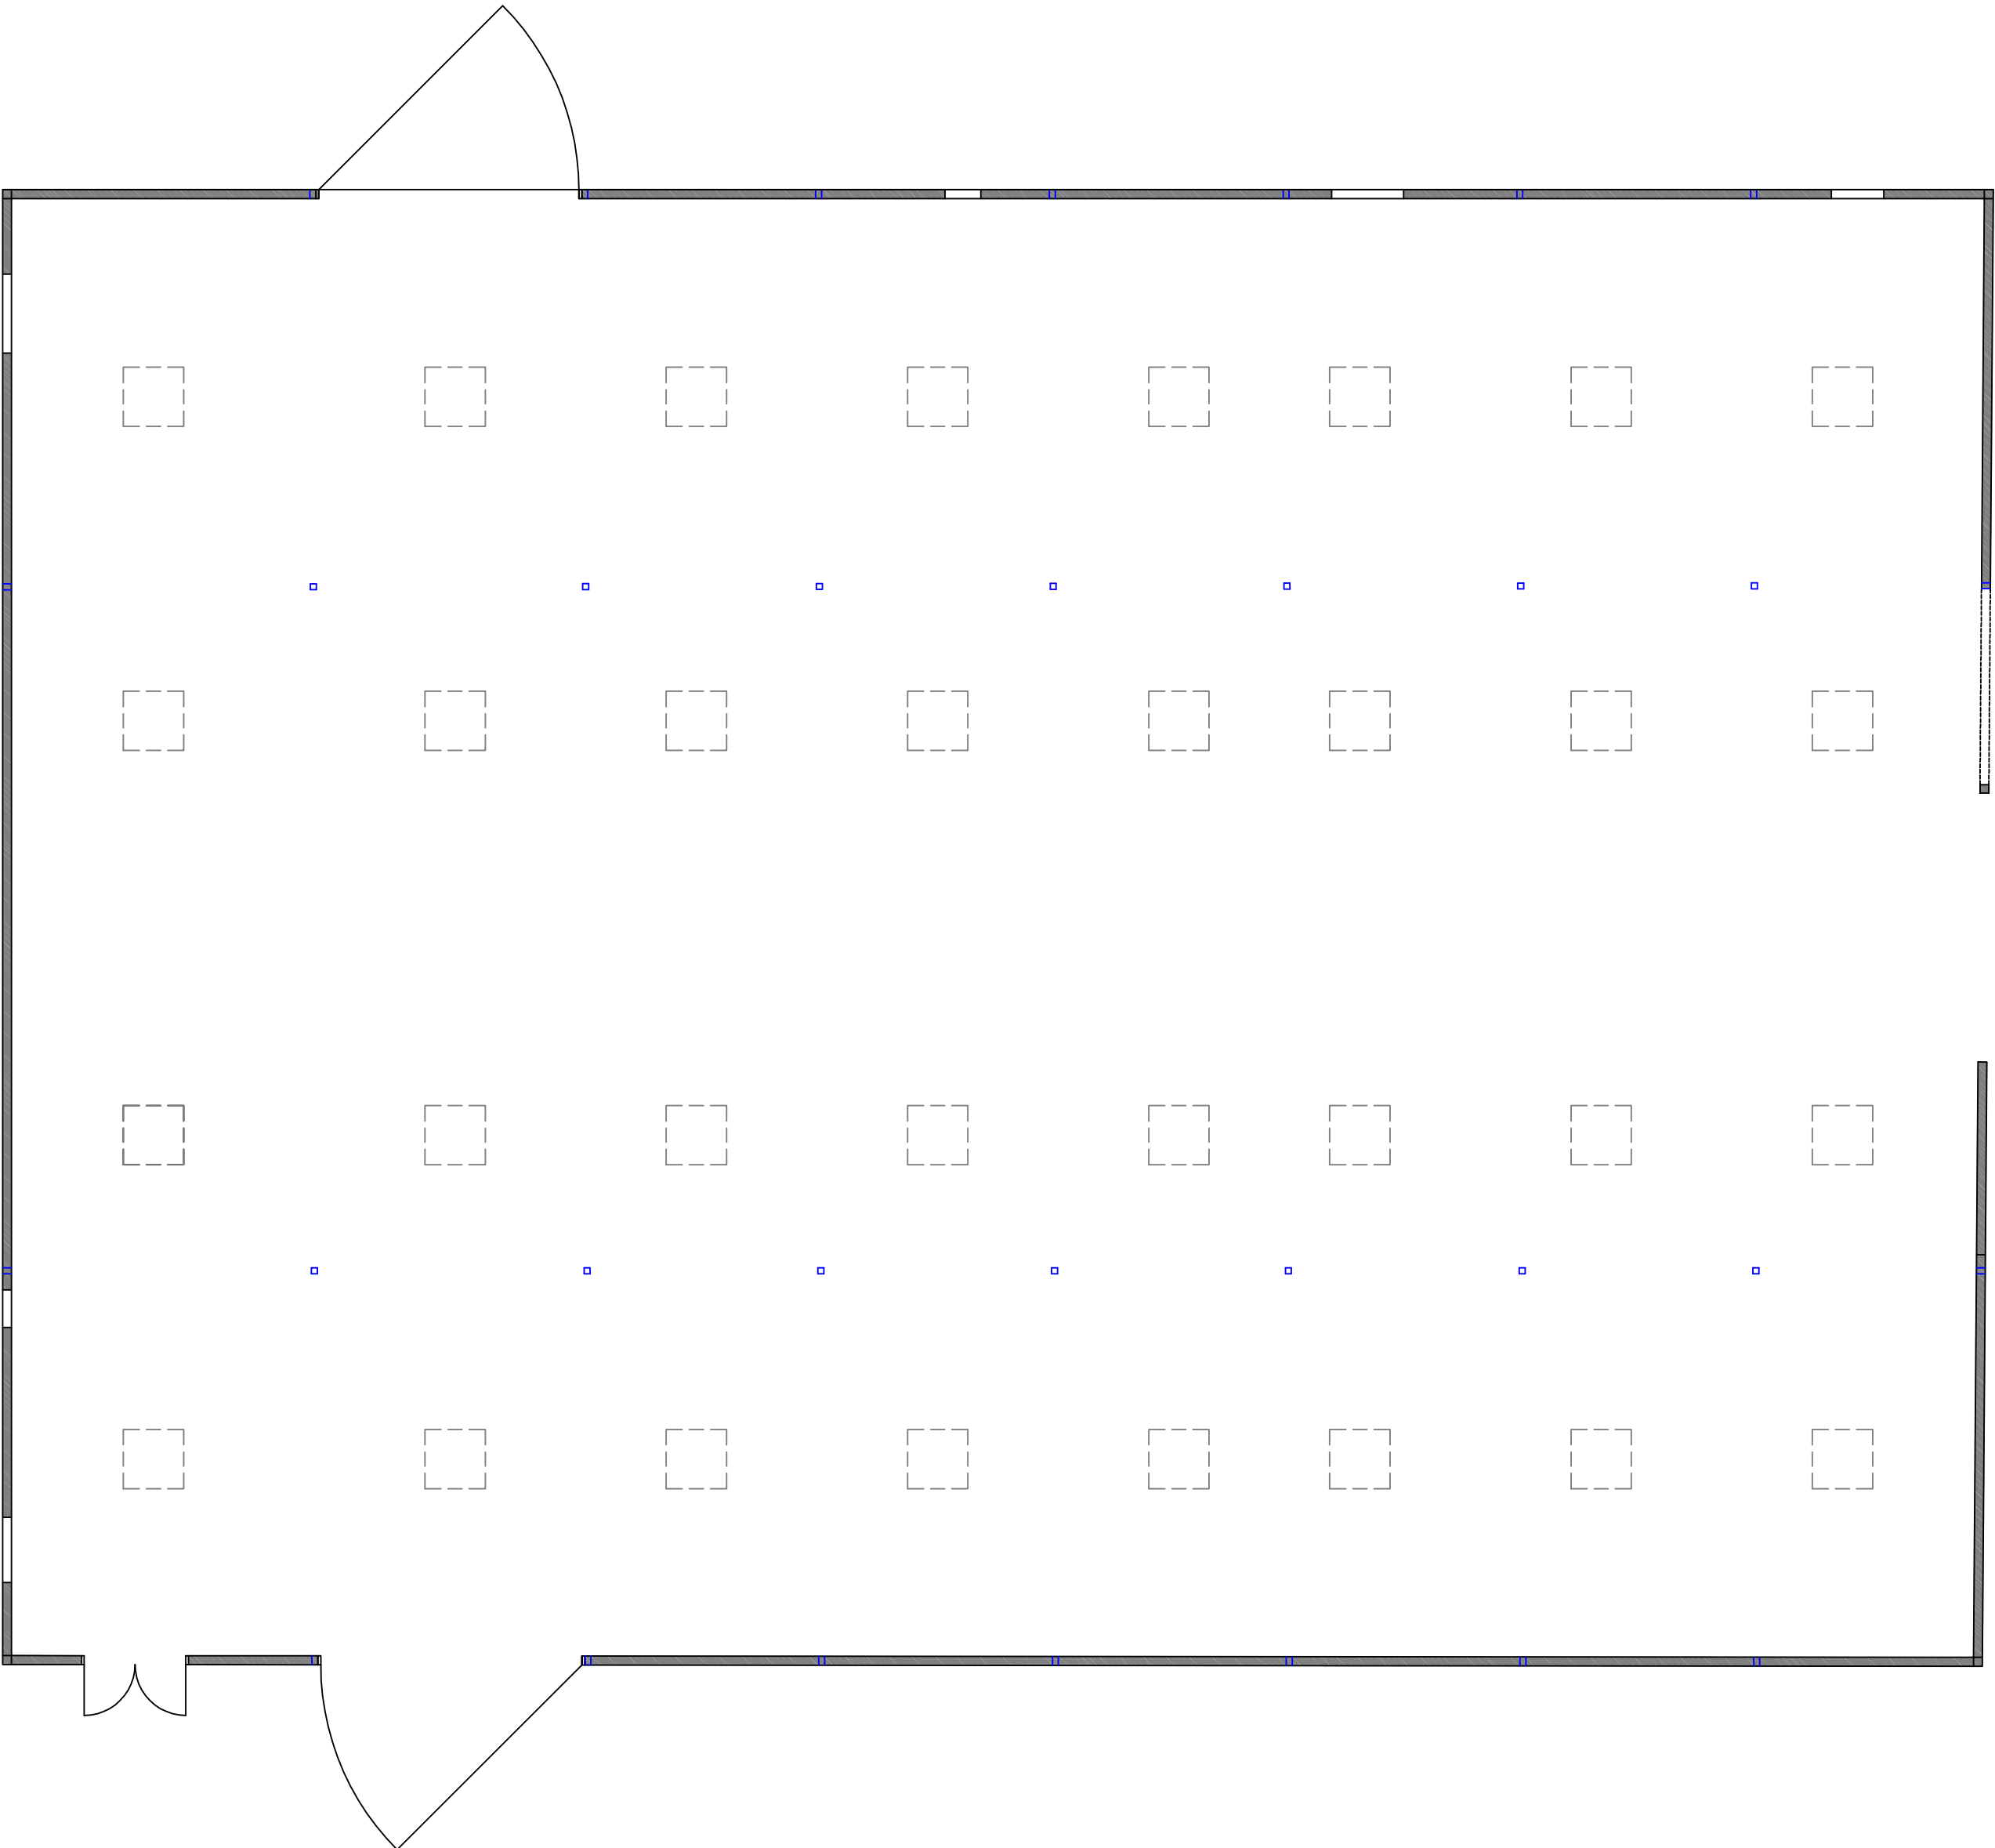

Existing Ground Floor Plan

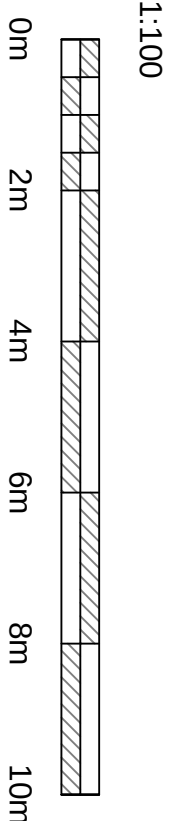

Client:
John Poulton & Sons Ltd

Application:
**Big Shafclong Farm
Building 1 Class Q
Resubmission**

Drawing title:
Plans as Existing_ Rev A

Scale:
1:100 @ A1

Drawing number:
1302/J230038/004.2

Date:
11 November 2024

Drawn by:
SK