



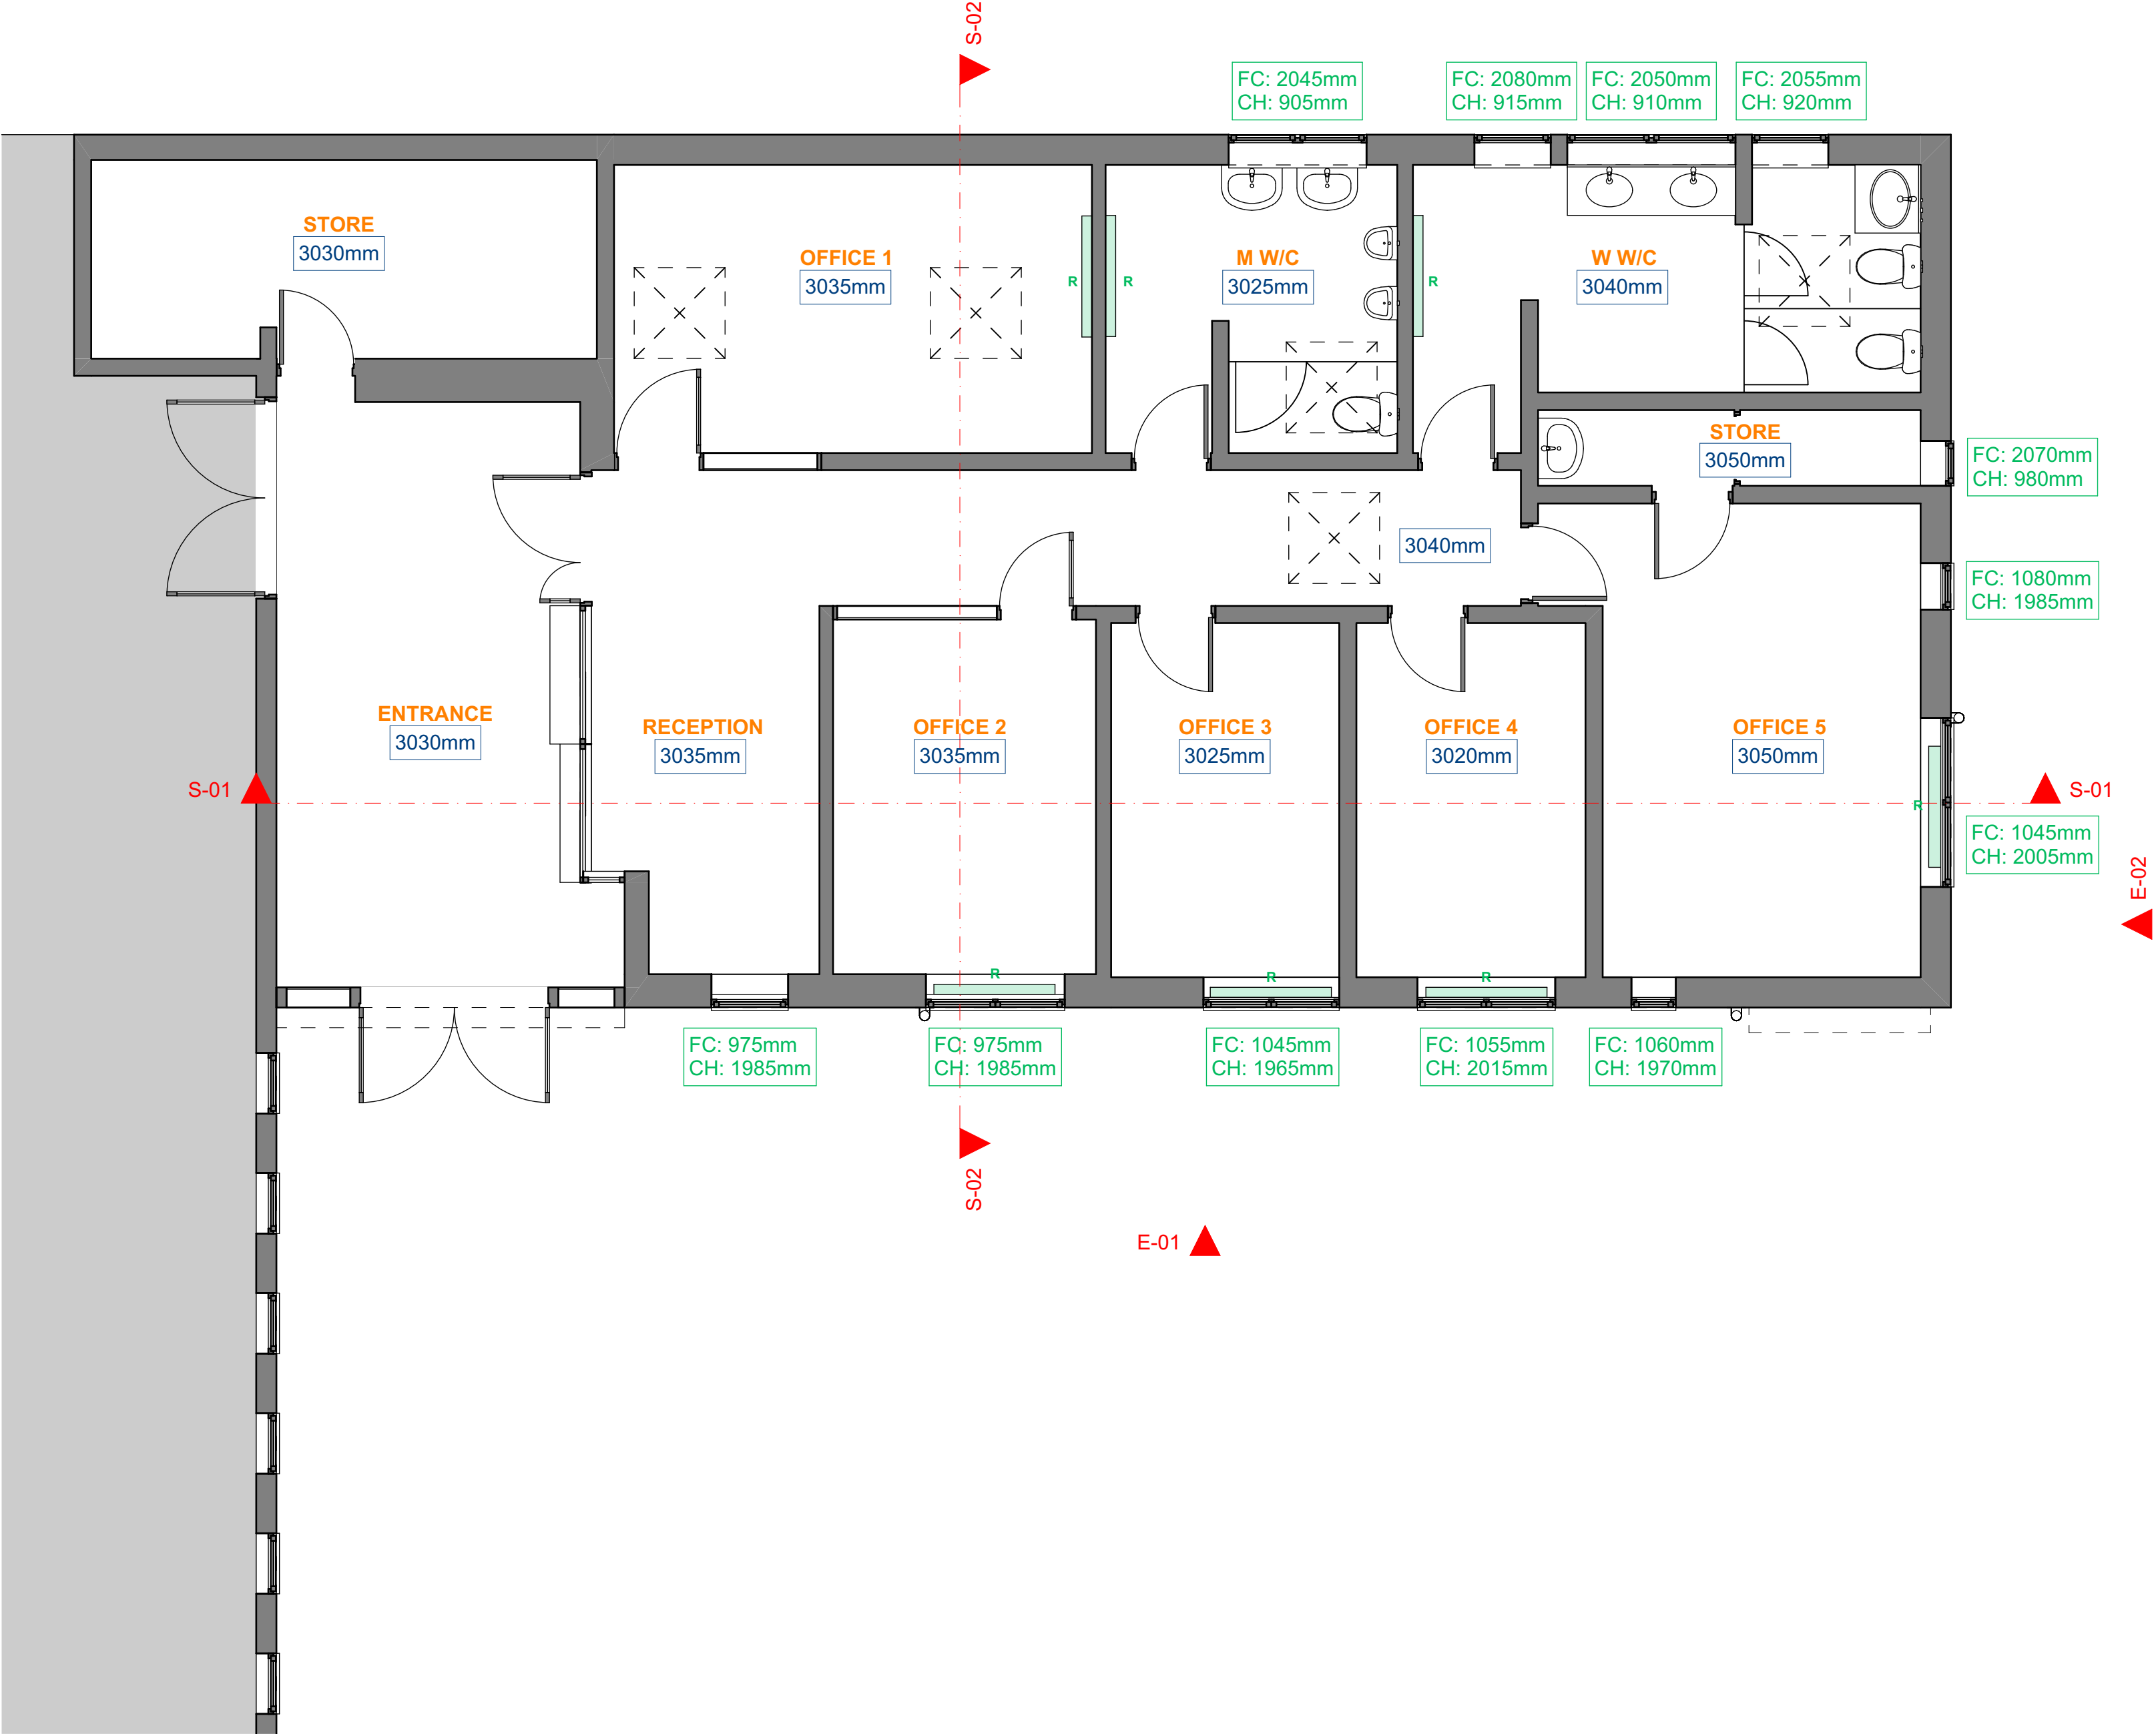

Existing Floor Plan  
1:50 Scale @ A2

 

Rev: Comment: Date By:

wood | goldstraw | yorath  
ARCHITECTS QUANTITY SURVEYORS CDM CO-ORDINATORS  
Churchill House, Regent Road, Stoke on Trent, ST1 3RH.  
Tel: 01782 208000 Fax: 01782 208712 E-mail: info@woodgoldstraw.co.uk  
www.woodgoldstraw.co.uk

Client.  
The Cheadle Academy, Cheadle

Project.  
Safeguarding Improvements -  
Entrance Extension

|                  |                          |
|------------------|--------------------------|
| Scale<br>1:50    | Issue Date<br>24/09/2024 |
| Sheet Size<br>A2 | Drawn<br>L.Owen          |

Title.  
Existing Floor Plan

|                              |              |             |
|------------------------------|--------------|-------------|
| Drawing Number<br>4282-09-04 | / (Revision) | Revision ID |
|------------------------------|--------------|-------------|

CAD file path:  
X:\0 PROJECTS\4282 The Cheadle Academy, Cheadle\4282-09 Safeguarding Improvements -  
Entrance Extension\Design\Arch\CAD\4282-09 Existing Entrance Model.pln  
Copyright. Wood Goldstraw Yorath LLP.  
Contractors are to check all dimensions on site and refer any discrepancies to the Architect immediately. This drawing has  
been prepared for planning purposes only and to the best of our knowledge the original digital document is accurate at the  
stated scale. However, we cannot accept liability for the accuracy of third party data (OS mappings, topographical survey  
information, etc) used in the production of this document which we have relied upon in good faith. Key dimensions are noted  
for reference and any further specific dimensional information can be provided upon request.