



TRENT GROVE, BIDDULPH

RevNo	Revision note	Date	Signature	Checked
-------	---------------	------	-----------	---------

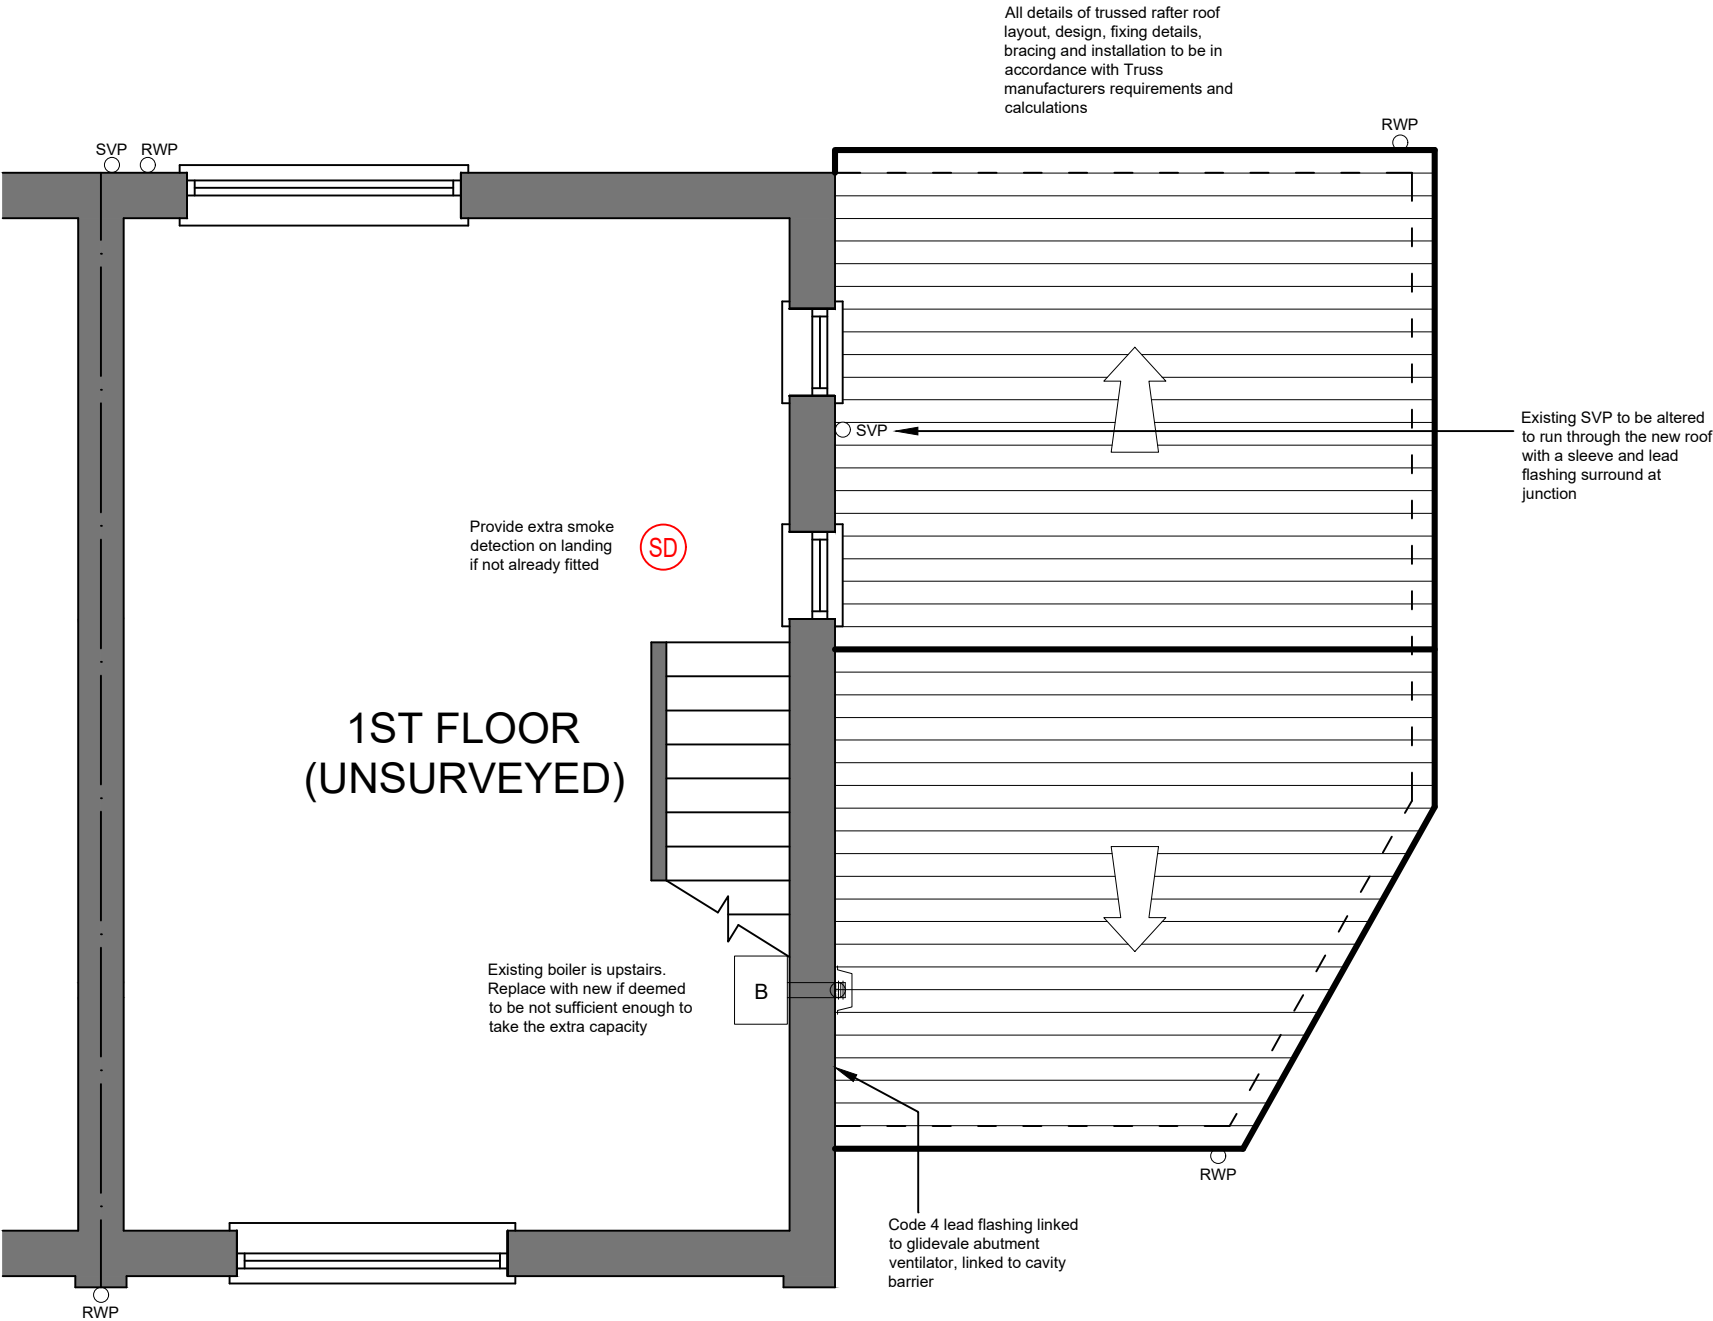

ROOF PLAN

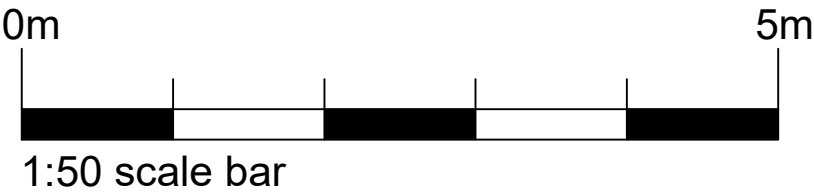

PROJECT: PROPOSED EXTENSION AT 19 TRENT GROVE BIDDULPH ST8 6ND	Drawing No. 2429-BR-03
CLIENT: MR P. SWIFT	Date: NOV 2024
Drawing Title PROPOSED ROOF PLAN	Scale: 1:50 @ A3
	Revision:
Renaissance Studio, No 1 Derby St, Leigh, Lancashire WN7 4PF Telephone: 01942 676360 . Fax: 01942 682084 Email: info@pabarchitects.co.uk . www.pabarchitects.co.uk	Issue: BUILDING REGS