




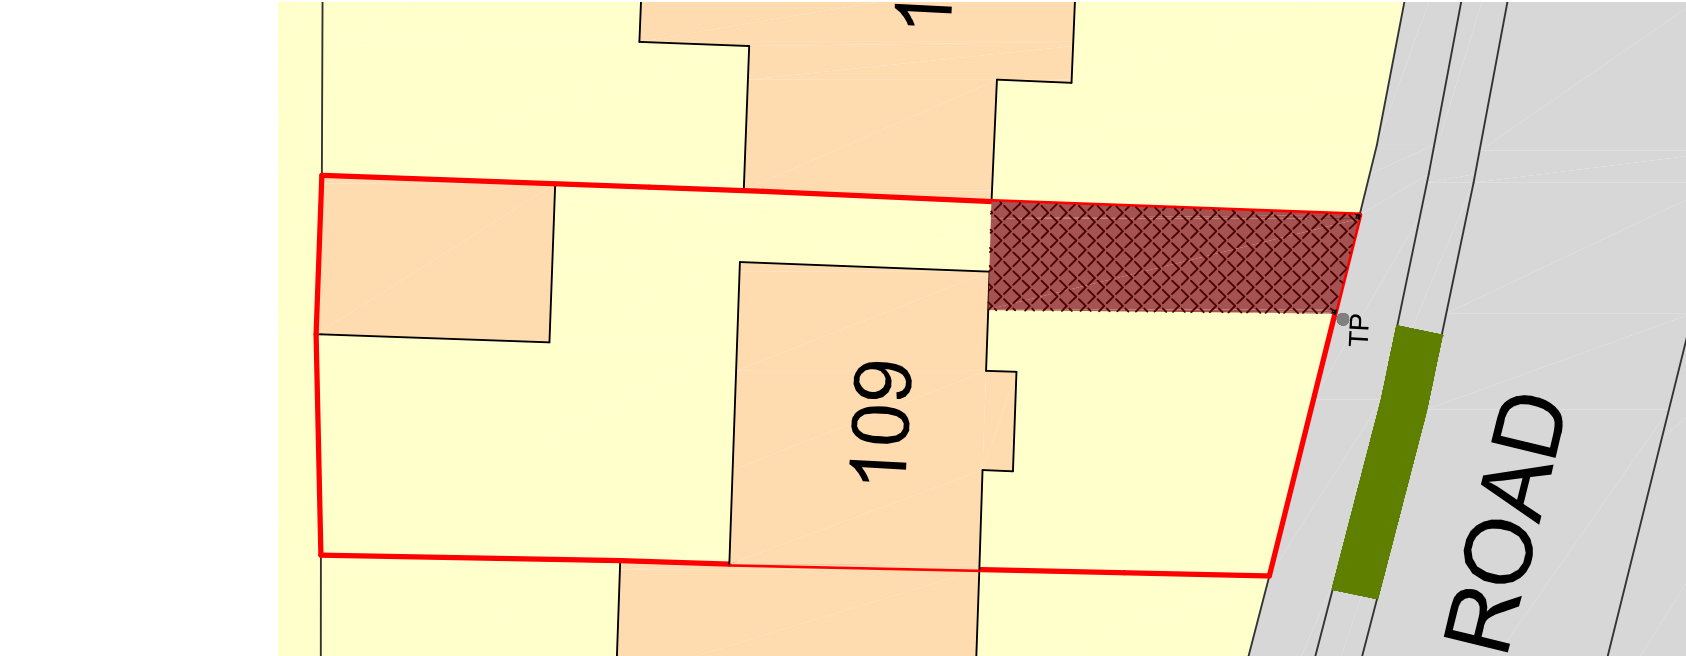

Site Plan as Existing

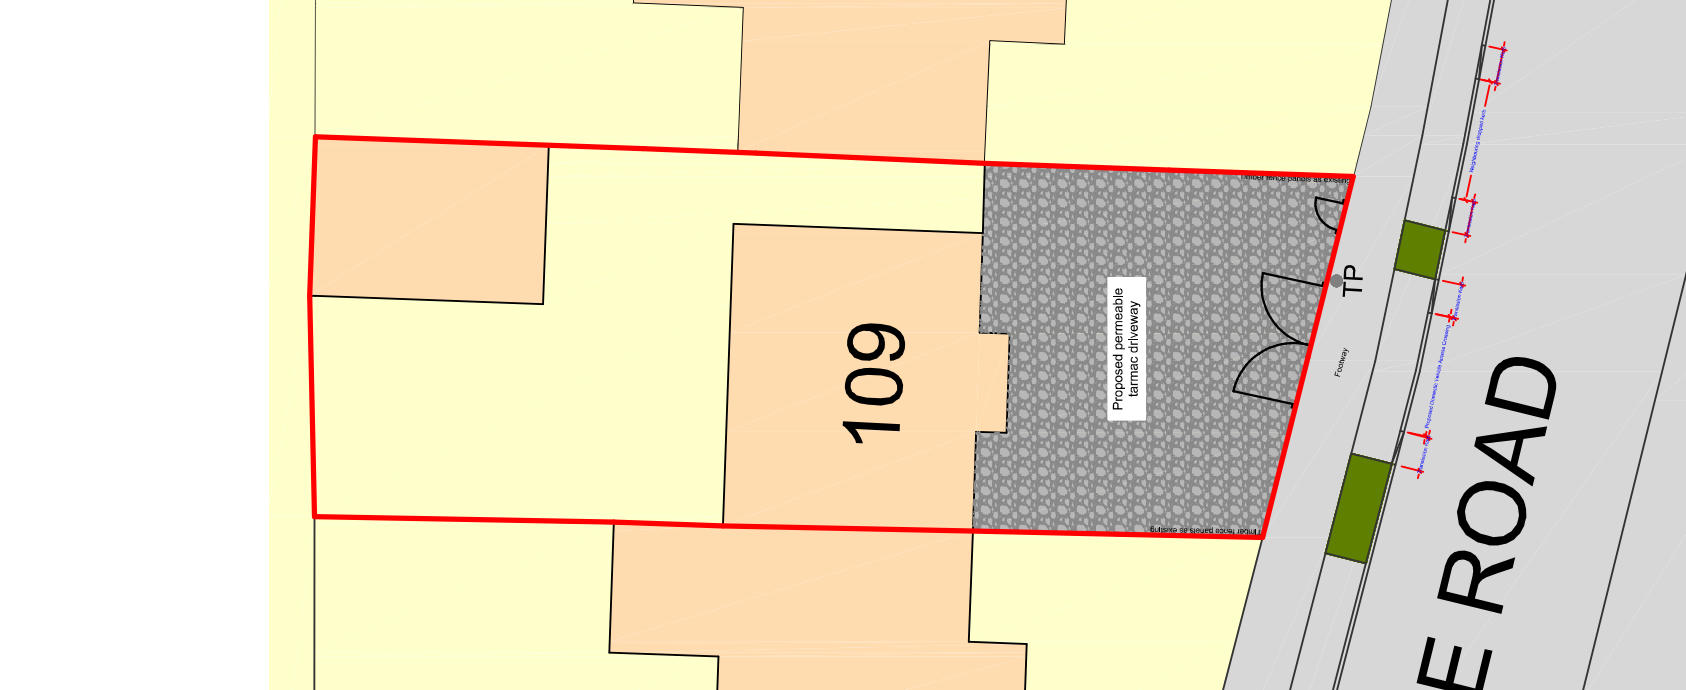

Site Plan as Proposed

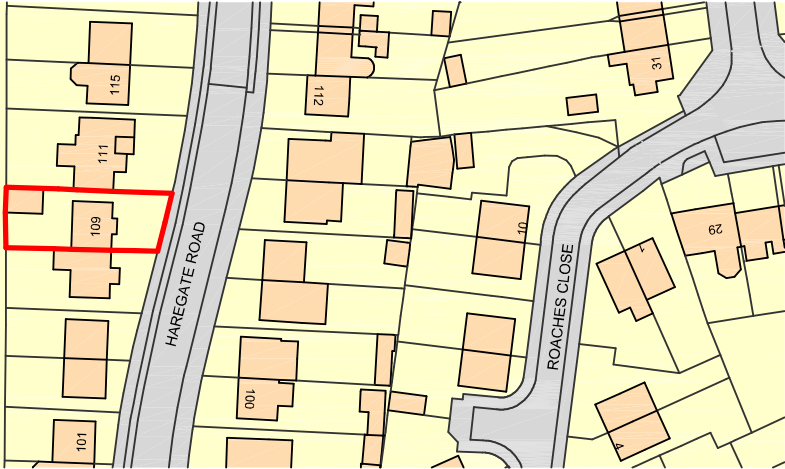

Ordnance Survey, (c) Crown Copyright 2024. All rights reserved. Licence number 100022432

Site Location Plan



DBD Architectural Consultancy Ltd ©2024

1. Copyright is vested with DBD Architectural Consultancy Ltd.
2. All dimensions to be checked on site before proceeding.
3. Contractor to check/adjust dimensions of new work to suit existing conditions. Do not assume existing structure or details are plumb, square or level.
4. Contractor must notify the architect of any discrepancies before proceeding.
5. All drawings to be read in conjunction with all other consultants drawings and specs.

Rev	Date	Description
A	13.11.24	Minor Amendment



DBD Architectural Consultancy Ltd
50 Broad Street, Leek,
Staffordshire, ST13 5NS
01538 383118
mail@dbdconsultants.co.uk
www.dbdconsultants.co.uk

Mr J Hammond
109 Haregate Road
Leek

ST13 6PX
Client

Replacement driveway with new drop
kerb position

Project

Site Plans

Sheet: Planning
Size: A3
Scale: 1:200

Date: 25.09.24
Job No: 2456

Drawing Number: **PL 01A**

