




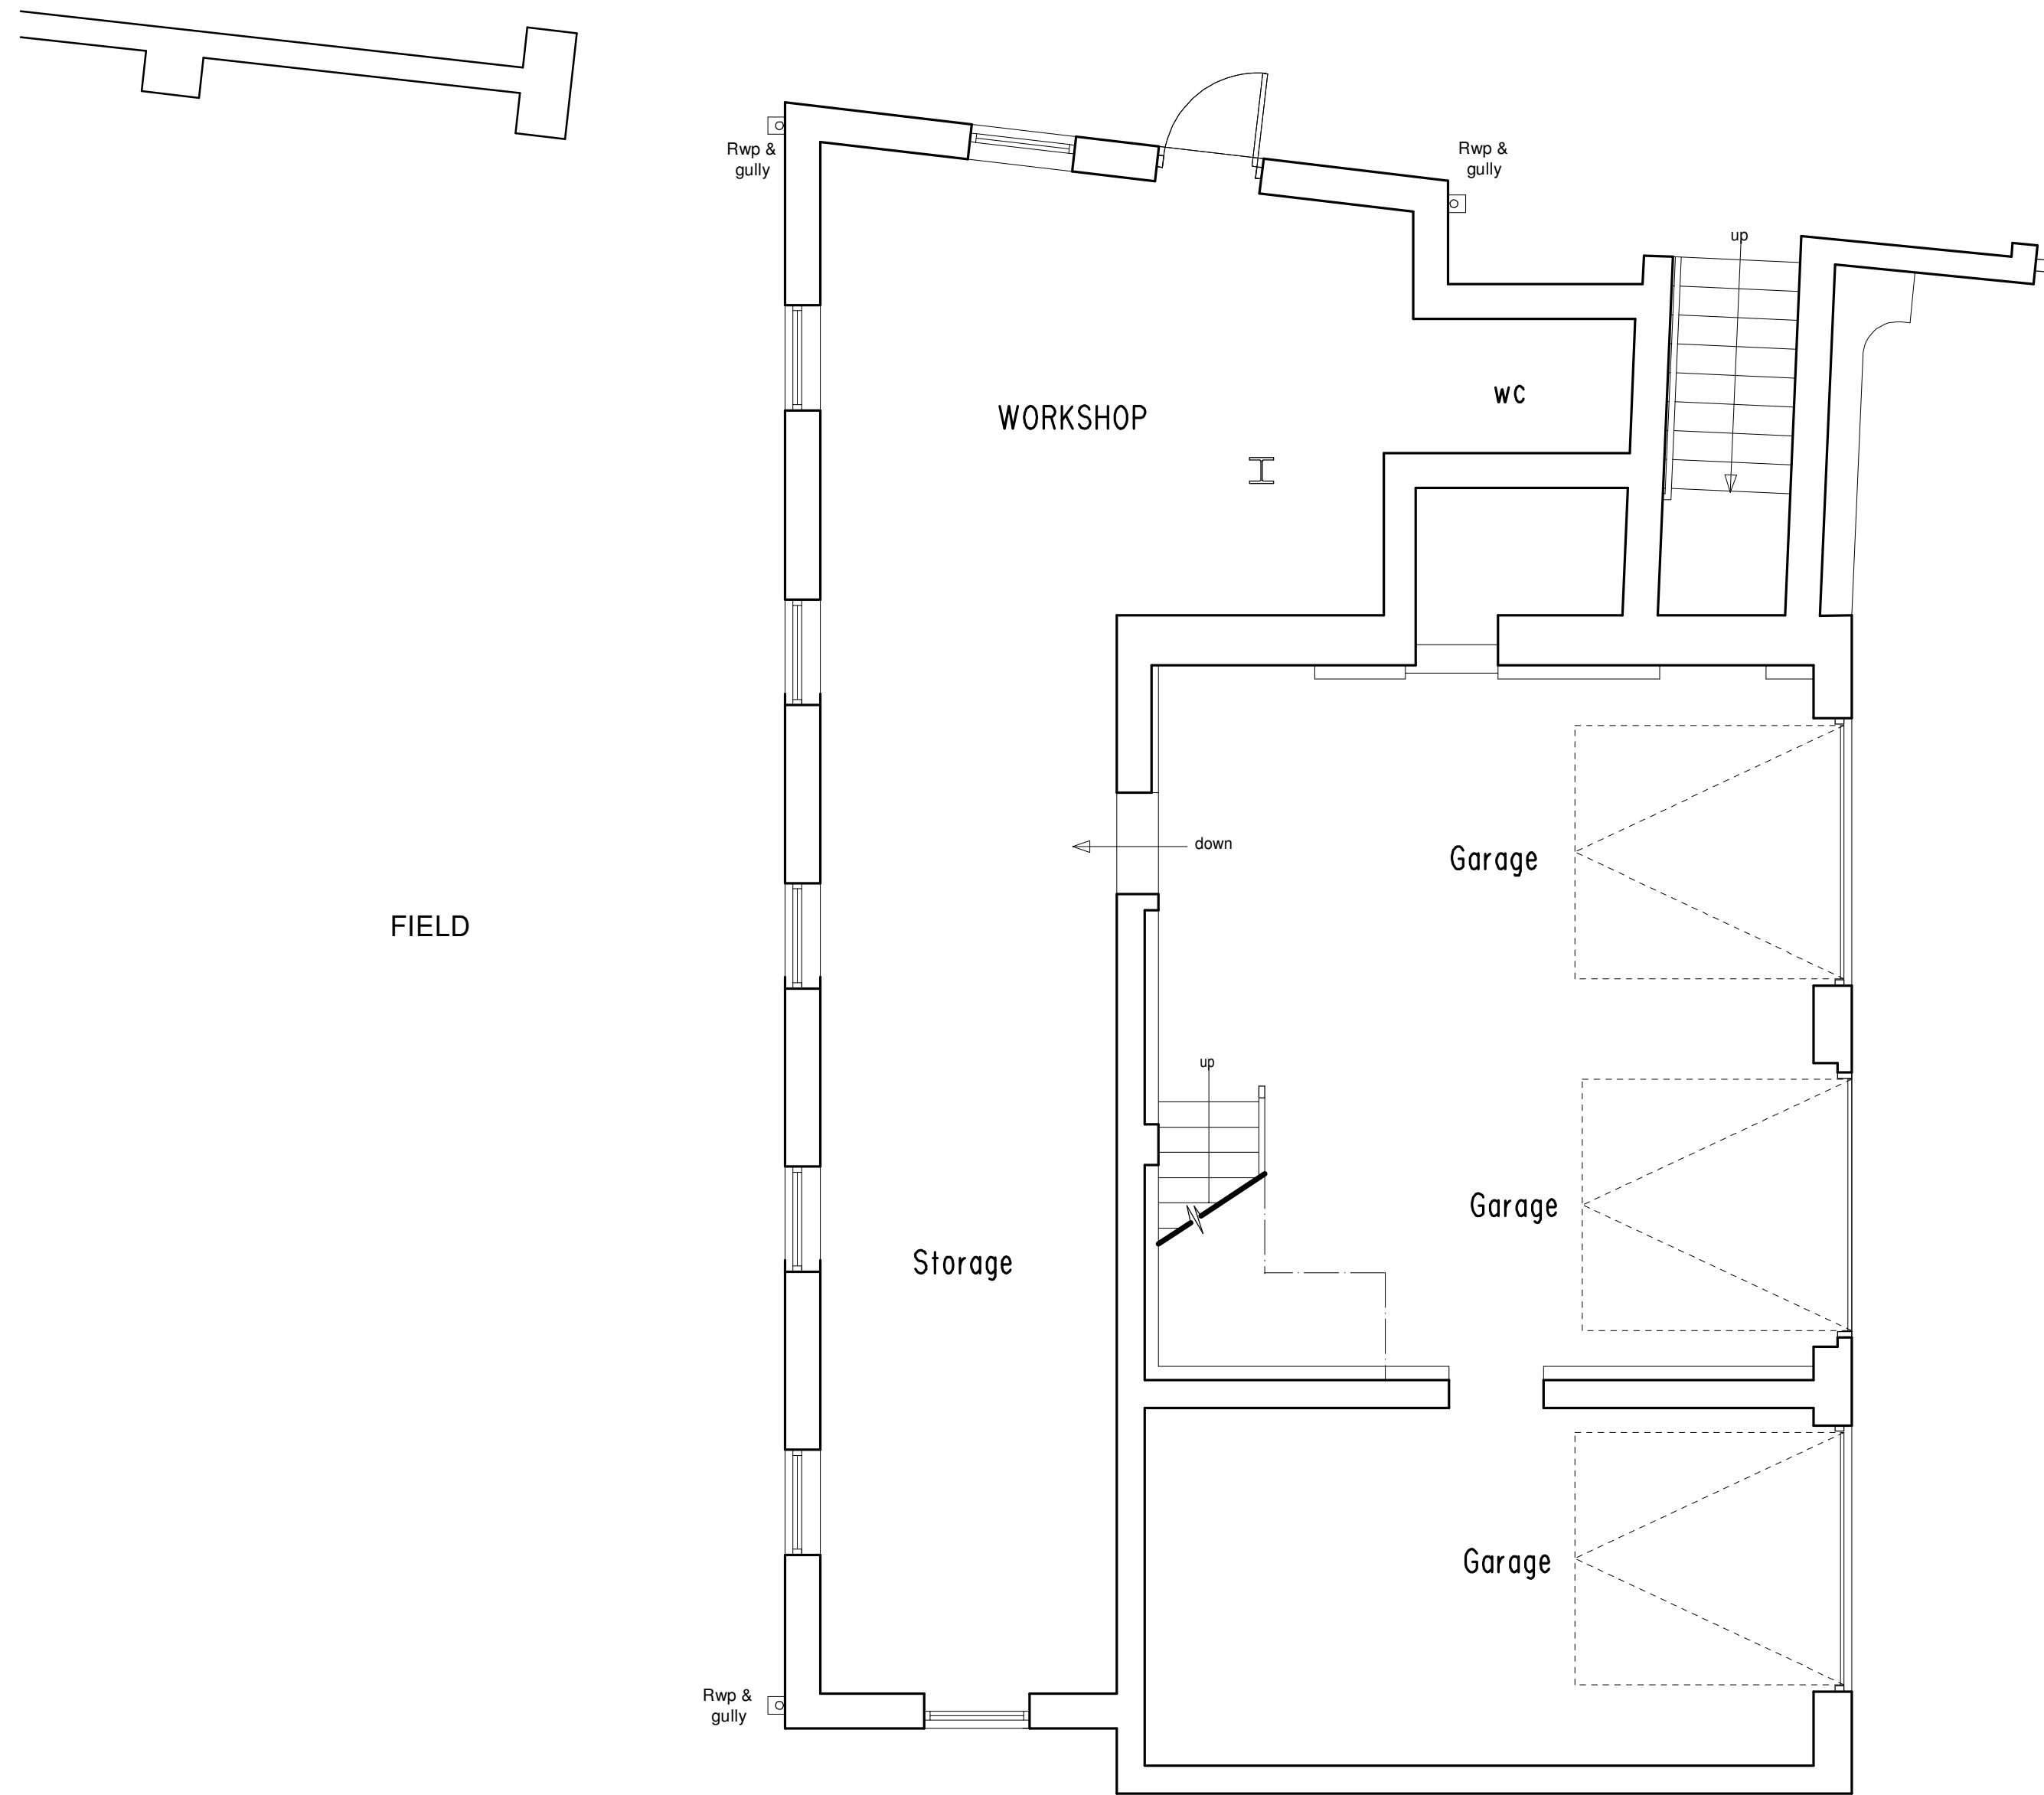

GROUND FLOOR PLAN

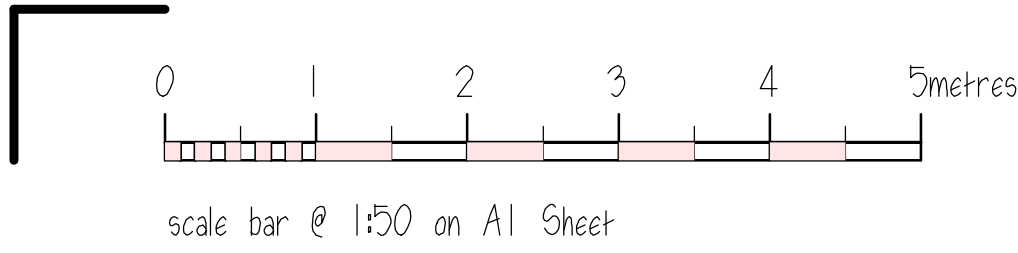

FIRST FLOOR PLAN

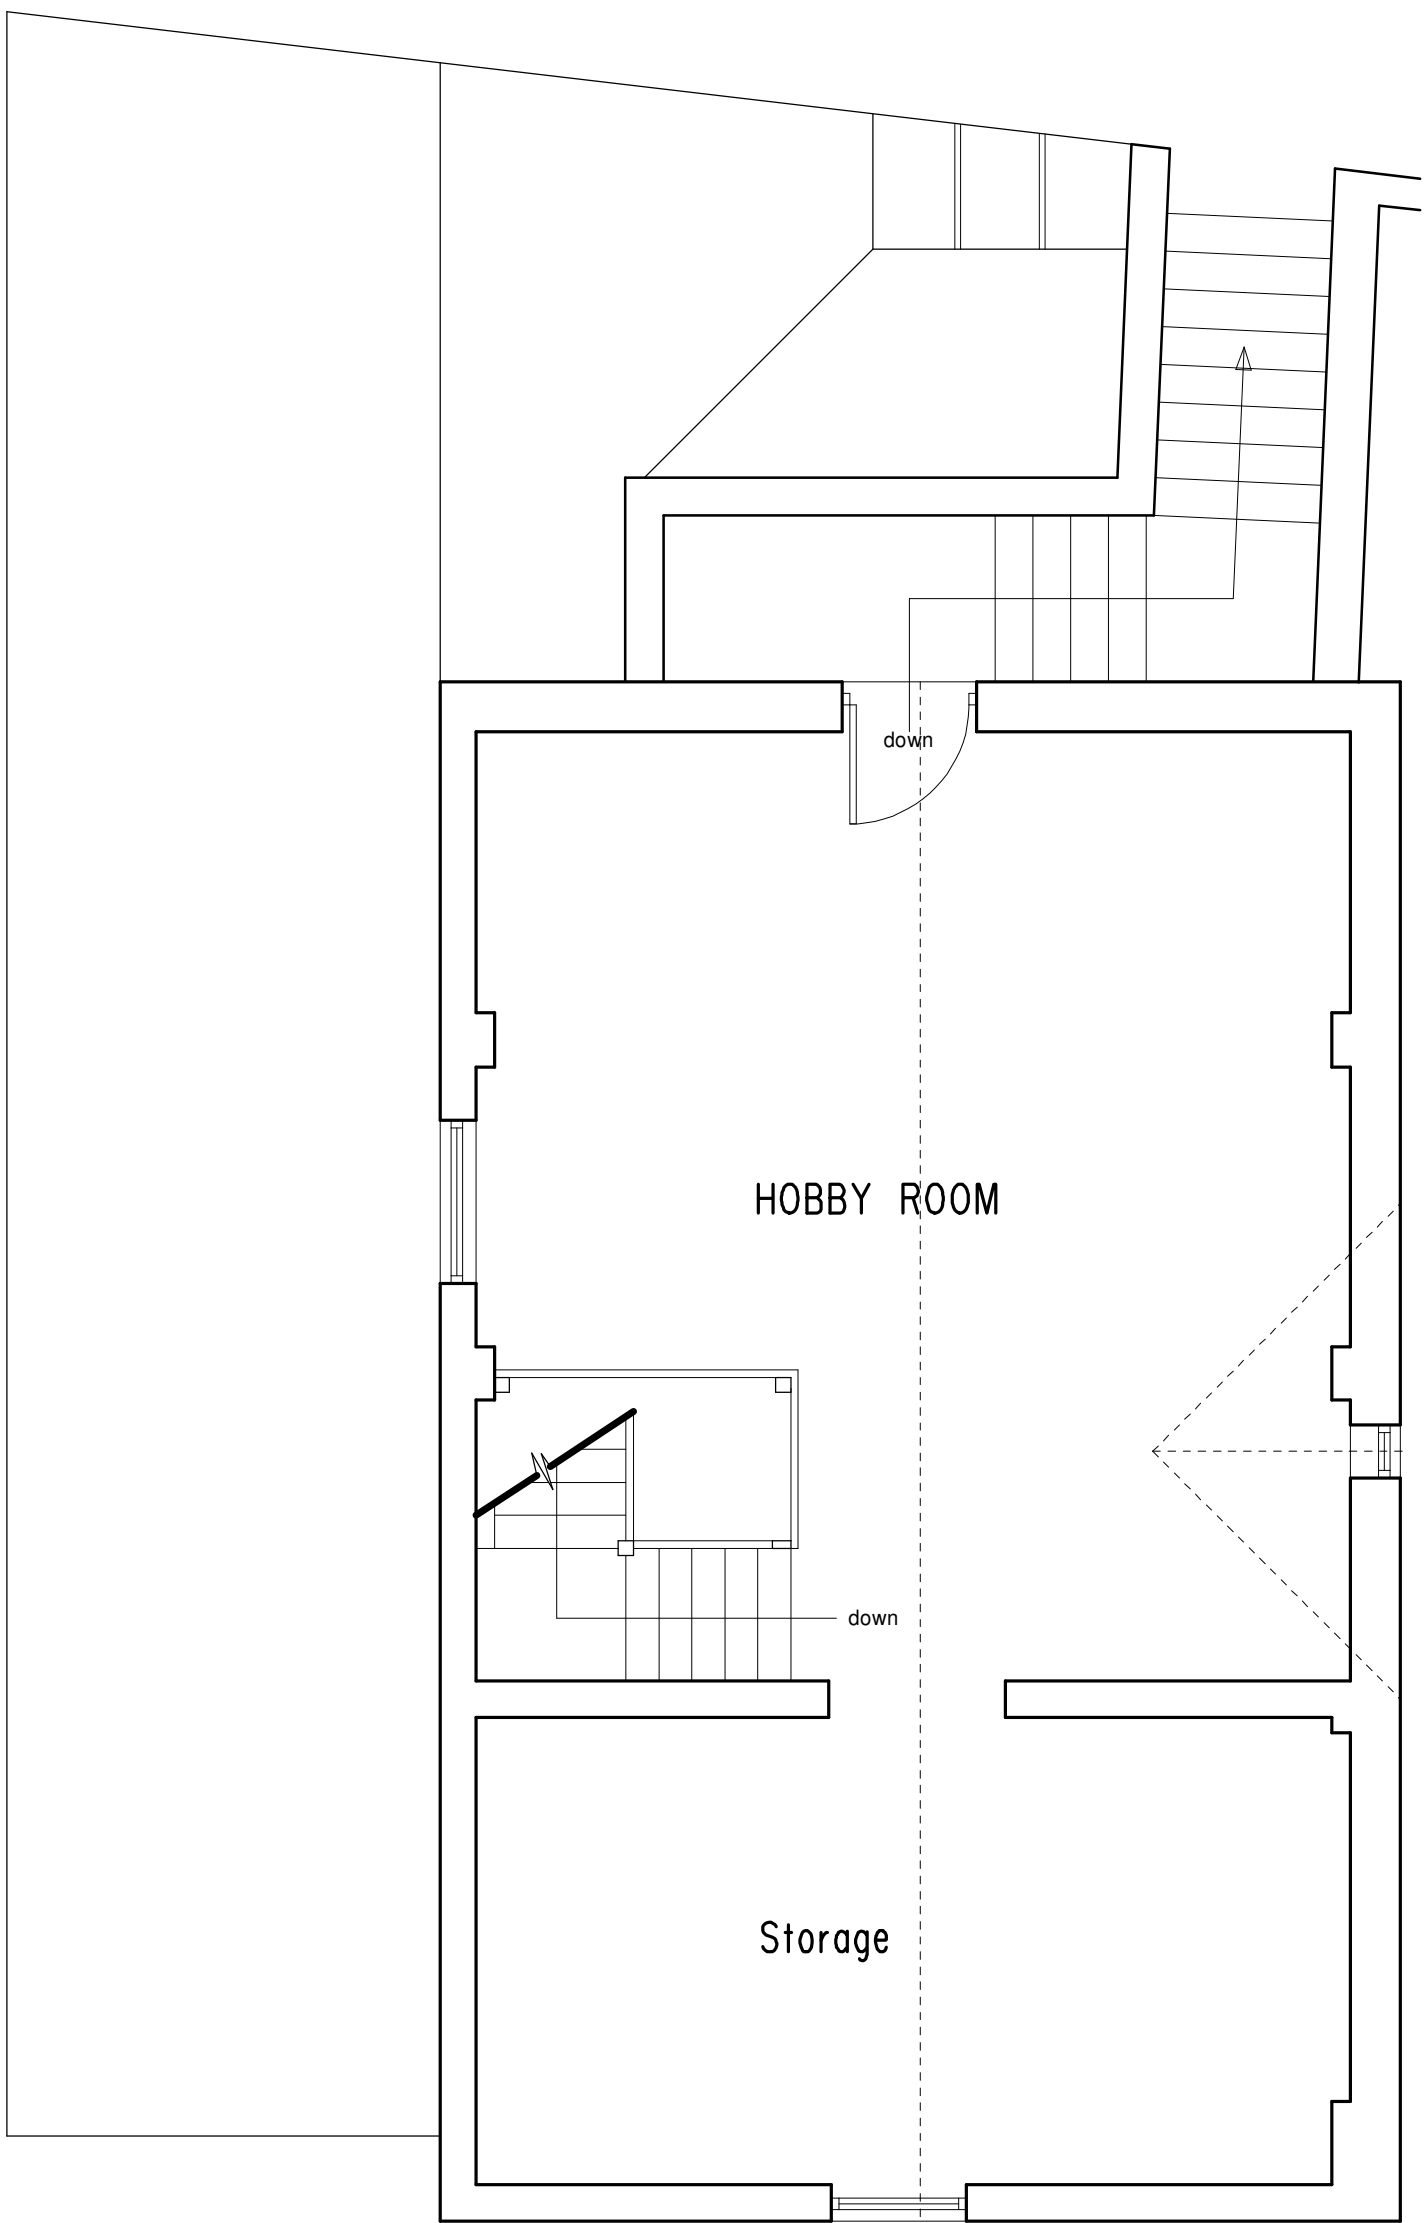

Clients are advised to clarify dimensions with the author prior to setting out and not to scale from the drawing. This drawing is copyright and should not be reproduced without the written consent of RLM ASSOCIATES.

RLM ASSOCIATES

JOB EASING VILLA, STILE HOUSE LANE.	
CLIENT Mrs. A. MORRIS.	
DRAWING EXISTING FLOOR PLANS.	
DATE November 2023.	SCALE 1:50.
DRWG. No. RLM1117/10.	REVISION

