



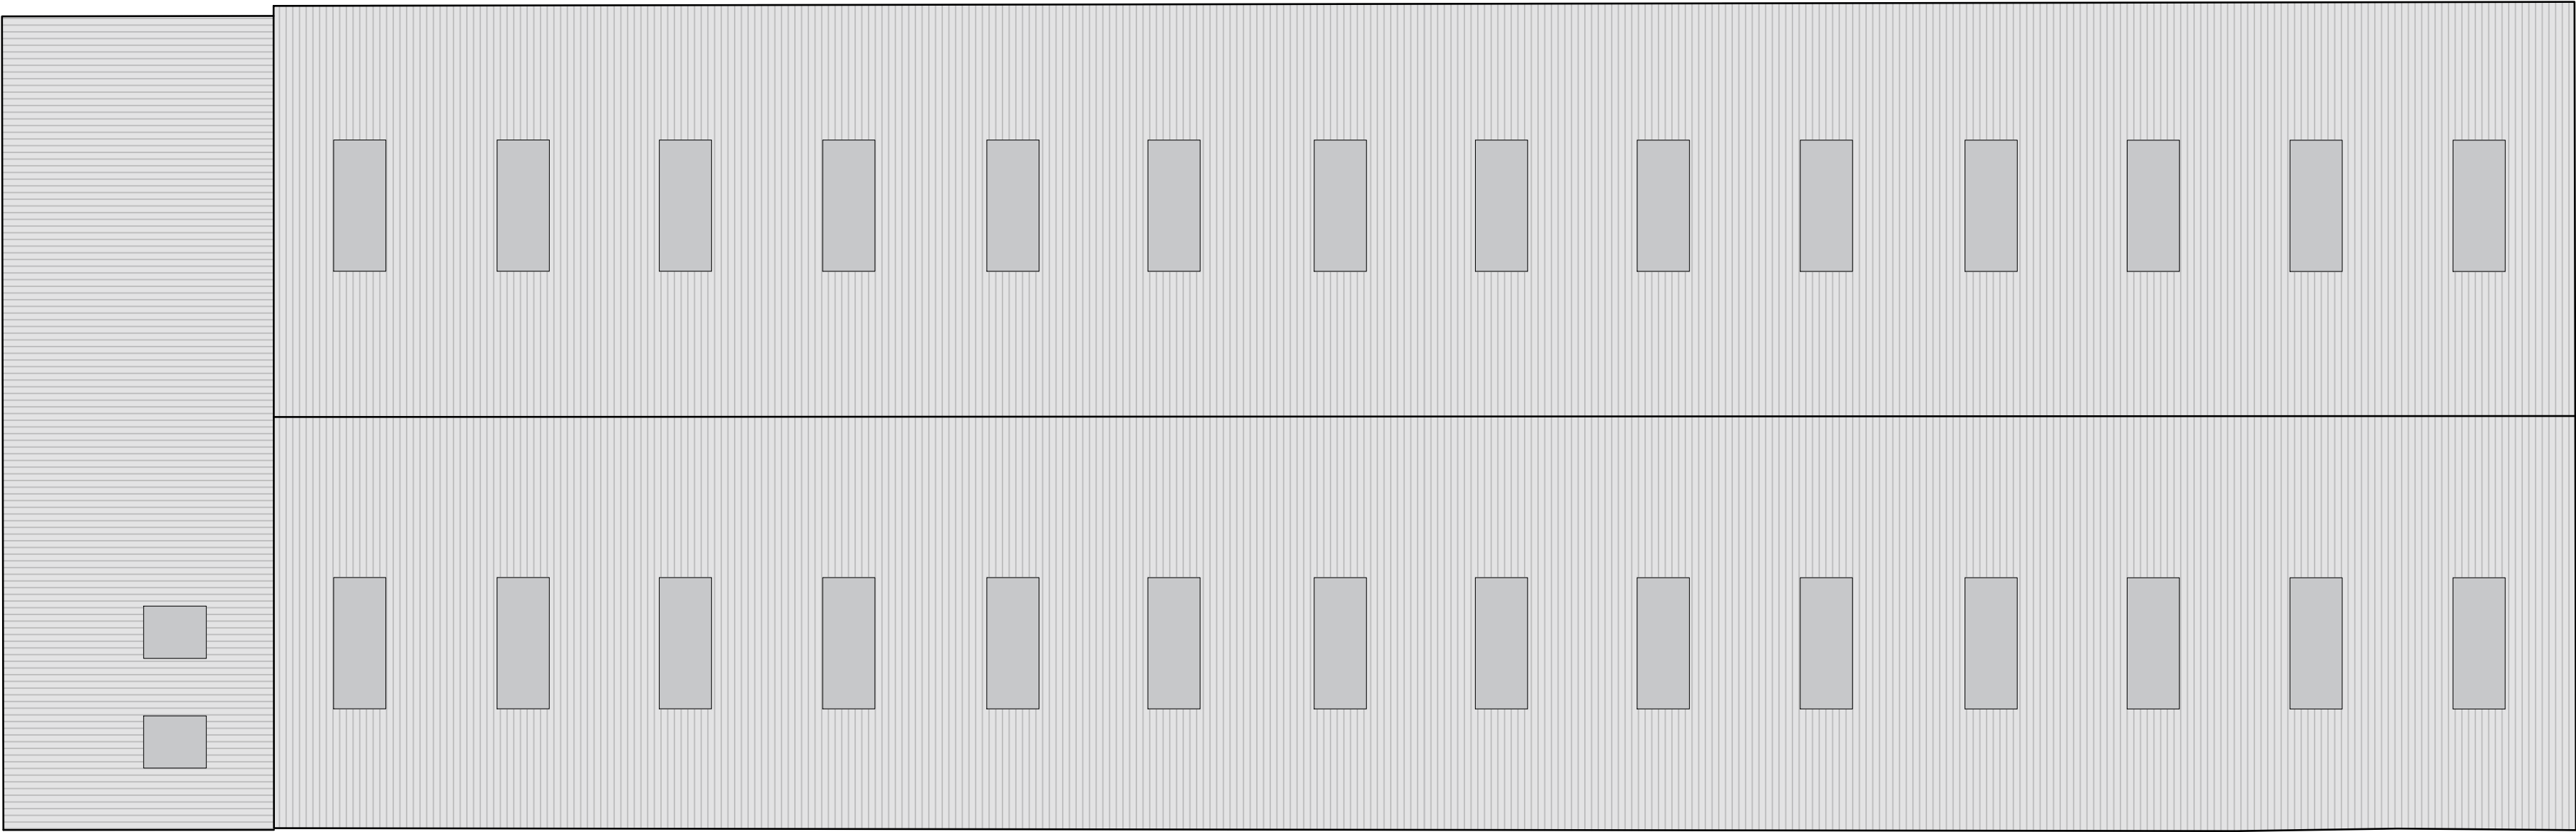

1. Existing Roof Plan

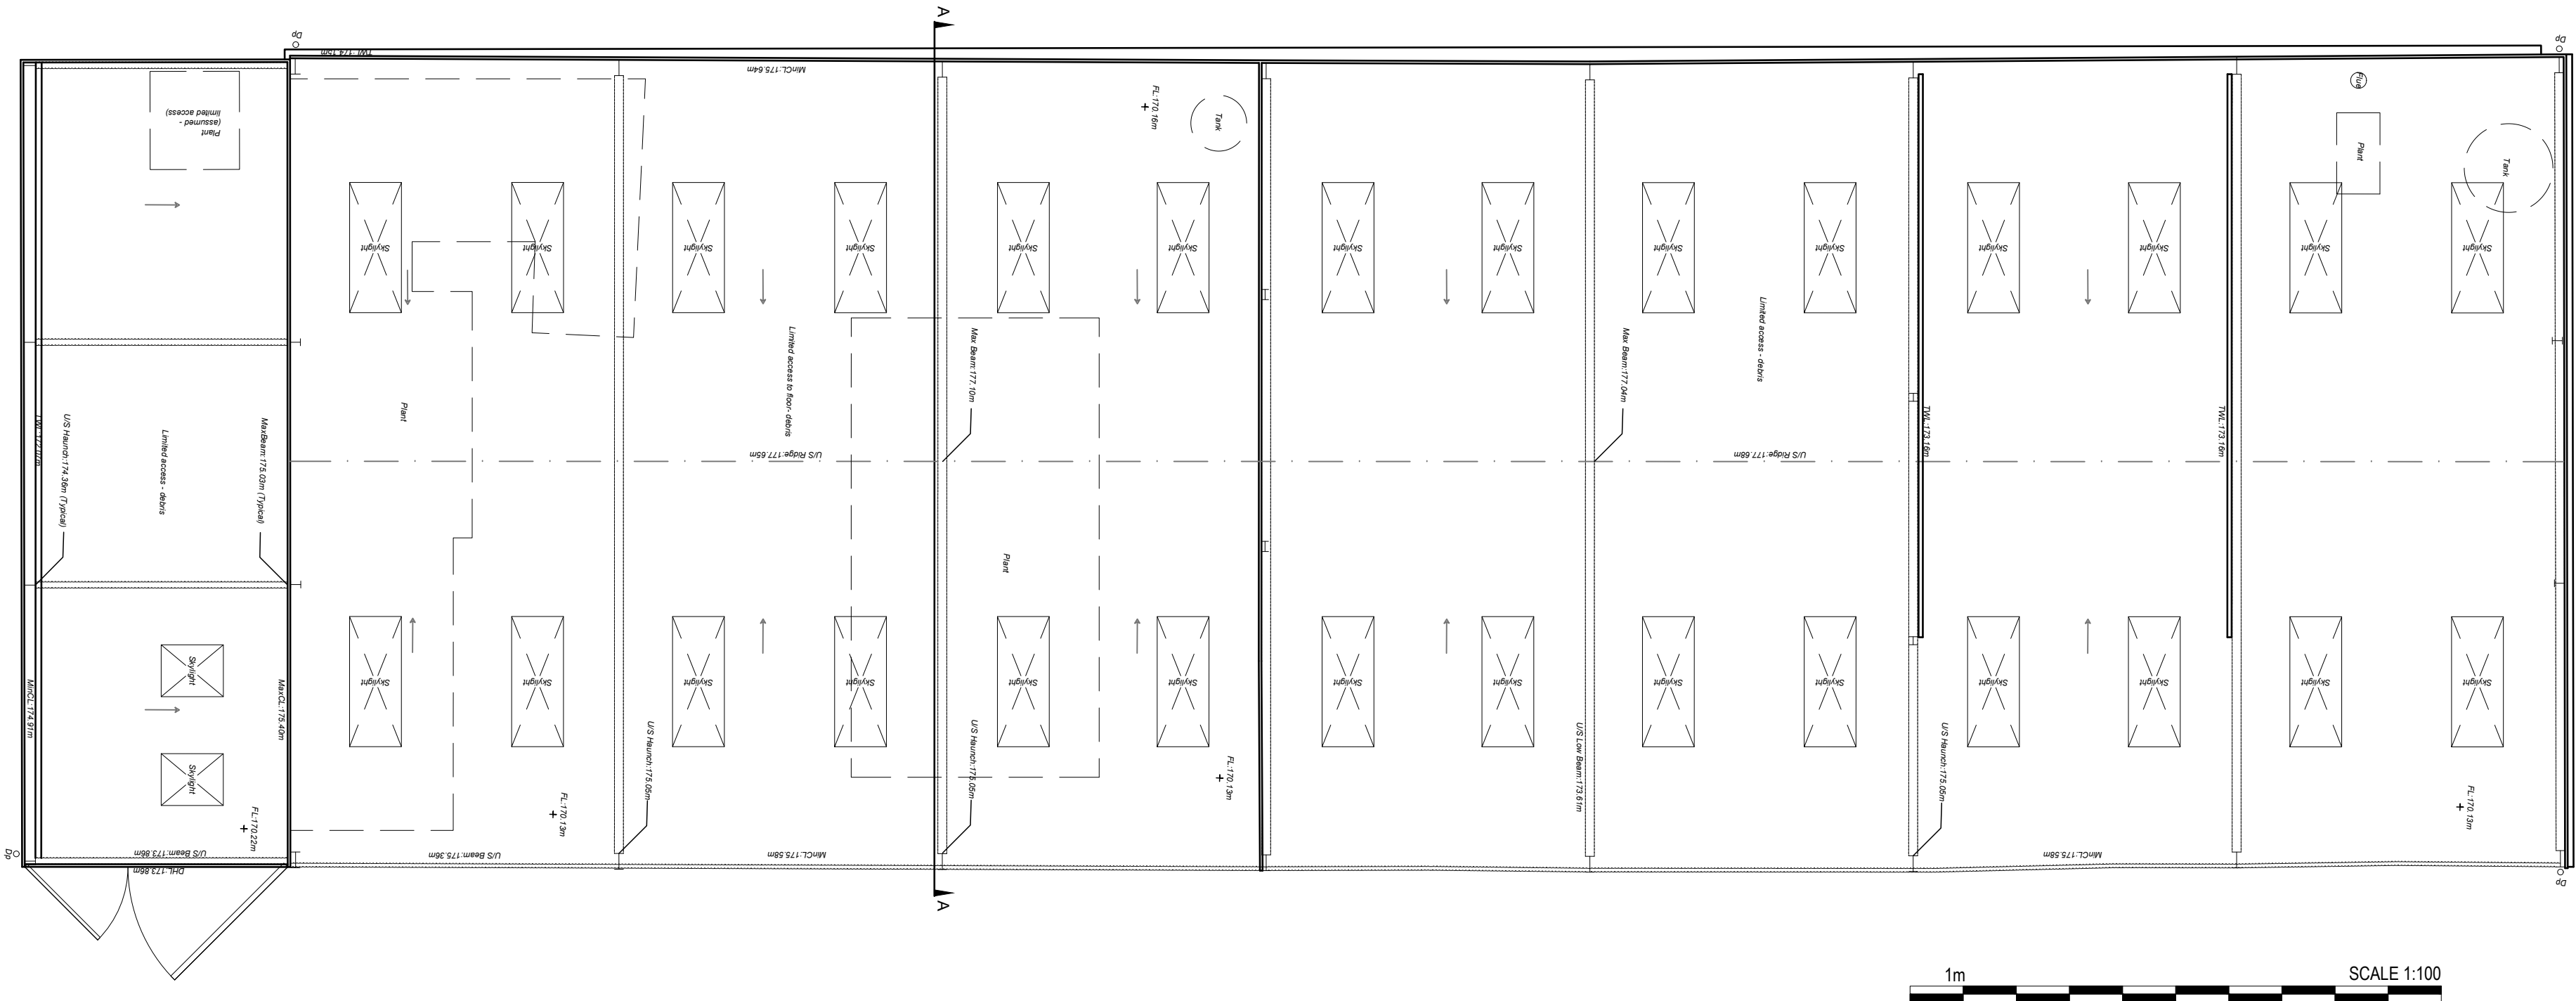

2. Existing Ground Floor Plan

PlanningDesign

Second Floor, Suite 3

Woburn House

Woburn Gate

Derby DE1 1UL

Tel: 01332 347 371

E-mail: info@planningdesign.co.uk

www.planningdesign.co.uk

CLIENT:

Rob and Kate Dale

STATUS:

PLANNING

PROJECT DESCRIPTION:

DEVELOPMENT OF UP TO 5 NO. NEW CLASS Q BARN DWELLINGS, LODGE DALE FARM, HOLLINGTON

DRAWING TITLE:

Existing Plans

DRAWN BY:

JB (Mapmatic)

CHECKED BY:

-

DRAWING NUMBER:

003

REVISION:

-

SCALE:

1:100 @ A2

DATE:

April 2023

DRAWING REF:

4628 - 003

© All information copyright planning design created for all rights reserved

Drawings for use by other parties are not intended for construction

Any dimensions to be used from this drawing are to be checked and confirmed on site