




1. Existing Front Elevation (East)

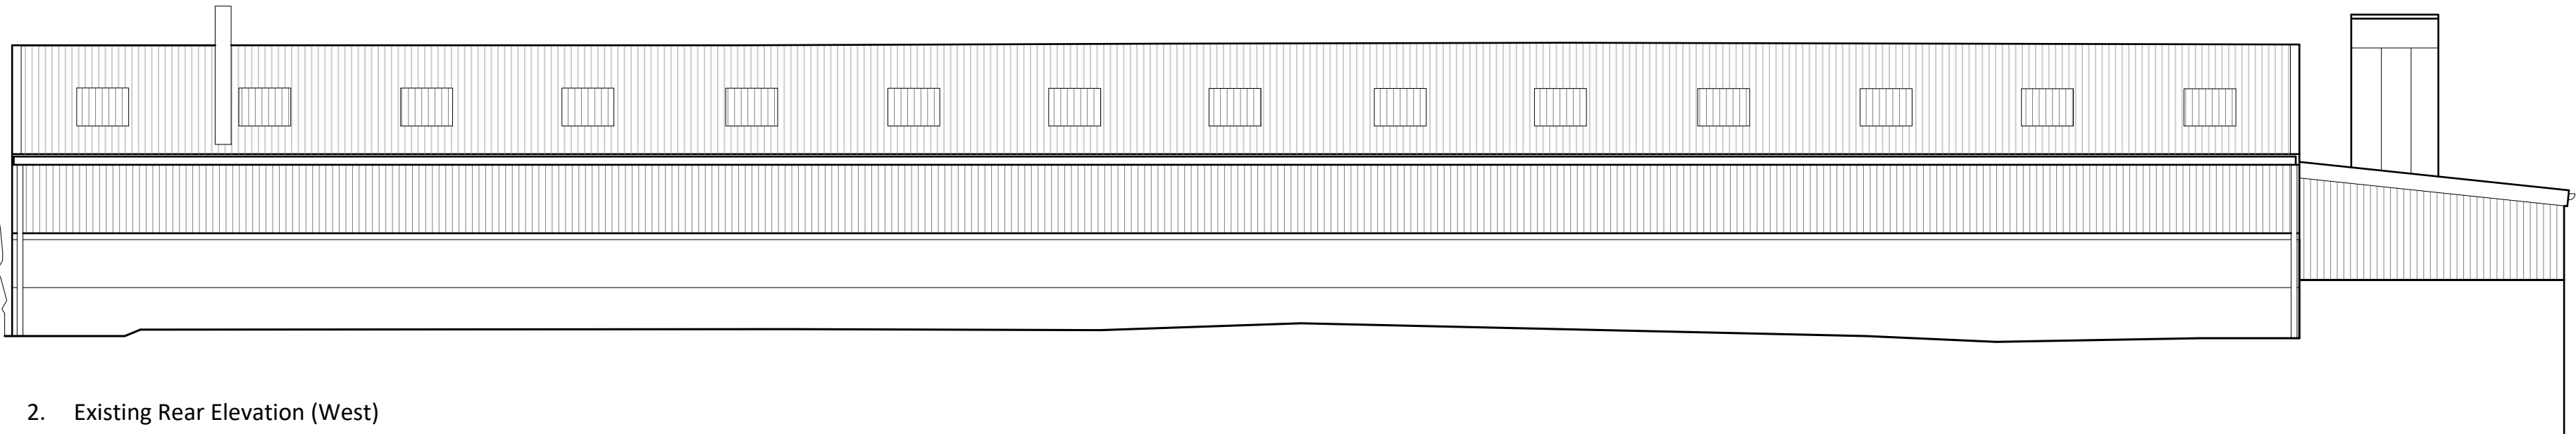


2. Existing Rear Elevation (West)

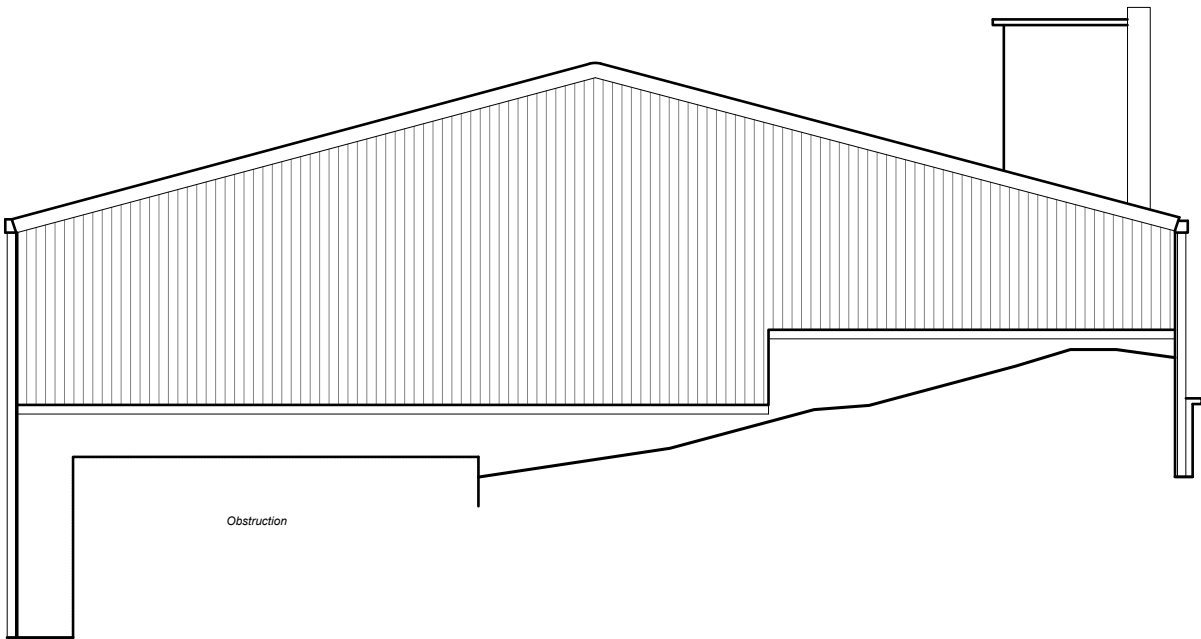

3. Existing Side Elevation (North)

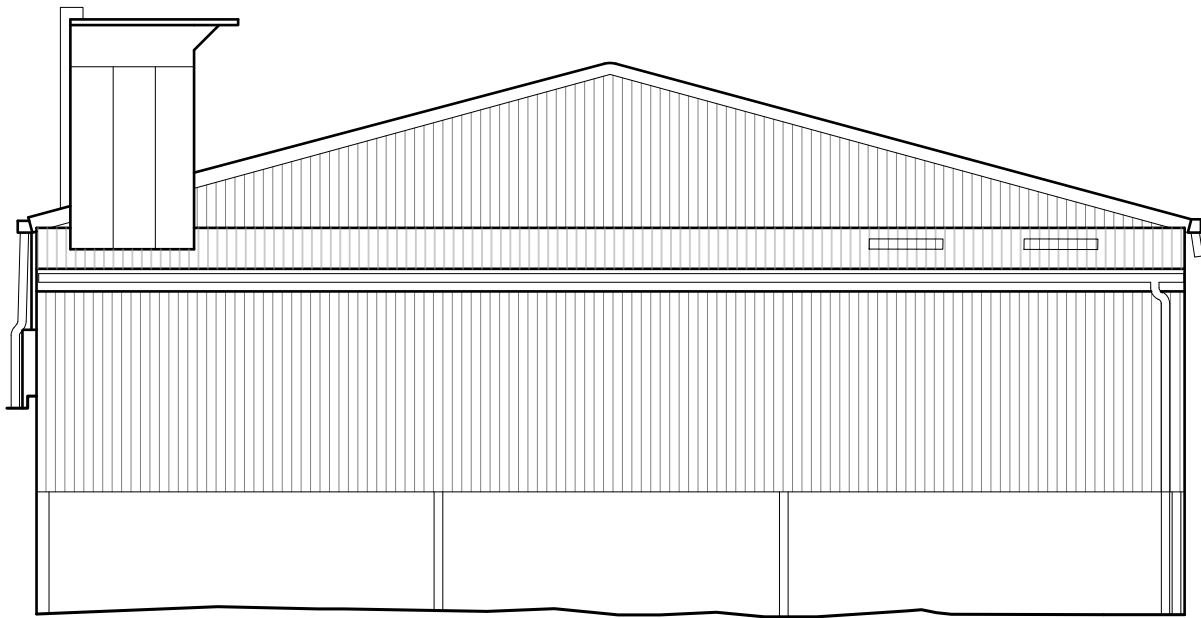

4. Existing Side Elevation (South)

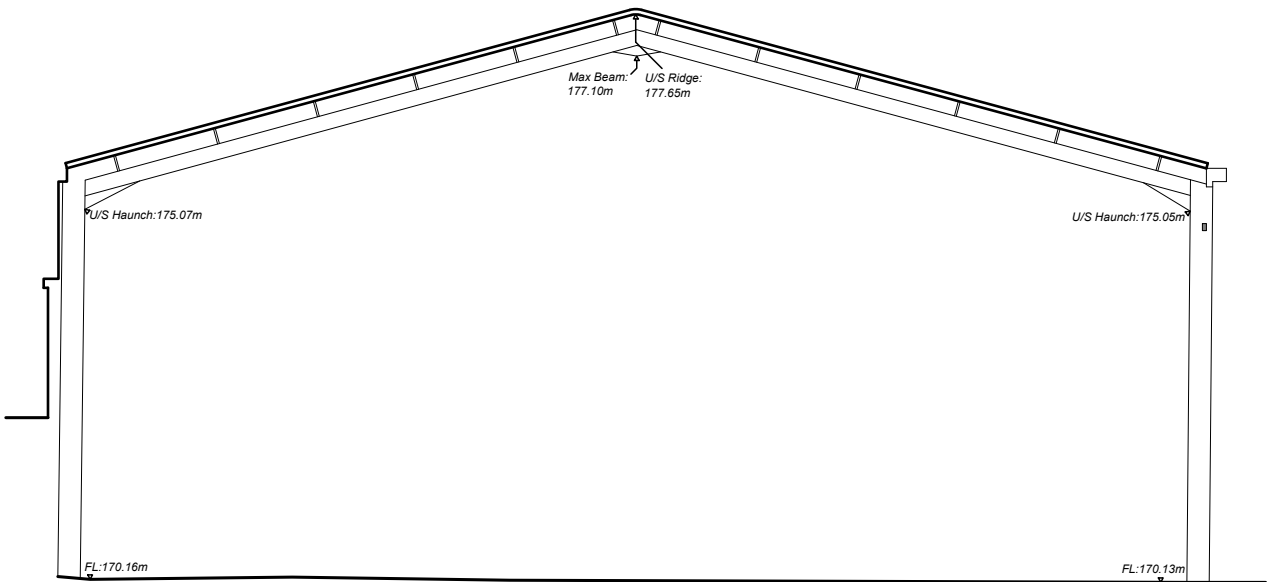

5. Section A-A



PlanningDesign

Second Floor, Suite 3
Woburn House
Wernham Close
Derby DE1 1UL

Tel: 01332 347 371
E-mail: info@planningdesign.co.uk
www.planningdesign.co.uk

CLIENT:

Rob and Kate Dale

STATUS:

PLANNING

PROJECT DESCRIPTION:

DEVELOPMENT OF UP TO 5 NO. NEW CLASS Q BARN DWELLINGS,
LONGDALE FARM, HOLLINGTON

DRAWING TITLE:

Existing Elevations

DRAWN BY:

JB (Mapmatic)

CHECKED BY:

-

DRAWING NUMBER:

004

REVISION:

-

SCALE:

1:100 @ A2

DATE:

April 2023

DRAWING REF:

4628 - 004

© All information copyright planning design creator Ltd. All rights reserved.
DRAWINGS FOR CONSULTATION PURPOSES ONLY NOT INTENDED FOR CONSTRUCTION
No dimensions to be taken from this drawing. All dimensions to be checked and confirmed
on site.